


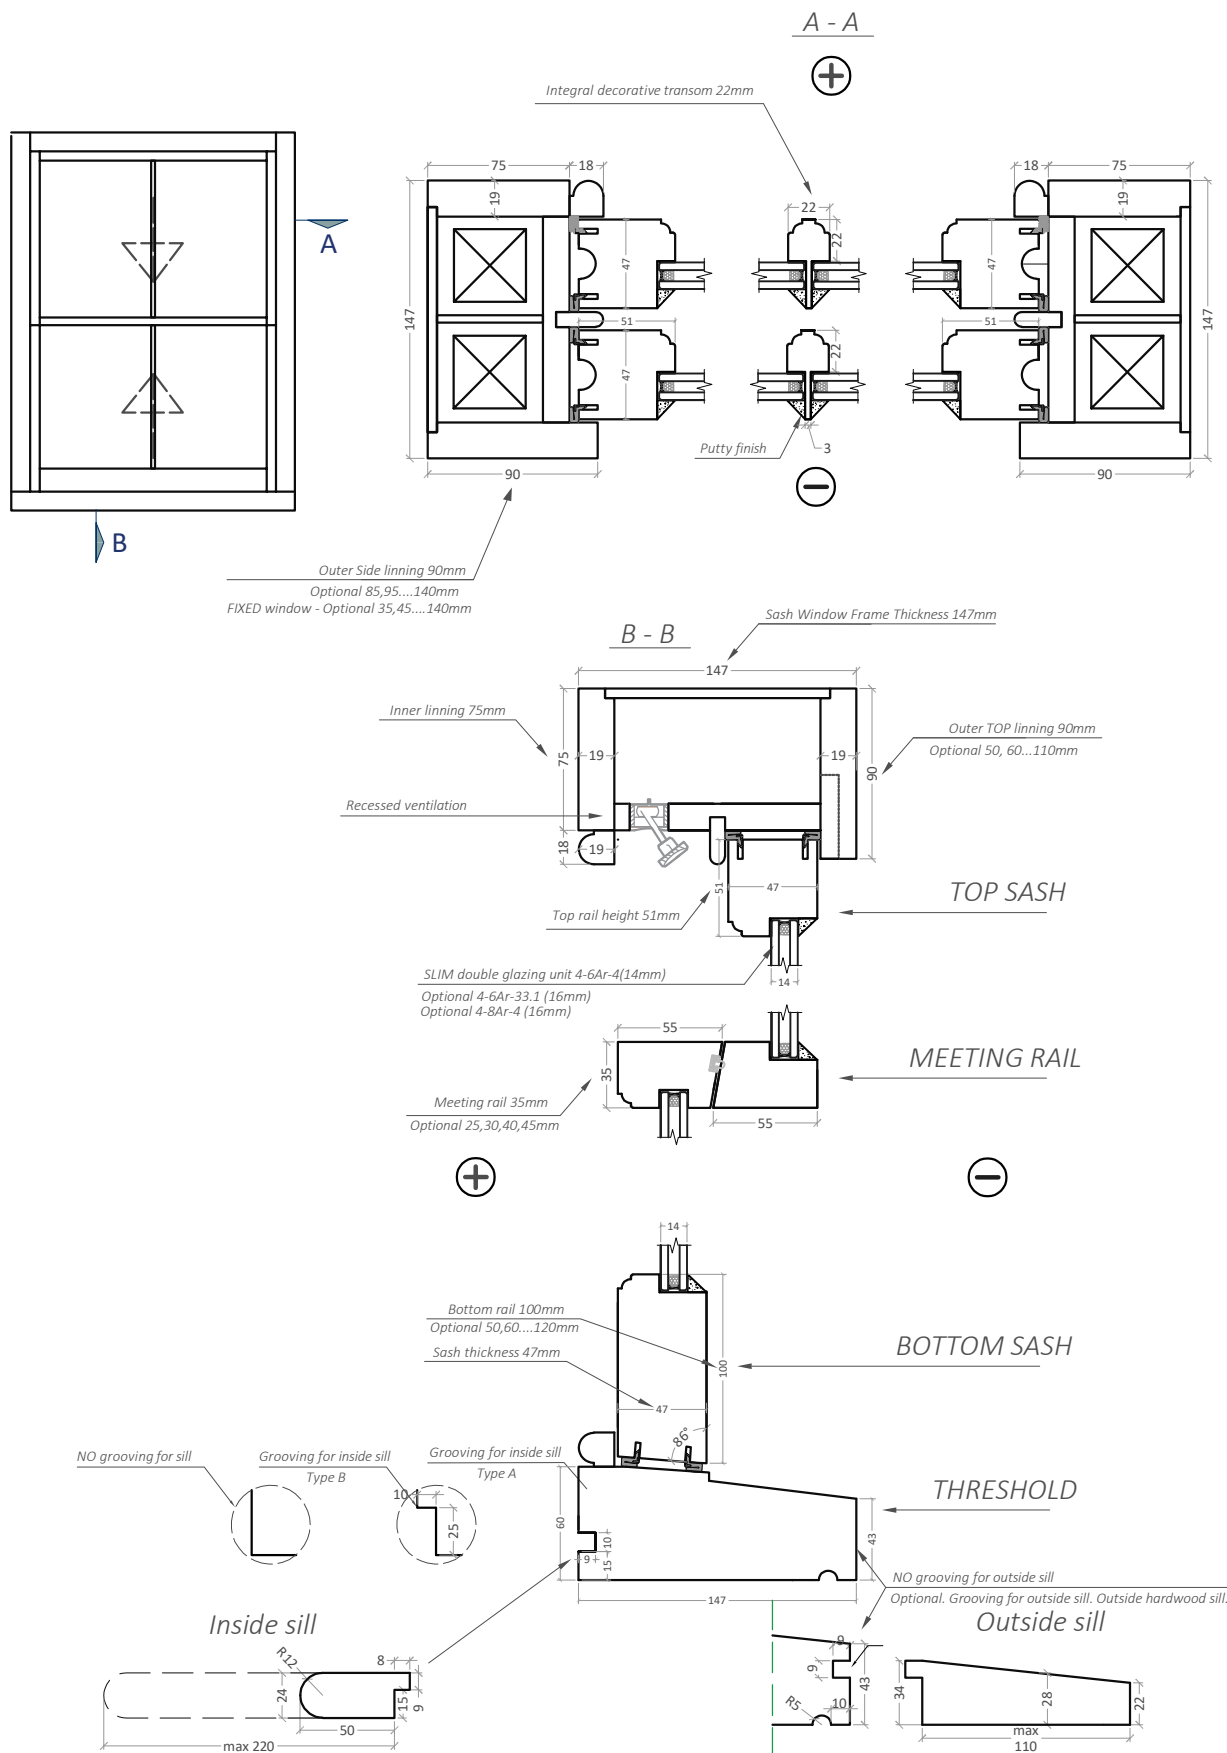

Scale	Plan and Section	Date	Version	CAD.BoxH.147-14.22integral
1 : 4	SASH BOX HERITAGE 147 window 14mm double glazing. Putty finish	2025-01-13	rew. 1.5	