



Area Schedule (GIA)	
Level	Area
Level 00	1219.1 m²
Level 01	1206.7 m²
Level 02	1178.2 m²
Grand total	3604.0 m²

Area Schedule (GEA)	
Level	Area
Level 00	1302.7 m²
Level 01	1279.3 m²
Level 02	1238.9 m²
Grand total	3821.0 m²

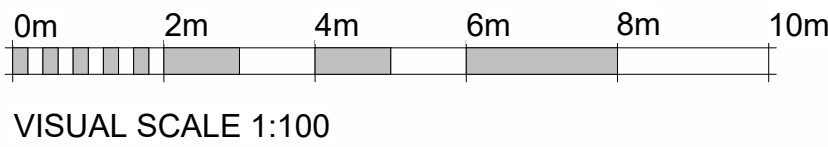

REV	DESCRIPTION	BY	DATE
A	Hydro plant room updated to show approved shape / layout. Structural grid now indicated on drawing. Construction Issue	JA	13.02.26

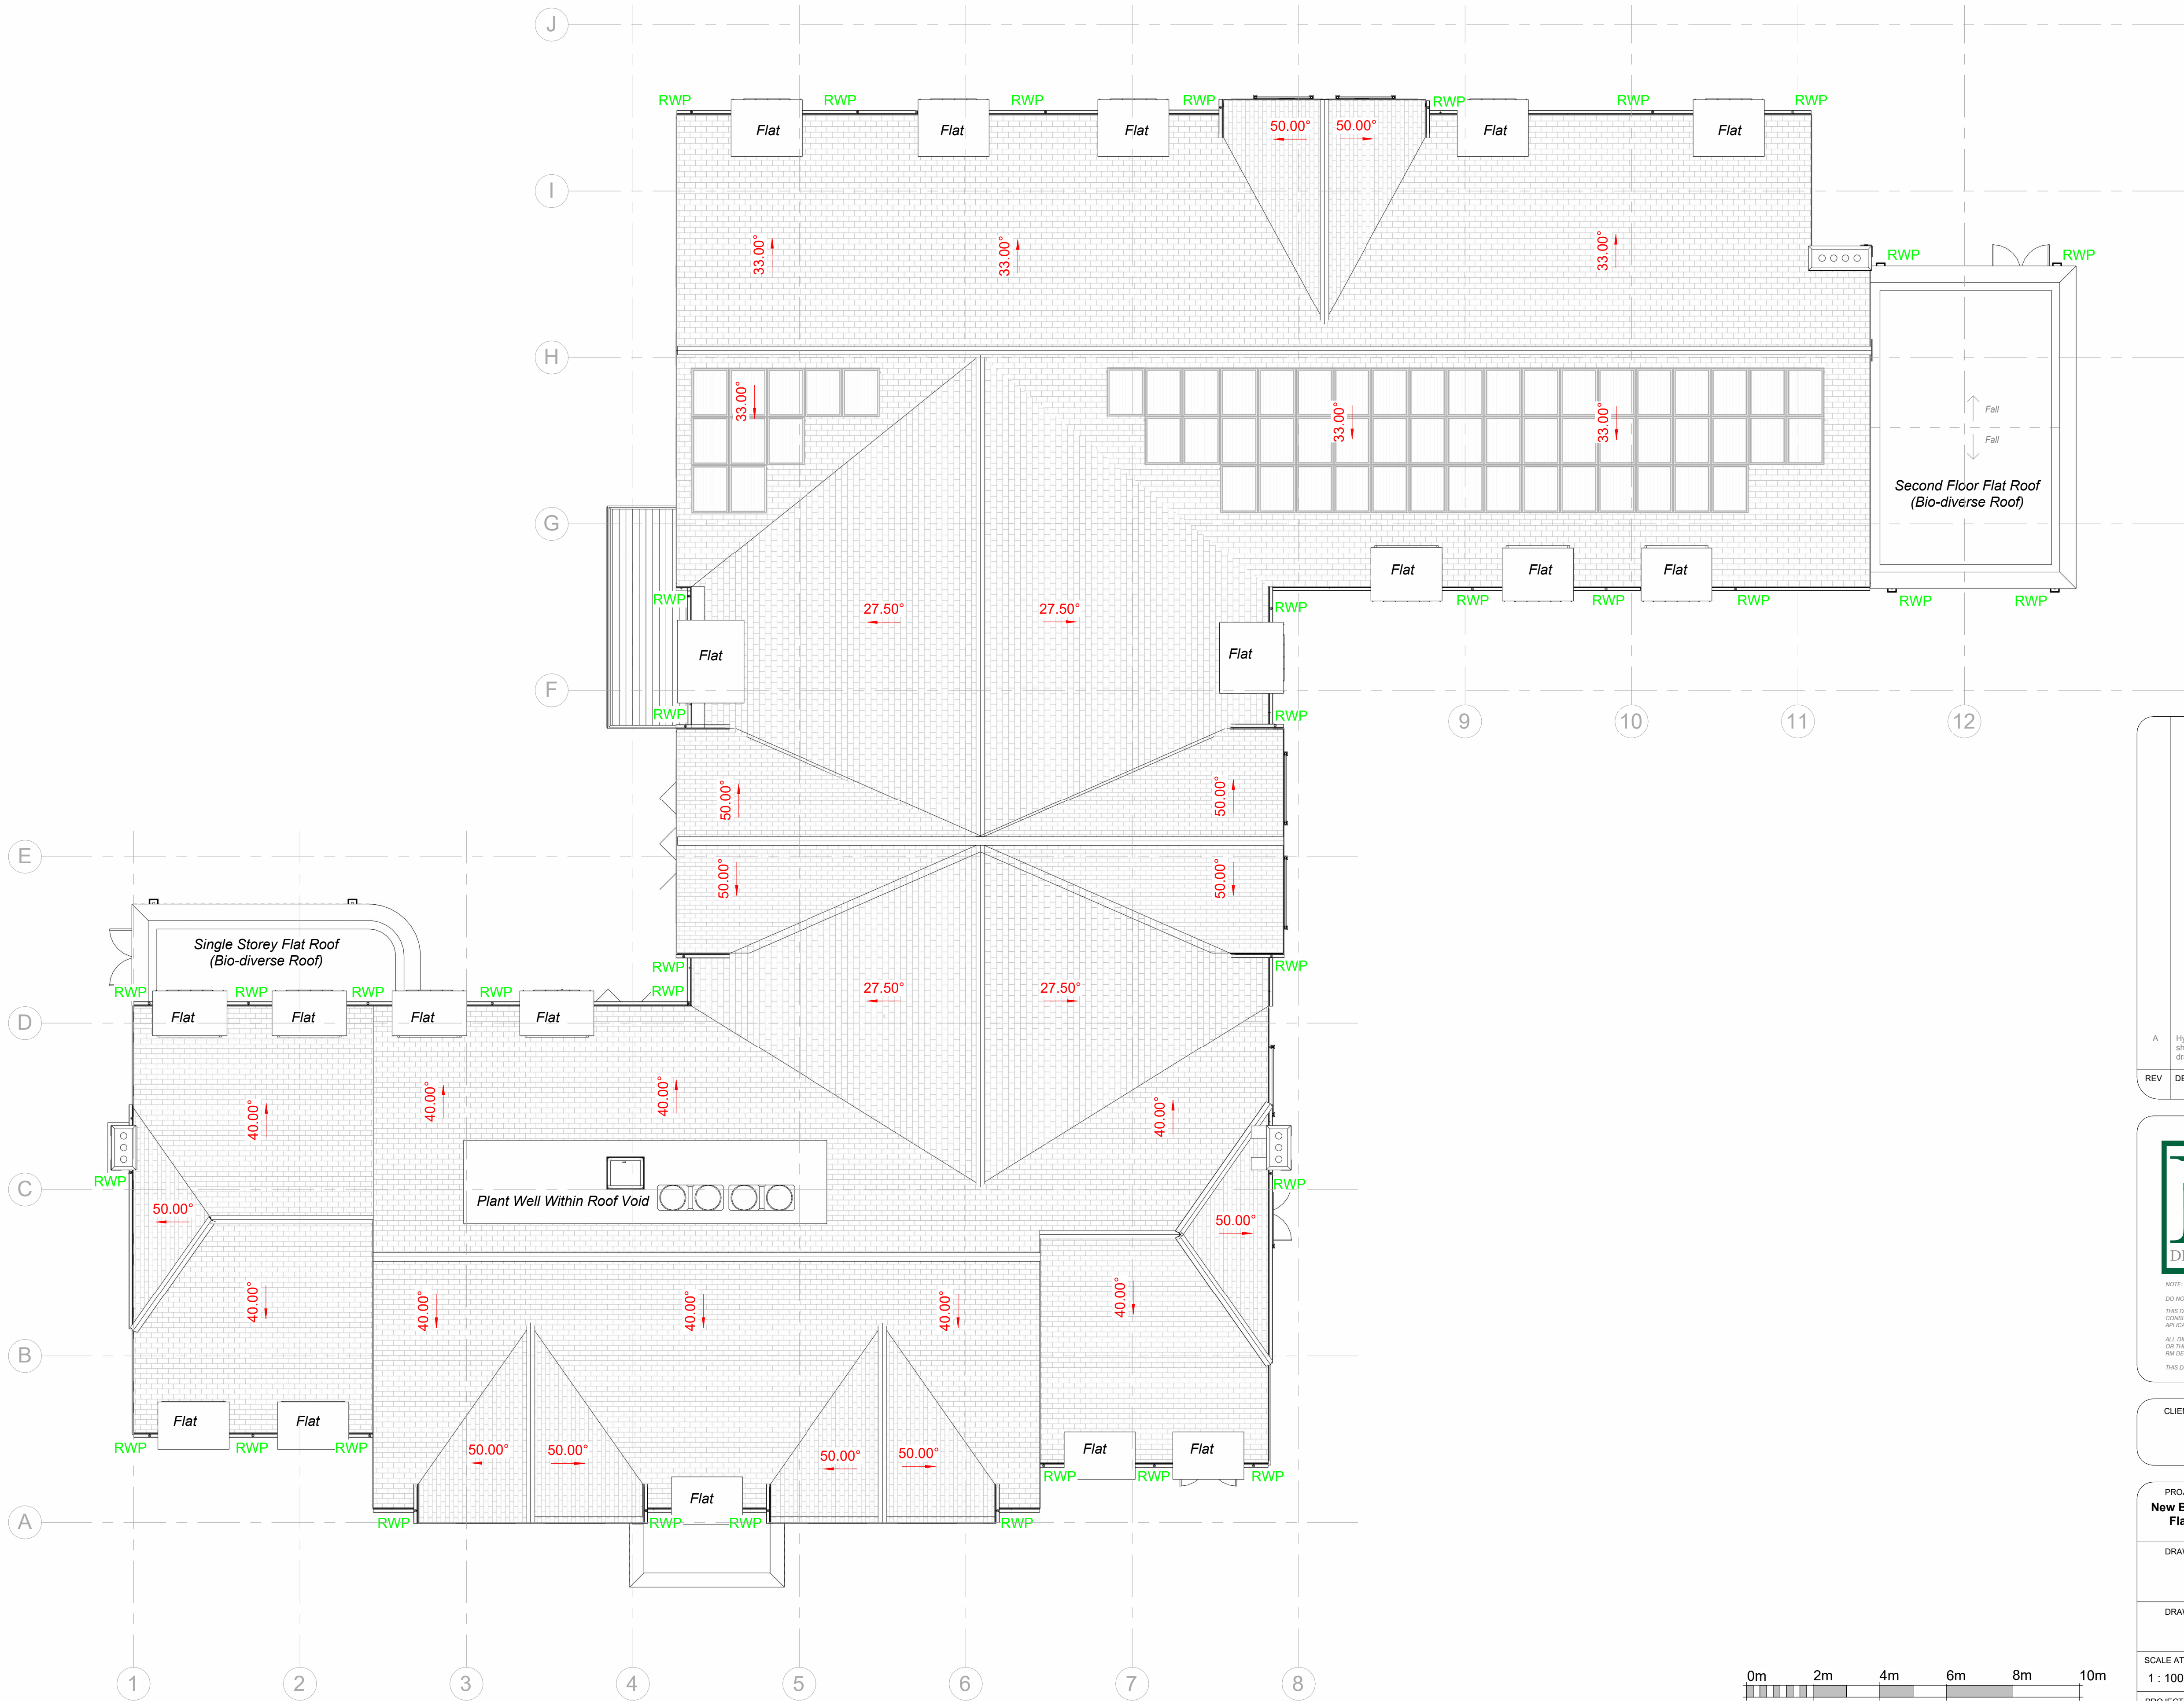

RM Design Group
Unit 16 Escrick Business Park
York
North Yorkshire
YO19 6FD
www.rmdesigngroup.co.uk
info@rmdesigngroup.co.uk
01904 233 539

NOTE:
DO NOT SCALE. USE FIGURED DIMENSIONS ONLY.
THIS DRAWING IS TO BE READ IN CONJUNCTION WITH ALL RELATED DESIGN TEAM AND SUB-CONSULTANT INFORMATION AND DOES NOT RELIEVE ANY PARTY OF COMPLIANCE WITH ANY APPLICABLE CODE OR LAW WHICH MAY HAVE PRECEDENCE OVER THIS DRAWING.
ALL DIMENSIONS TO BE VIEWED ON SITE PRIOR TO THE COMMENCEMENT OF ANY WORK OR THE PRODUCTION OF ANY SHOP DRAWING. ALL DISCREPANCIES TO BE REPORTED TO RM DESIGN GROUP.
THIS DRAWING IS COPYRIGHT © OF RM DESIGN GROUP LIMITED.

CLIENT
Highgate Care Ltd

PROJECT
New Build 50 Bed Care Home and 9 Unit Block of Flats at: 1 View Road / 103 - 107 North Hill, Highgate N6 4DP

DRAWING TITLE
Roof GA Plan

DRAWING STATUS
CONSTRUCTION DRAFT

SCALE AT A1: 1 : 100	DATE: 16.04.25	DRAWN: JA	CHECKED: RM
PROJECT NO: D01-02	DRAWING NO.: 104	REVISION: A	