

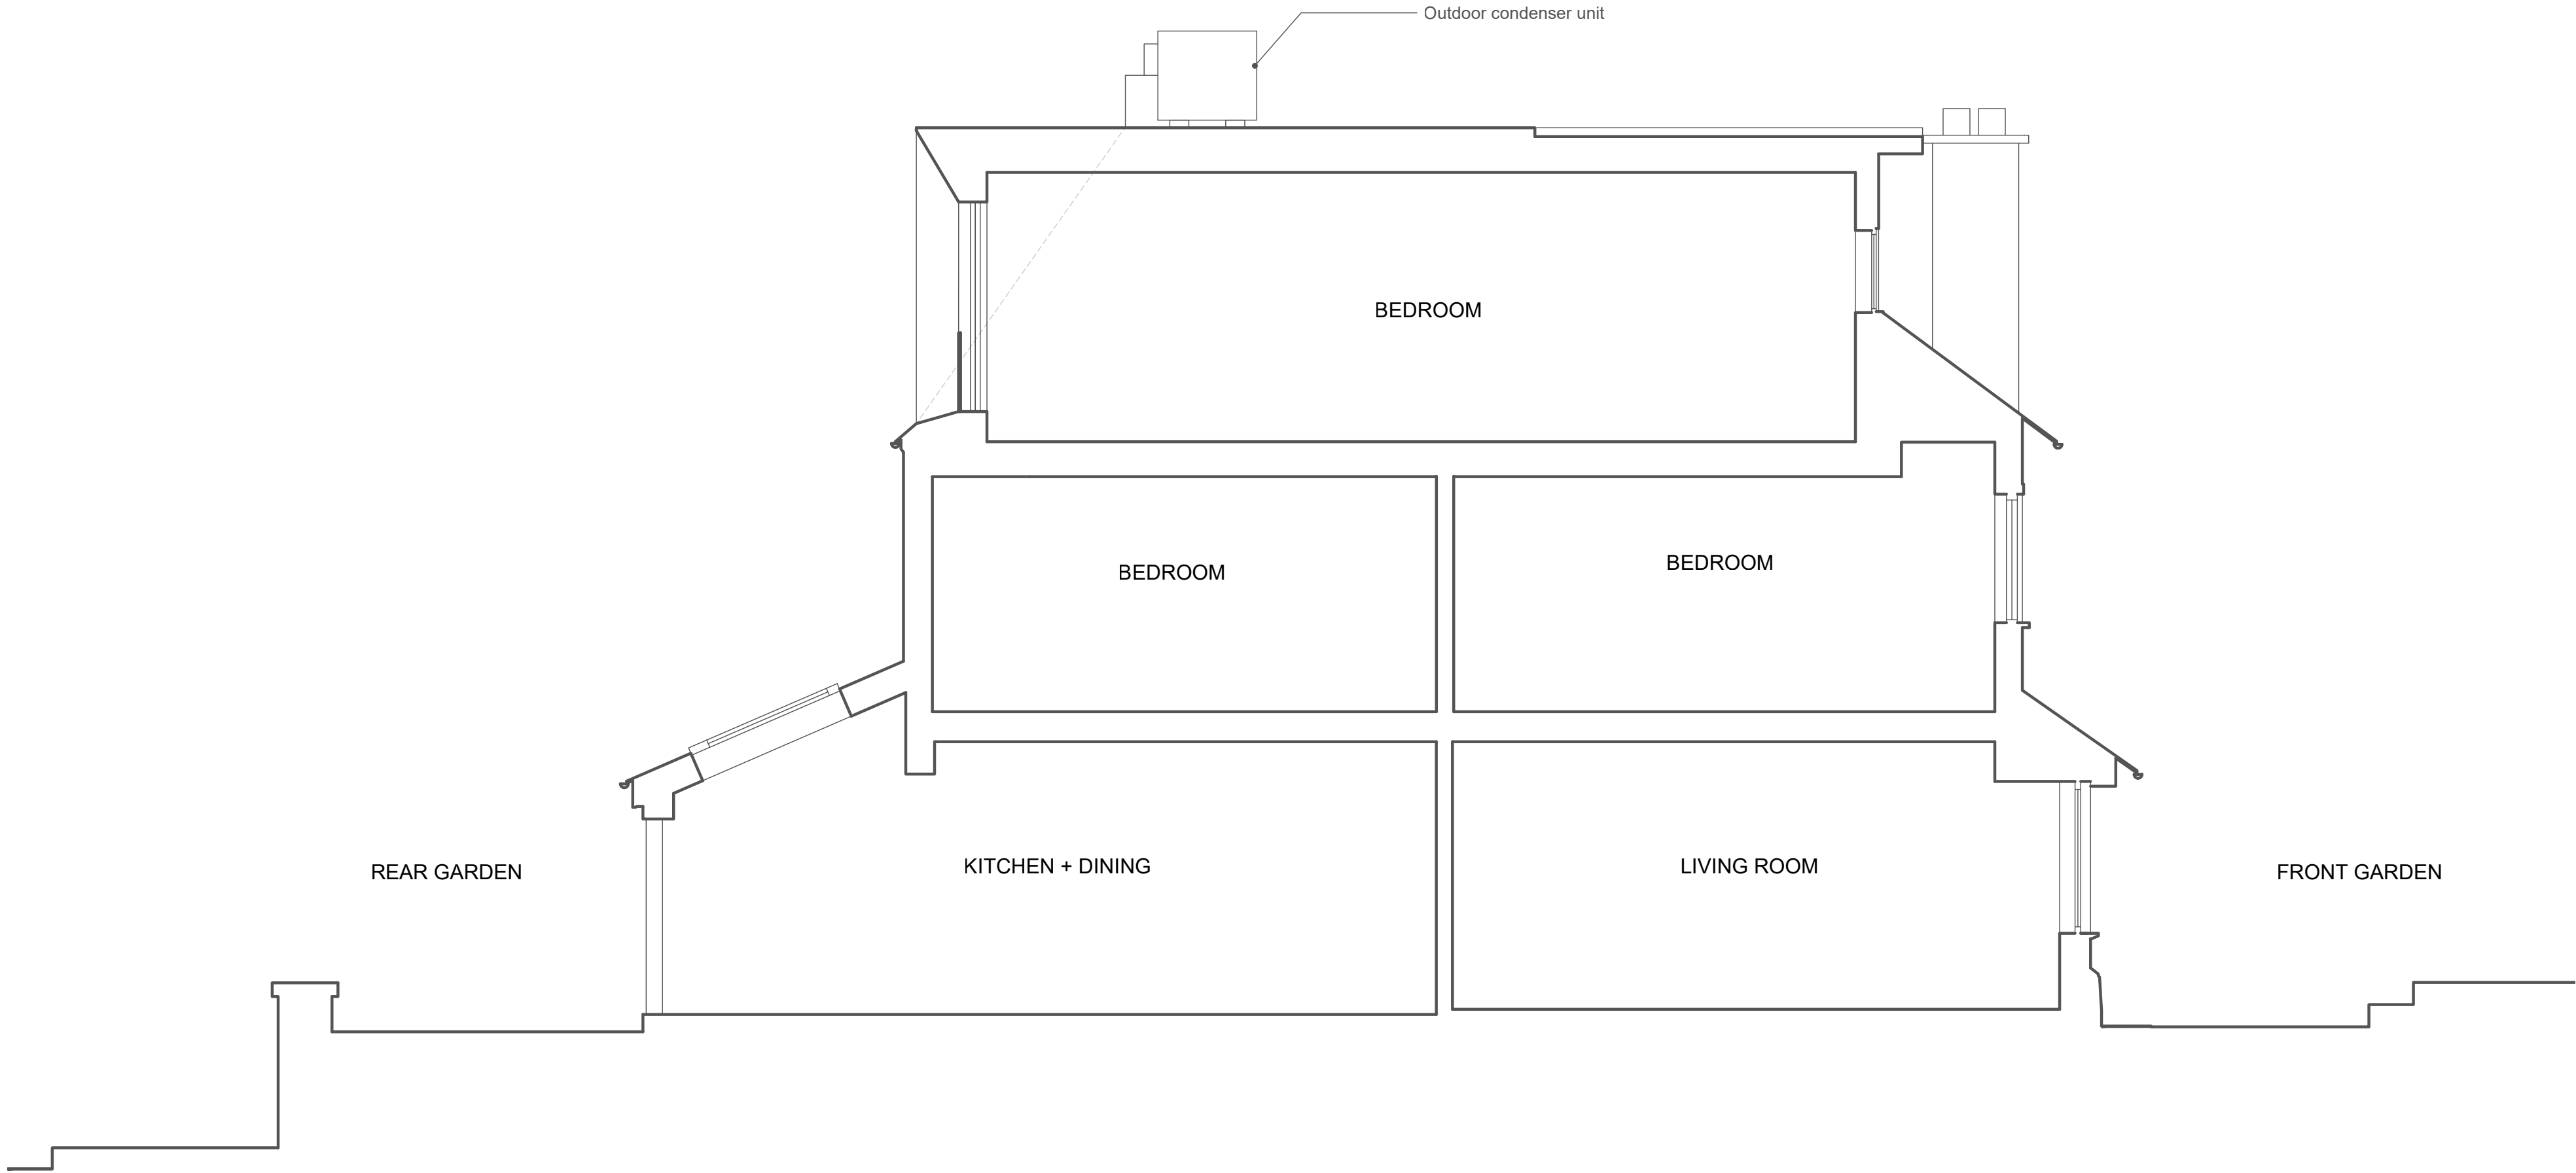
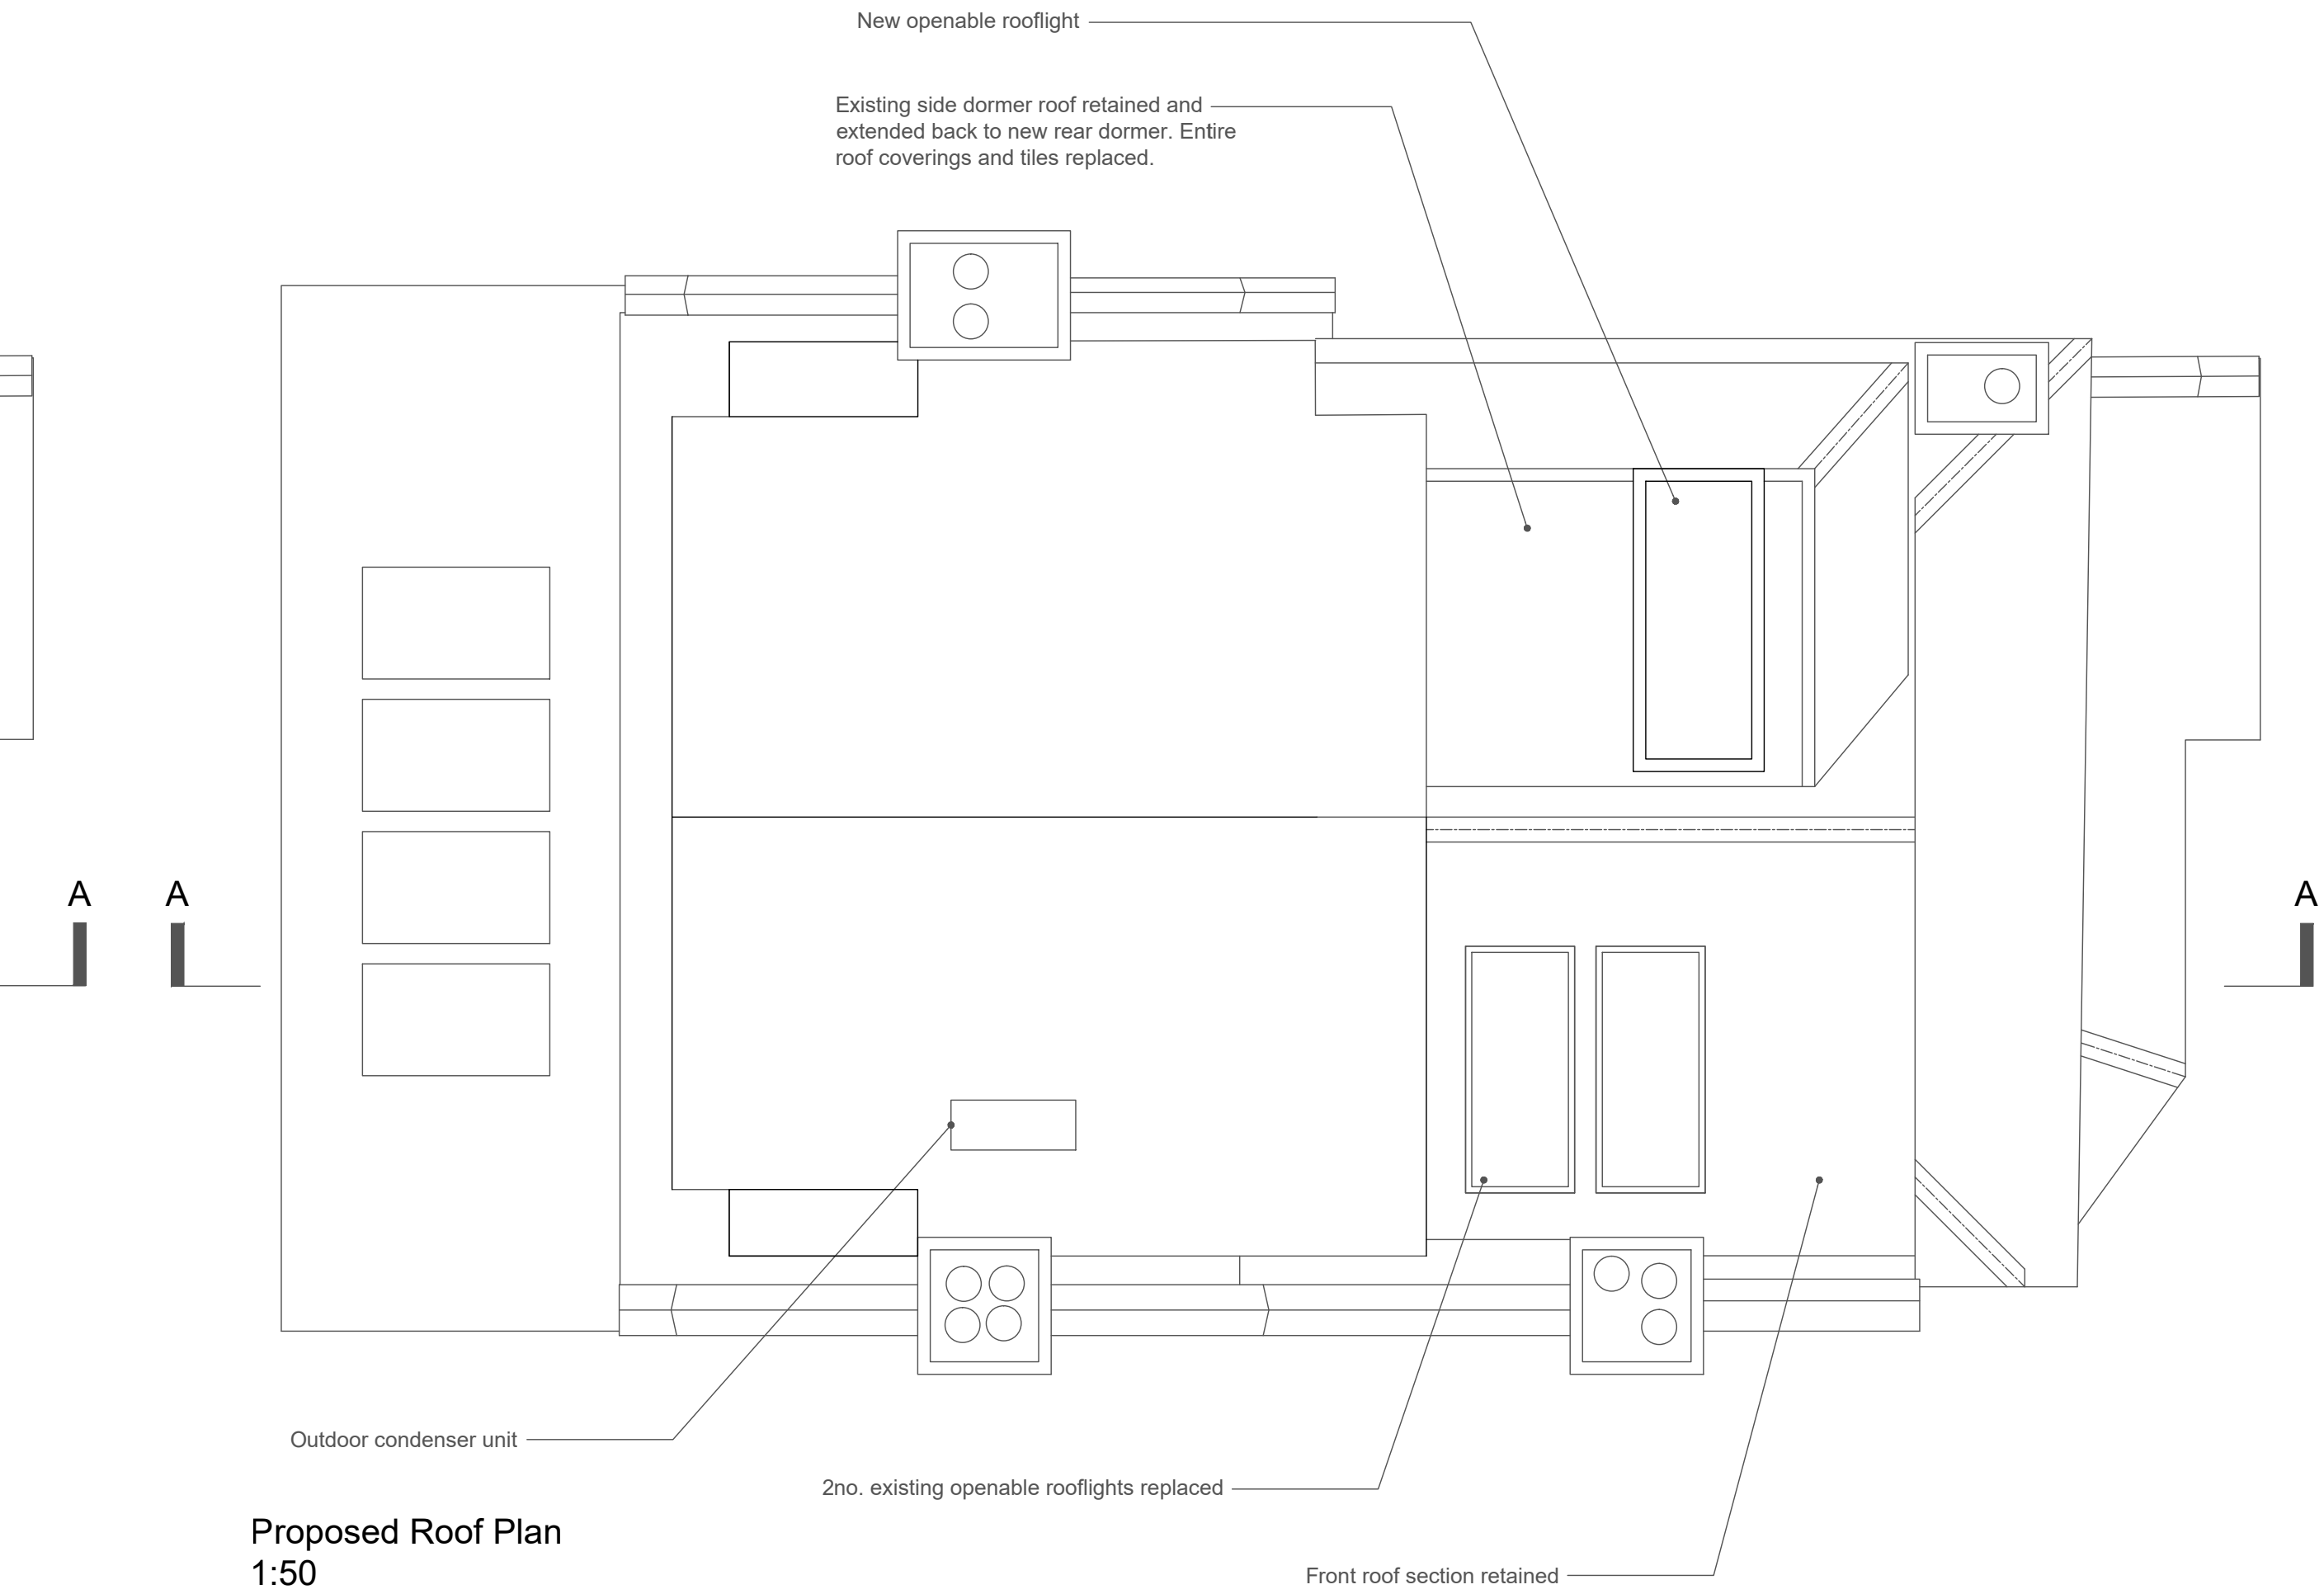


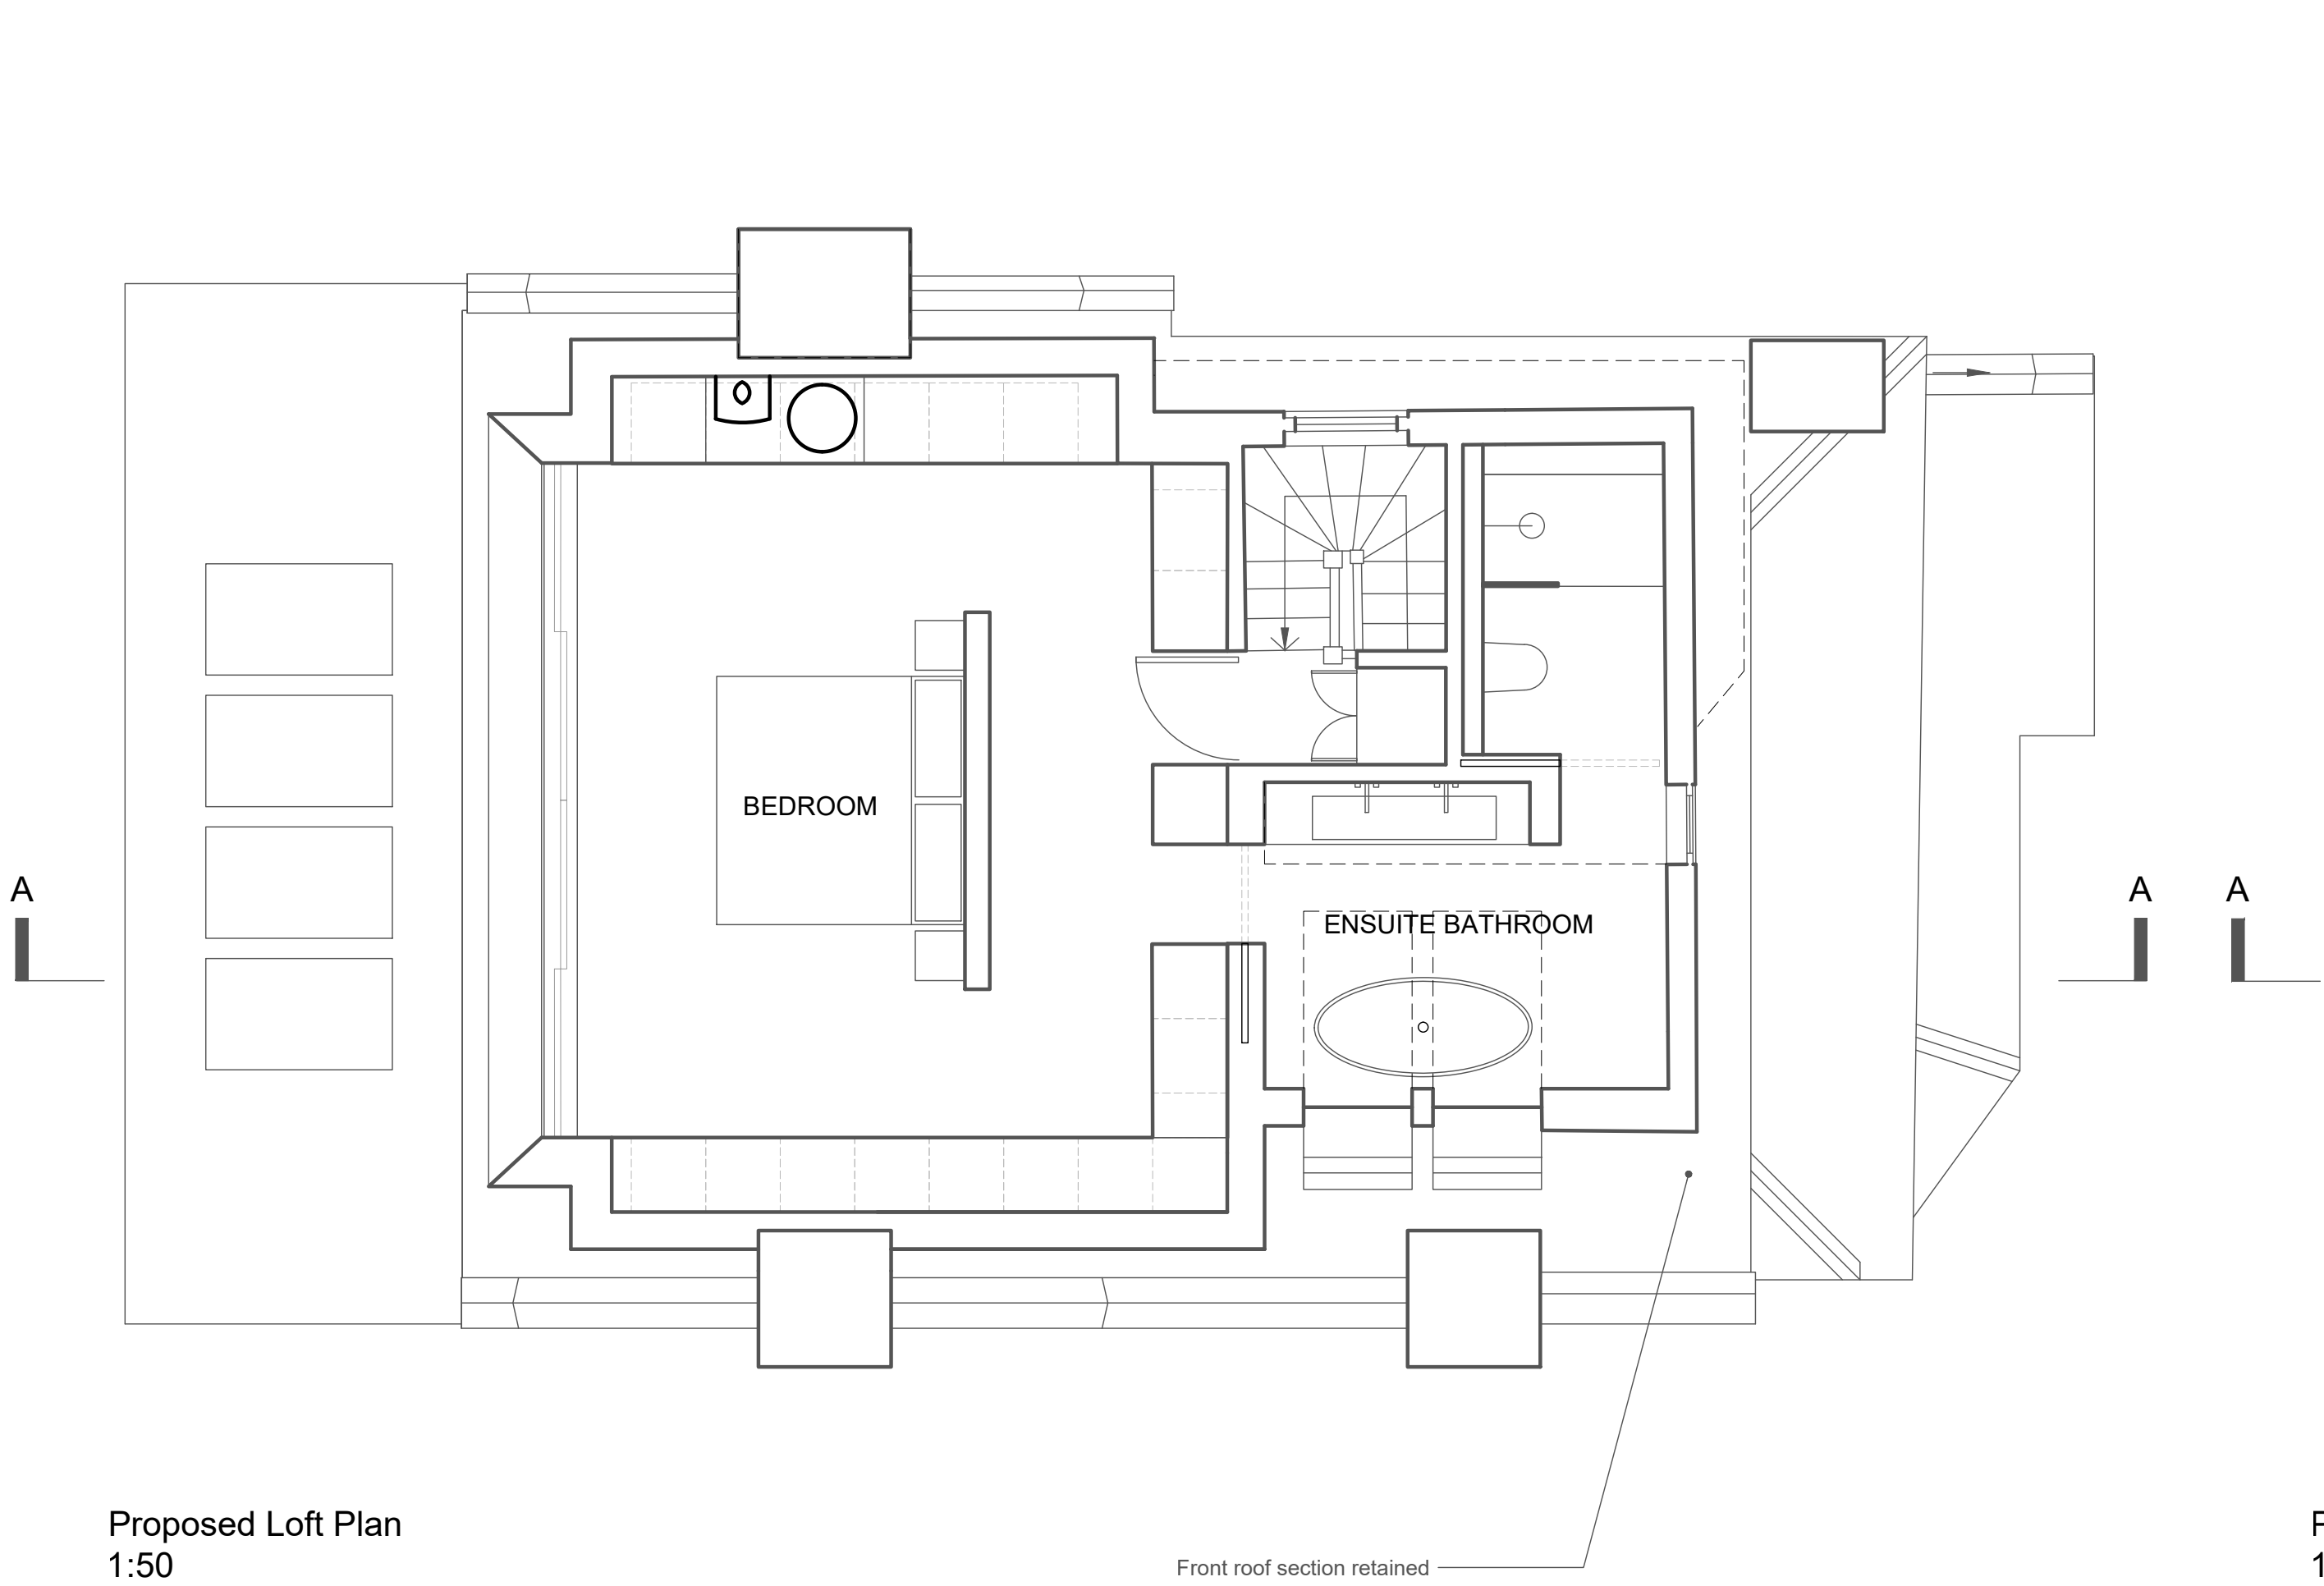


Key Plan

Project North

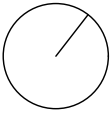

JHA

Key / Notes

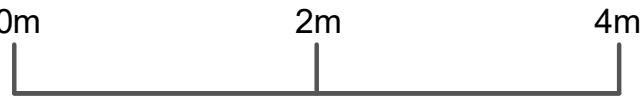

Revision	Description	Issued
P1	Planning	18.08.2026

info@jhastudio.co.uk
www.jhastudio.co.uk
Drawings are based on survey data provided and may accurately represent what is physically present. Do not scale from drawing. All dimensions must be verified by the contractor before proceeding. All dimensions are in millimetres unless otherwise noted. Errors to be reported immediately to Joshua Heasman Architecture Ltd. and any discrepancies shall be notified in writing. This drawing is to be read in conjunction with all relevant Architects', Services and Structural Engineers' drawings.
© Joshua Heasman Architecture Ltd.

Project

The Avenue

Drawing Name

Proposed Loft Plan and Section

Drawing Number

AVE-JHA-DR-A-06103

Revision

P1

Date issued: 18.08.2026

Job no: 066

Client: Private

Drawn by: JD

Approved by: JH

Scale/format: 1:50 @ A1

Proposed Section AA
1:50