


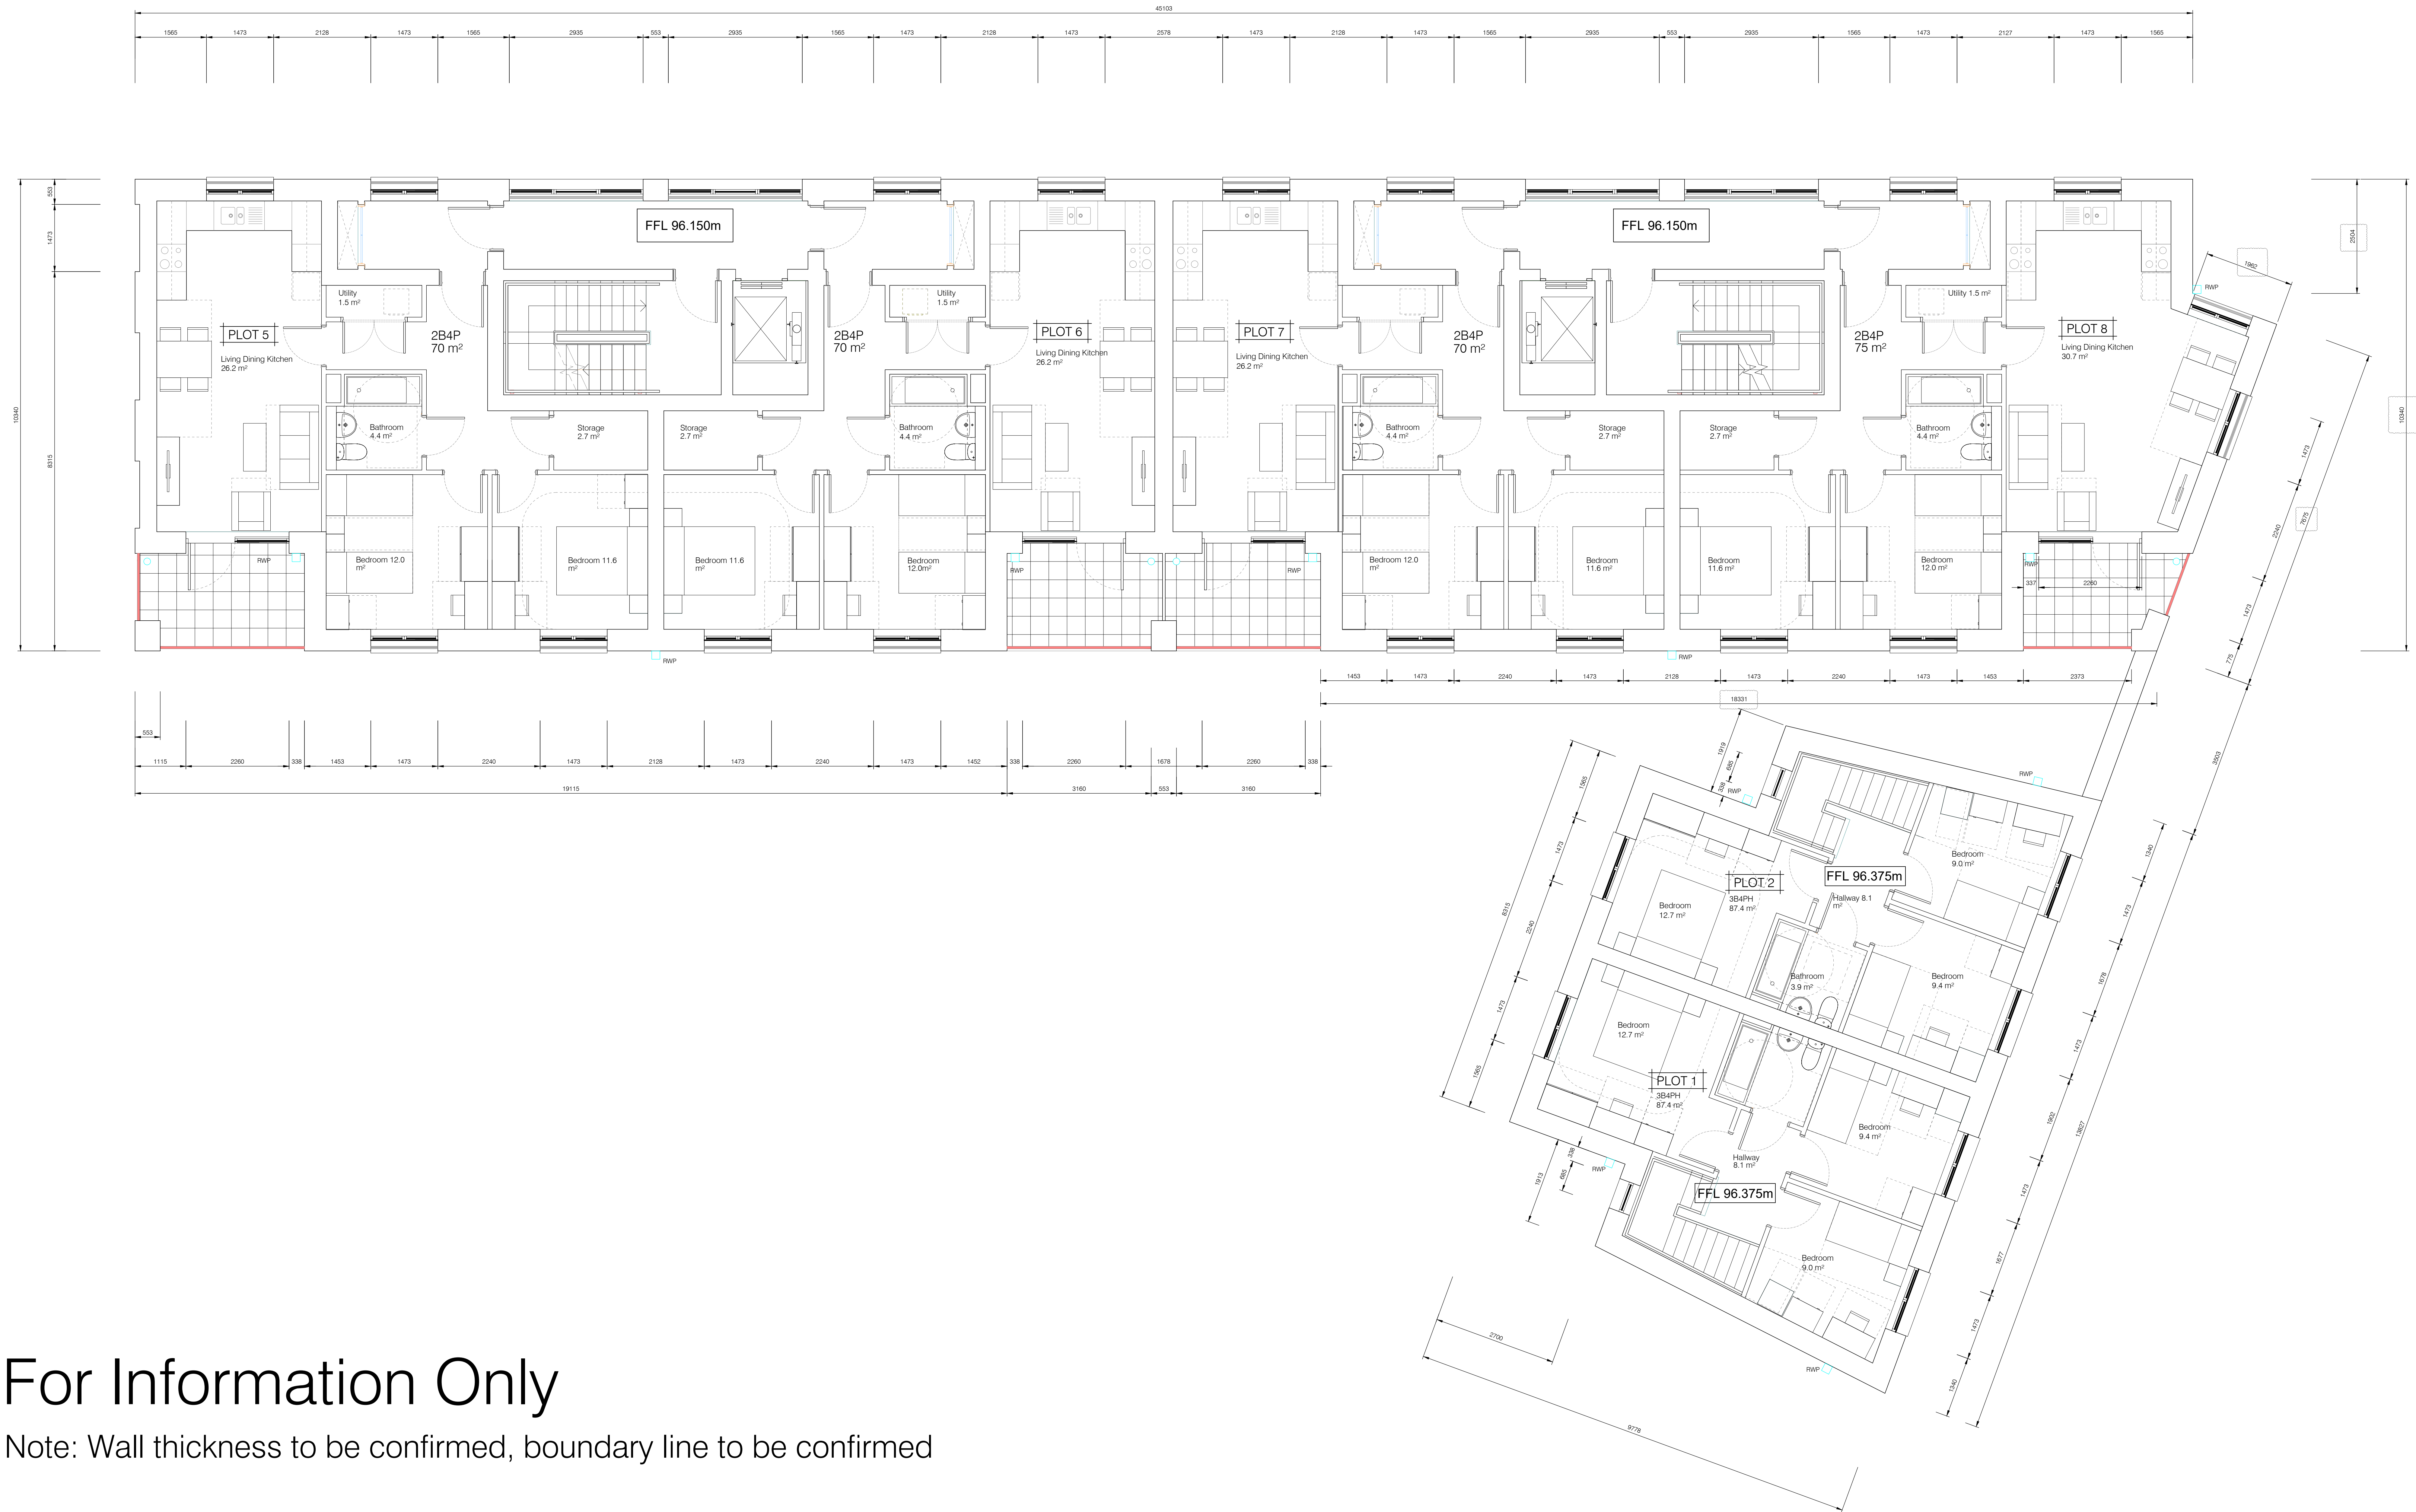

For Information Only

Note: Wall thickness to be confirmed, boundary line to be confirmed

GA First Floor Plans for Plots 1 & 2, 5,6,7 & 8