


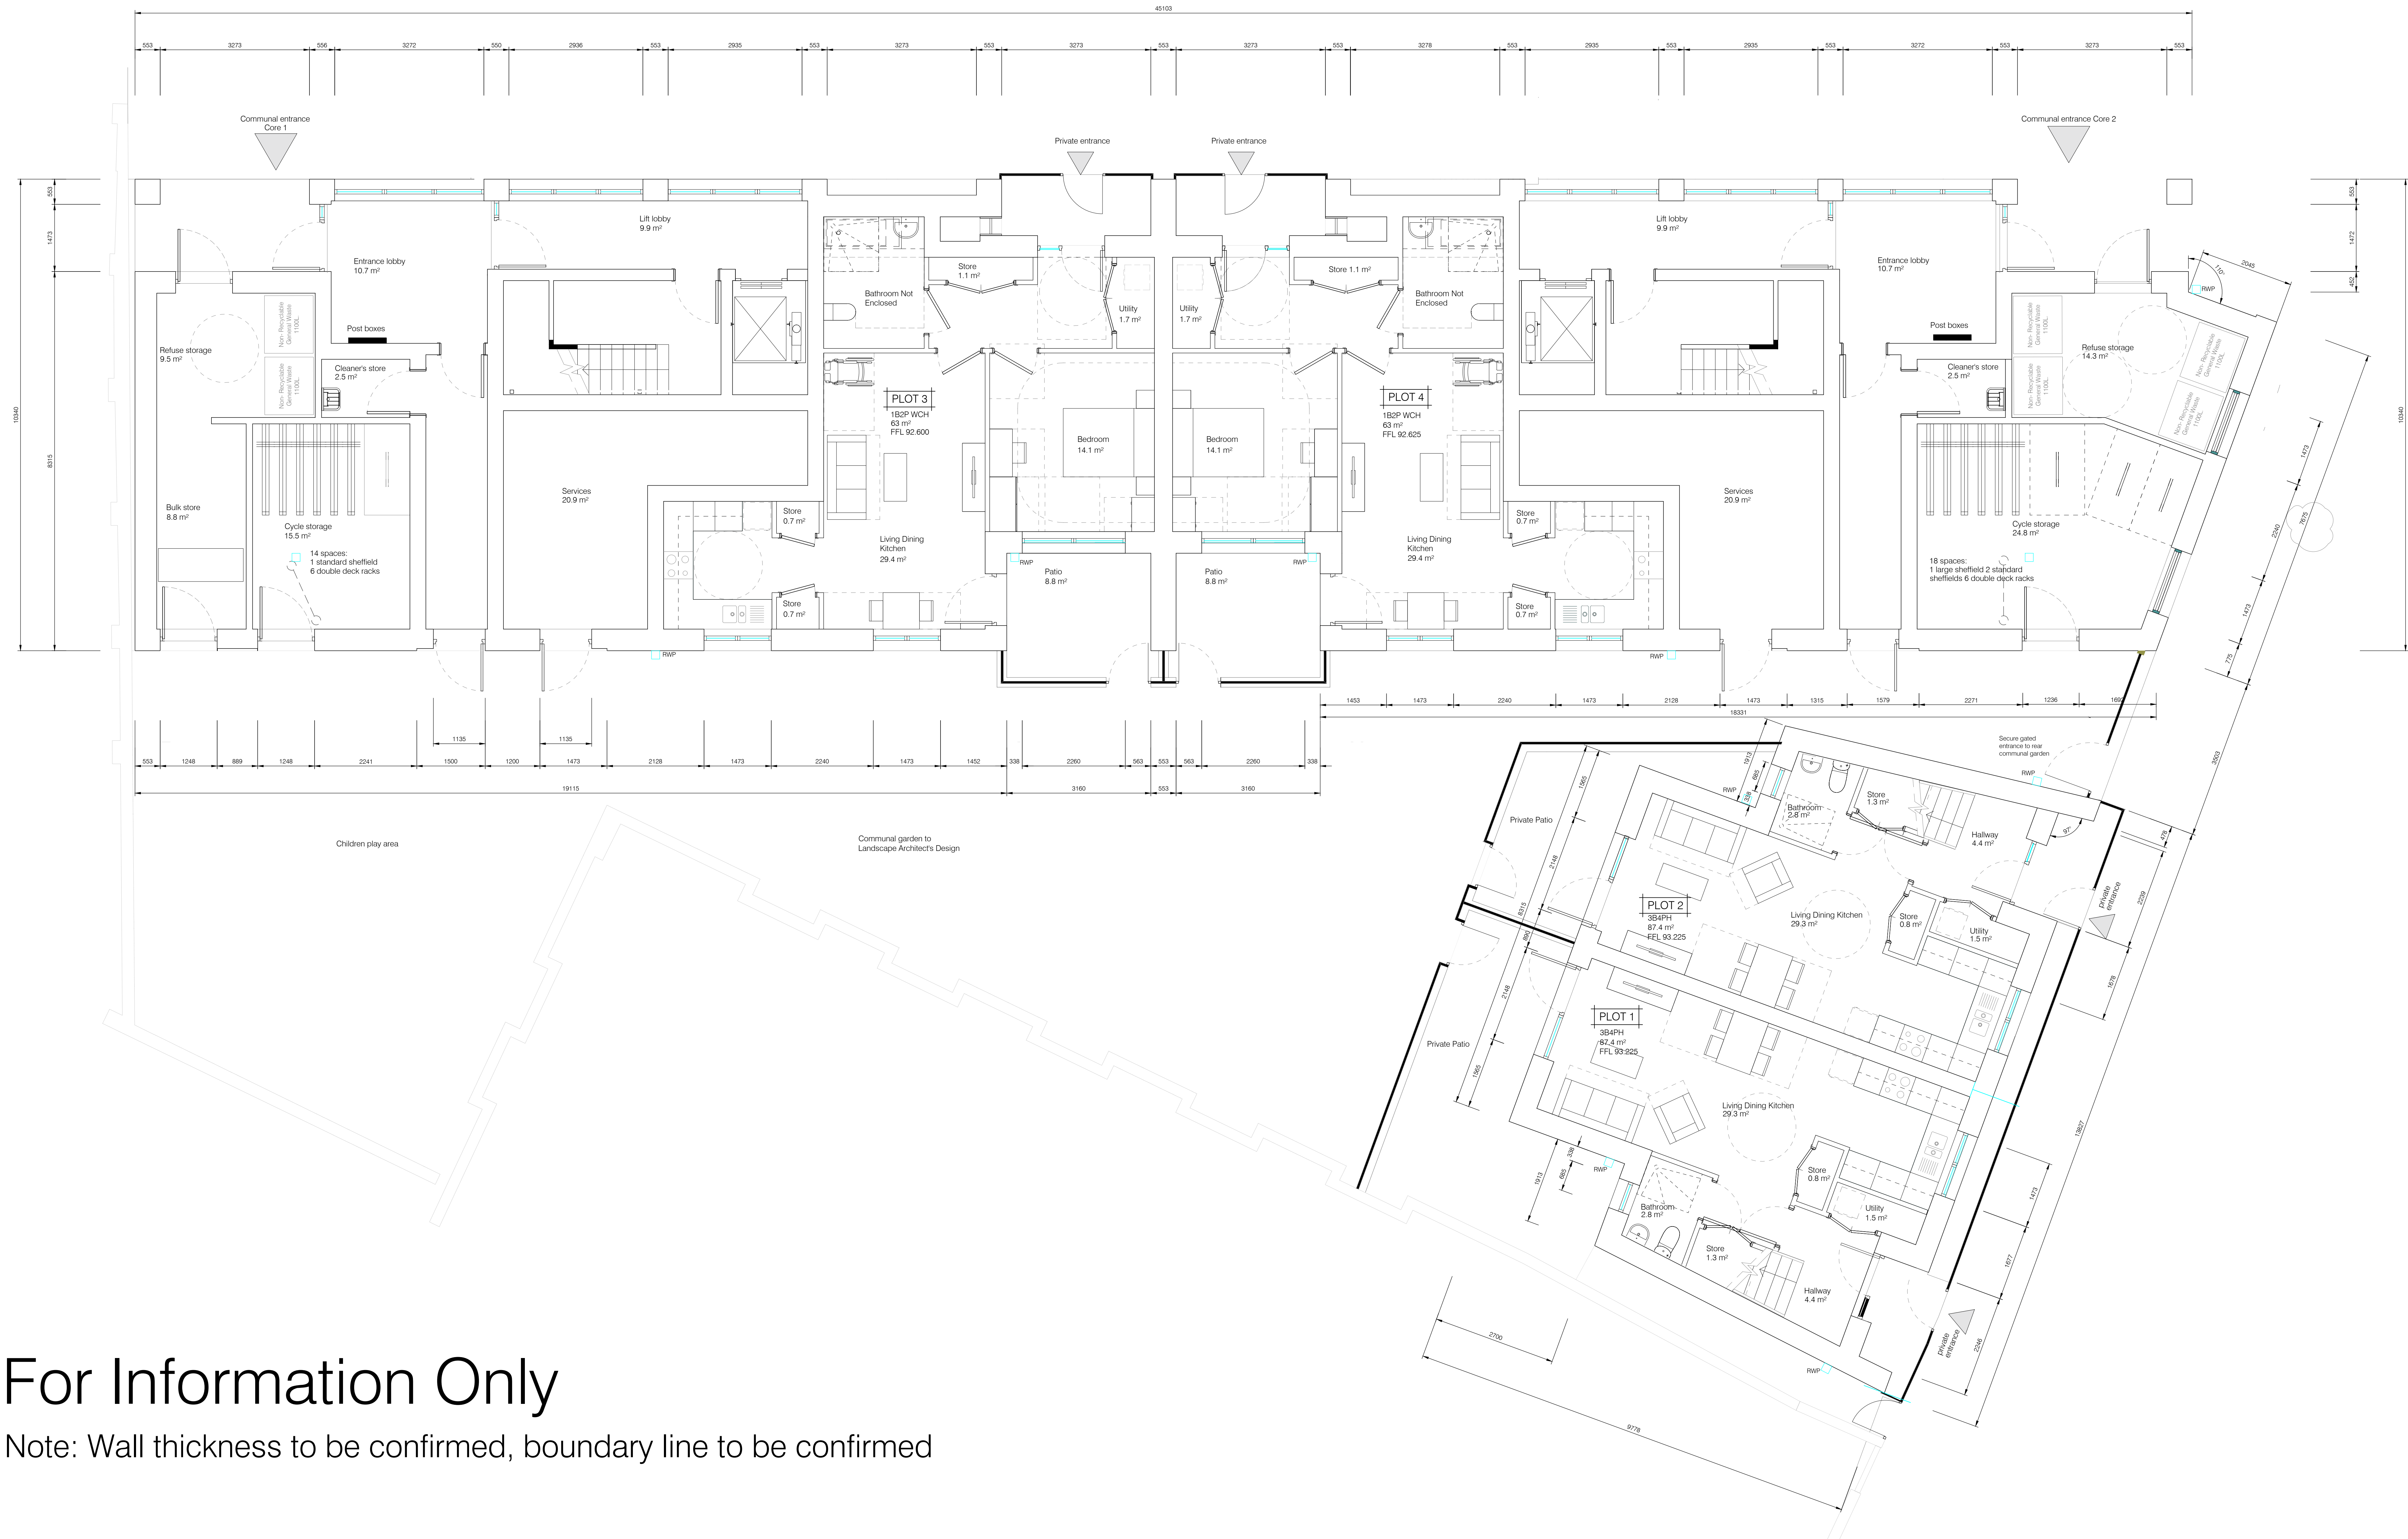

For Information Only

Note: Wall thickness to be confirmed, boundary line to be confirmed

GA Ground Floor Plans for Plots 1 & 2, 3 & 4