



GIA Grd Floor = 595 m²
GIA 1st Floor = 595 m²
Total GIA = 1190 m²

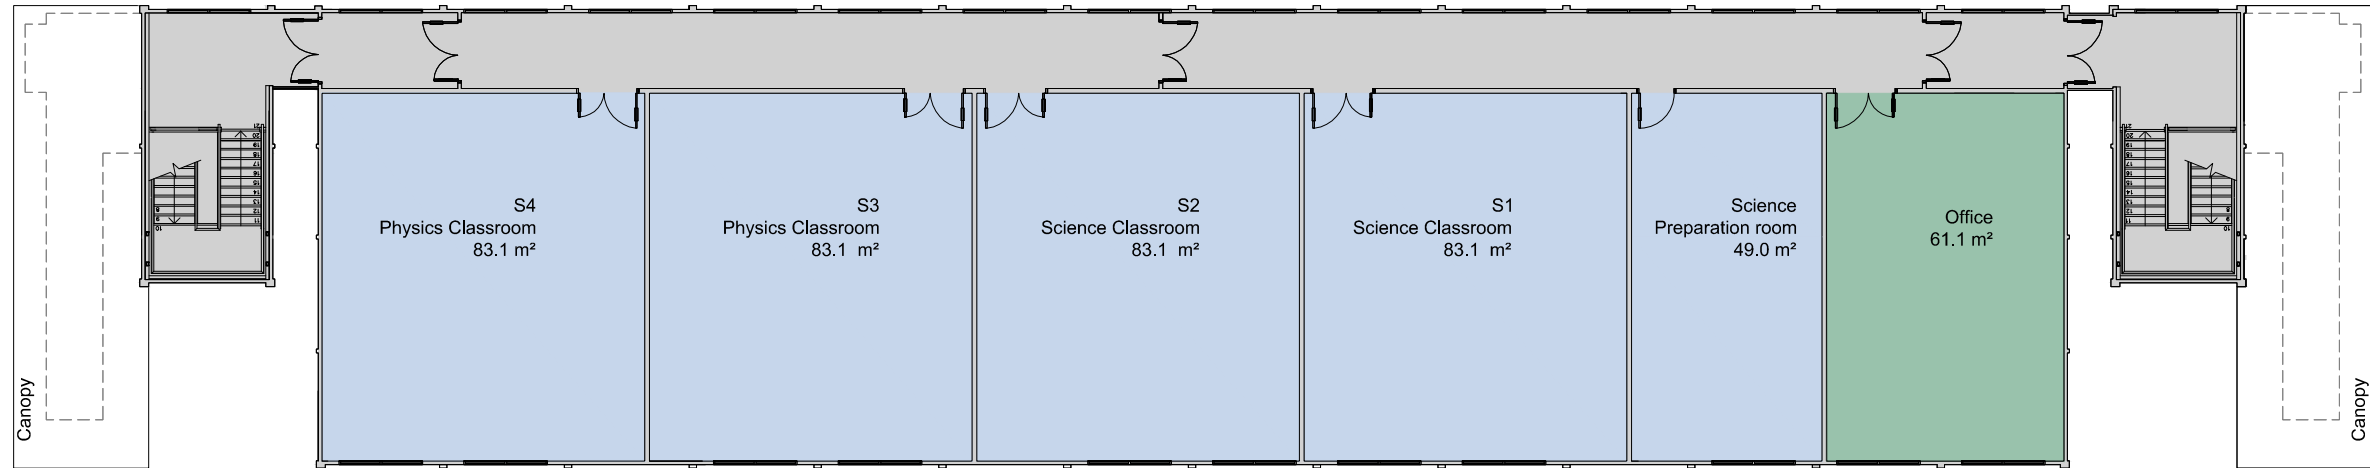

☐ First Floor Plan

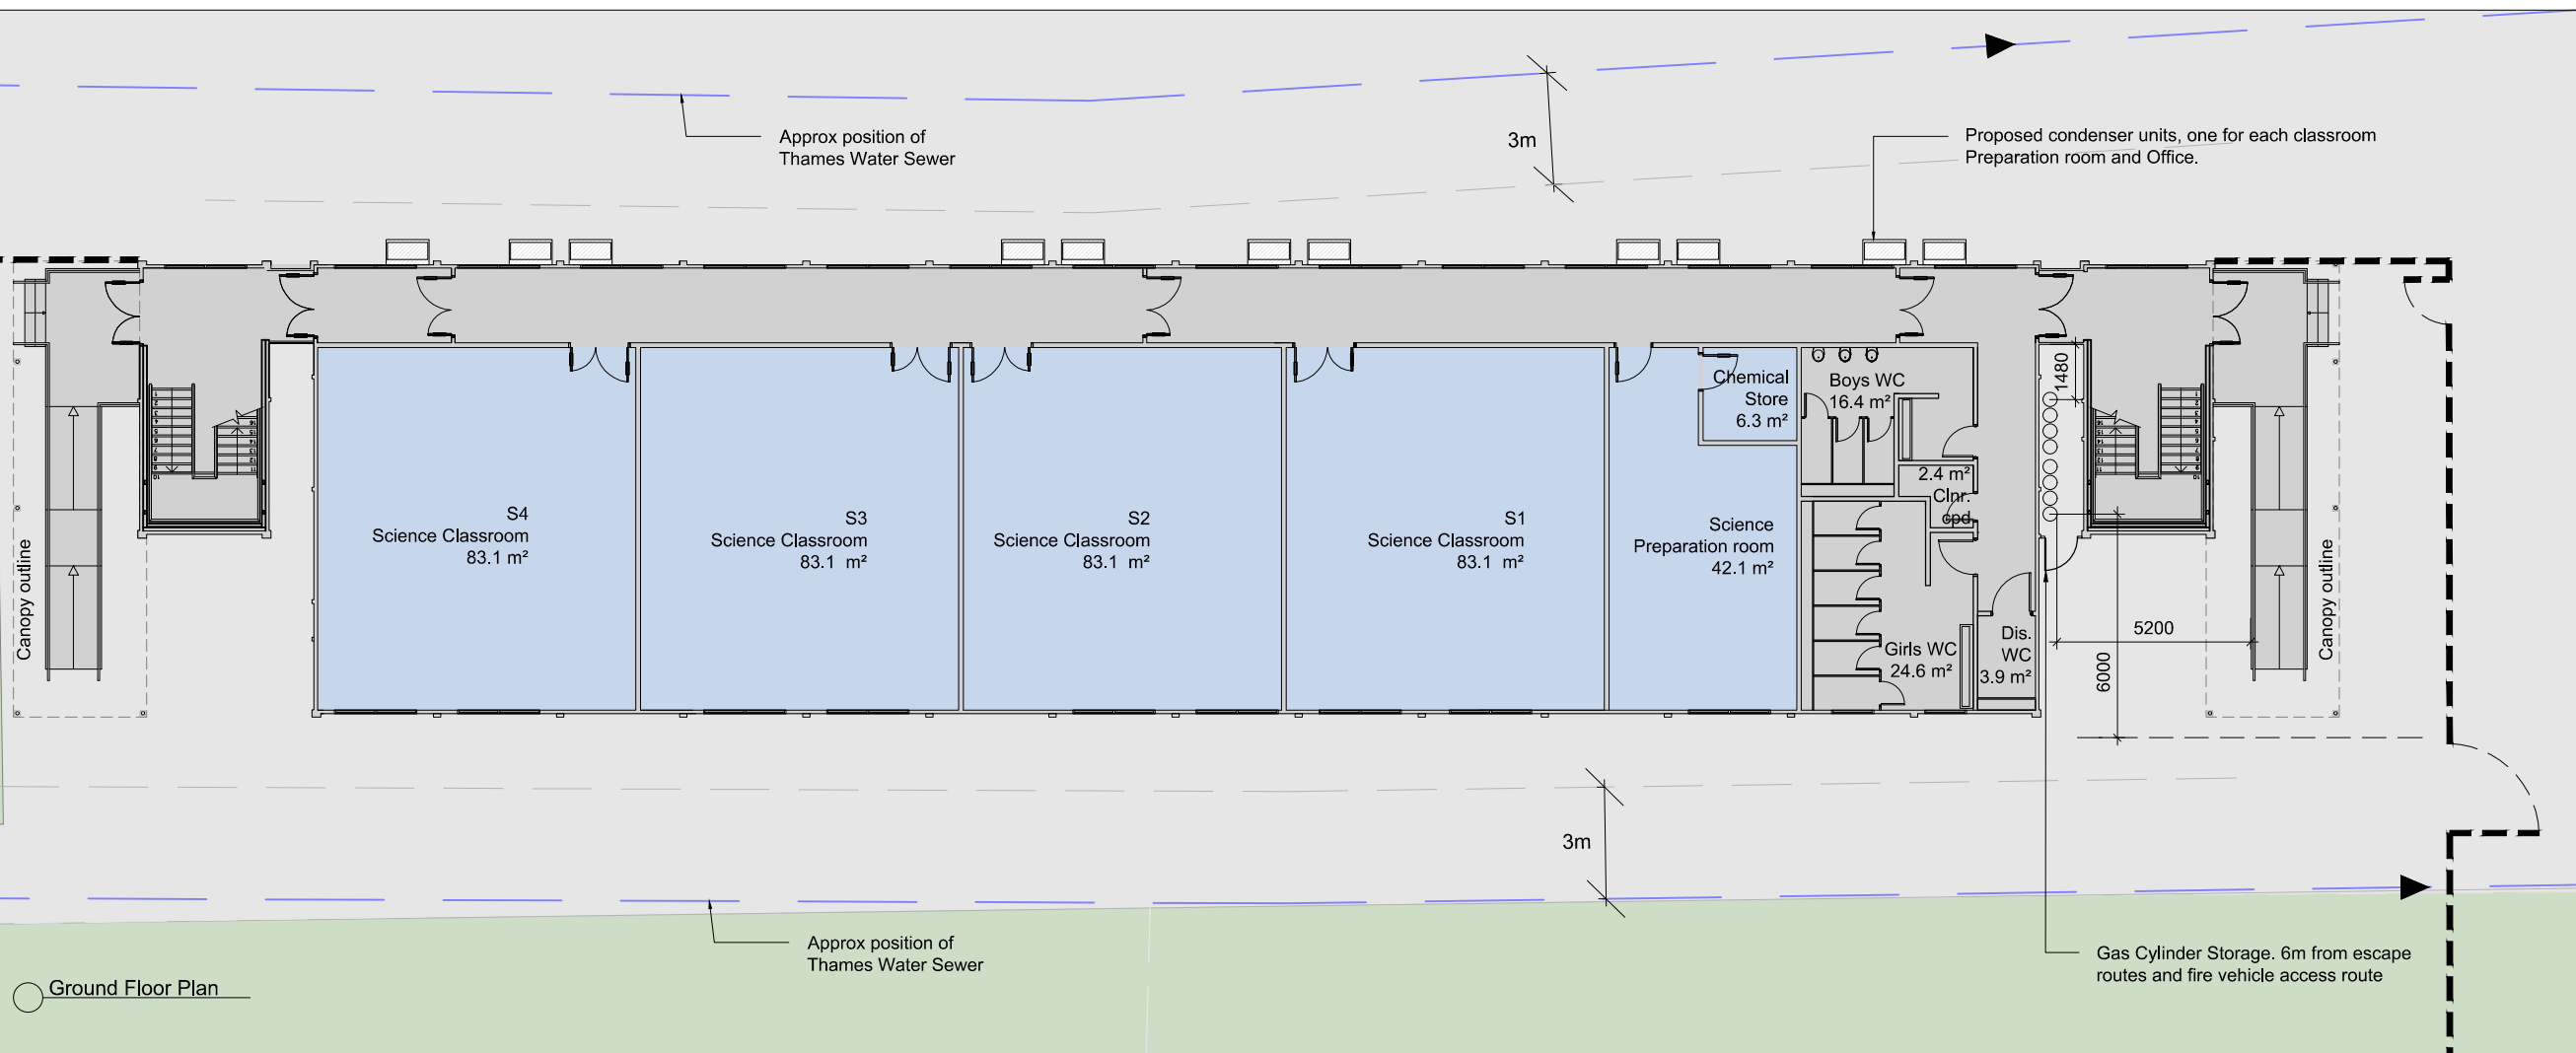


Ground Floor Plan

5. This drawing is not intended for construction unless specifically described as such.

Areas amended

- Science Classrooms
- Office
- WC's and Circulation spaces
- Water mains

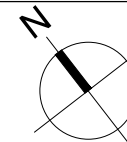

PROJECT	ORIGIN.	VOLUME	LEVEL	TYPE	ROLE	NUMBER
PVR	RSS	00	ZZ	DR	A	1261