



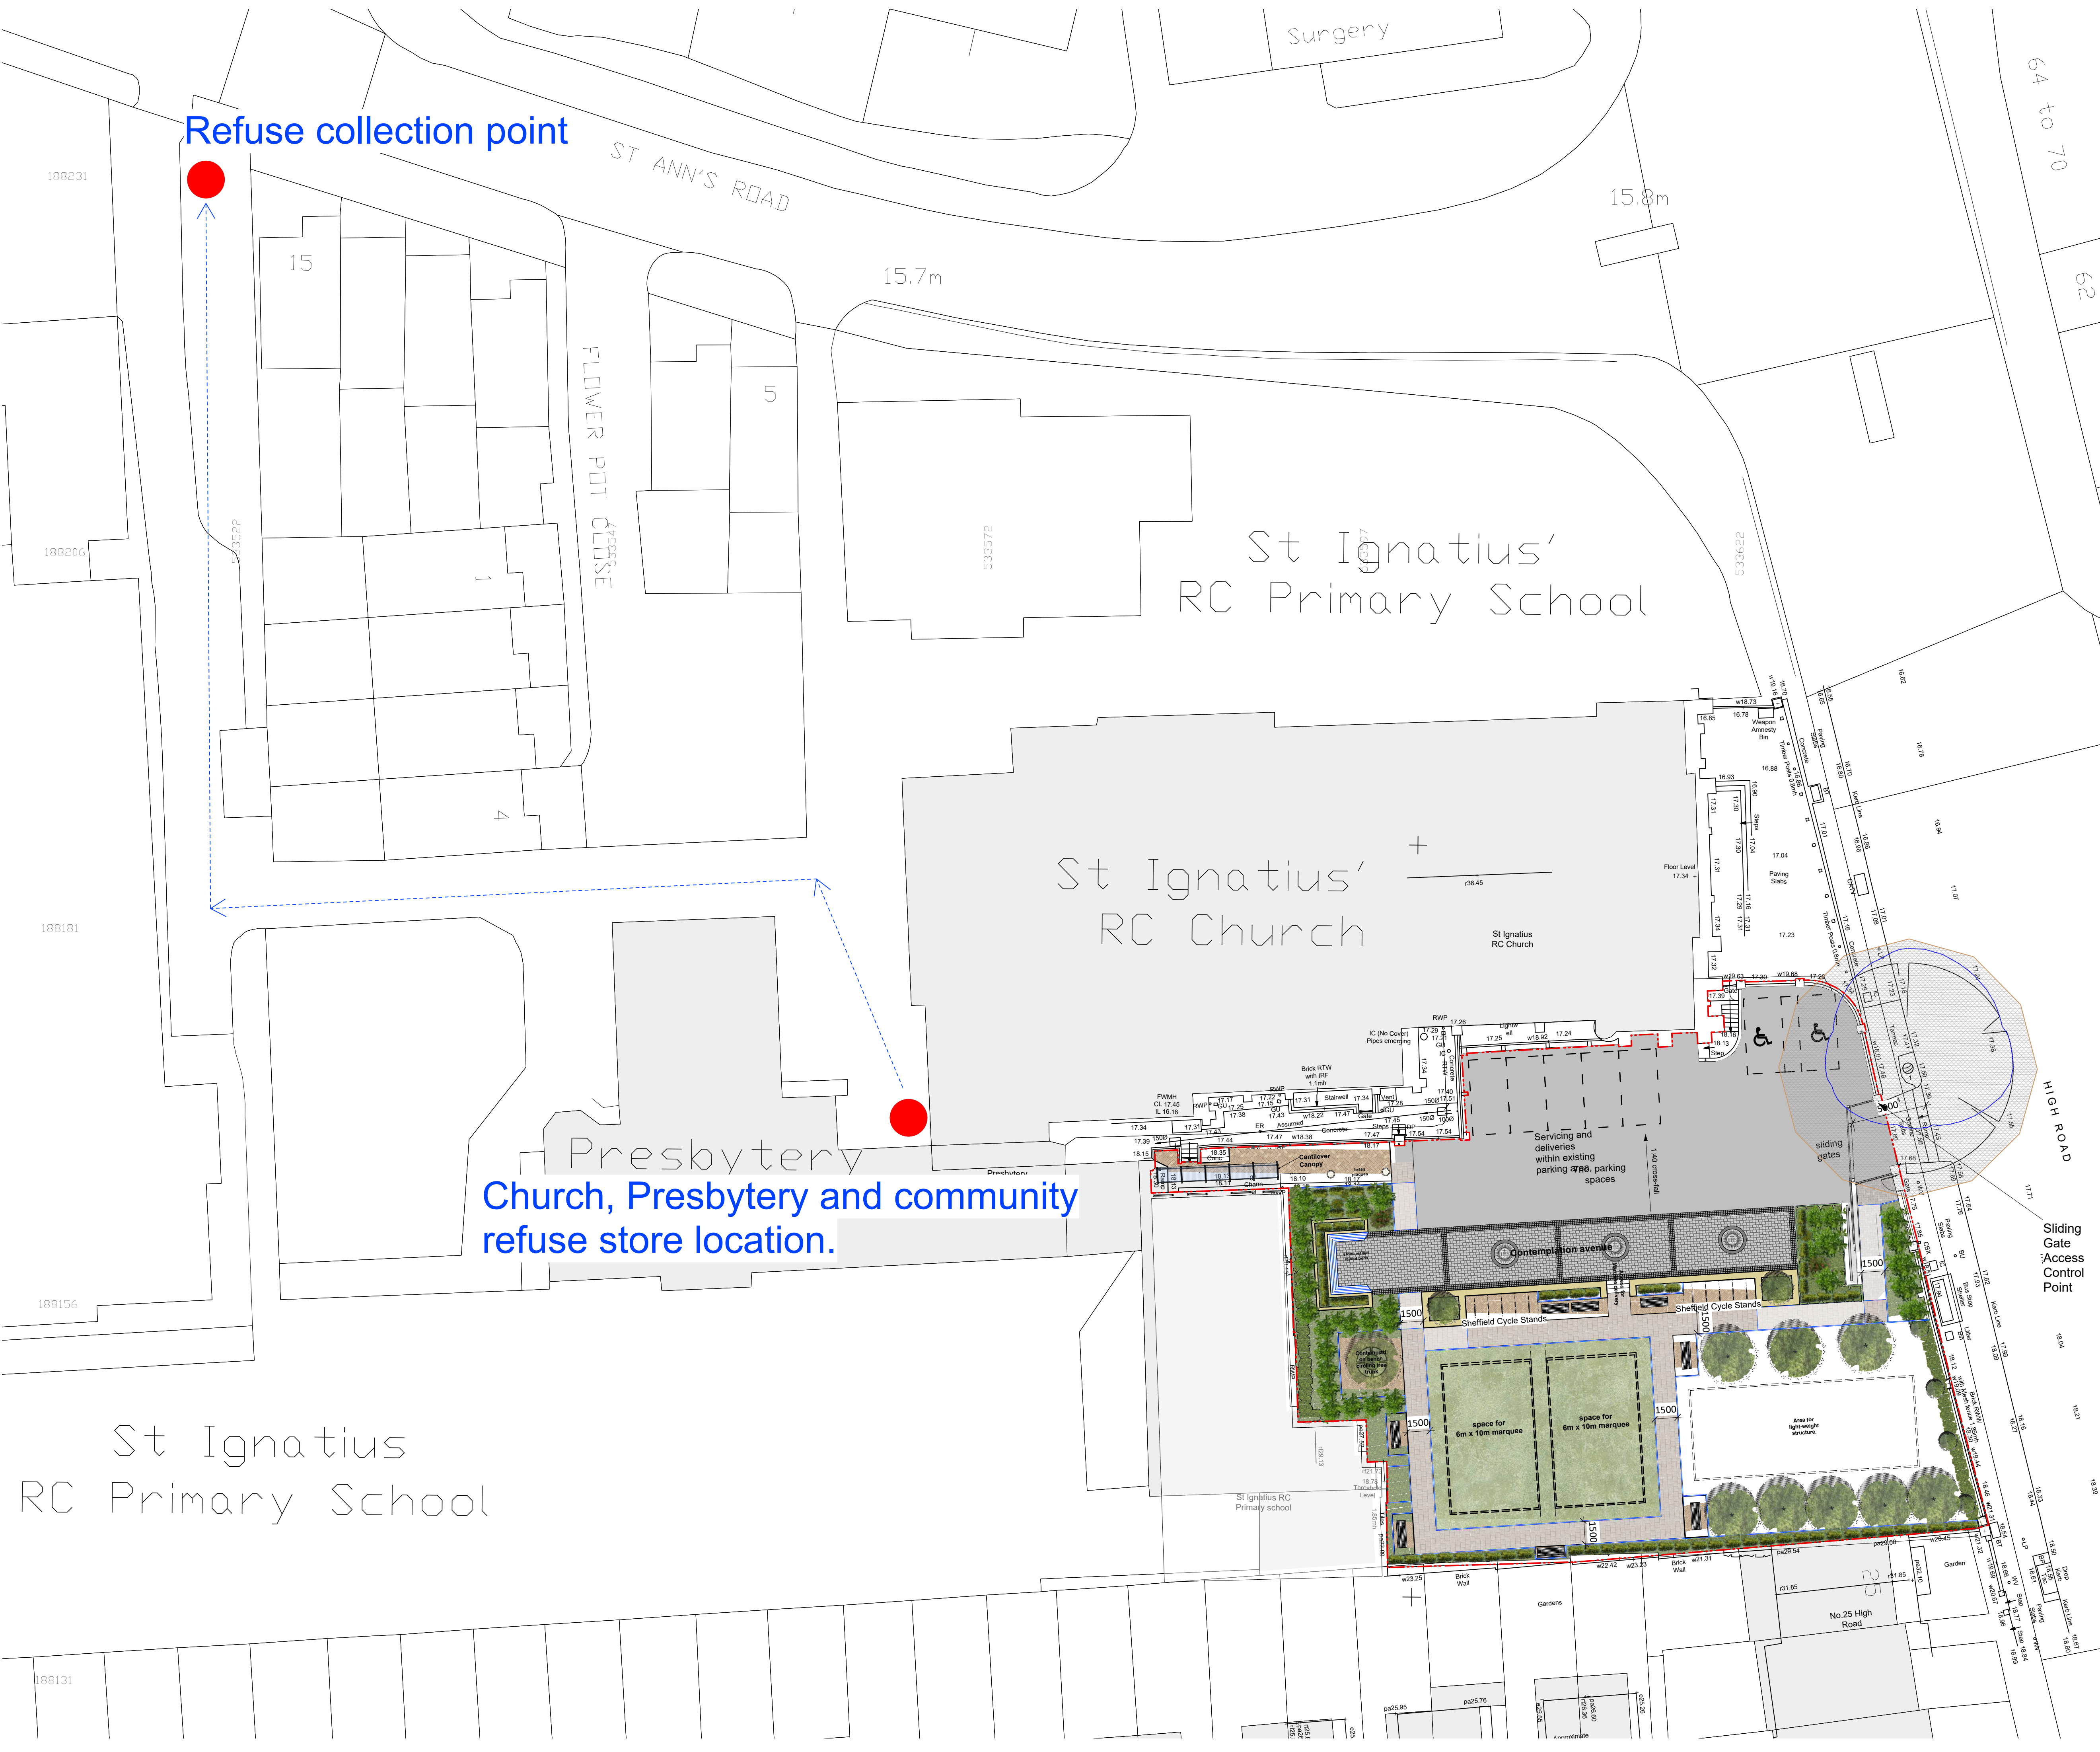

Material Legend	
	Porous Tarmac
	Block paving
	Block paving type 2
	300x150 mm Concrete Paving Slabs
	300x150 mm Concrete Paving Slabs
	100x100mm Stone block paving
	100x100mm Stone block paving type 2
	Grass
	Proposed tree
	Proposed Hedge
	Proposed Plantings Bed with Shrubs
	Category B tree
	Root protection area

Key	
Proposed Site	
Route to refuse collection point	
Refuse point location	

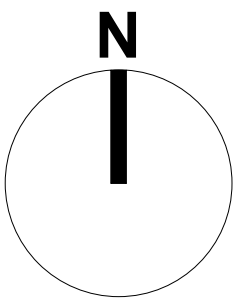

NMA PLANNING

Project title				Kyle Sewell, Dunstable Bedfordshire LU6 3RP telephone 01582 690222 www.kylesmartassociates.co.uk Chartered Architects
Stamford Hill Open area				
Drawing title				
Bin Storage and Waste Collection Plan				
Drawing no. 23031wd2.13				
Rev				
Scale	Date	Drawn by	Checked by	
1:200@A1	Aug - 26	OP	CS	