

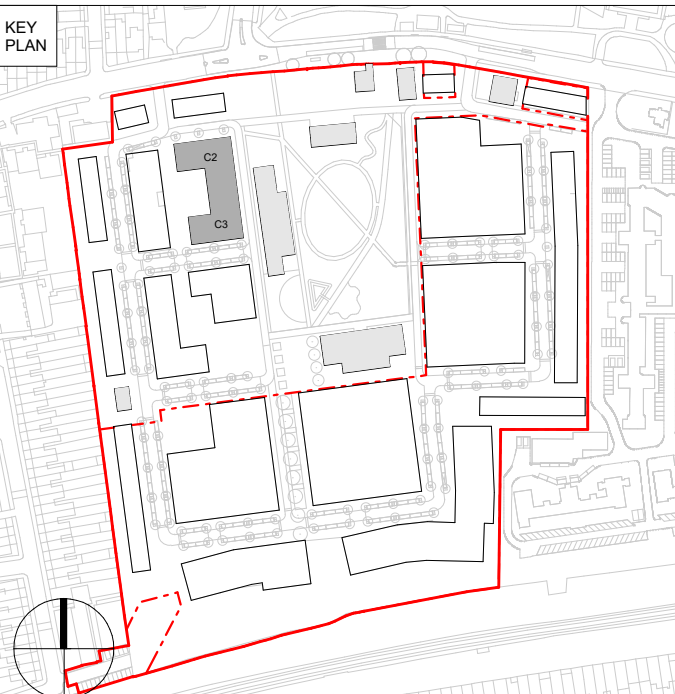
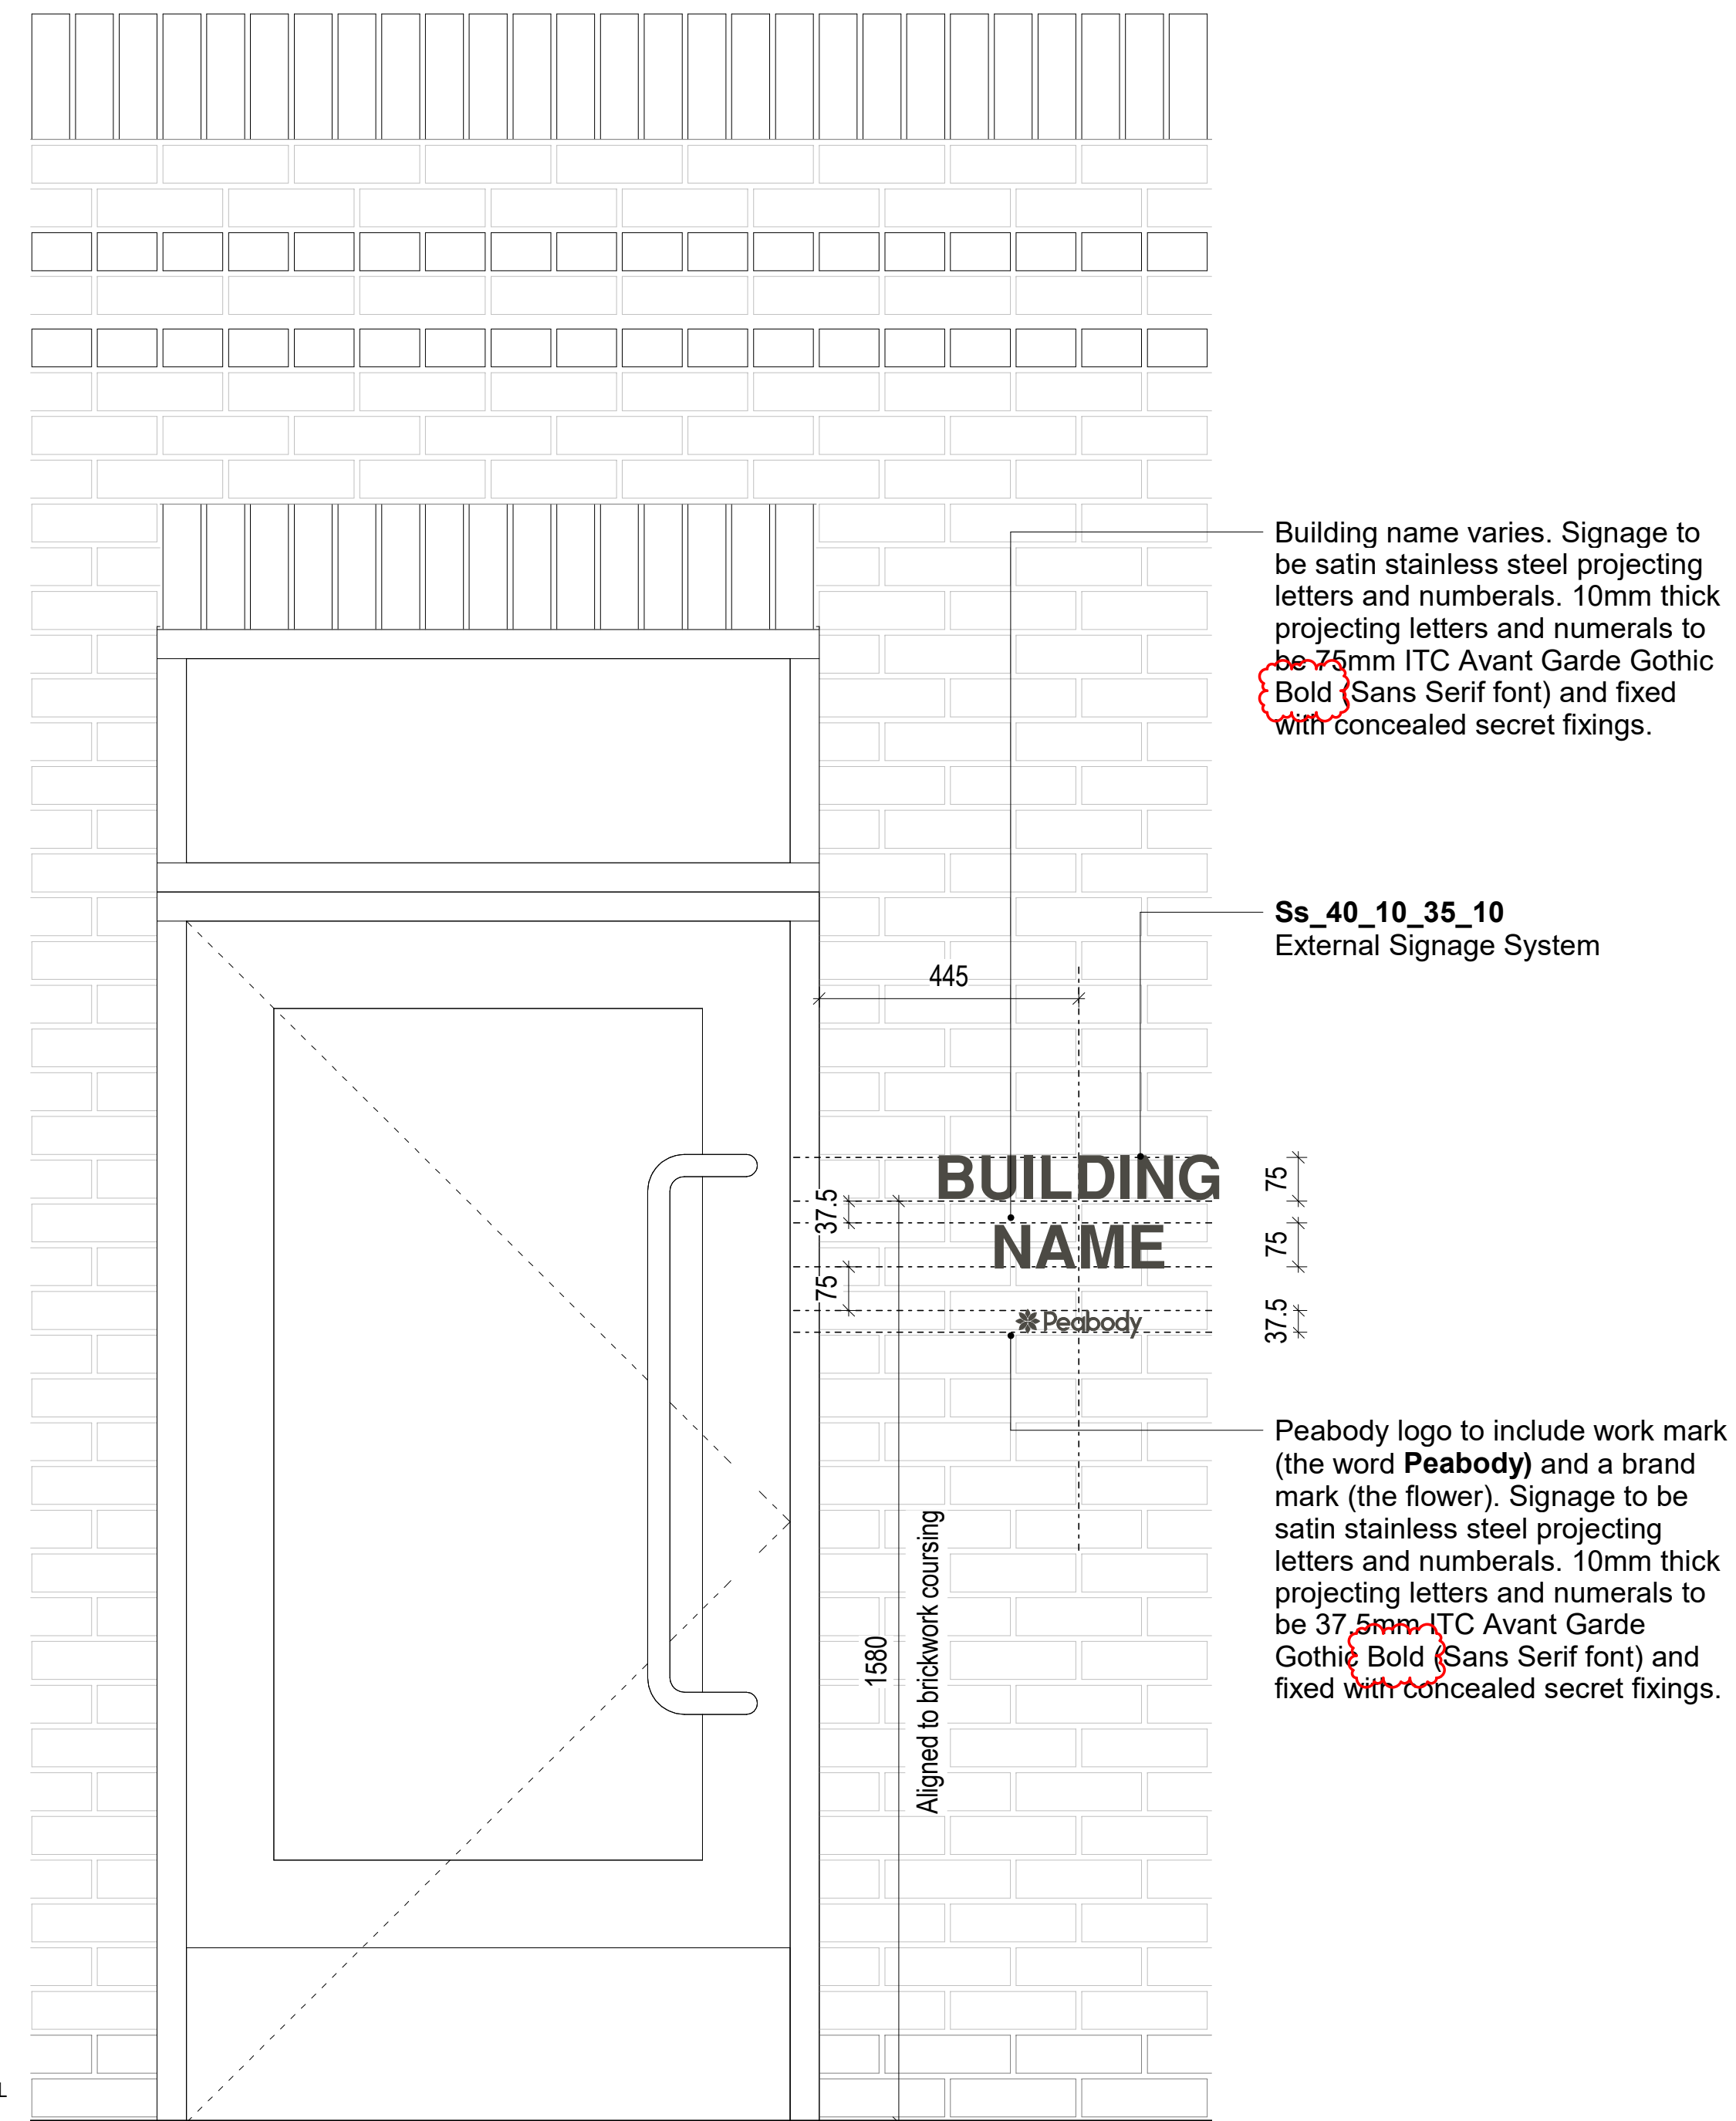
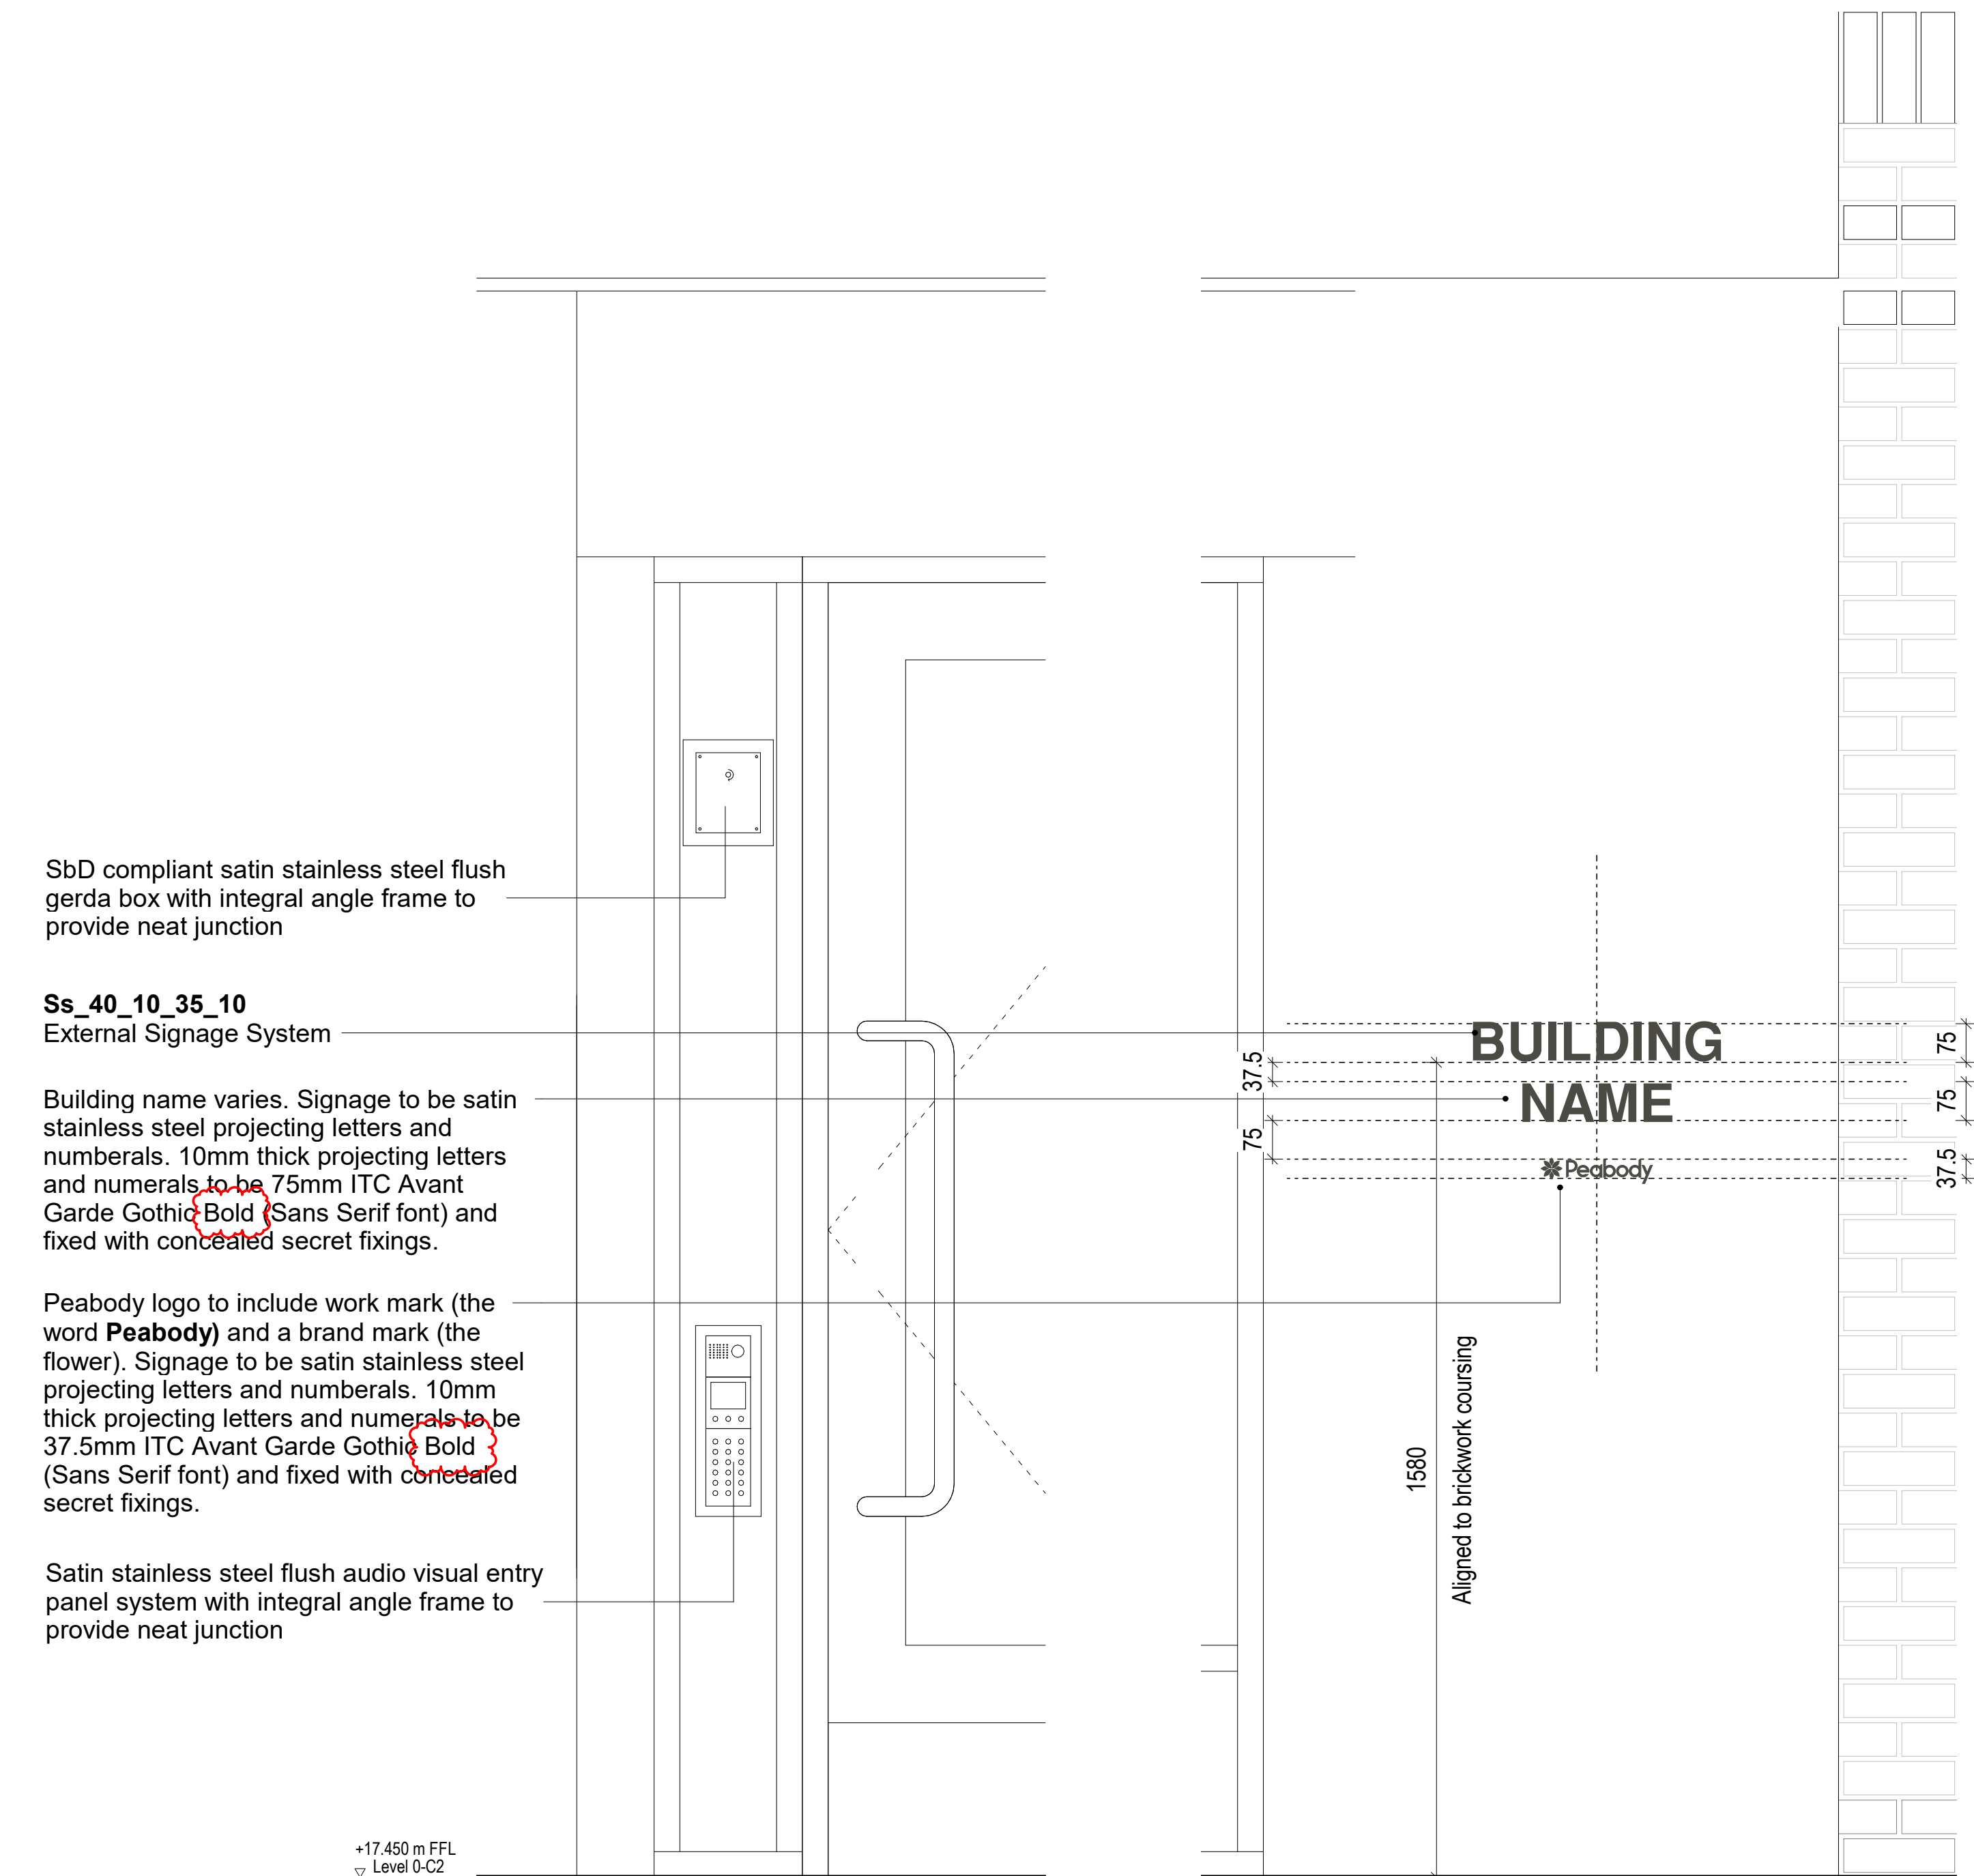


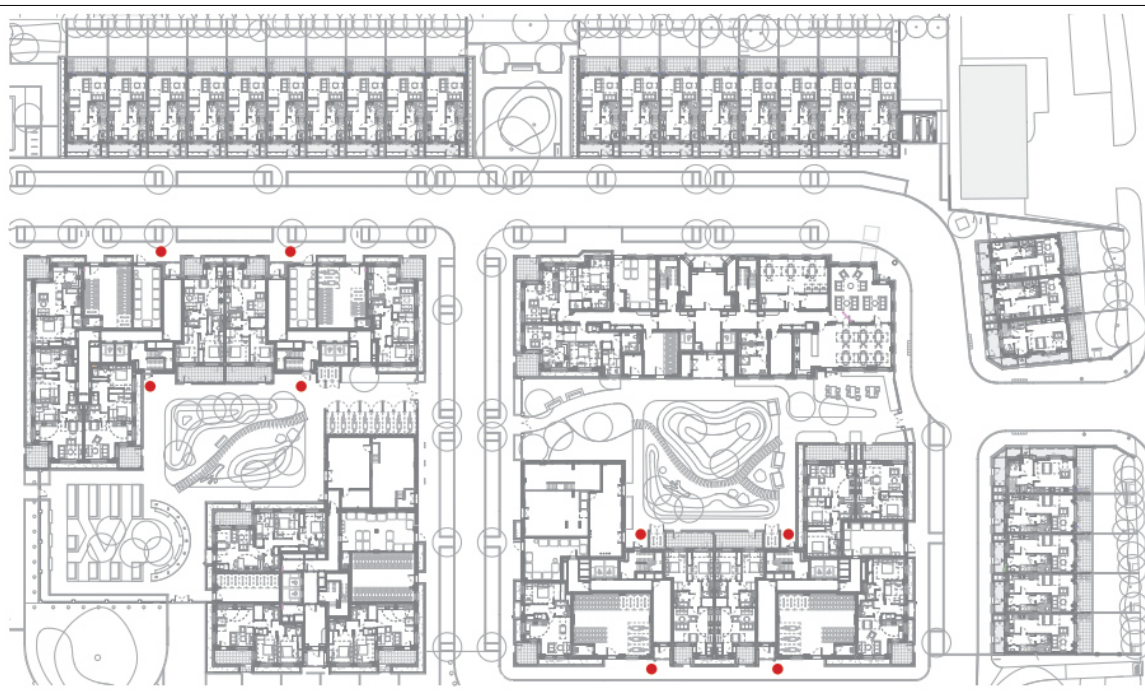

CLIENT

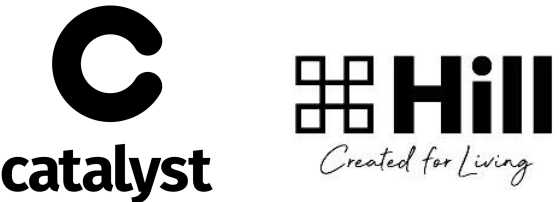

DISCLAIMER:

This drawing has been prepared for the sole use of the **Stage 4 Technical Design and St Ann's Phase 1A** noted down below and is limited to the scope and terms of KACA's appointment.

1. KACA shall not be liable for the use of this drawing for any purpose other than that for which it was originally prepared or for the modification of the design for any other purpose.

2. KACA owns all intellectual property rights including any copyright contained in the designs unless stated otherwise in our appointment.

3. Do not scale from this drawing. Refer to written dimensions only.

4. All levels and dimensions should be checked on site and any discrepancies notified to the architect prior to proceeding with any works.

5. Please note that KACA are not the Principal Designer (Building Safety Act), the Principal Designer is [Name of Principal Designer] Partnerships Ltd. All drawings and designs must be reviewed and approved by the Principal Designer.

7. This drawing sets out design intent only and is not for construction.

SUPPLEMENTARY NOTES:

- This drawing and site boundary is based on survey information provided by others including site levels and topographical survey information prepared by Digital Inc and architectural information produced by others. KCA are not liable for any errors, discrepancies or omissions arising from this information.
- This Drawing should be read in conjunction with the relevant notes, drawings and supporting documentation by KCA and others including specification and all relevant health & safety and CDM information.
- Information shown on KCA drawings outside the building footprint is indicative only. Please refer to Landscape Architect and Civil Engineers information for site levels and details of external landscaping.
- MEP and structural items shown are indicatively only. Refer to MEP engineer and Structural Engineer's drawings and specification for this information.

NOTES NOT FOR CONSTRUCTION

To be read in conjunction with Communal / Private Entrance drawings:

- N15301-KCA-ZZ-ZZ-DR-A-42000
- N15301-KCA-ZZ-ZZ-DR-A-42001
- N15301-KCA-ZZ-ZZ-DR-A-42002
- N15301-KCA-ZZ-ZZ-DR-A-42003
- N15301-KCA-ZZ-ZZ-DR-A-42004
- N15301-KCA-ZZ-ZZ-DR-A-42005
- N15301-KCA-ZZ-ZZ-DR-A-42006
- N15301-KCA-ZZ-ZZ-DR-A-42007
- N15301-KCA-ZZ-ZZ-DR-A-42008
- N15301-KCA-ZZ-ZZ-DR-A-42009
- N15301-KCA-ZZ-ZZ-DR-A-42010
- N15301-KCA-ZZ-ZZ-DR-A-42011
- N15301-KCA-ZZ-ZZ-DR-A-42012
- N15301-KCA-ZZ-ZZ-DR-A-42013

C04	S5	Signage Package Client Comments	30/09/25
C03	S5	Signage Package Hill Comments	29/04/25
C02	S5	Signage Package Client Comments	24/04/25
C01	S5	Stage 4A Signage amendments	20/12/24
P01	S2	Signage Package - Stage 4A Issue	31/07/24

Rev	Status	Reason for Issue	Date
-----	--------	------------------	------

Karakusevic Carson Architects

Studio 501
37 Cremer St
Hemel Hempstead

mail@karakusevic-carson.com | 0207 566 6300

St Ann's New Neighbourhood

Phase 1A

TITLE

— $\Delta \ln \ln y = 1.74$, — $\Delta \ln \ln x = 0.94$ —

N15301-KCA -ZZ-ZZ-DR - A -72002	C04
---------------------------------	-----

S5 - Suitable for review and acceptance

30/09/25	RD	1:10 @ A1
----------	----	-----------

31/07/24	RB / EB	634
----------	---------	-----