




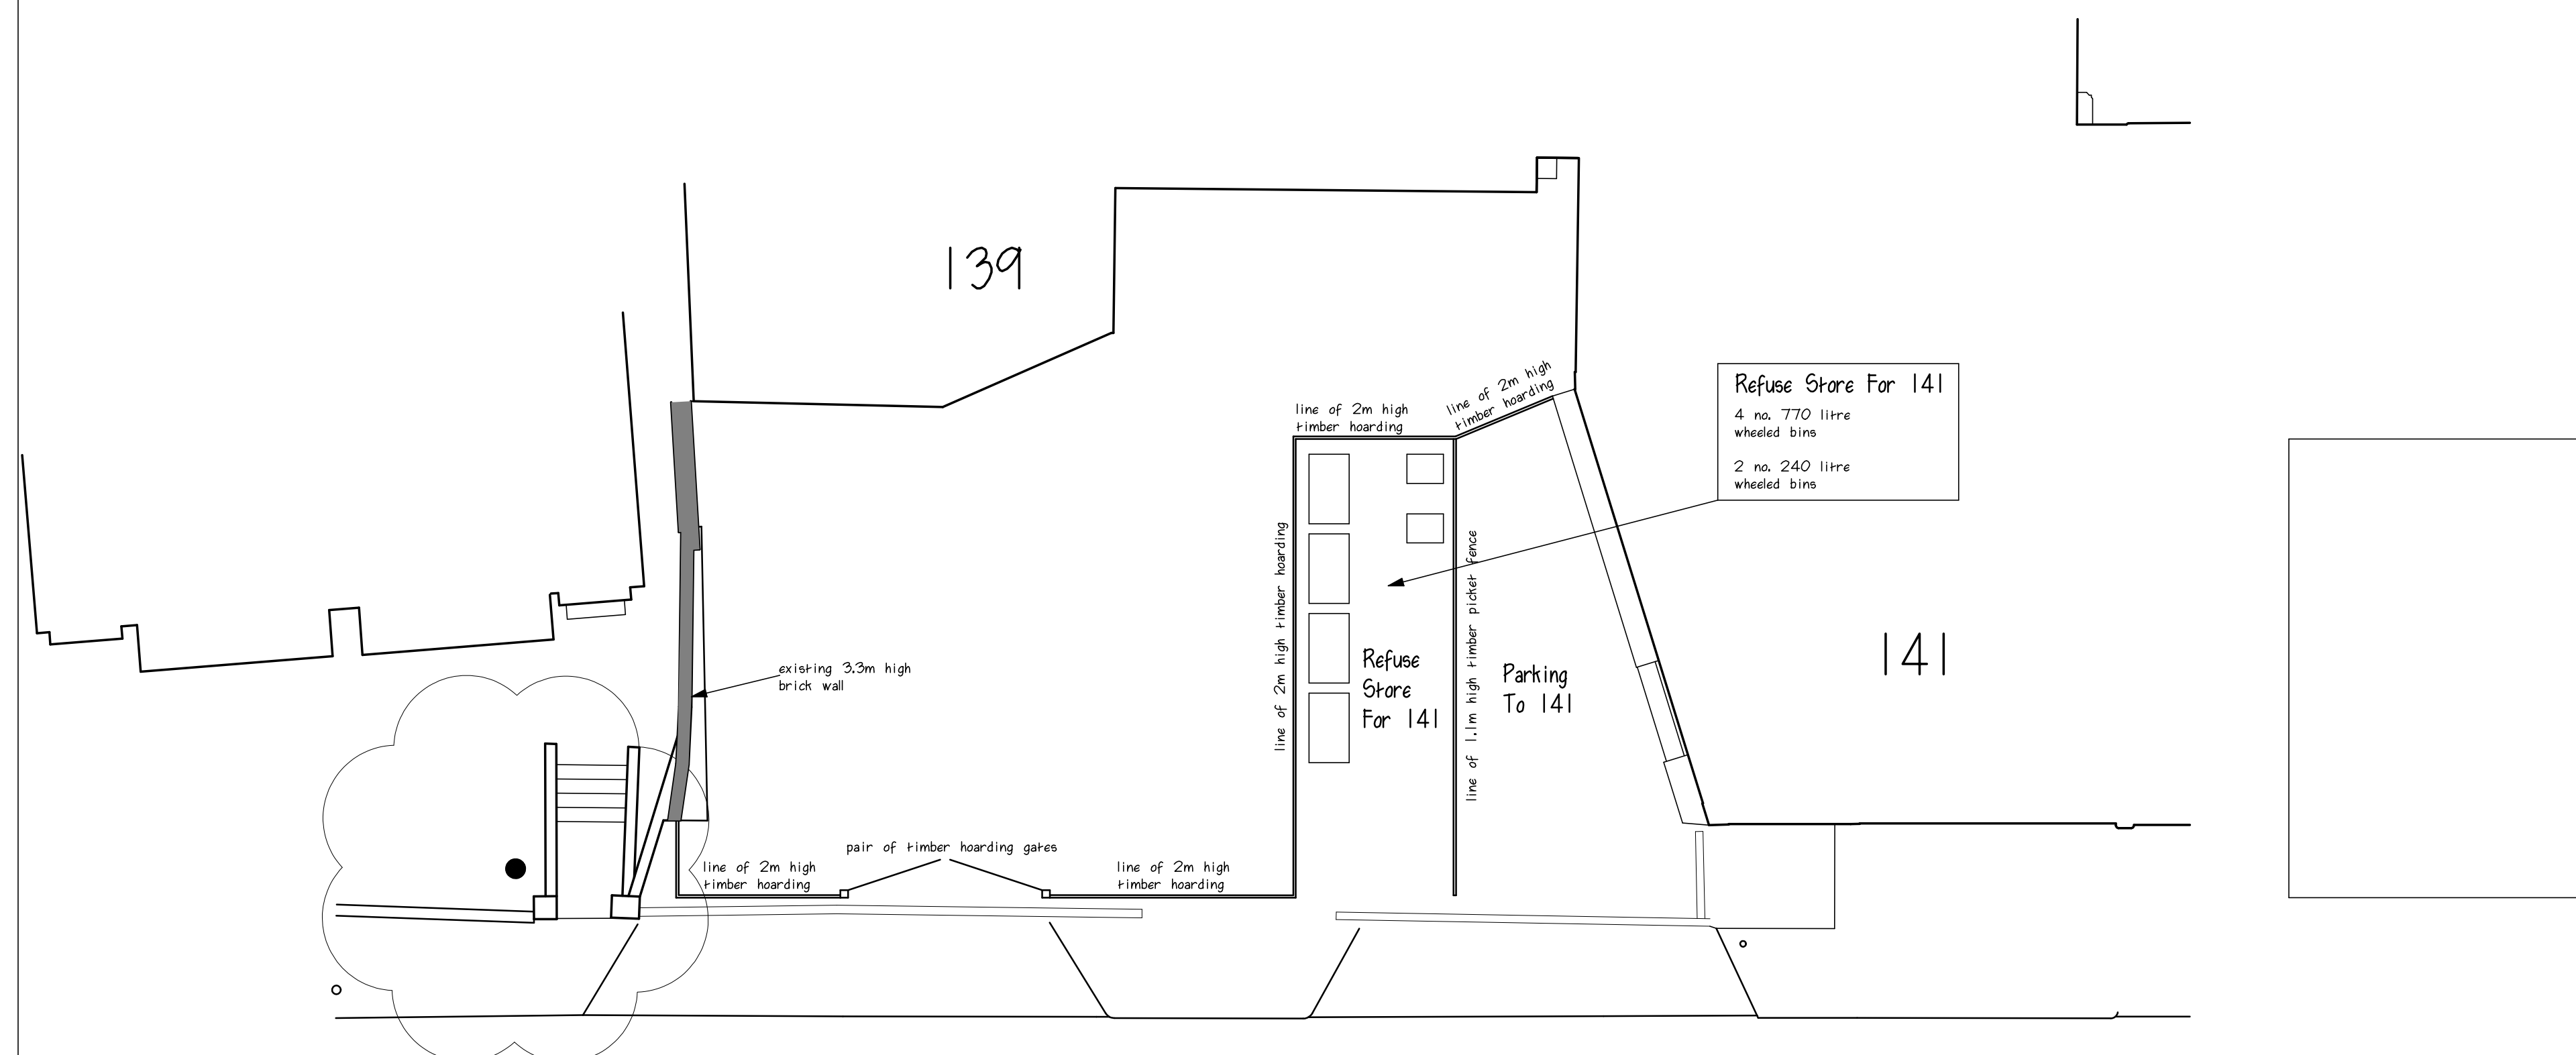

Existing Hoarding Layout.

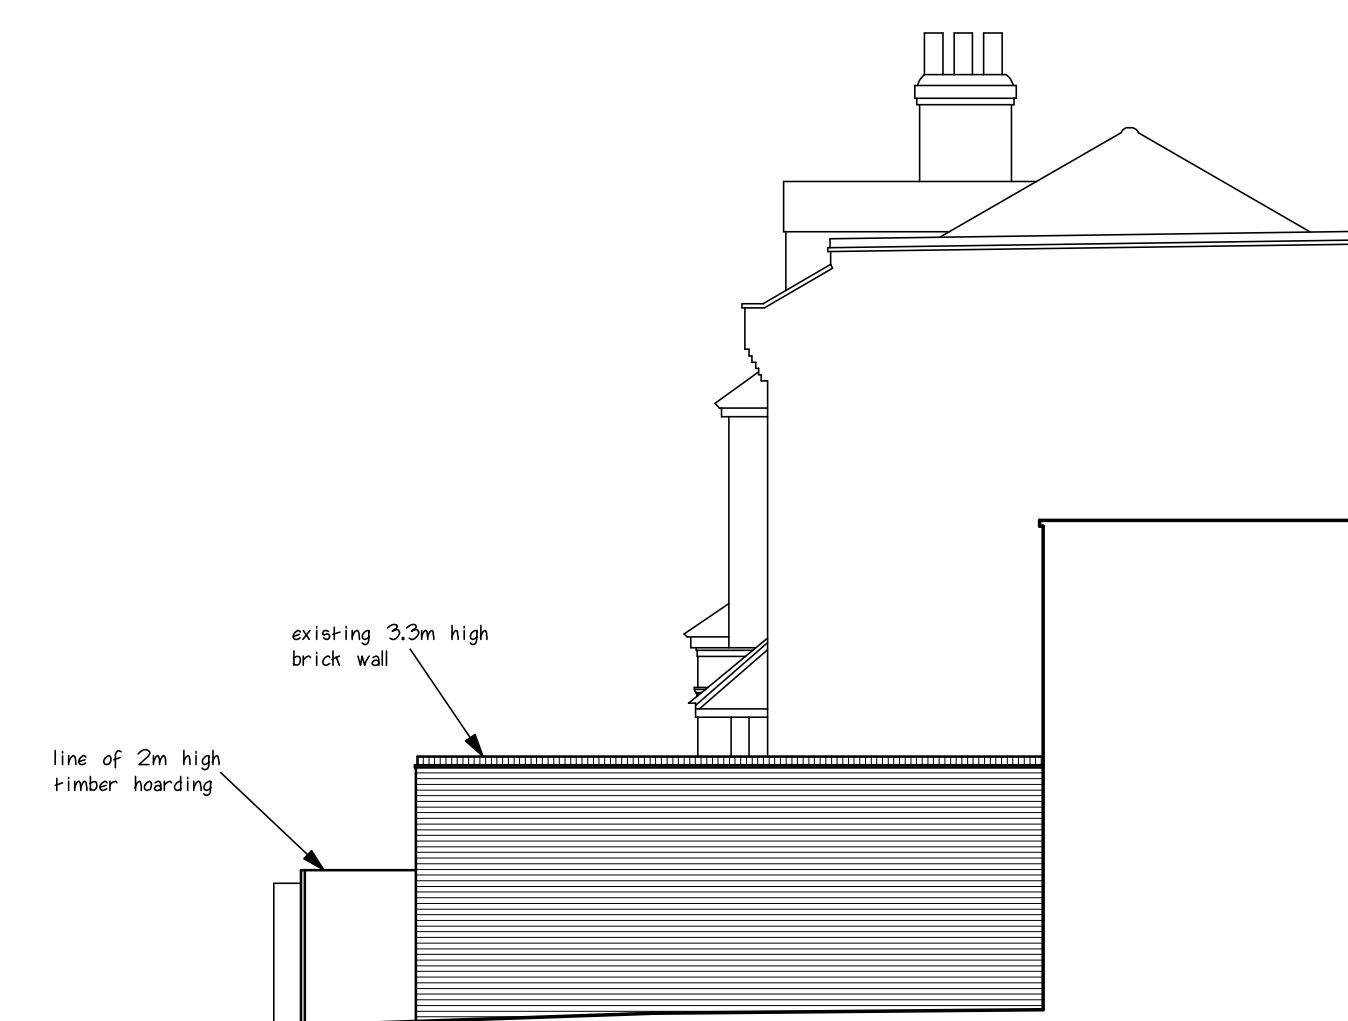

Existing Hoarding Section.

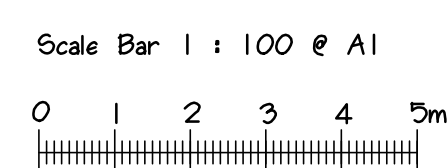

NOTES:

B	C/B fence added.	17.8.26.
A	Additional detail added.	1.3.24.
rev	description	date

Project:


139-143 Crouch Hill,
London,
N8 4LU.

JKA
**DEVELOPMENT
CONSULTANTS LTD**



GERRARD HOUSE
197 BALLARDS LANE
FINCHLEY
LONDON
N3 1LP
TEL : 07720850681

Drawing Title:

Existing &
Proposed Hoarding
Layout.

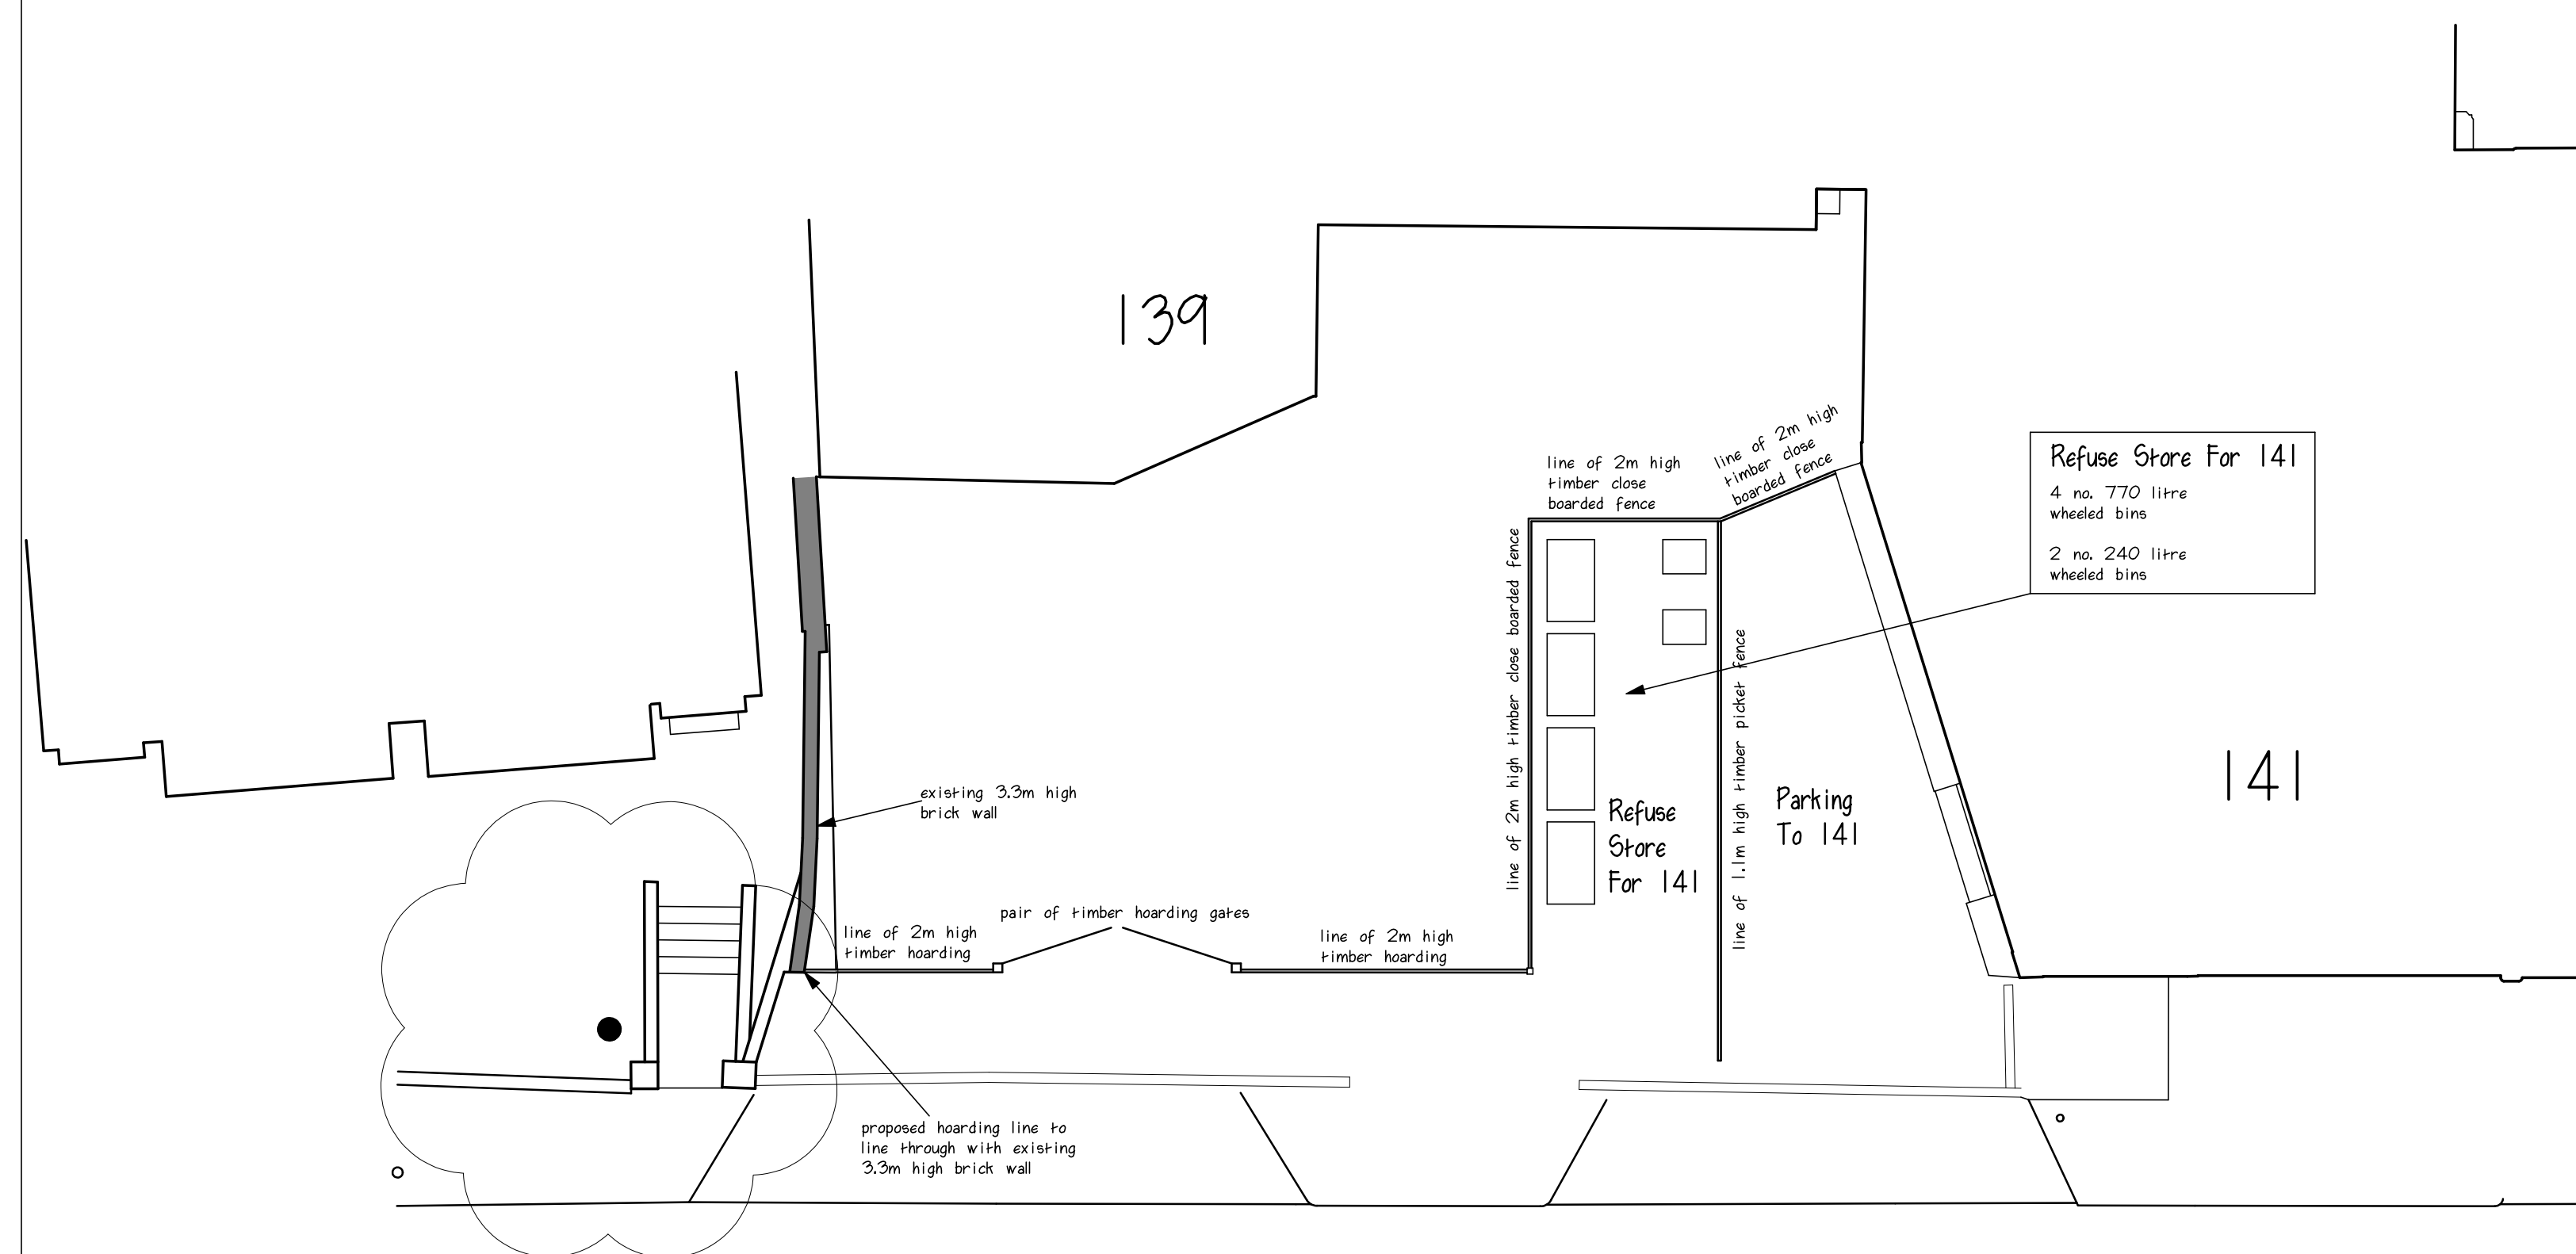

Proposed Hoarding Layout.

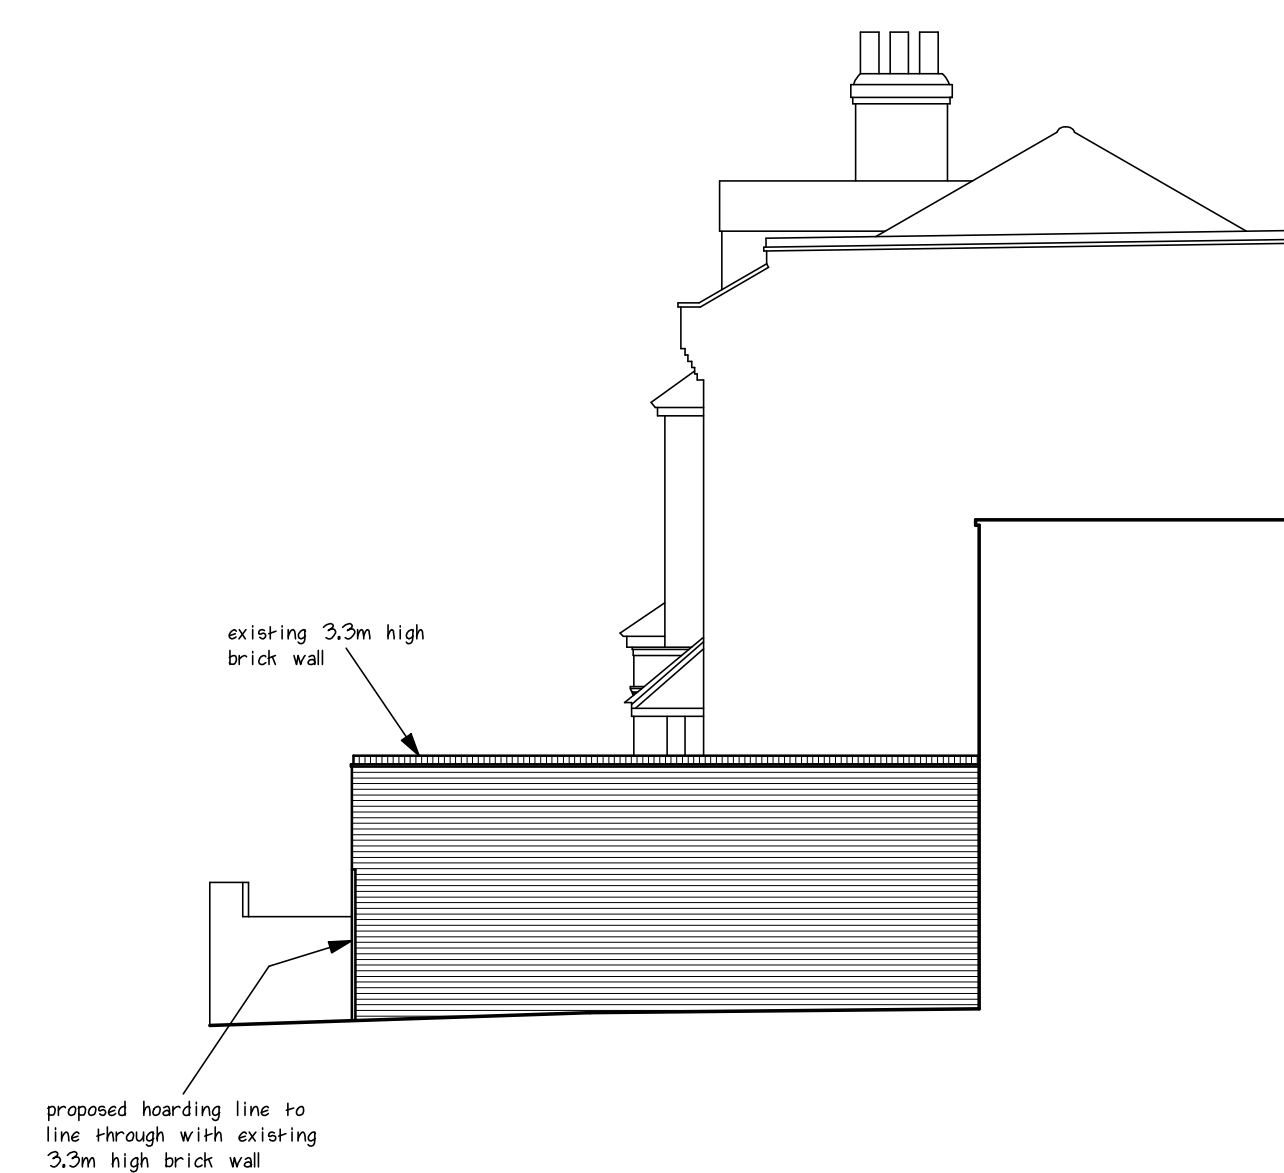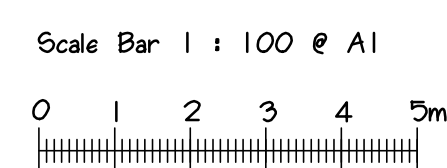

Proposed Hoarding Section.



Scale:	1	:	100	@	A1
Drawing No:					
754/H/O1					
revisions					
A	B				