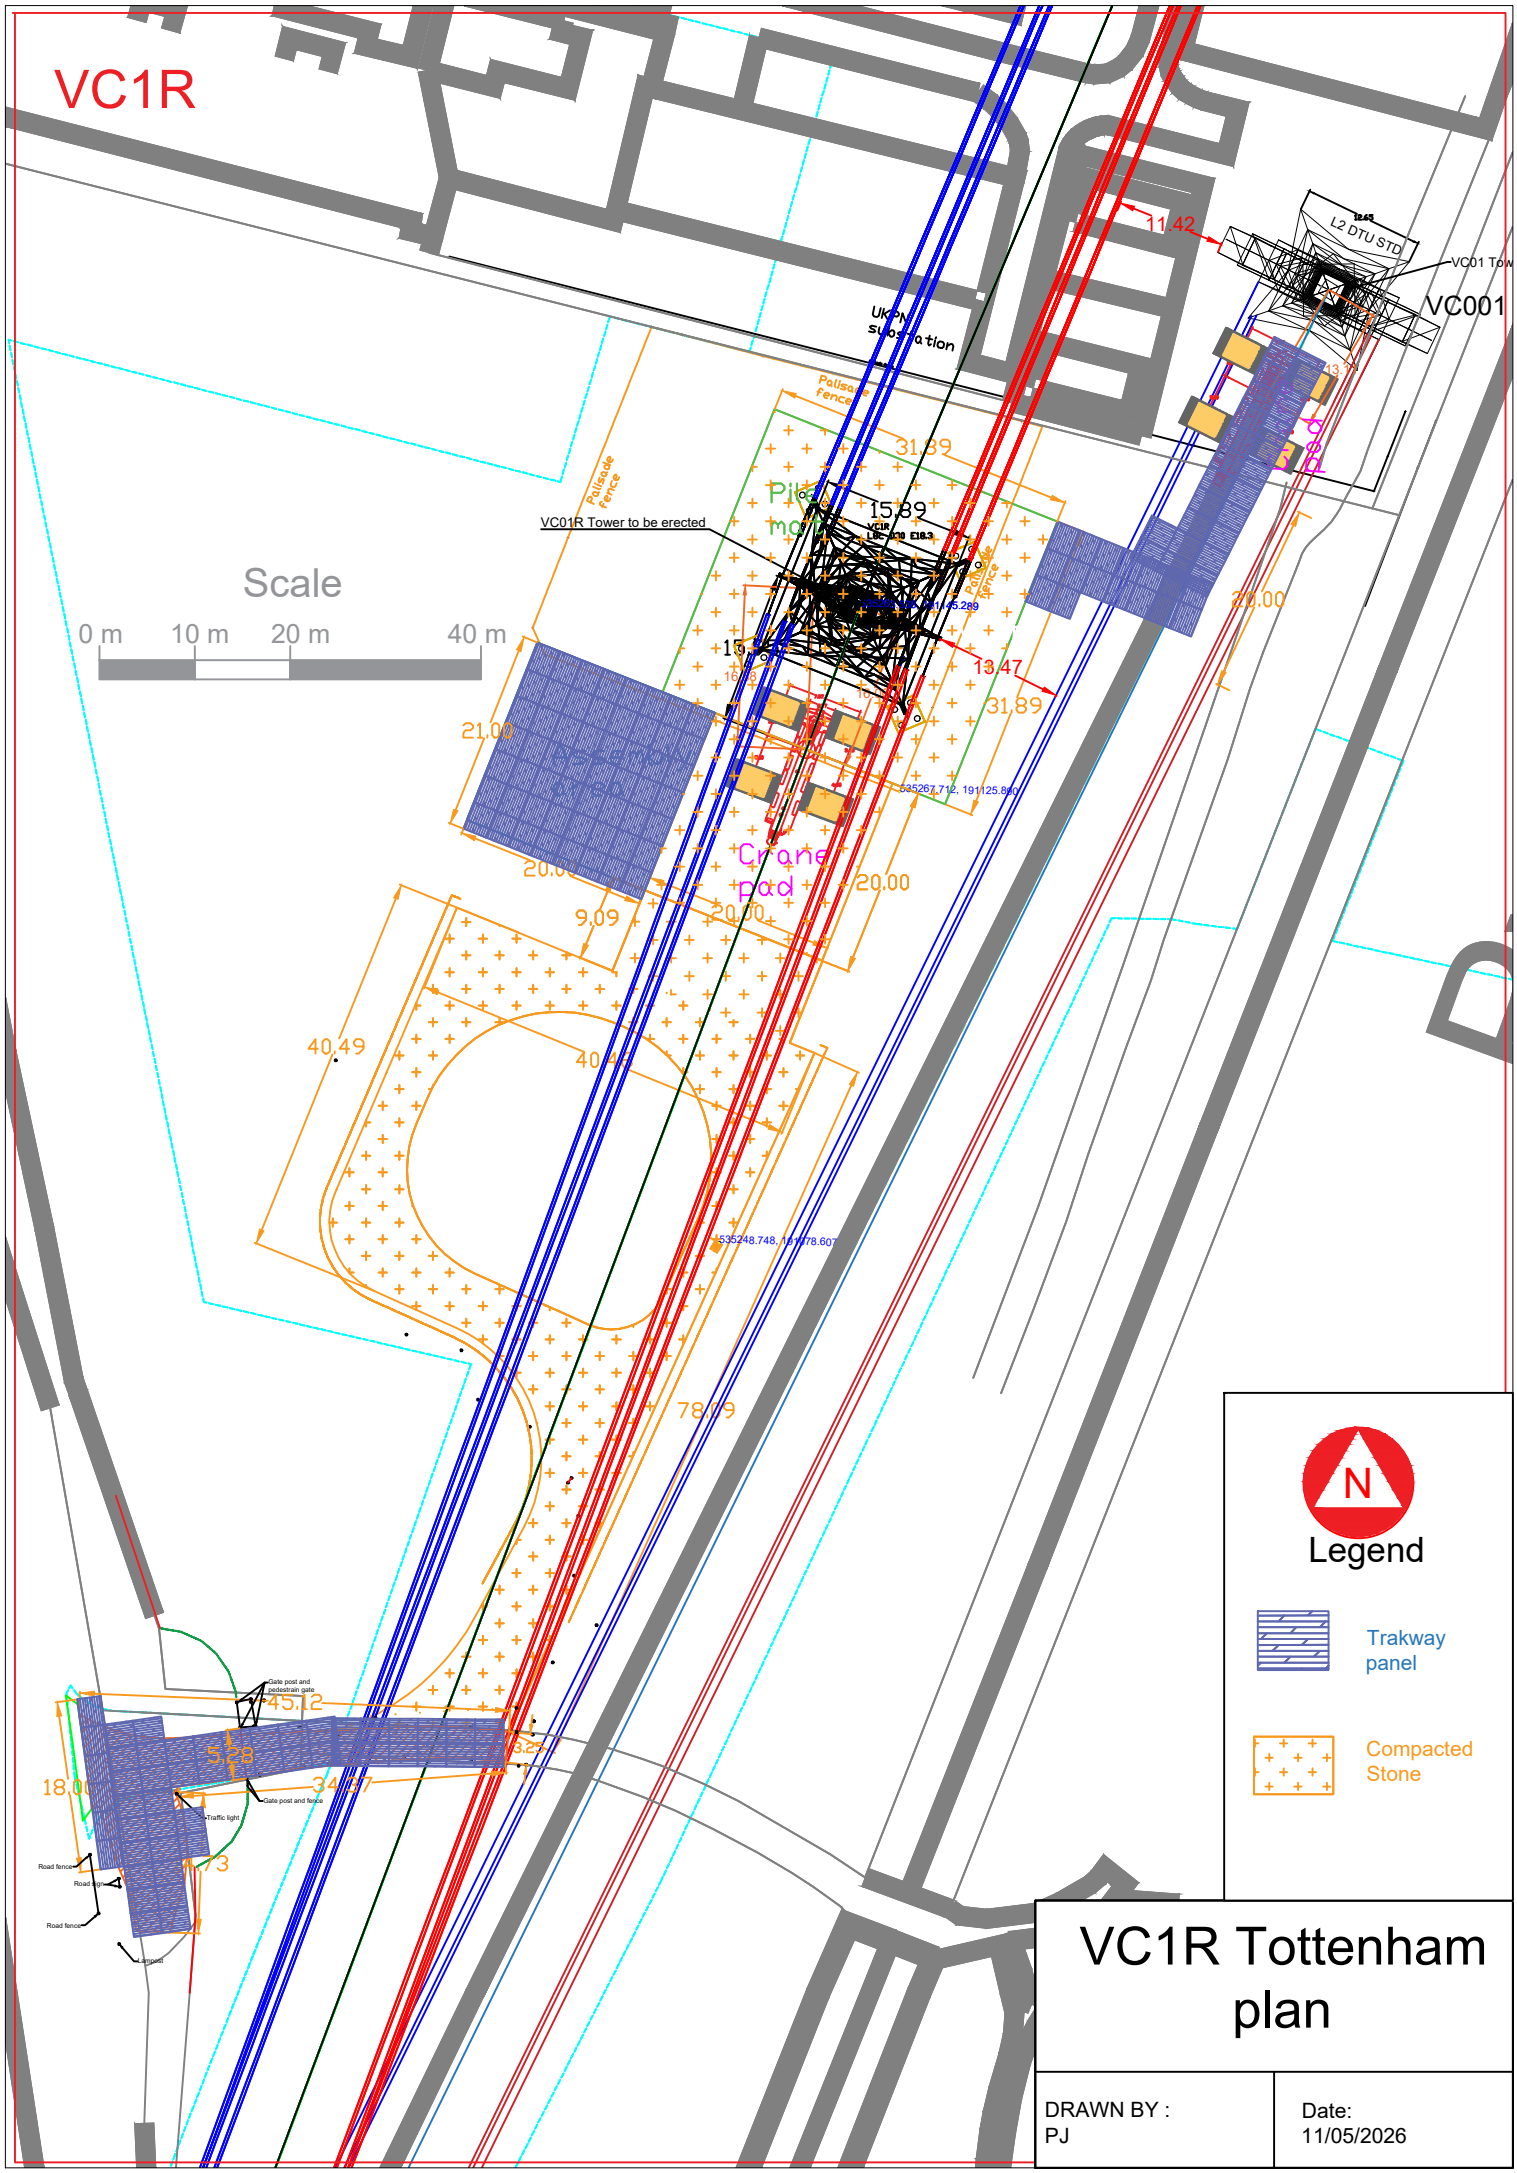

VC1R Tottenham plan

DRAWN BY :	Date:
PJ	11/05/2026