


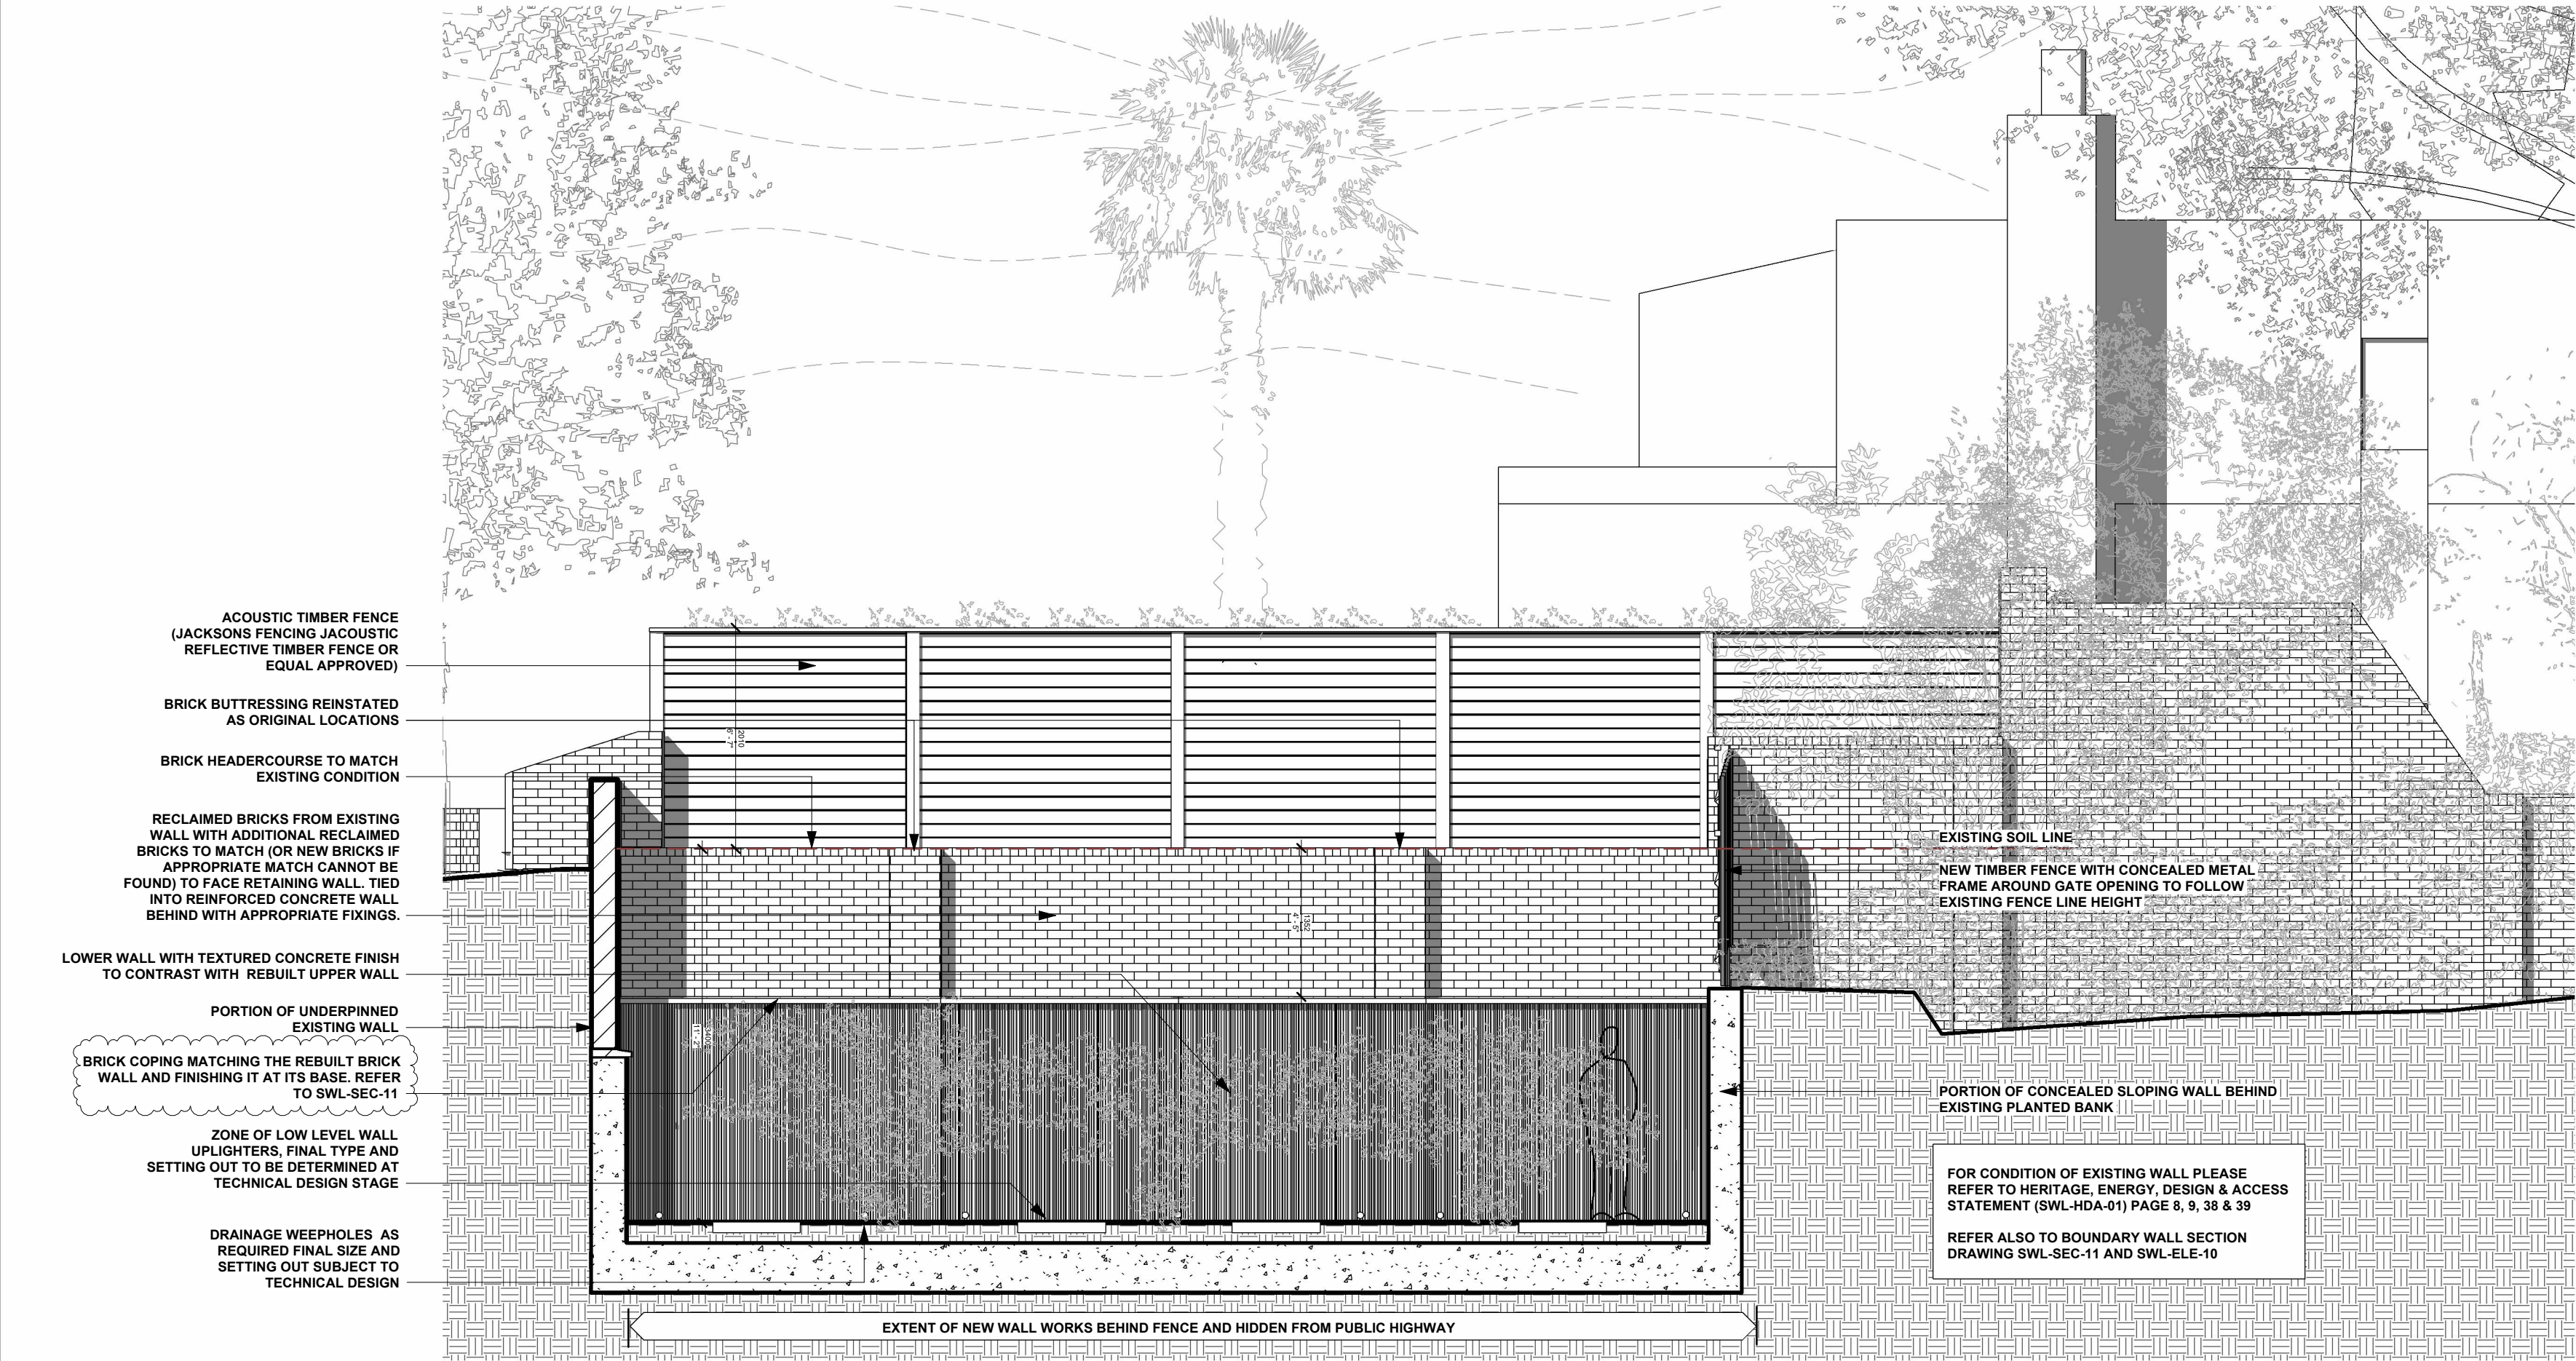

24/10/25 Rev P2 Issued for Planning Permission

05/12/25 Rev P3 Issued for Planning Permission
- Boundary wall & Timber fence amended

18/12/25 Rev P4 Issued for Planning Permission
- Boundary wall amended following further
comments from Haringey Council

15/5/26 Rev P5 Issued for Non-Material
Amendment (S.96A)

7/7/26 Rev P6 Issued for Removal or Variation
of a Condition (S.73)
Coping stone amended to sandy-toned bullnose.
Wall otherwise as approved under
HGY/2025/2929 save for the correction of a
minor graphical hatching error.

27/8/26 Rev P7 Issued for Removal or Variation
of a Condition (S.73).
Coping note amended to describe brick to match
the rebuilt wall following further comments from
Haringey Council.

PROPOSED BOUNDARY ELEVATION

PROPOSED ALTERATIONS TO NO. 86
SOUTHWOOD LANE

SCALE 1 : 50

NO.	REV.	D.	AA
ELE-09 P7		C.	AA
		DATE.	11/06/23

ARCHITECT: ANDREW ARDILL BSC(HONS), BARCH, RIBA, ARB CHARTERED ARCHITECT	SWL
---	-----