



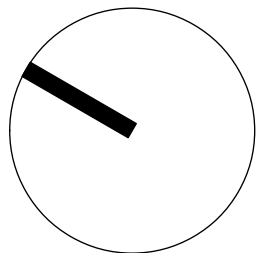

T-1 - small cherry tree.



T-2 - ornage blossom shrub.

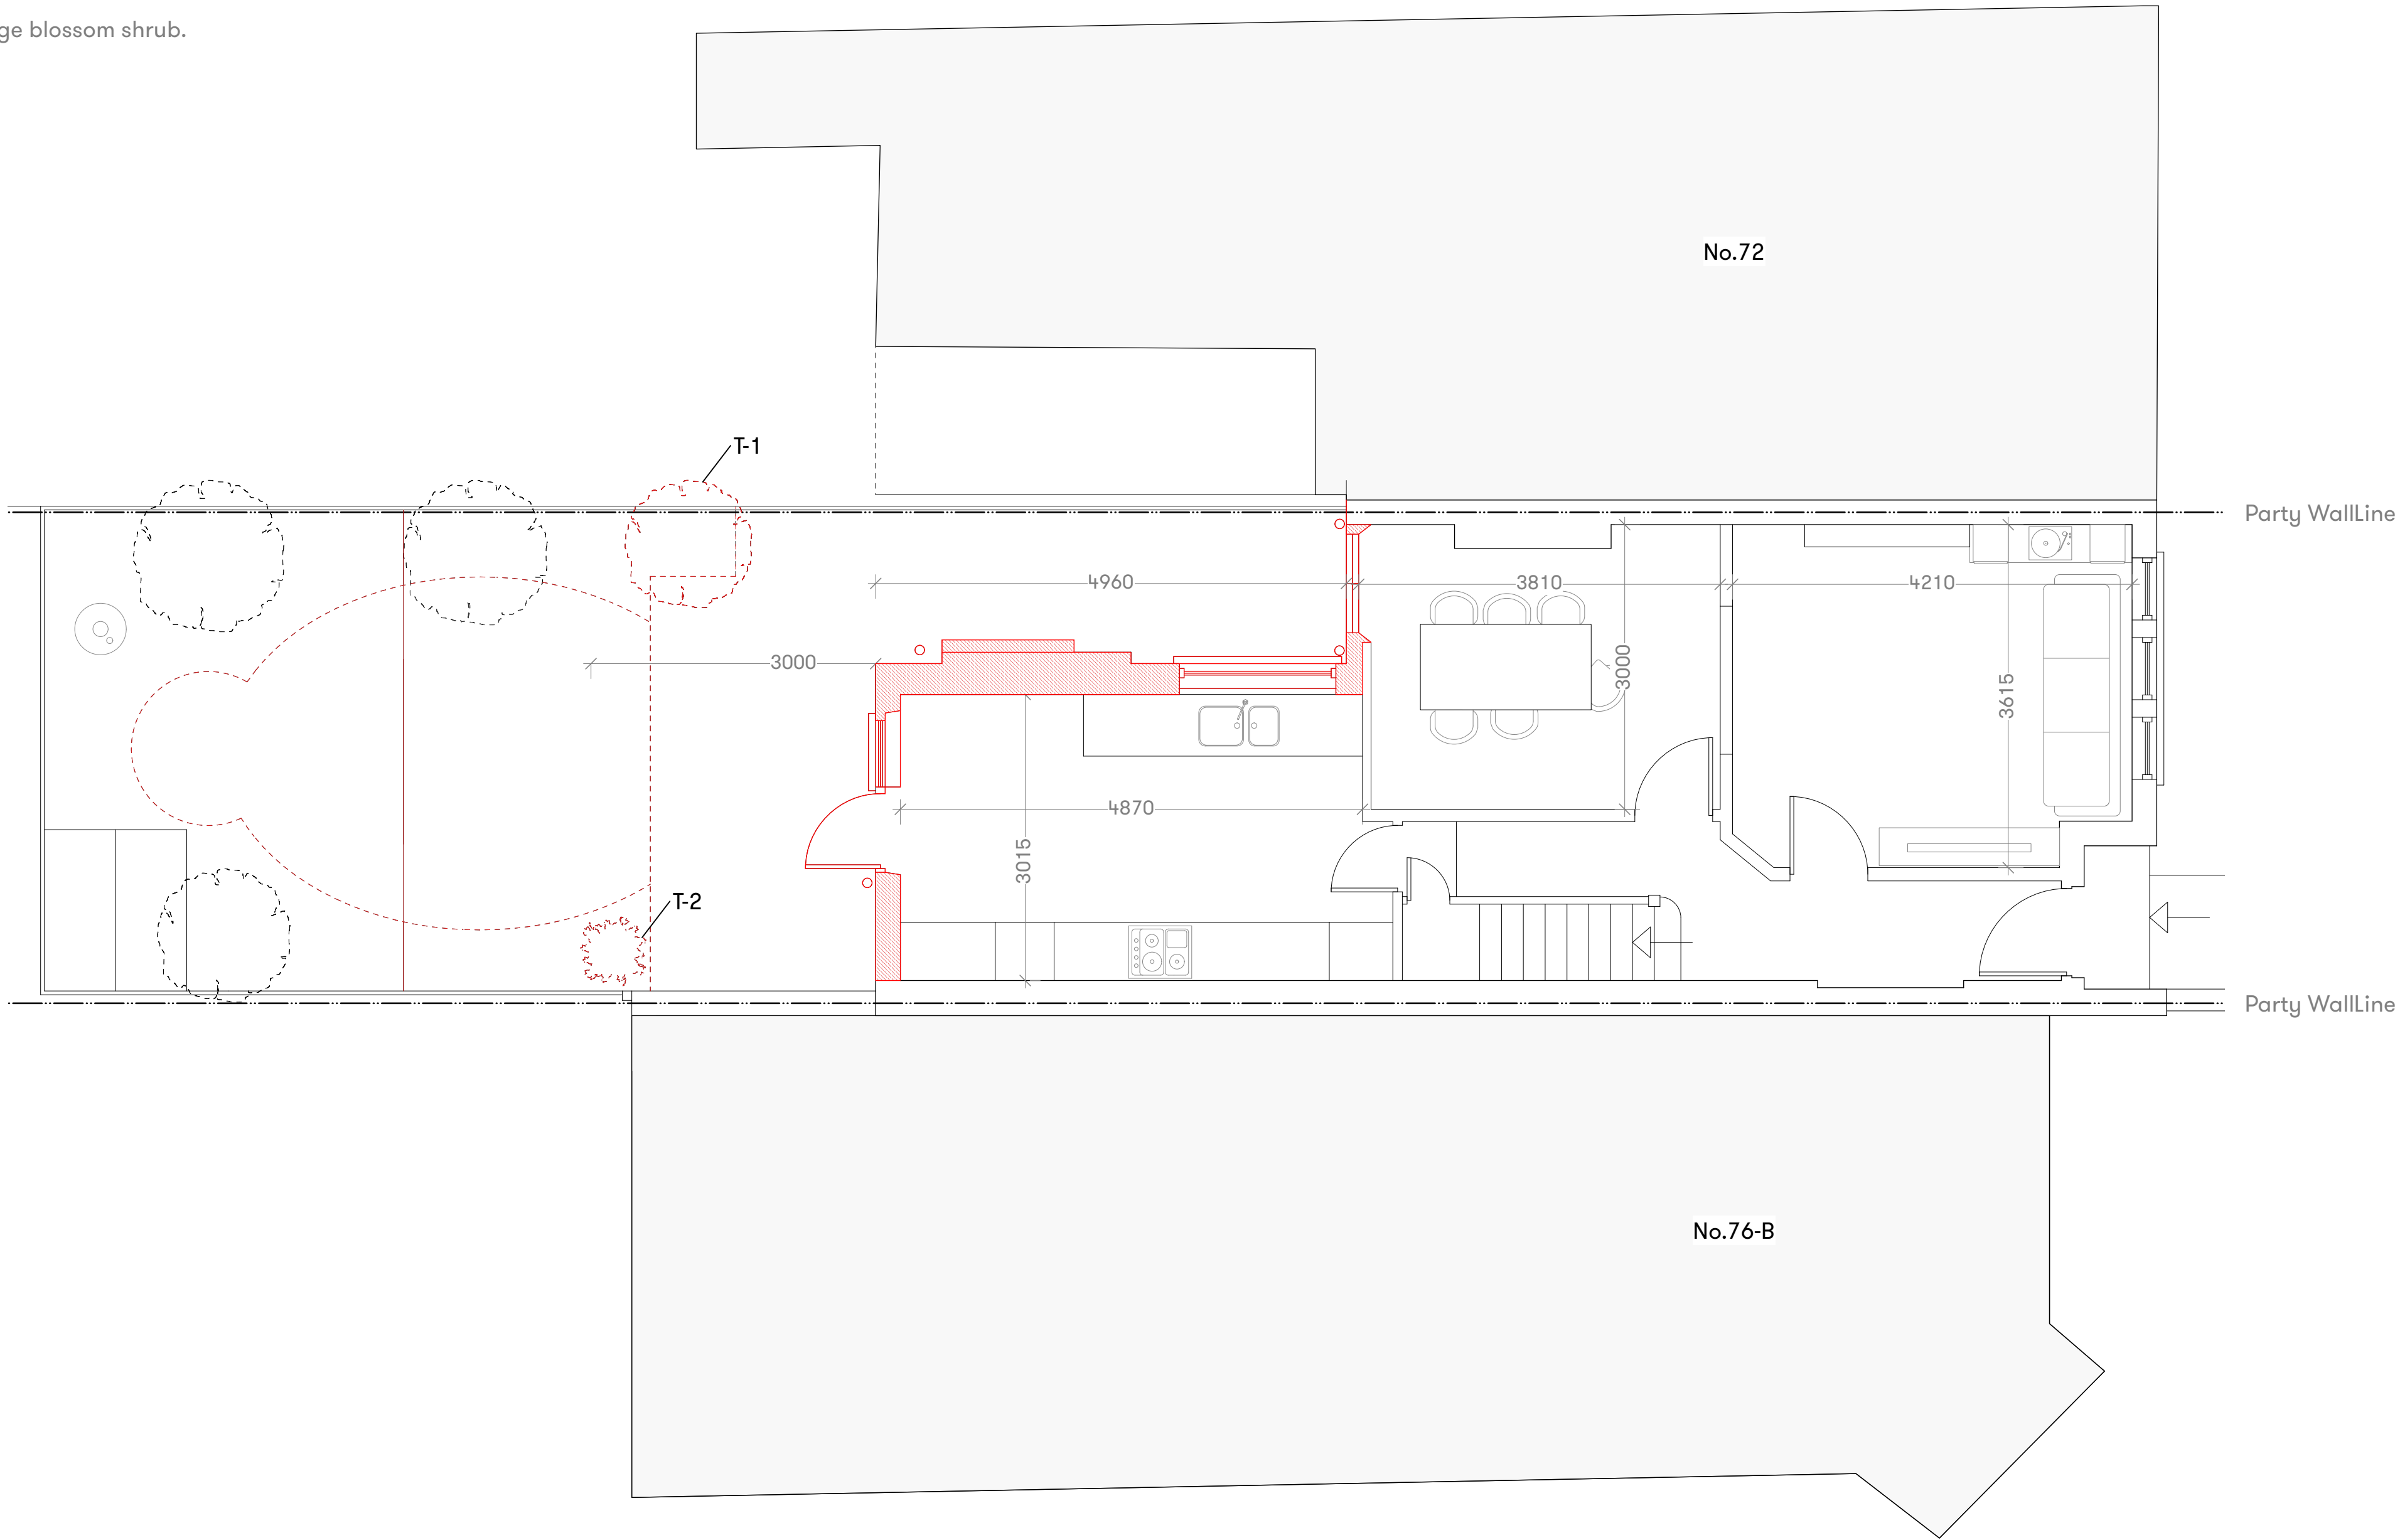

- Notes**
- All dimensions are in millimeters unless otherwise noted. Do not scale from drawings.
 - Drawings are based on survey information by others, all dimensions to existing structures are to be checked on site & any discrepancies shared and coordinated with the Design Team.
 - Drawings are to be read in conjunction with all relevant drawings, schedules and specifications from Architect and consultants.
 - Any structural, M&E and landscape information shown is indicative, please refer to consultant's drawings and specifications for proposals and information relevant to each discipline.
 - All fire rating, acoustic rating and any other specialist requirements to be confirmed by appropriate specialist designer.
 - Any tender documentation is for costing purposes only. Drawings are not to be used for construction, unless marked and issued as "For Construction"
 - Contractor to refer any discrepancies and/or errors to Architect. If in doubt, ask.
 - This drawing is the copyright of HoEM, it must not be copied or reproduced without permission.
 - All works to be carried out in accordance with current Health & Safety regulations, British Standards, Building Regulations and industry standard where appropriate.

PLANNING

Project
Rathcoole Gardens
Client
Michael Hines & Stephania Silveira
Drawing Title
Proposed Ground Floor Demolition

Scale
1:50 @ A1
Date Created
28/05/2026

Drawing Number
26003-050

Revision
Date Revised

Drawn By
JO
Checked By
MB

Do not scale from drawing, all dimensions to be checked on site. Report omissions and discrepancies to the architect immediately.