


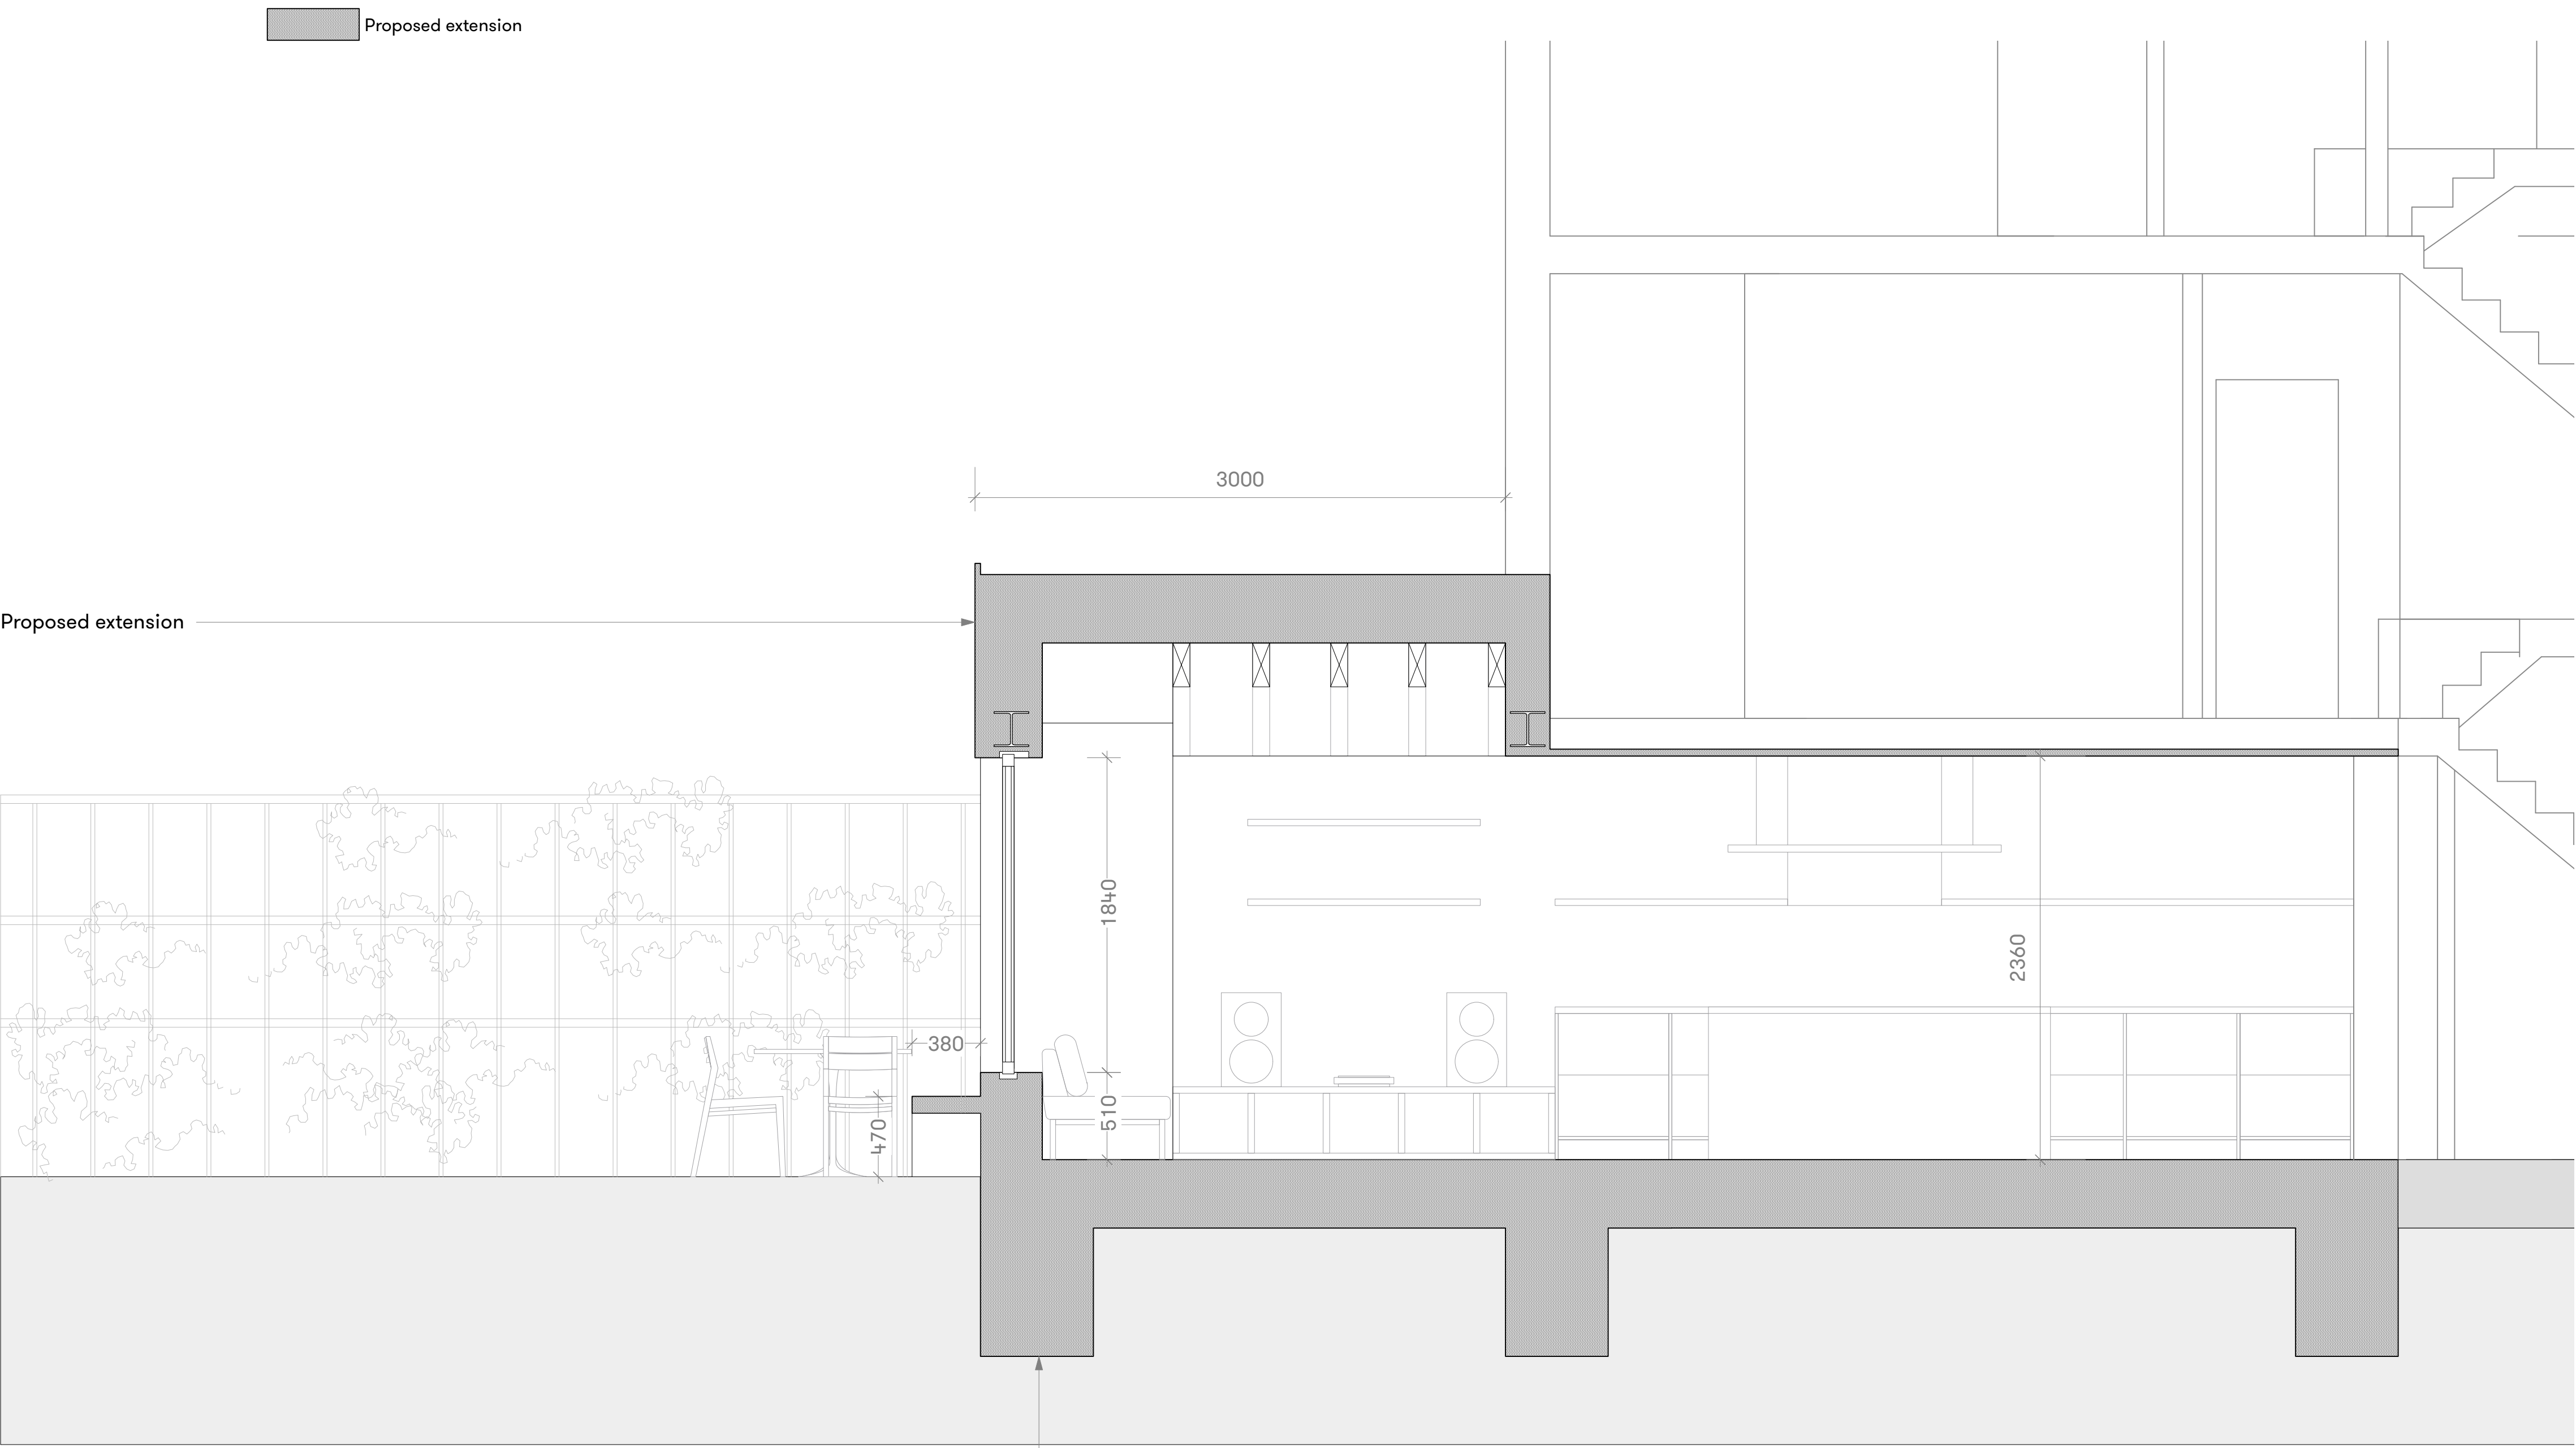

Proposed new foundations



- Notes**
- All dimensions are in millimeters unless otherwise noted. Do not scale from drawings.
 - Drawings are based on survey information by others, all dimensions to existing structures are to be checked on site & any discrepancies shared and coordinated with the Design Team.
 - Drawings are to be read in conjunction with all relevant drawings, schedules and specifications from Architect and consultants.
 - Any structural, M&E and landscape information shown is indicative, please refer to consultant's drawings and specifications for proposals and information relevant to each discipline.
 - All fire rating, acoustic rating and any other specialist requirements to be confirmed by appropriate specialist designer.
 - Any tender documentation is for costing purposes only. Drawings are not to be used for construction, unless marked and issued as "For Construction"
 - Contractor to refer any discrepancies and/or errors to Architect. If in doubt, ask.
 - This drawing is the copyright of HoEM, it must not be copied or reproduced without permission.
 - All works to be carried out in accordance with current Health & Safety regulations, British Standards, Building Regulations and industry standard where appropriate.

PLANNING

Project
Rathcoole Gardens

Client
Michael Hines & Stephania Silveira

Drawing Title
Proposed Section AA

Scale
1:50 @ A1

Date Created
28/05/2026

Drawing Number
26003-200

Revision
1

Date Revised
28/05/2026

Drawn By
JO

Checked By
MB

Do not scale from drawing, all dimensions to be checked on site. Report omissions and discrepancies to the architect immediately.

HOUSE OF EM

Architecture & Interiors
Studio 12
6-8 Cole Street
London, SE1 4YH

hello@houseofem.co.uk
houseofem.co.uk