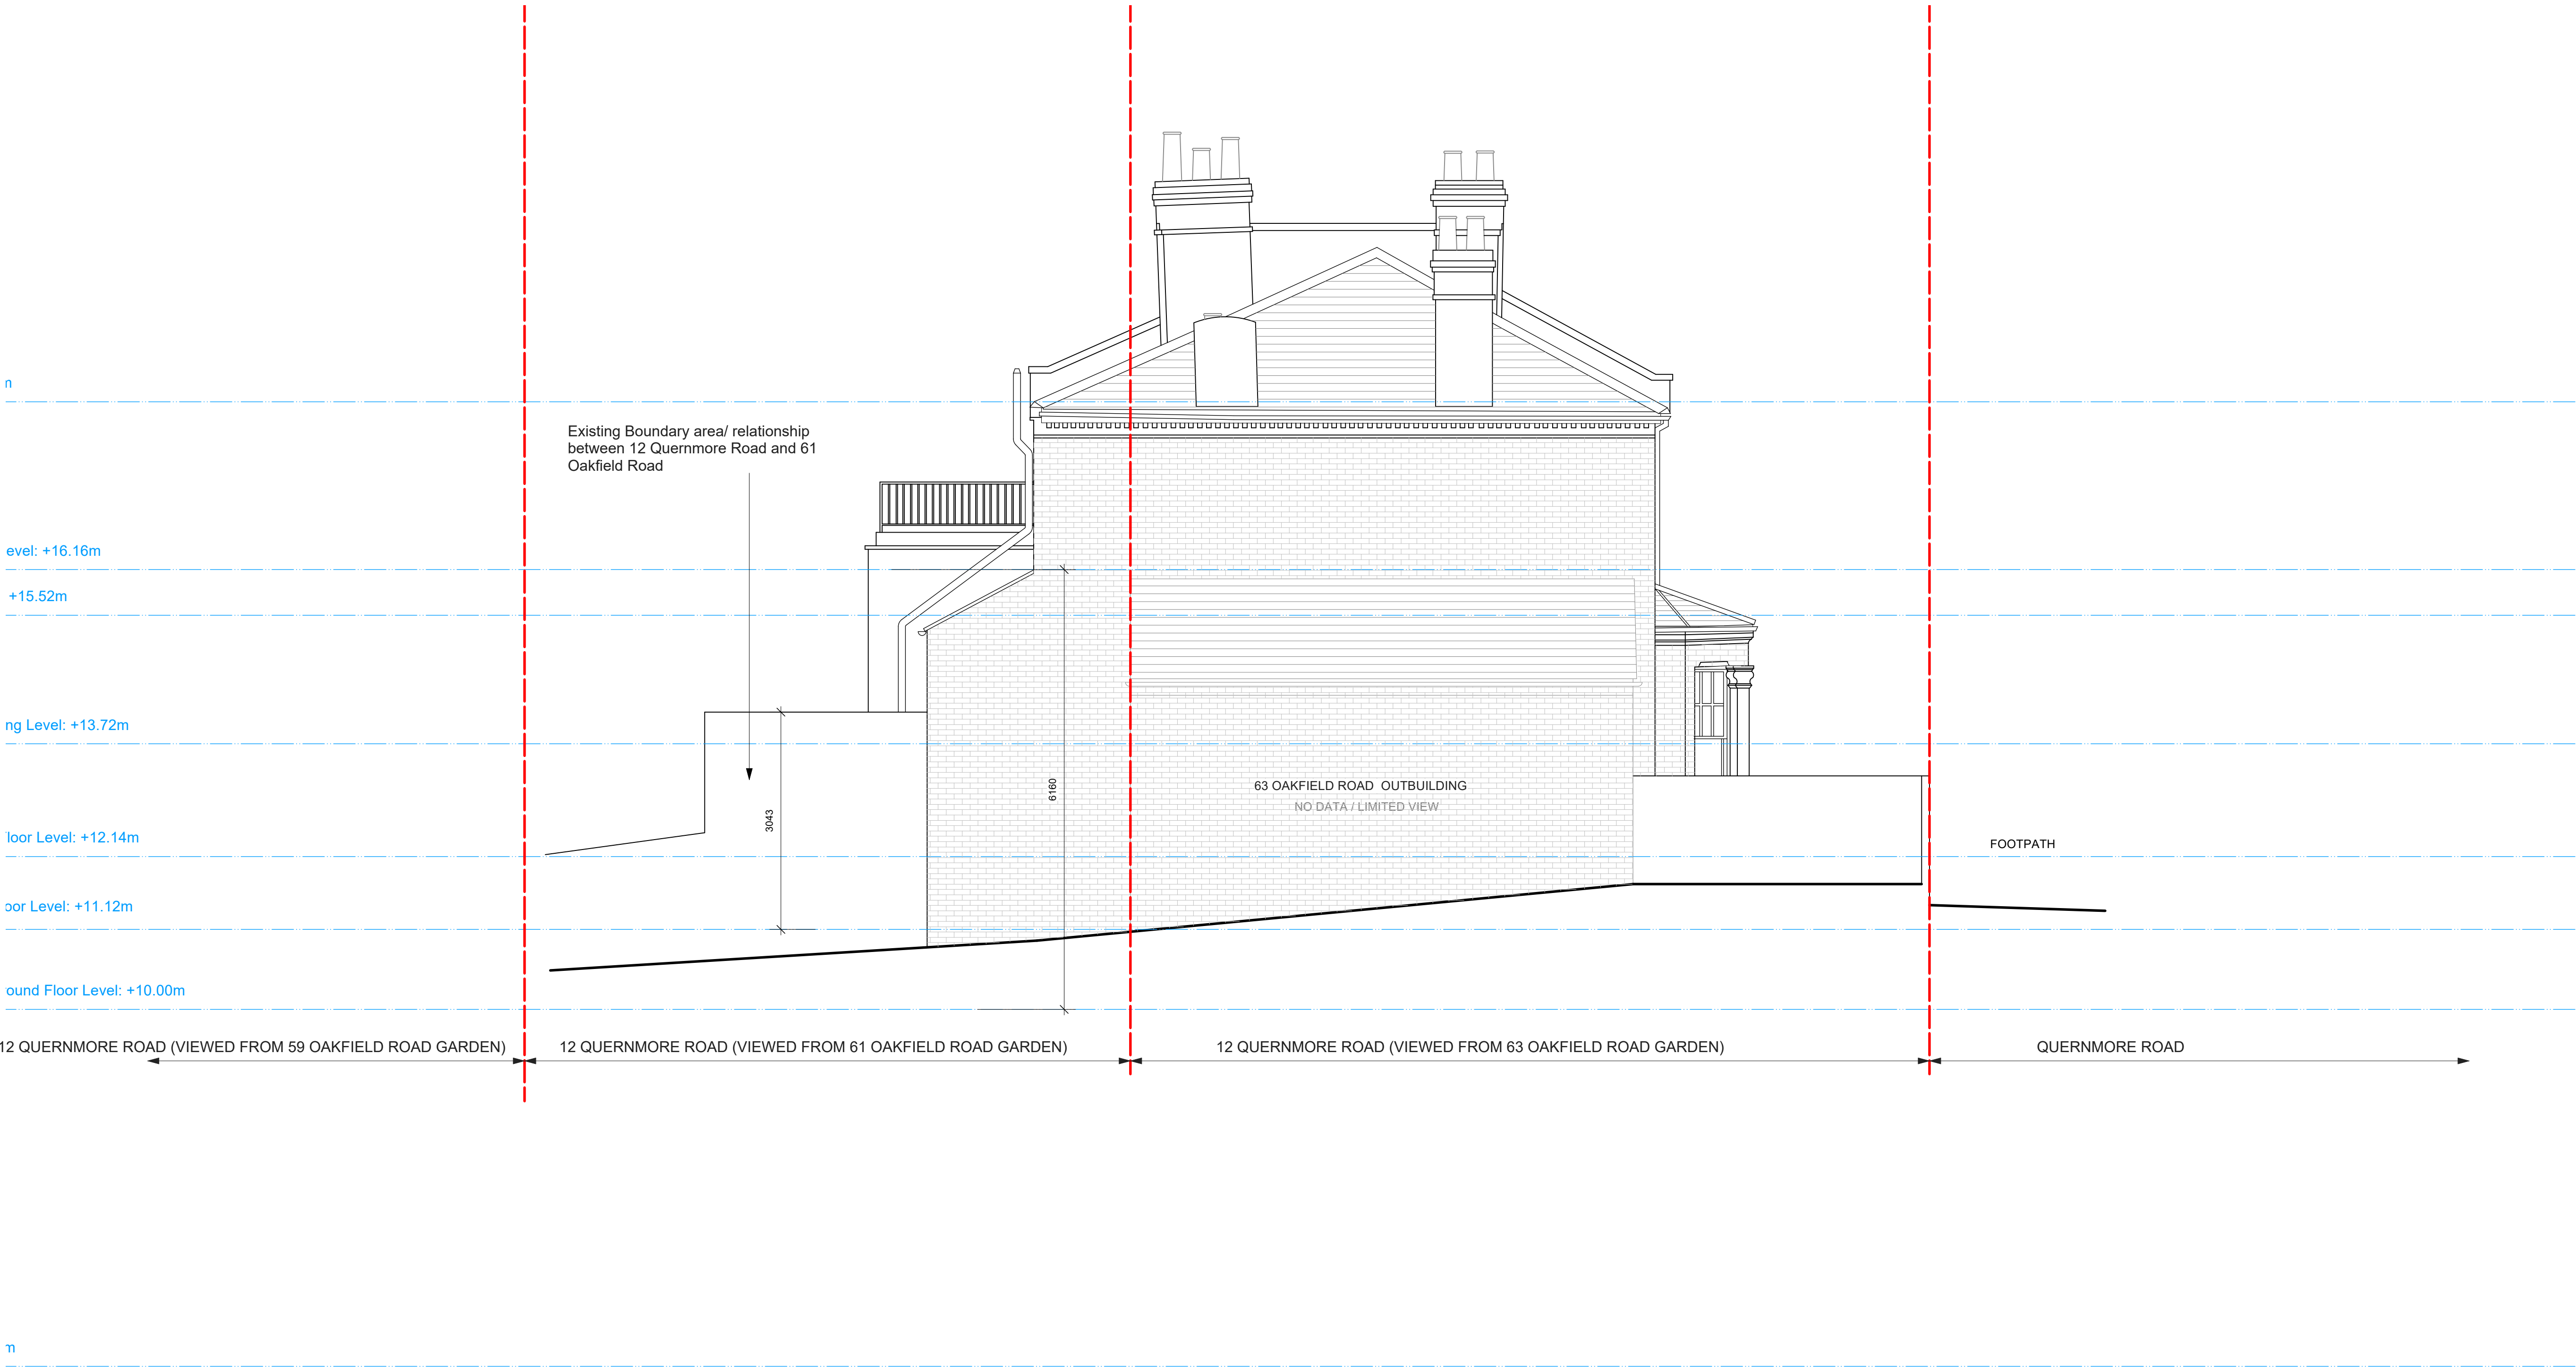


|   |  
|---|--|---------------------------------|--|----------------|--|----------|--|------------|--|--------------|--|--------|--|---------------------------|--|----------|--|----------|--|---|--|--|--|
| PROJECT NAME   |  | PROJECT ADDRESS                 |  | CLIENT NAME    |  | REVISION |  | DATE       |  | DESCRIPTION  |  | DWG NO |  | 25-1177-022               |  | REVISION |  | A        |  | <div>MATTHEW GILES ARCHITECTS</div> <div>Unit G10-12, Edinburgh House<br/>170 Kennington Lane, London, SE11 5DP</div> <div>+44 (0)20 3976 0750</div> <div>matthewgilesarchitects.com</div> <div></div> |  |  |  |
| 12 Quernmore Rd   |  | 12 Quernmore Rd, London, N4 4QU |  | Tointon Thomas |  | A        |  | 27/08/2026 |  | FOR PLANNING |  |        |  | Existing Elevation - Side |  | STATUS   |  | Planning |  |   |  |  |  |
|   |  |                                 |  |                |  |          |  |            |  |              |  | ISSUED |  | August 2026               |  | JOB NO   |  | 1177     |  |   |  |  |  |
| NOTES: Do not scale off this drawing. All copyrights relating to the design work contained on this drawing to be retained by Matthew Giles Ltd. |  |                                 

NOTES: Do not scale off this drawing. All copyrights relating to the design work contained on this drawing to be retained by Matthew Giles Ltd.