


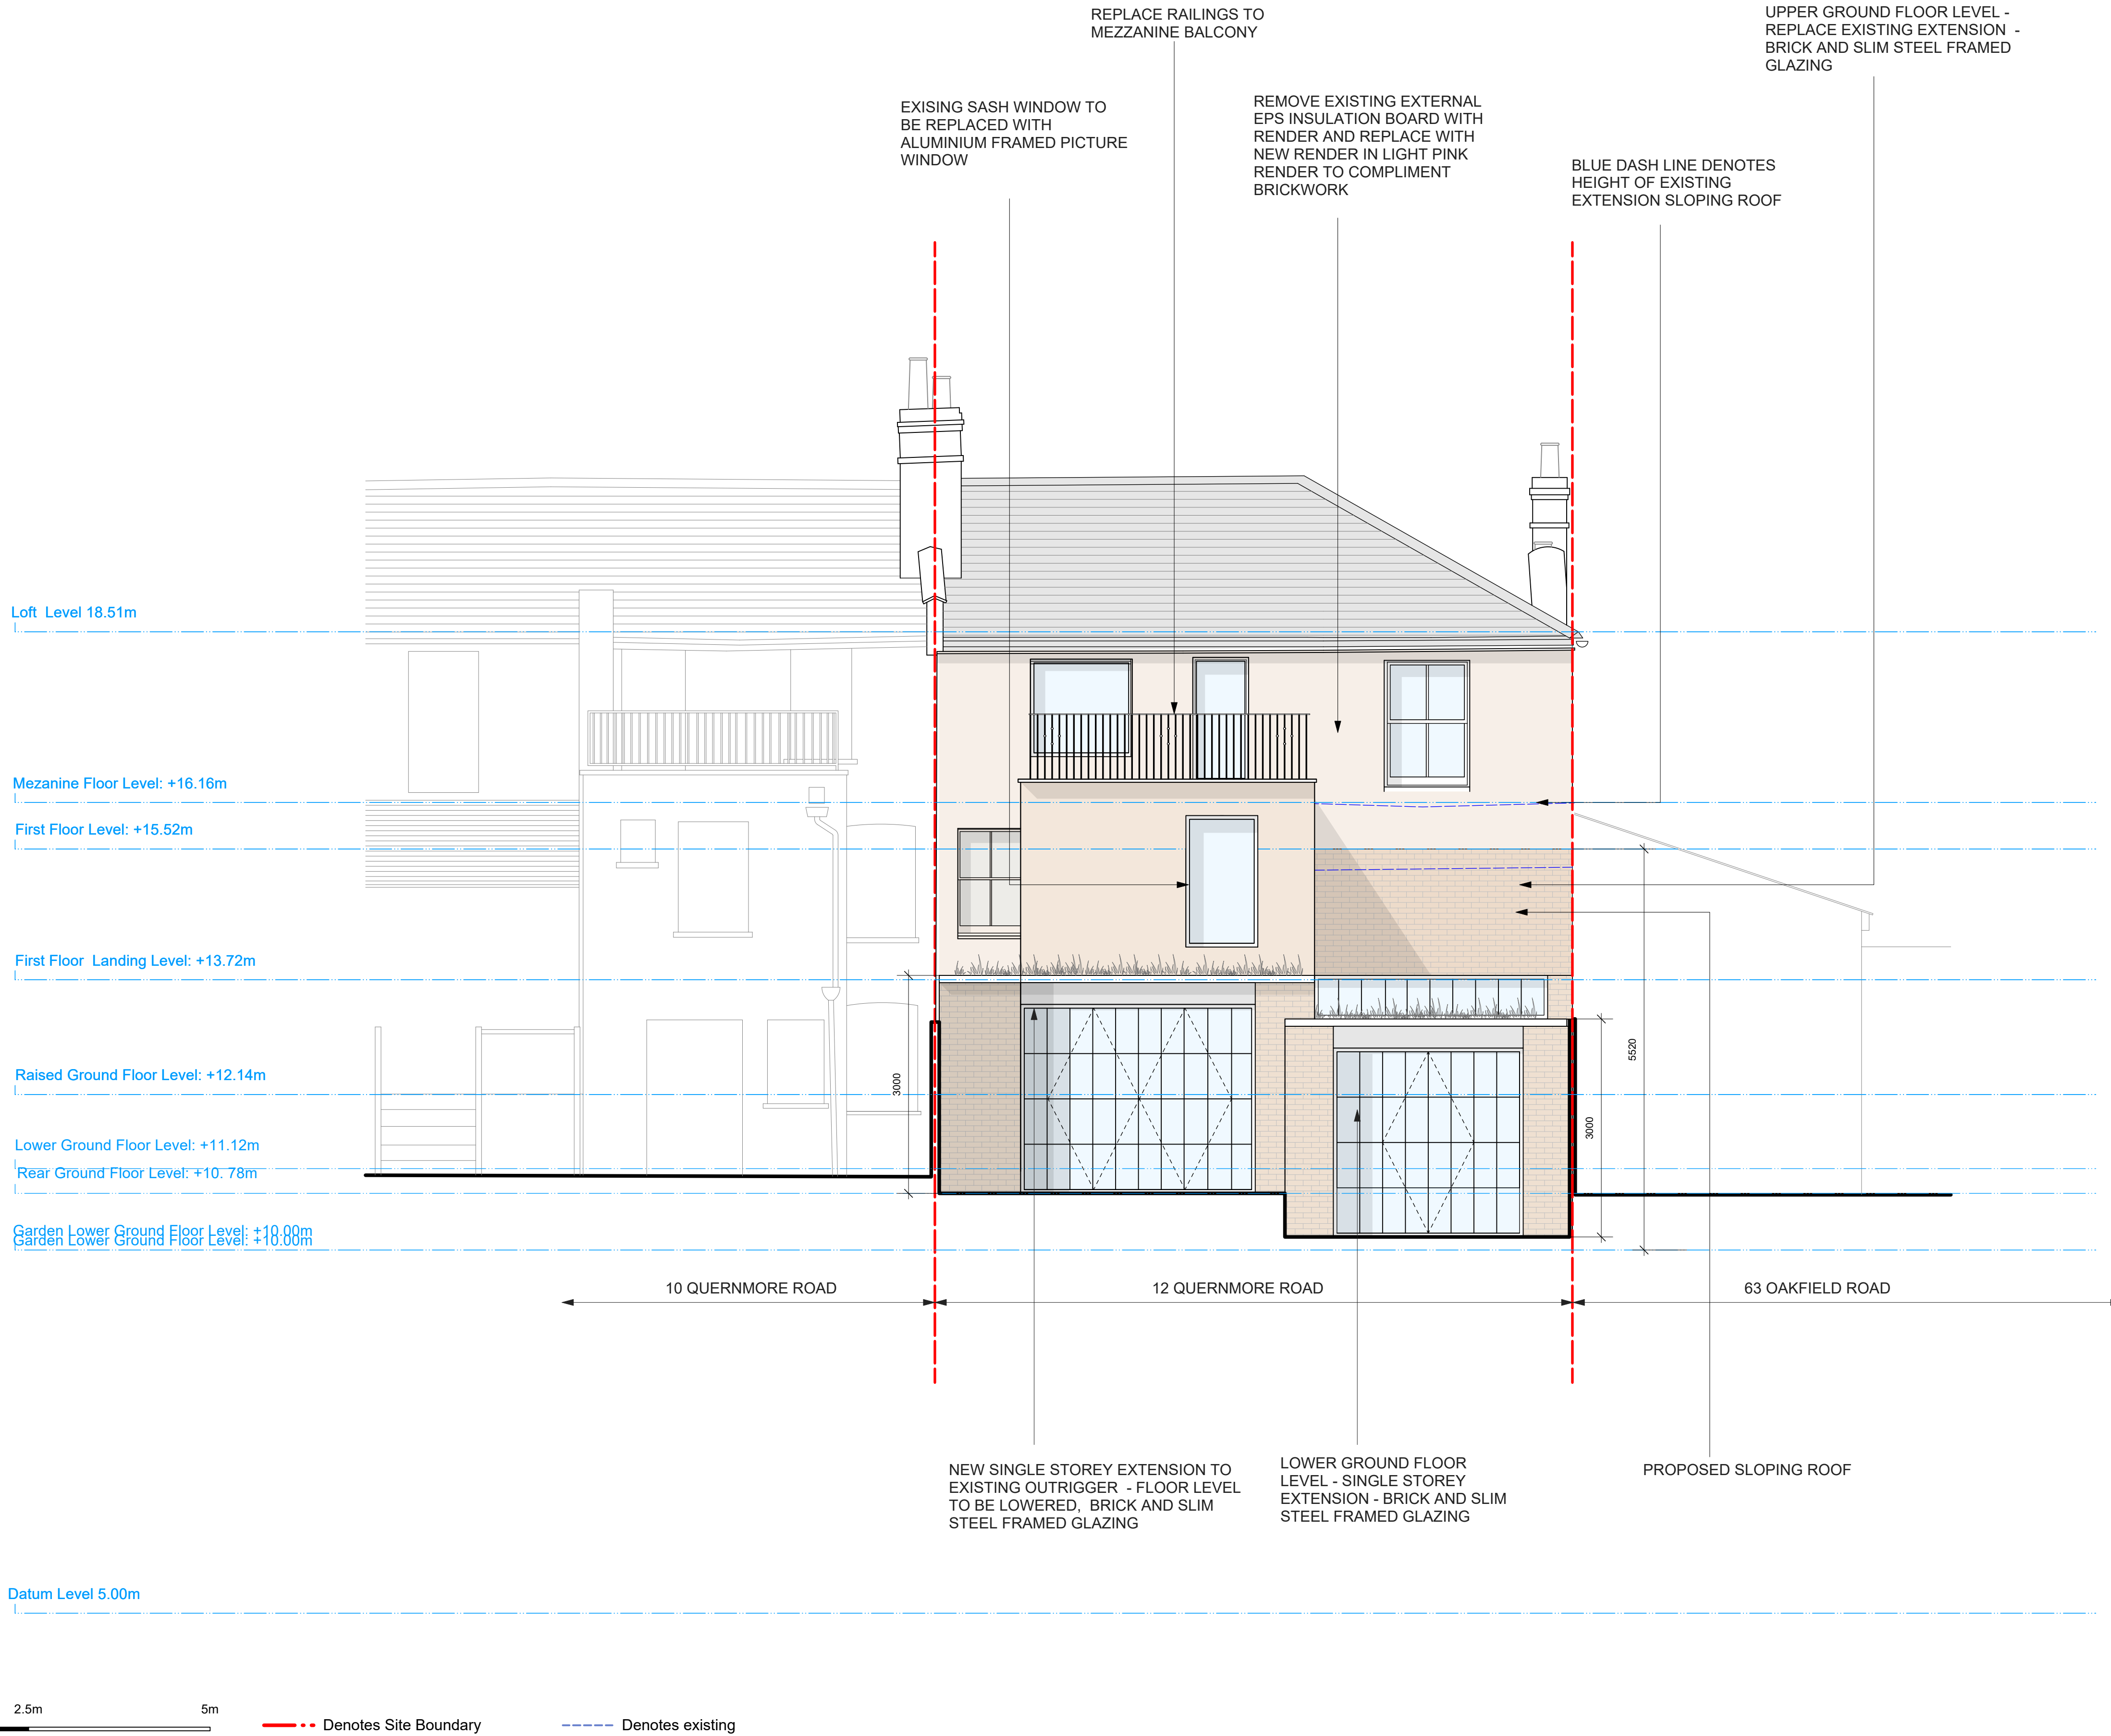

PROJECT NAME  
12 Quernmore Rd

PROJECT ADDRESS  
12 Quernmore Rd, London, N4 4QU

CLIENT NAME  
Tointon Thomas

REVISION  
A

DATE  
31/08/2026

DESCRIPTION  
FOR PLANNING

DWG NO  
**25-1177-121**

REVISION  
**A**

DWG NAME  
**Proposed Elevation - Rear**

STATUS  
**Planning**

ISSUED  
**August 2026**

JOB NO  
**1177**

SCALE  
**1:75 @ A1**  
**1:150 @ A3**

MATTHEW GILES ARCHITECTS

Unit G10-12, Edinburgh House  
170 Kennington Lane, London, SE11 5DP

+44 (0)20 3976 0750

matthewgilesarchitects.com



NOTES: Do not scale off this drawing. All copyrights relating to the design work contained on this drawing to be retained by Matthew Giles Ltd.