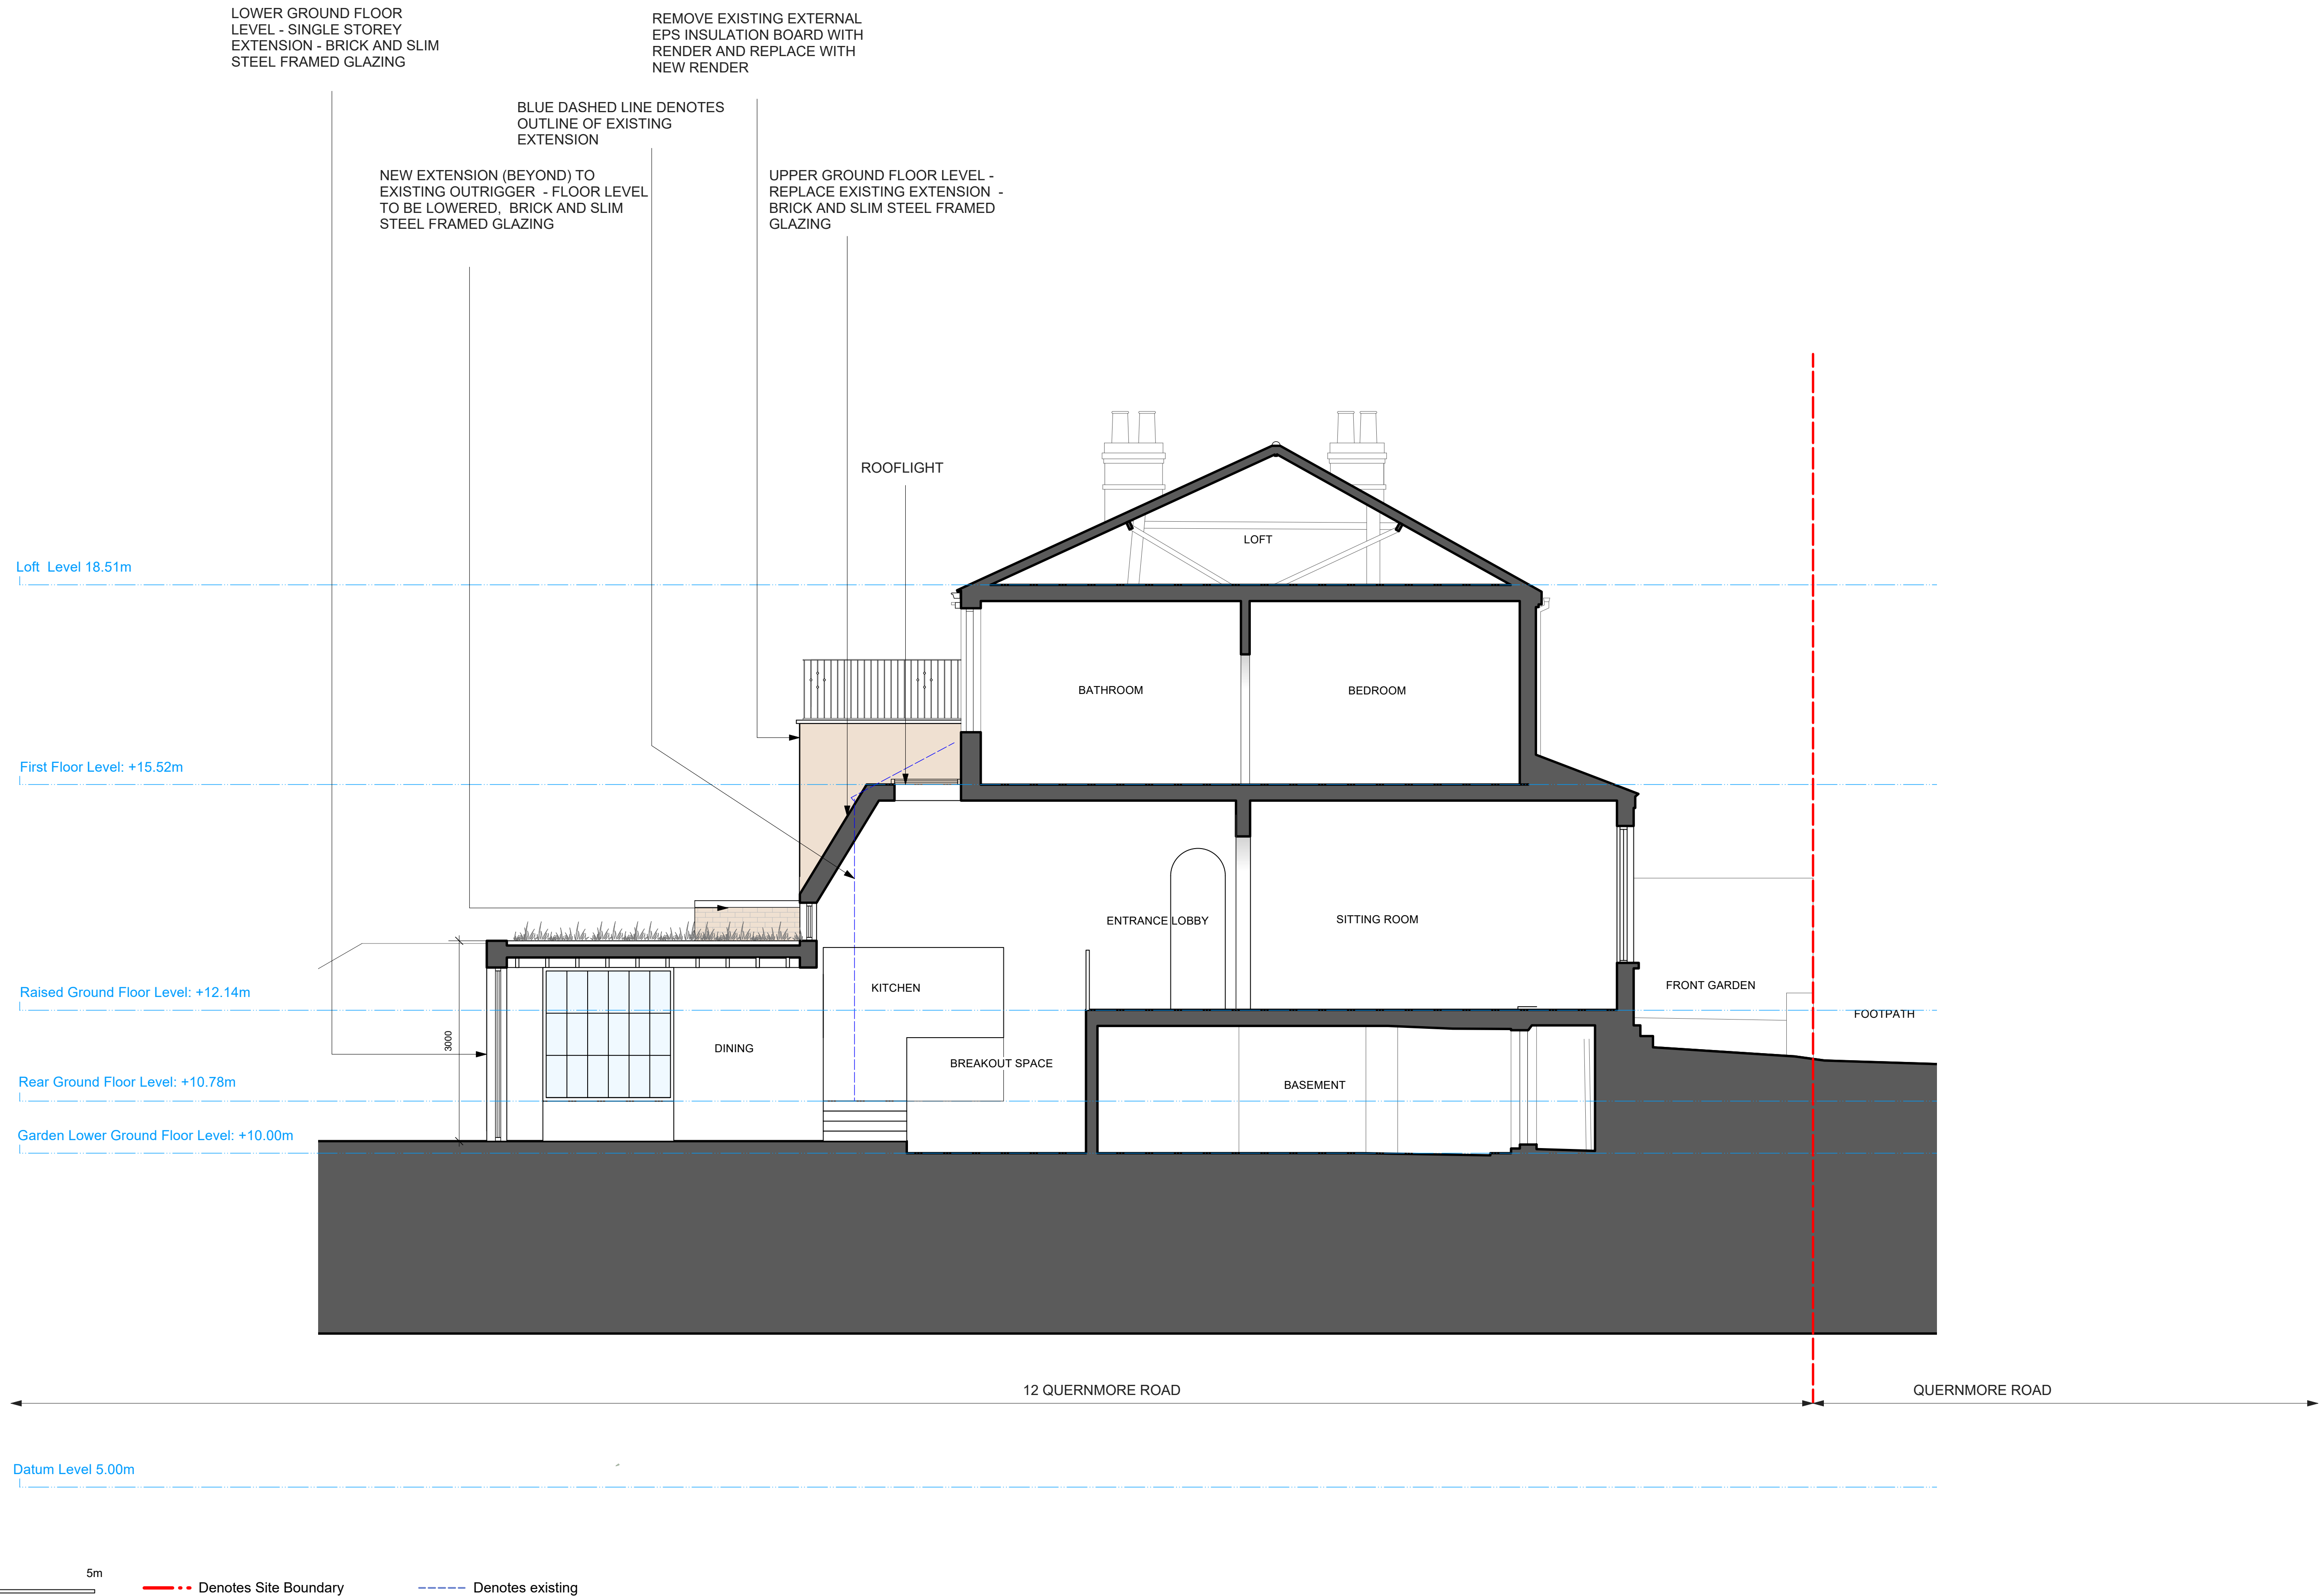


--- Denotes Site Boundary

--- Denotes existing

PROJECT NAME
12 Quernmore Rd

PROJECT ADDRESS
12 Quernmore Rd, London, N4 4QU

CLIENT NAME
Tointon Thomas

REVISION	DATE	DESCRIPTION
A	31/08/2026	FOR PLANNING

DWG NO	25-1177-132	REVISION	A
DWG NAME	Proposed Section C	STATUS	Planning
ISSUED	August 2026	JOB NO	1177
		SCALE	1:75 @ A1 1:150 @ A3

MATTHEW GILES ARCHITECTS

Unit G10-12, Edinburgh House
170 Kennington Lane, London, SE11 5DP
+44 (0)20 3976 0750
matthewgilesarchitects.com



NOTES: Do not scale off this drawing. All copyrights relating to the design work contained on this drawing to be retained by Matthew Giles Ltd.