


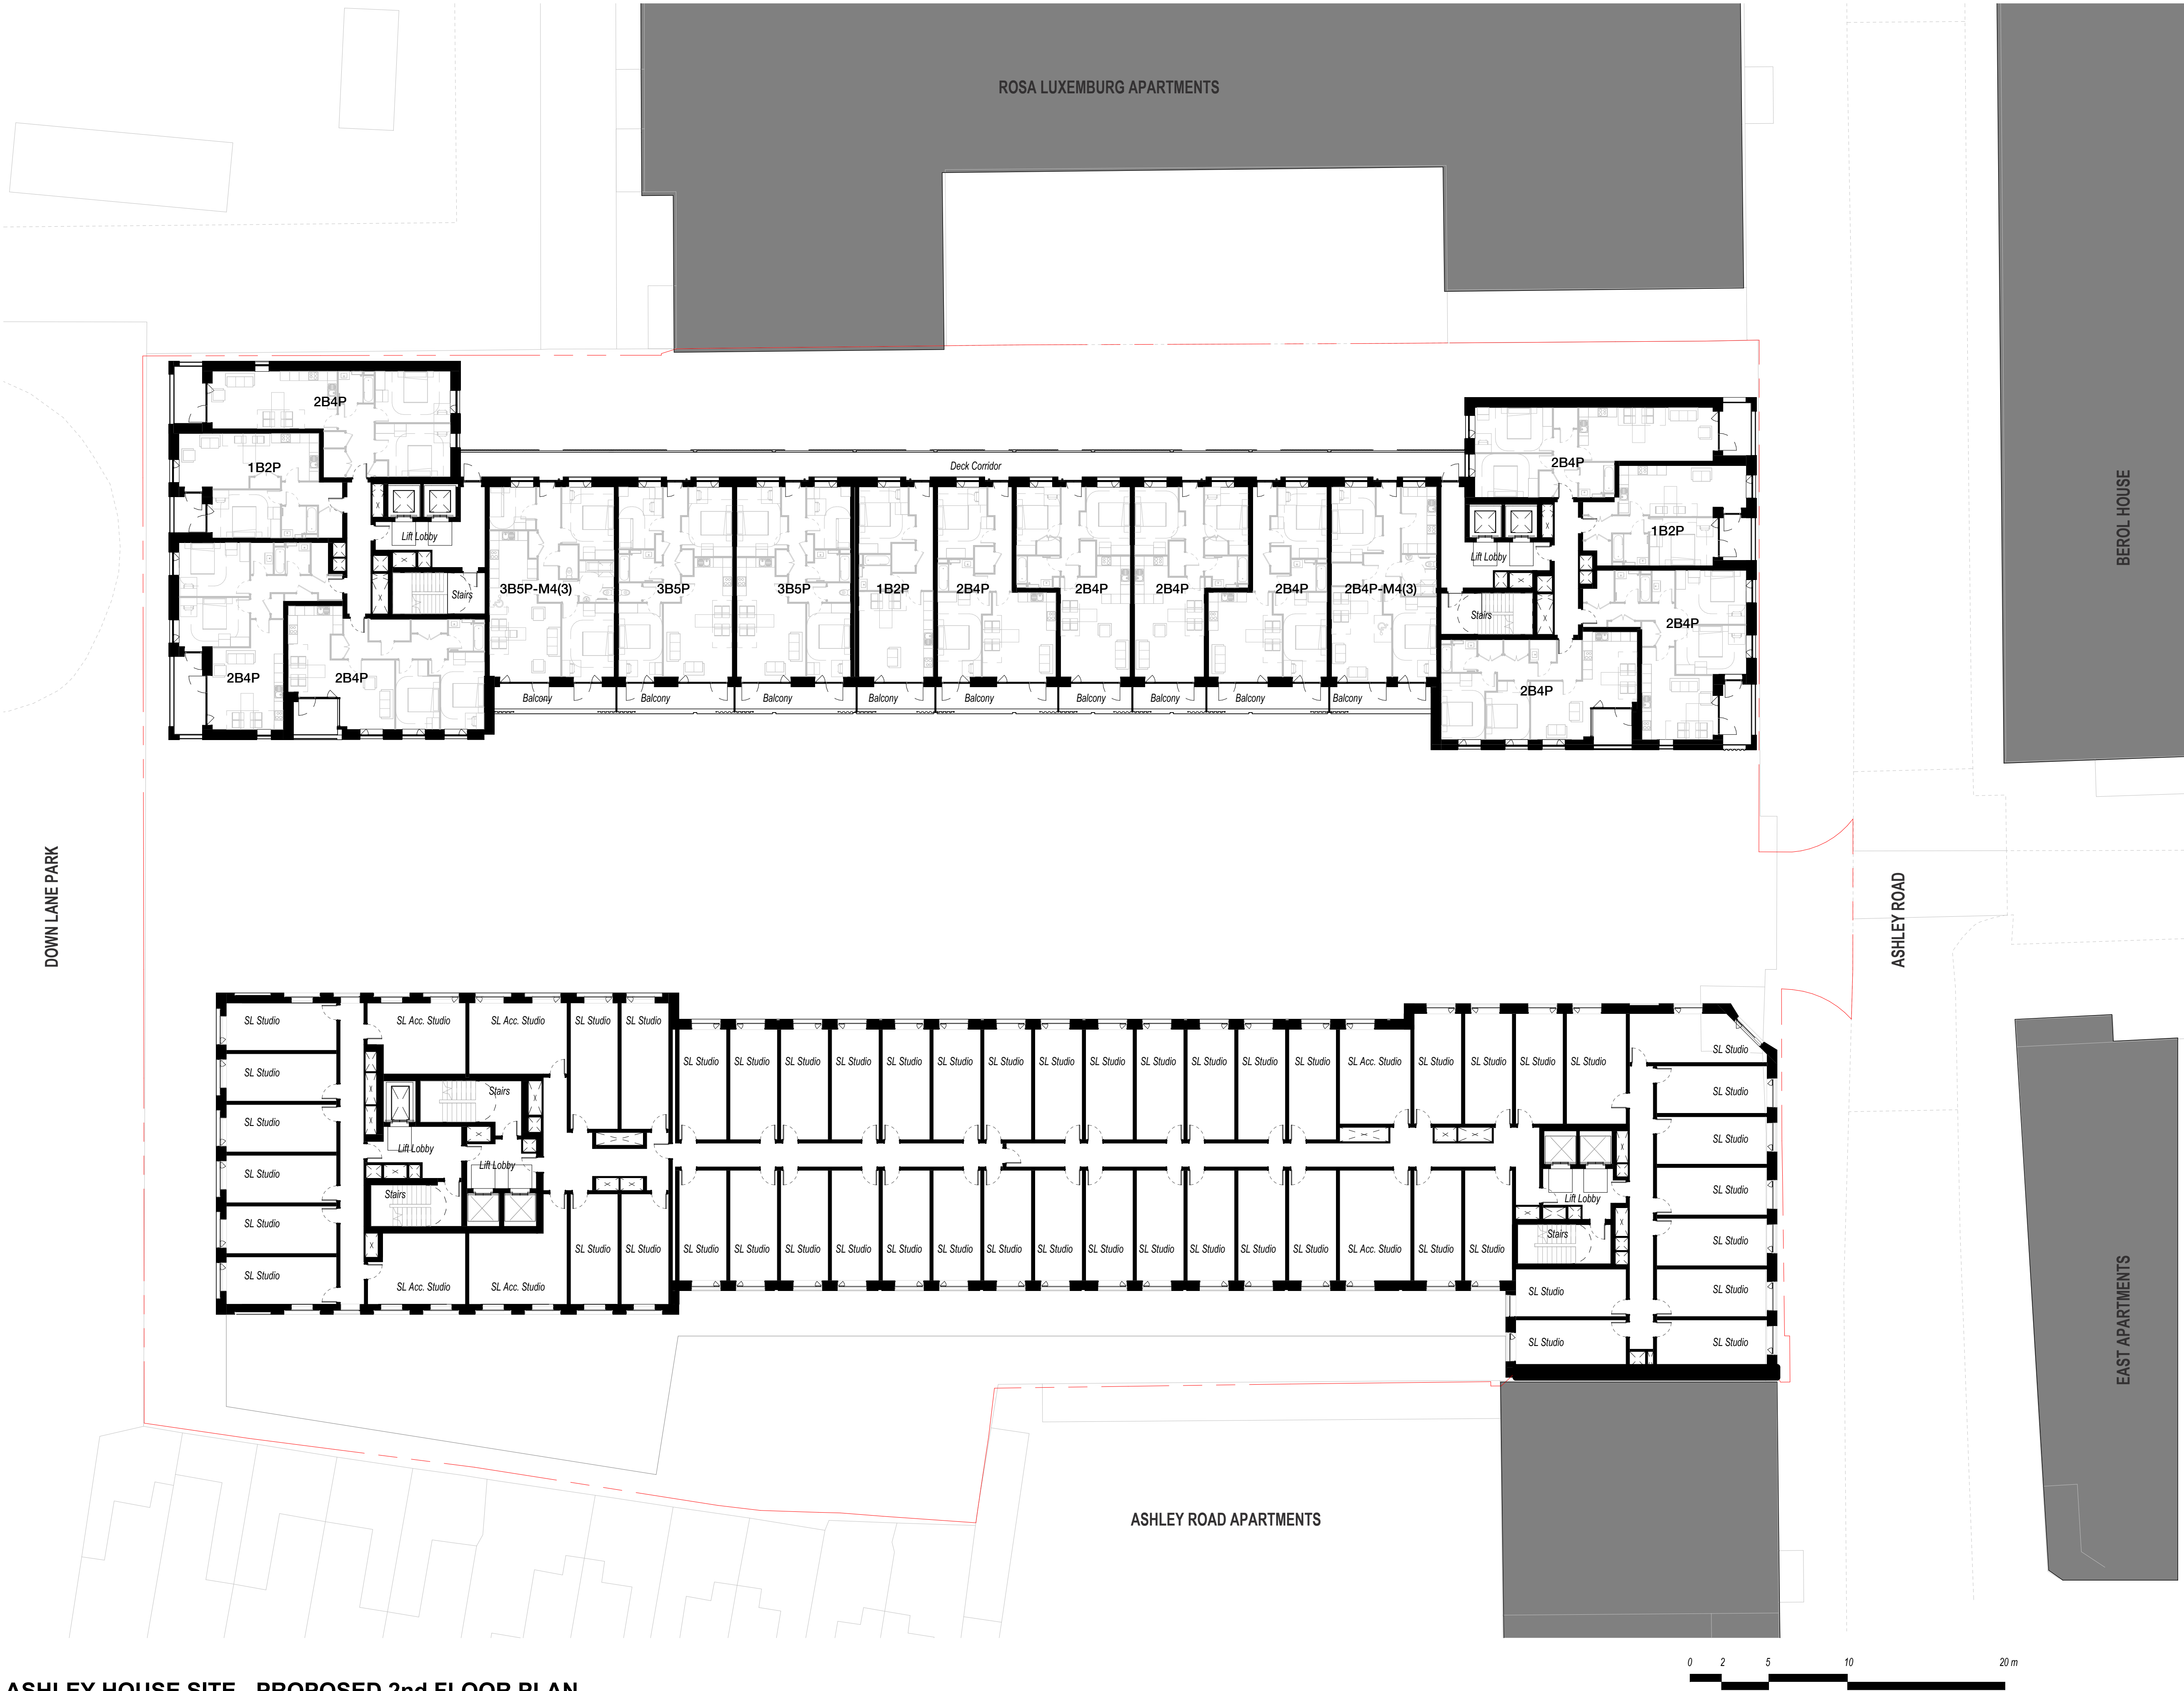

ASHLEY HOUSE SITE - PROPOSED 2nd FLOOR PLAN  
1 : 200

INFORMATION CONTAINED IN THIS DRAWING IS THE  
SOLE COPYRIGHT OF DLA ARCHITECTURE LTD AND IS  
NOT TO BE REPRODUCED WITHOUT PERMISSION  
DO NOT SCALE, REFER TO FIGURED DIMENSIONS  
ONLY

REVISIONS

P01 Planning Application Issue 28/08/2026

FOR PLANNING ONLY

These drawings reflect the currently proposed scheme at RIBA Stage 2. They should be read in conjunction with the Design and Access Statement prepared by DLA Architecture Ltd.

These should also be read in conjunction with the following information, prepared by other consultants, to demonstrate a coordinated design proposal at RIBA Stage 2:

- Structural Engineers Drawings and Specification (Whitby Wood)
- MEP Engineers Drawings and Specification (Meinhardt)
- Fire Report (Ashton Fire)
- Landscape Drawings and Specification (Bosk Studio)

EXTENTS AND BOUNDARIES:

Existing site information, context, surrounding infrastructure, neighbouring building extents and plots are derived from 2D Surveys, produced by:  
Cloud 10 Ltd  
Drawing numbers: 2049-T(2) Topographical Survey

NOTES

All workspace furniture layouts are indicative only  
All unit layouts are indicative only  
Cycle store layouts are indicative only  
Student and Shared Living amenity spaces are only indicative and subject to operator specifications

Ashley House Application Boundary

NORTH



1 Naoroji Street Clerkenwell London WC1X 0GB  
0207 563 3030  
www.dla-architecture.co.uk

PROJECT  
Ashley House Tottenham Hale

TITLE  
LEVEL 02 PLAN  
ASHLEY HOUSE SITE

SCALE DATE  
As indicated @ A1 28/08/2026

DLA REF DRAWN REVIEWED  
2025-032 VLM CJ

DOCUMENT NUMBER  
AHCF-DLA-ZZ-02-DR-A- 20202

DOCUMENT PURPOSE REVISION  
PLANNING P01