

REVISIONS

P01 Planning Application Issue

28/08/2026

FOR PLANNING ONLY

These drawings reflect the currently proposed scheme at RIBA Stage 2. They should be read in conjunction with the Design and Access Statement prepared by DLA Architecture Ltd.

These should also be read in conjunction with the following information, prepared by other consultants, to demonstrate a coordinated design proposal at RIBA Stage 2:



- Structural Engineers Drawings and Specification (Whitty Wood)
- MEP Engineers Drawings and Specification (Meinhardt)
- Fire Report (Ashton Fire)
- Landscape Drawings and Specification (Bosk Studio)

EXTENTS AND BOUNDARIES:

Existing site information, context, surrounding infrastructure, neighbouring building extents and plots are derived from 2D Surveys, produced by:
'Cloud 10 Ltd'
Drawing numbers: 2049-T(2) Topographical Survey

NOTES

All workspace furniture layouts are indicative only
All unit layouts are indicative only
Cycle store layouts are indicative only
Student and Shared Living amenity spaces are only indicative and subject to operator specifications

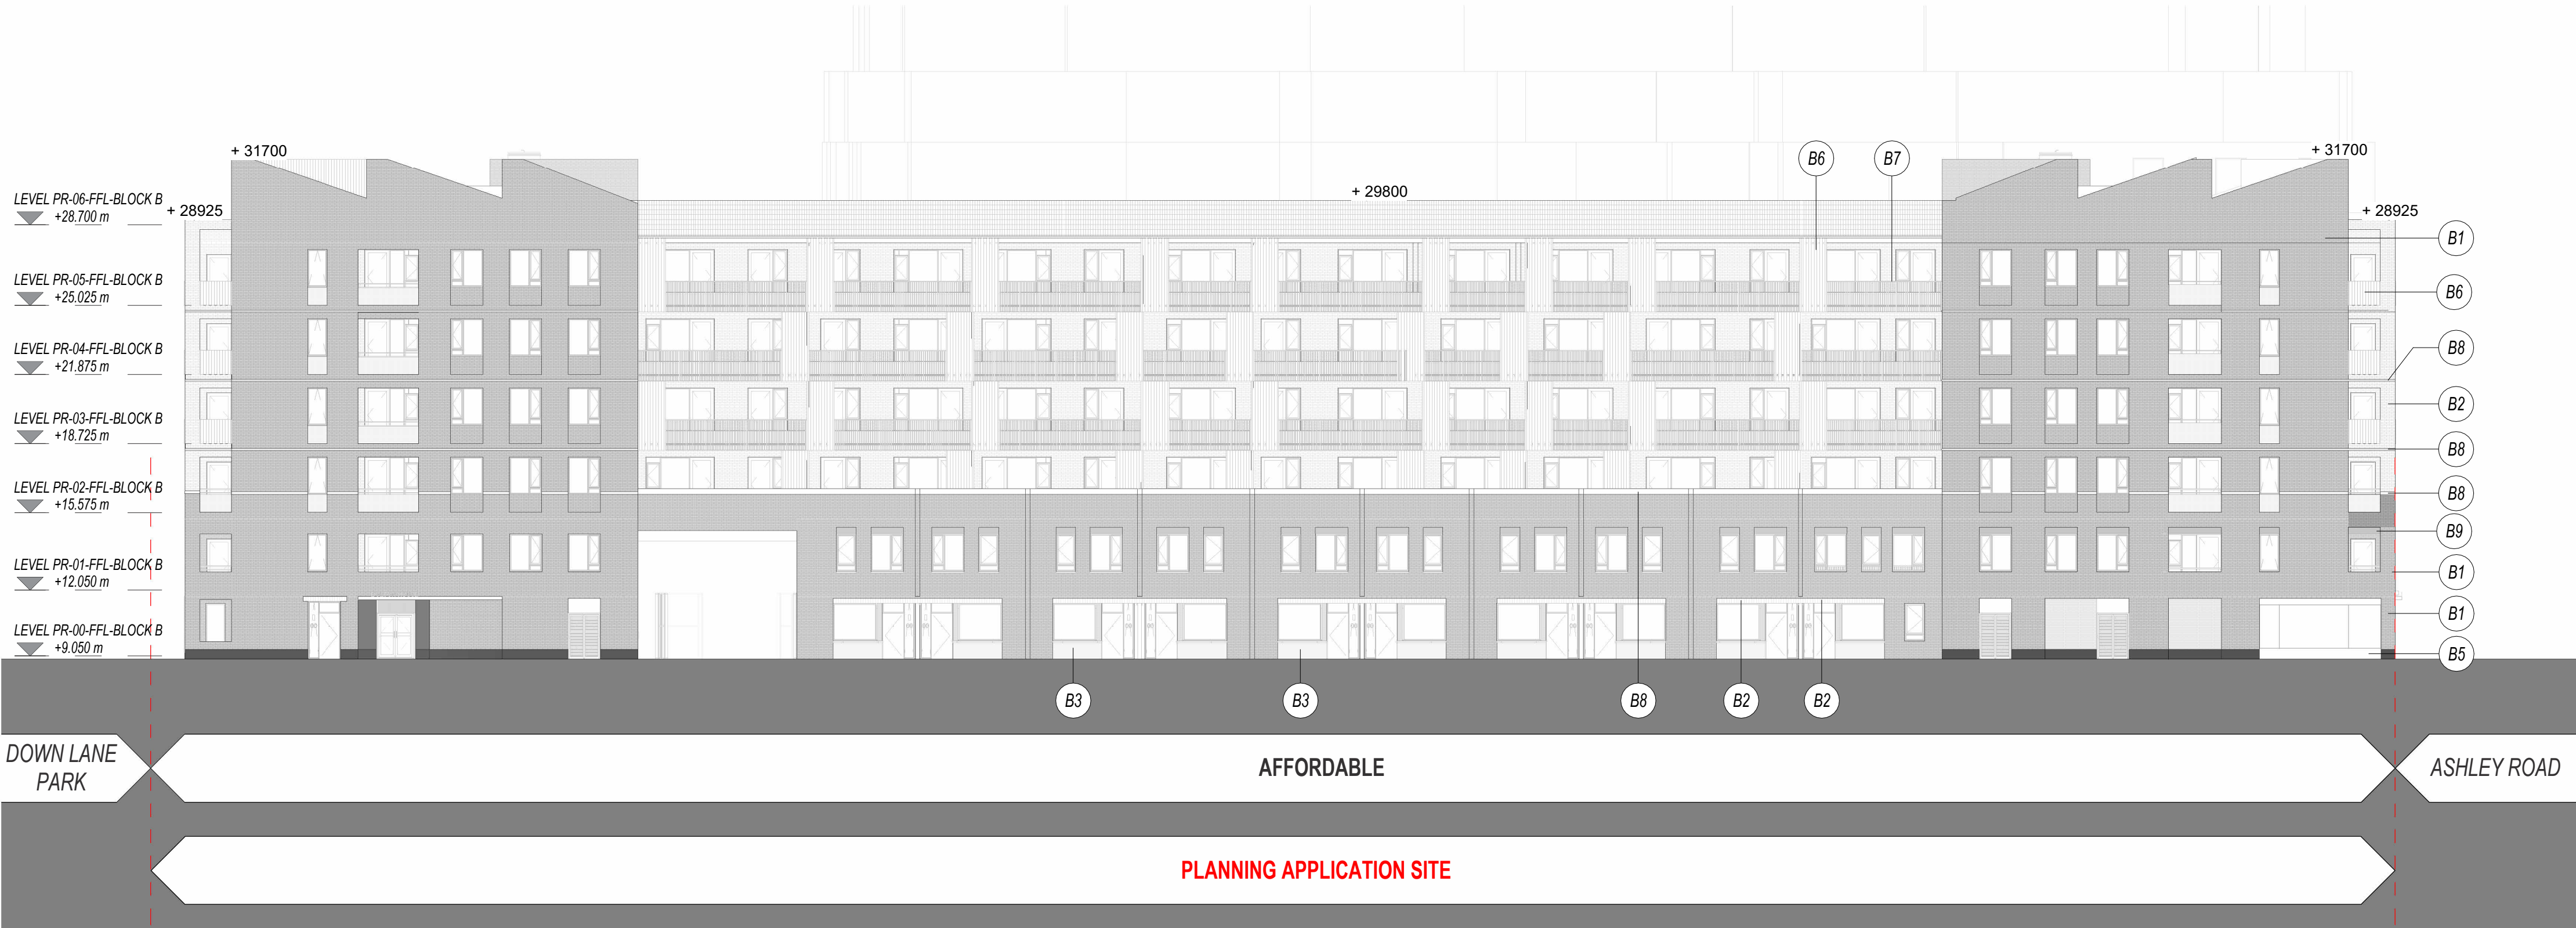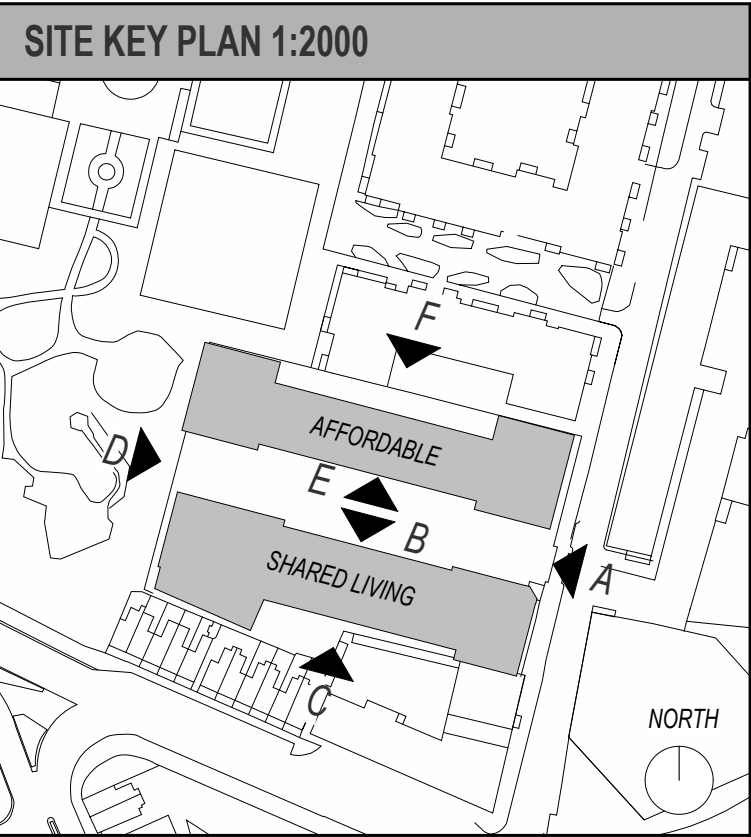

ASHLEY HOUSE SITE - PROPOSED ELEVATION E - ASHLEY LINK NORTH

1 : 200

SHARED LIVING:	
A1	Brickwork - Grey
A2	Brickwork - Dark Grey - Banding
A3	Brickwork - Light Grey
A4	Brickwork - Dark Grey - Recessed Stacked (Vertical)
A5	Brickwork - Dark Grey - Speckled Pattern
A6	Brickwork - Dark Grey - Artwork Pattern
A7	Glazed Terracotta - Zig-zag Tight Profile - Green RAL 6001
A8	Glazed Terracotta - Zig-zag Wide Profile - Green RAL 6001
A9	PPC Aluminium - Zig-zag Wide Profile - Green RAL 6001
A10	PPC Aluminium - Zig-zag Tight Profile - Green RAL 6001
A11	PPC Aluminium - Dark Grey Tone
A12	PPC Aluminium - Green RAL 6001
A13	PPC Aluminium - Zig-zag Wide Profile - Dark Grey Tone
A14	PPC Aluminium - Zig-zag Tight Profile - Dark Grey Tone
A15	PPC Aluminium - Zig-zag Tight Profile - Perforated - Dark Grey Tone
A16	Concrete-style Material - Light Grey Tone - Piers, Lintels, and Banding
A17	Concrete-style Material - Dark Grey Tone - Piers, Lintels, and Banding

SOCIAL RENTED:	
B1	Brickwork - Dark Grey
B2	Brickwork - Light Grey
B3	Brickwork - Light Grey - Recessed Stacked (Vertical)
B4	PPC Aluminium - Light Grey
B5	PPC Aluminium - Green RAL 6019
B6	PPC Aluminium - Corrugated Profile- Perforated - Green RAL 6019
B7	PPC Aluminium - Off White
B8	Concrete-style Material - Light Grey Tone - Piers, Lintels, and Banding
B9	Concrete-style Material - Dark Grey tone -Piers, Lintels, and Banding



ASHLEY HOUSE SITE - PROPOSED ELEVATION F - ASHLEY GARDENS

1 : 200



dlA

1 Naoroji Street Clerkenwell London WC1X 0GB
0207 553 3030
www.dla-architecture.co.uk

PROJECT

Ashley House Tottenham Hale

TITLE

**PROPOSED SITE ELEVATION E&F
ASHLEY LINK NORTH**

SCALE

As indicated @ A1

DATE

28/08/2026

DLA REF

2025-032

DRAWN

VLM

REVIEWED

CJ

DOCUMENT NUMBER

AHCF-DLA-ZZ-XX-DR-A- **20254**

DOCUMENT PURPOSE

PLANNING

REVISION

P01