
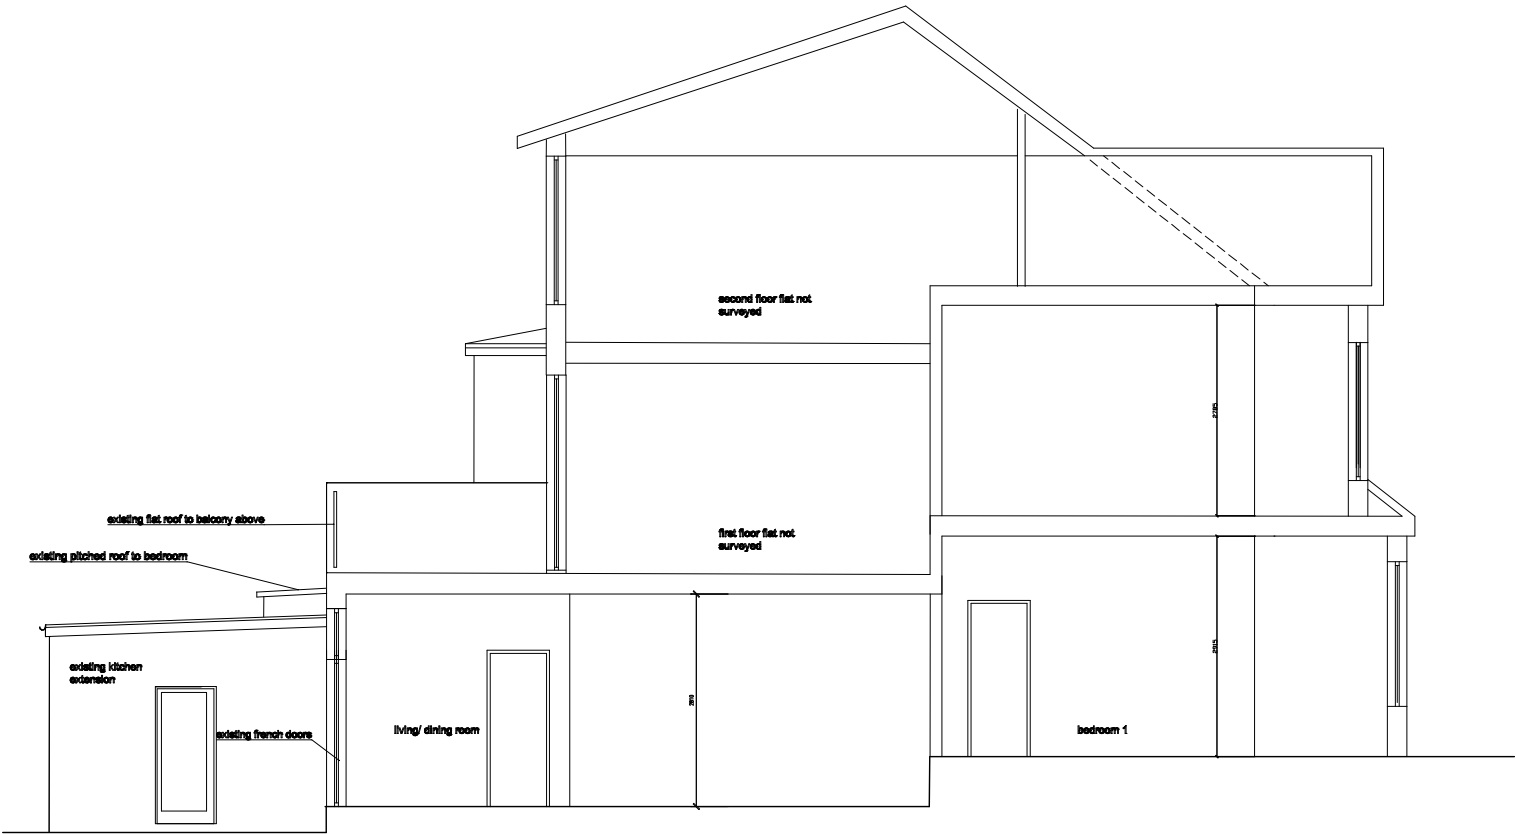


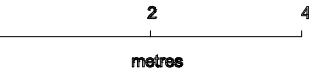

Existing section

1:100