

PLANTING SCHEDULE



SALVIA NEMOROSA 'CARADONNA'



HEBE ALBICANS




SEDUM GREEN ROOF TO BIKE STORE AND SPRINKLER TANK




CORNUS STOLONIFERA FLAVIRAMEA



ERIGERON KARVINSKIANUS

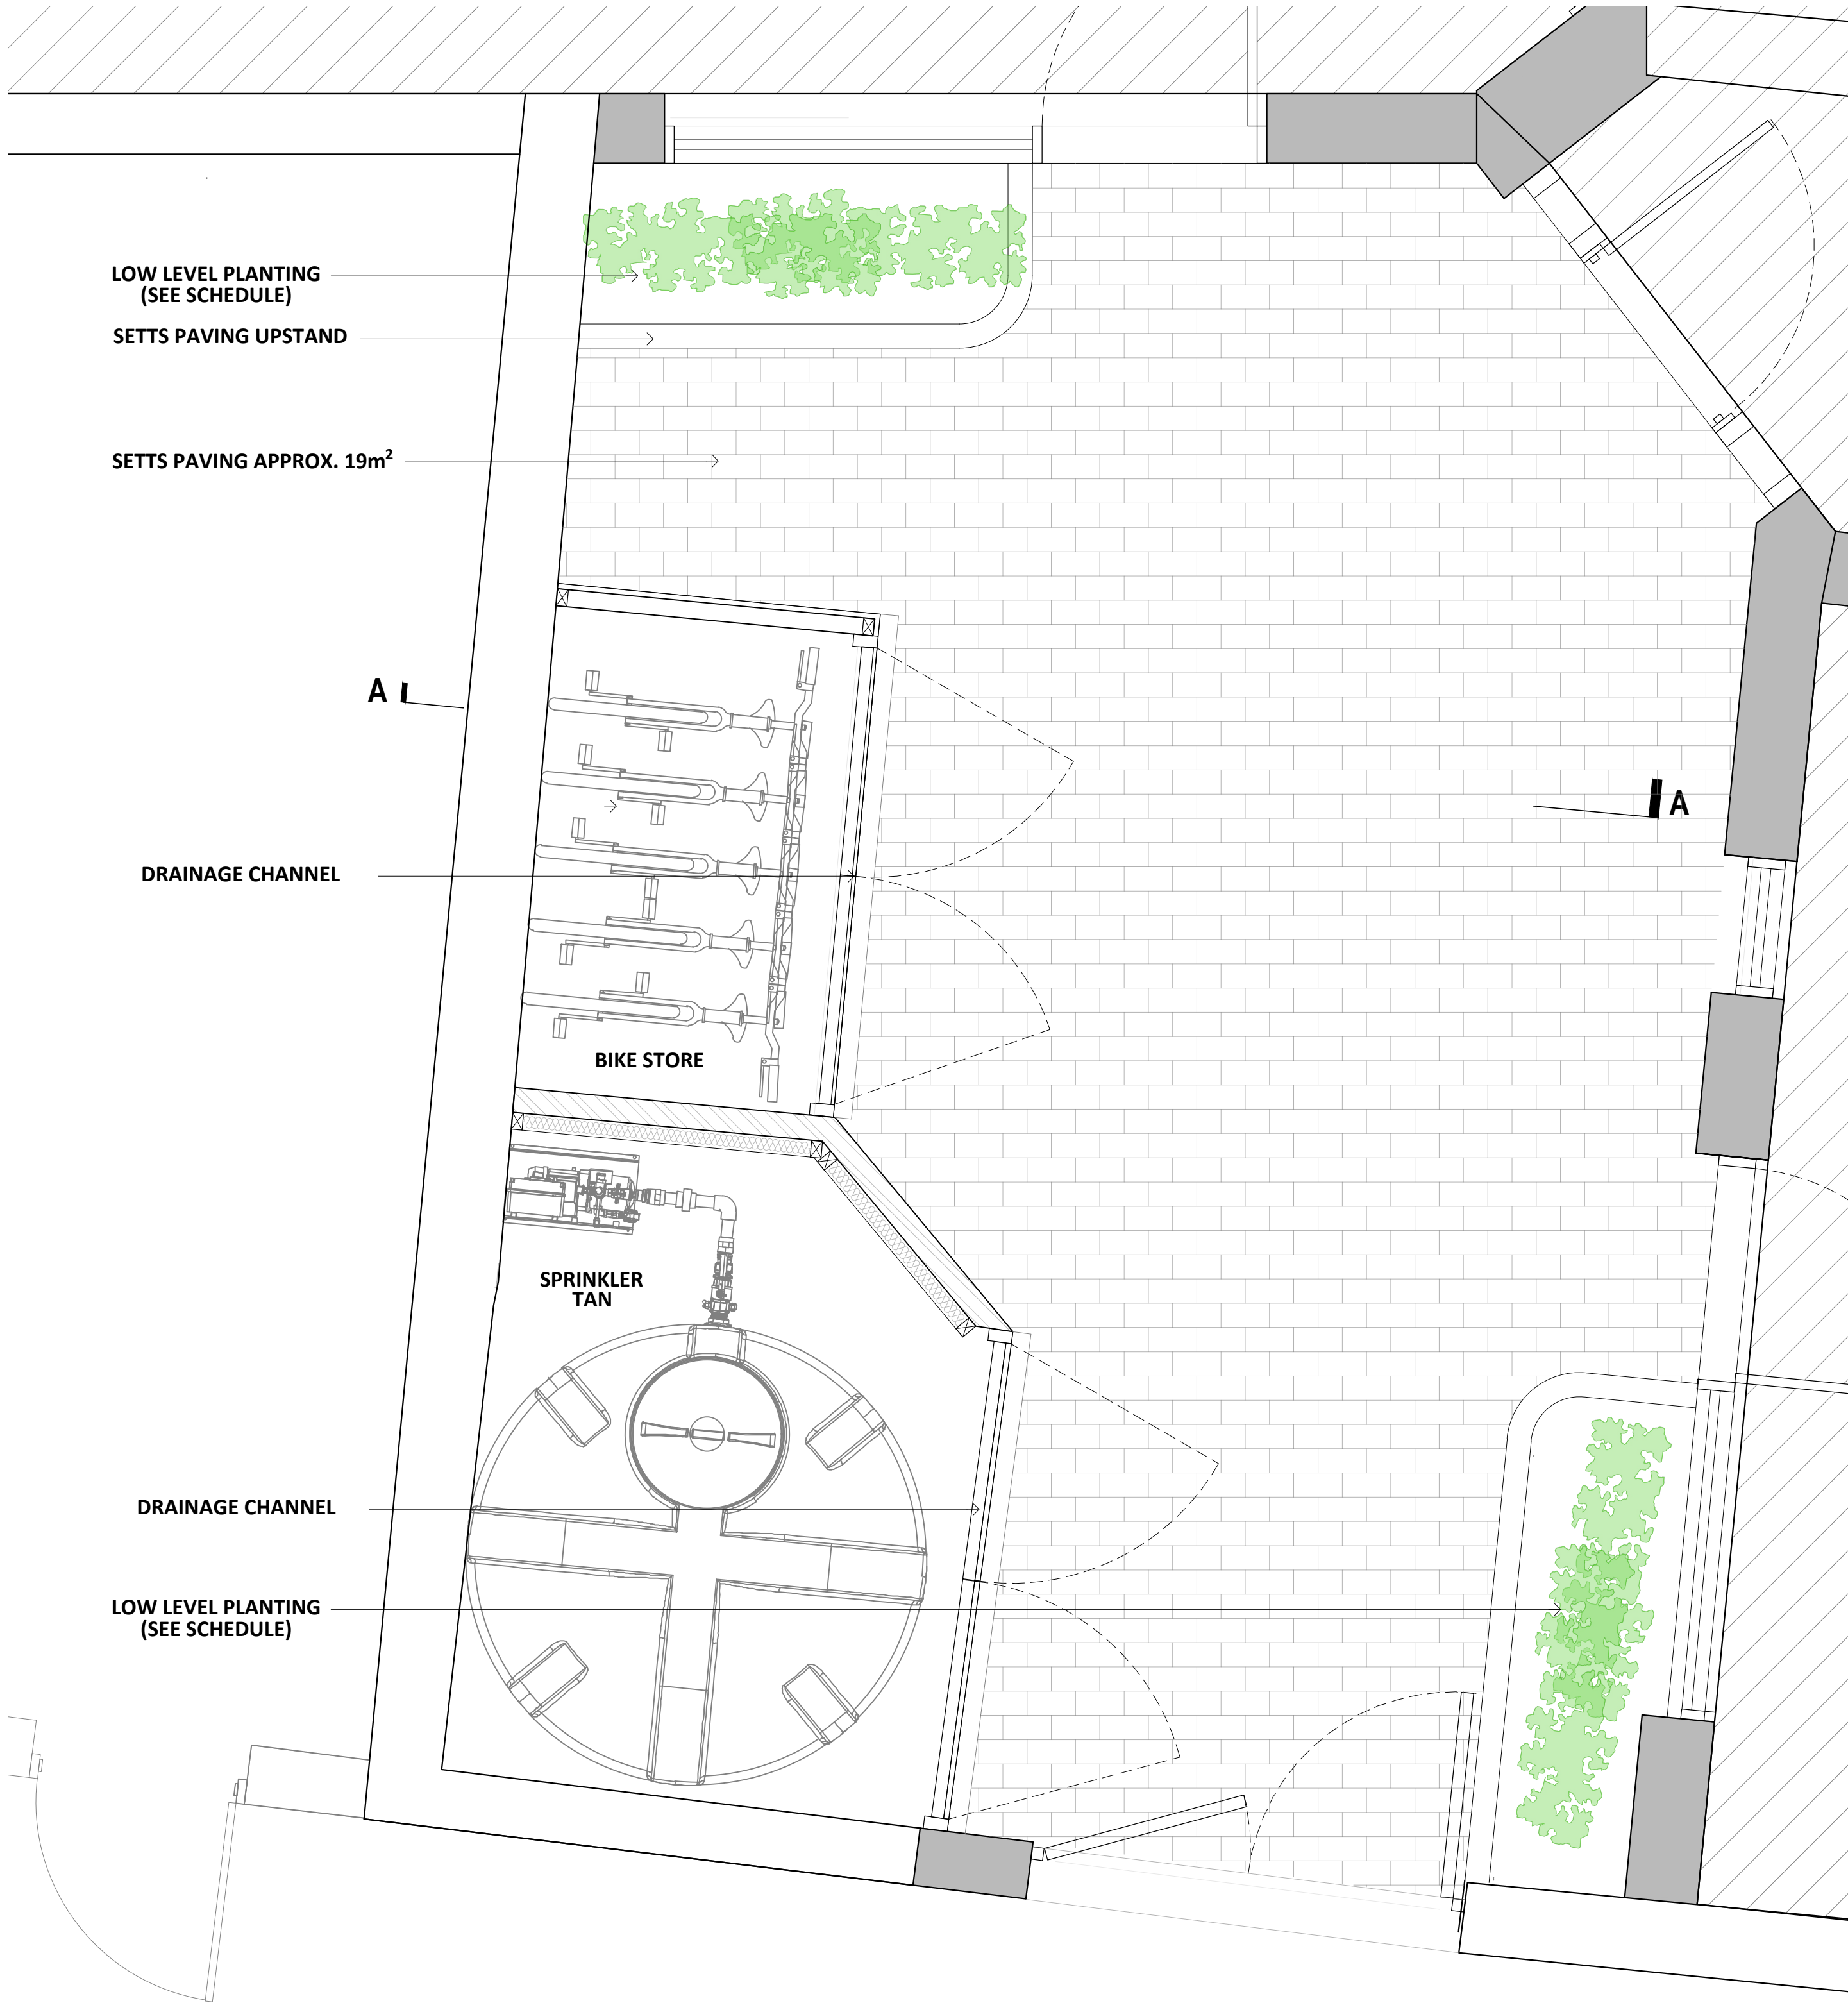

SETTS PERMEABLE PAVING, UPSTAND & LOW LEVEL PLANTING

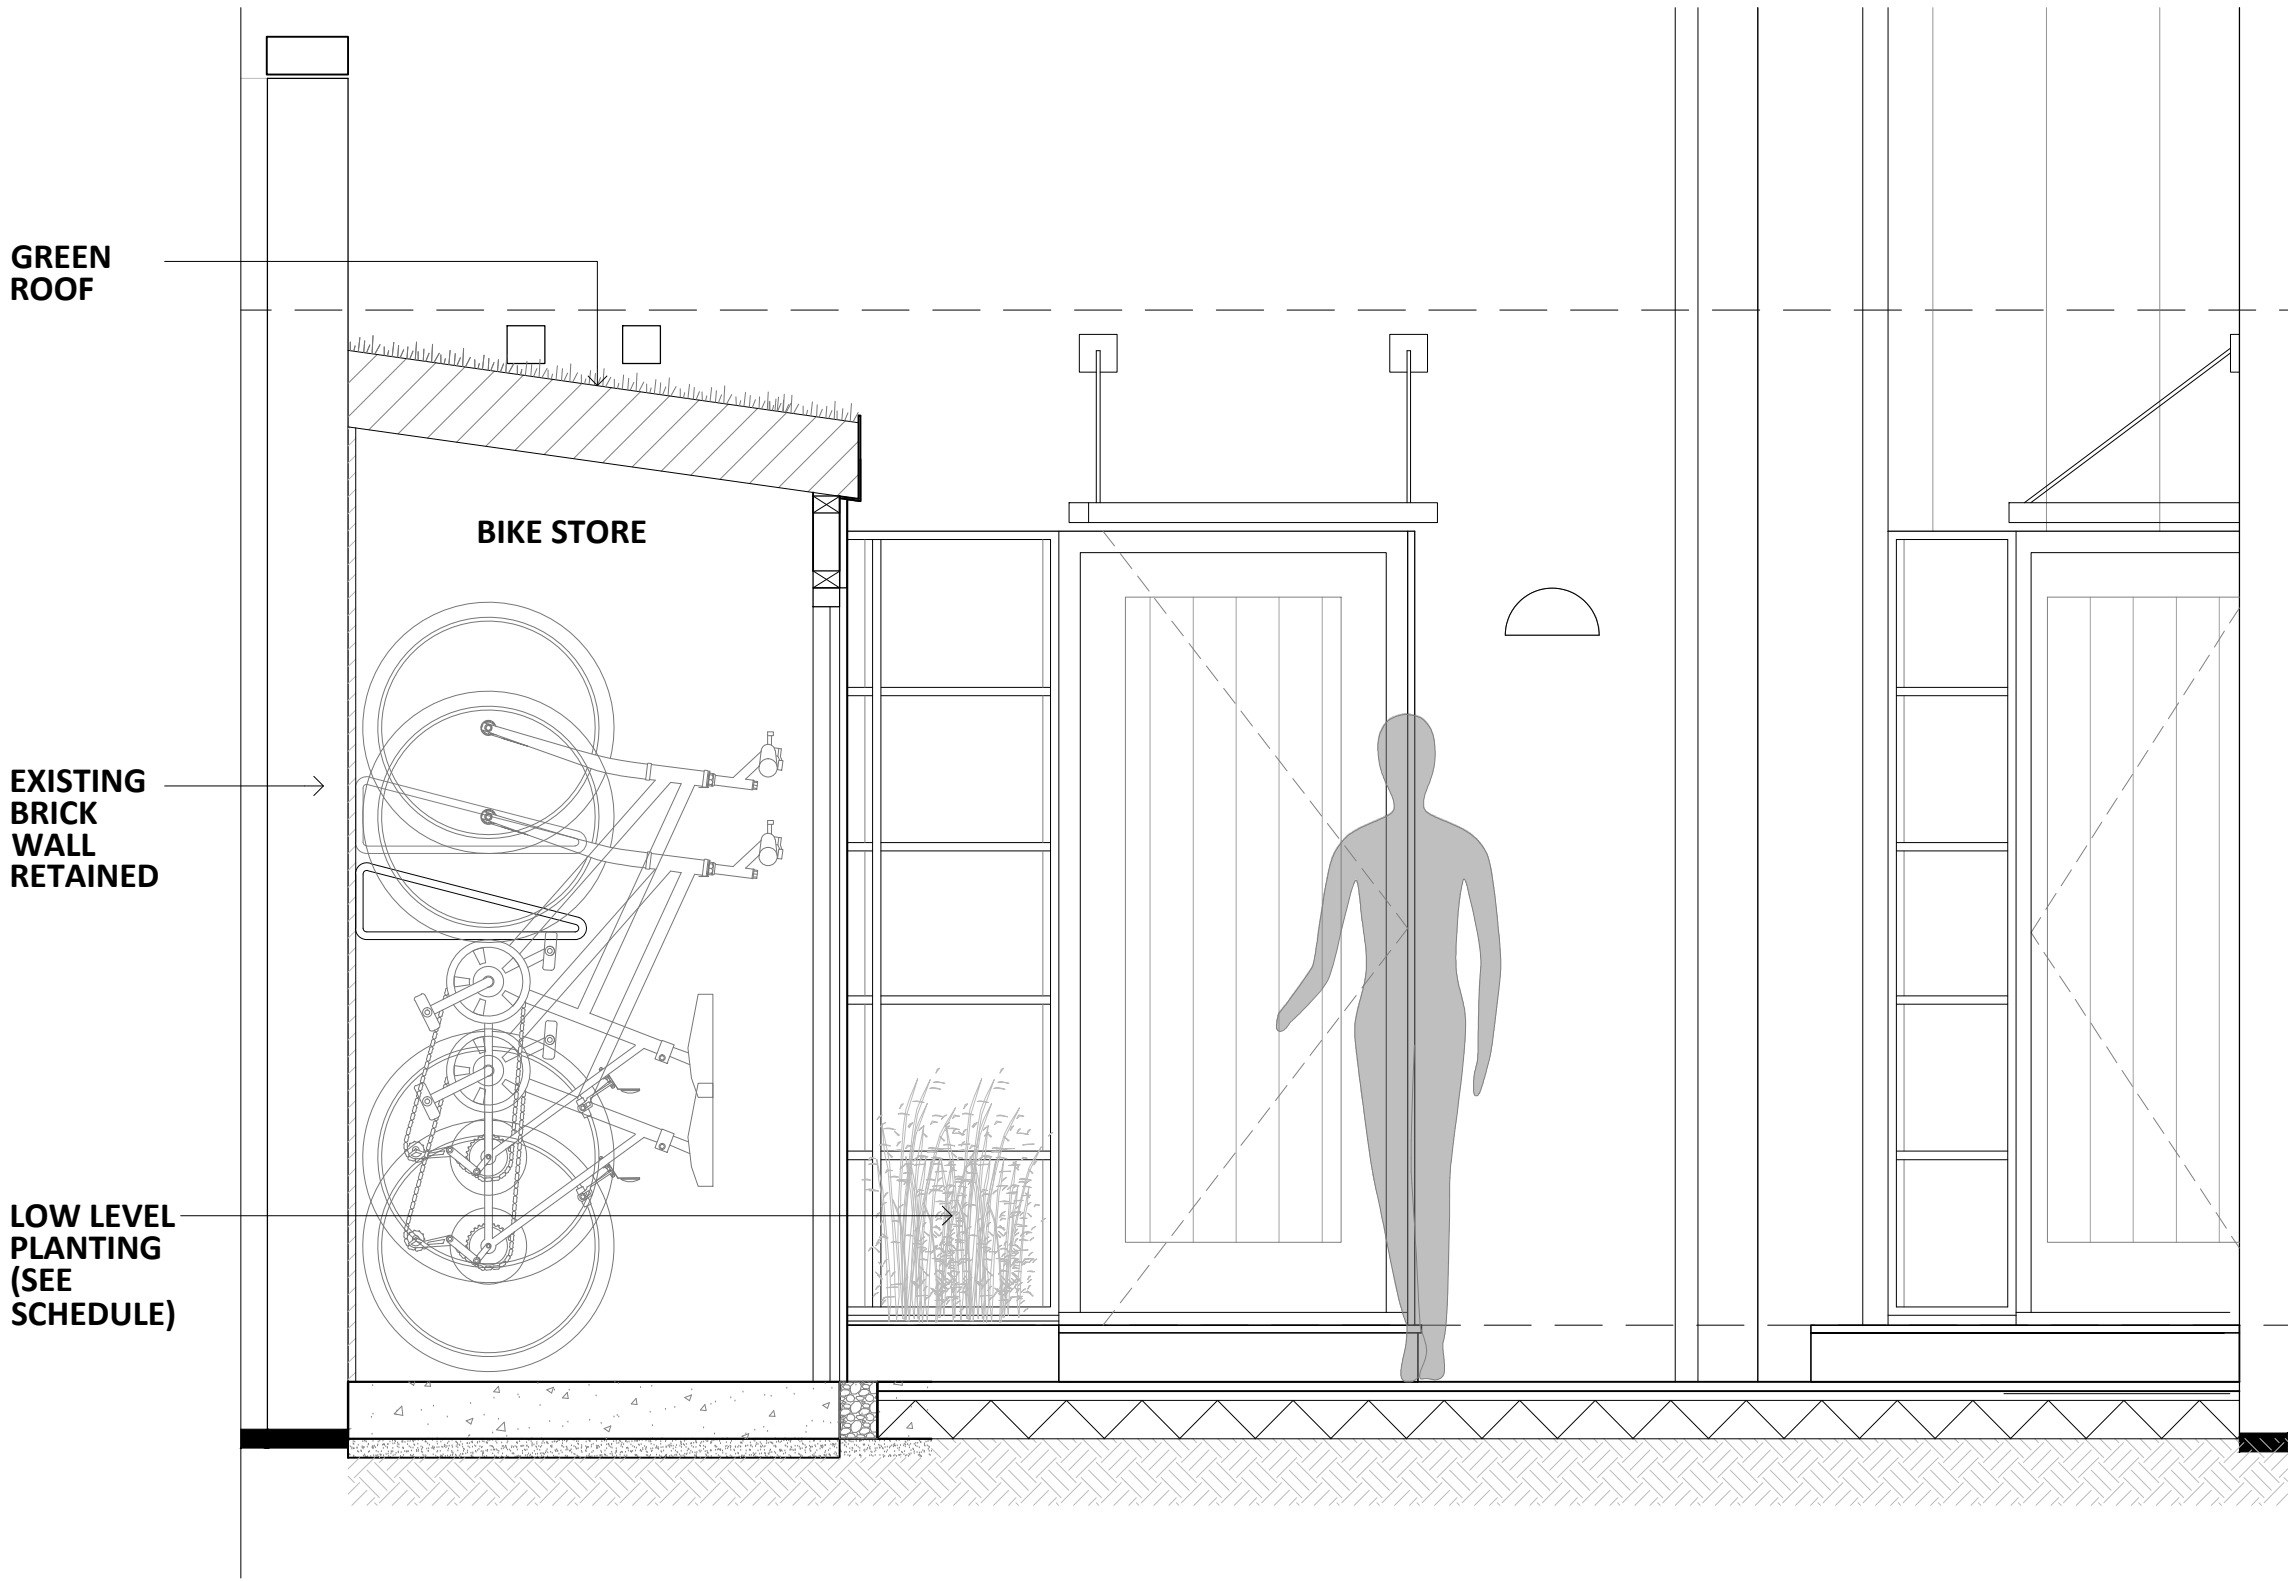

SECTION A-A

GENERAL NOTES: Do not scale: use given dimensions only. All setting out to be verified on site and any discrepancies notified to the Architect.	NOTES  NORTH	<table><thead><tr><th>rev.</th><th>date</th><th>by</th><th colspan="2">description</th></tr></thead><tbody><tr><td> </td><td> </td><td> </td><td colspan="2"> </td></tr></tbody></table>				rev.	date	by	description							<table><tr><td>DATE</td><td colspan="3">SEPT 2020</td></tr><tr><td rowspan="2">SCALE</td><td colspan="3">1:20 @ A1</td></tr><tr><td colspan="3"> </td></tr><tr><td colspan="4">DRAWN BY</td><td colspan="2">JO</td></tr></table>	DATE	SEPT 2020			SCALE	1:20 @ A1						DRAWN BY				JO		<table><tr><td>STATUS</td><td colspan="3">CONSTRUCTION</td></tr><tr><td rowspan="2">DRAWING</td><td colspan="3">EXTERNAL WORKS</td></tr><tr><td colspan="3"> </td></tr><tr><td colspan="2">REV.</td><td colspan="2">A</td></tr></table>	STATUS	CONSTRUCTION			DRAWING	EXTERNAL WORKS						REV.		A		 ARCHITECTURE INTERIOR DESIGN PROJECT MANAGEMENT Studio 6, Rosebery House, 70 Rosebery Avenue London EC1R 4RR tel: 0207 278 1945 mail@bla-architects.com www.bla-architects.com
		rev.	date	by	description	
DATE	SEPT 2020	
SCALE	1:20 @ A1	
DRAWN BY				JO	
STATUS	CONSTRUCTION	
DRAWING	EXTERNAL WORKS	
REV.		A	
© Copyright Reserved						<table><tr><td>PROJECT</td><td>155 TOTTENHAM LANE, CROUCH END, LONDON N8</td><td>JOB NO. 360</td></tr></table>	PROJECT	155 TOTTENHAM LANE, CROUCH END, LONDON N8	JOB NO. 360	
PROJECT	155 TOTTENHAM LANE, CROUCH END, LONDON N8	JOB NO. 360	