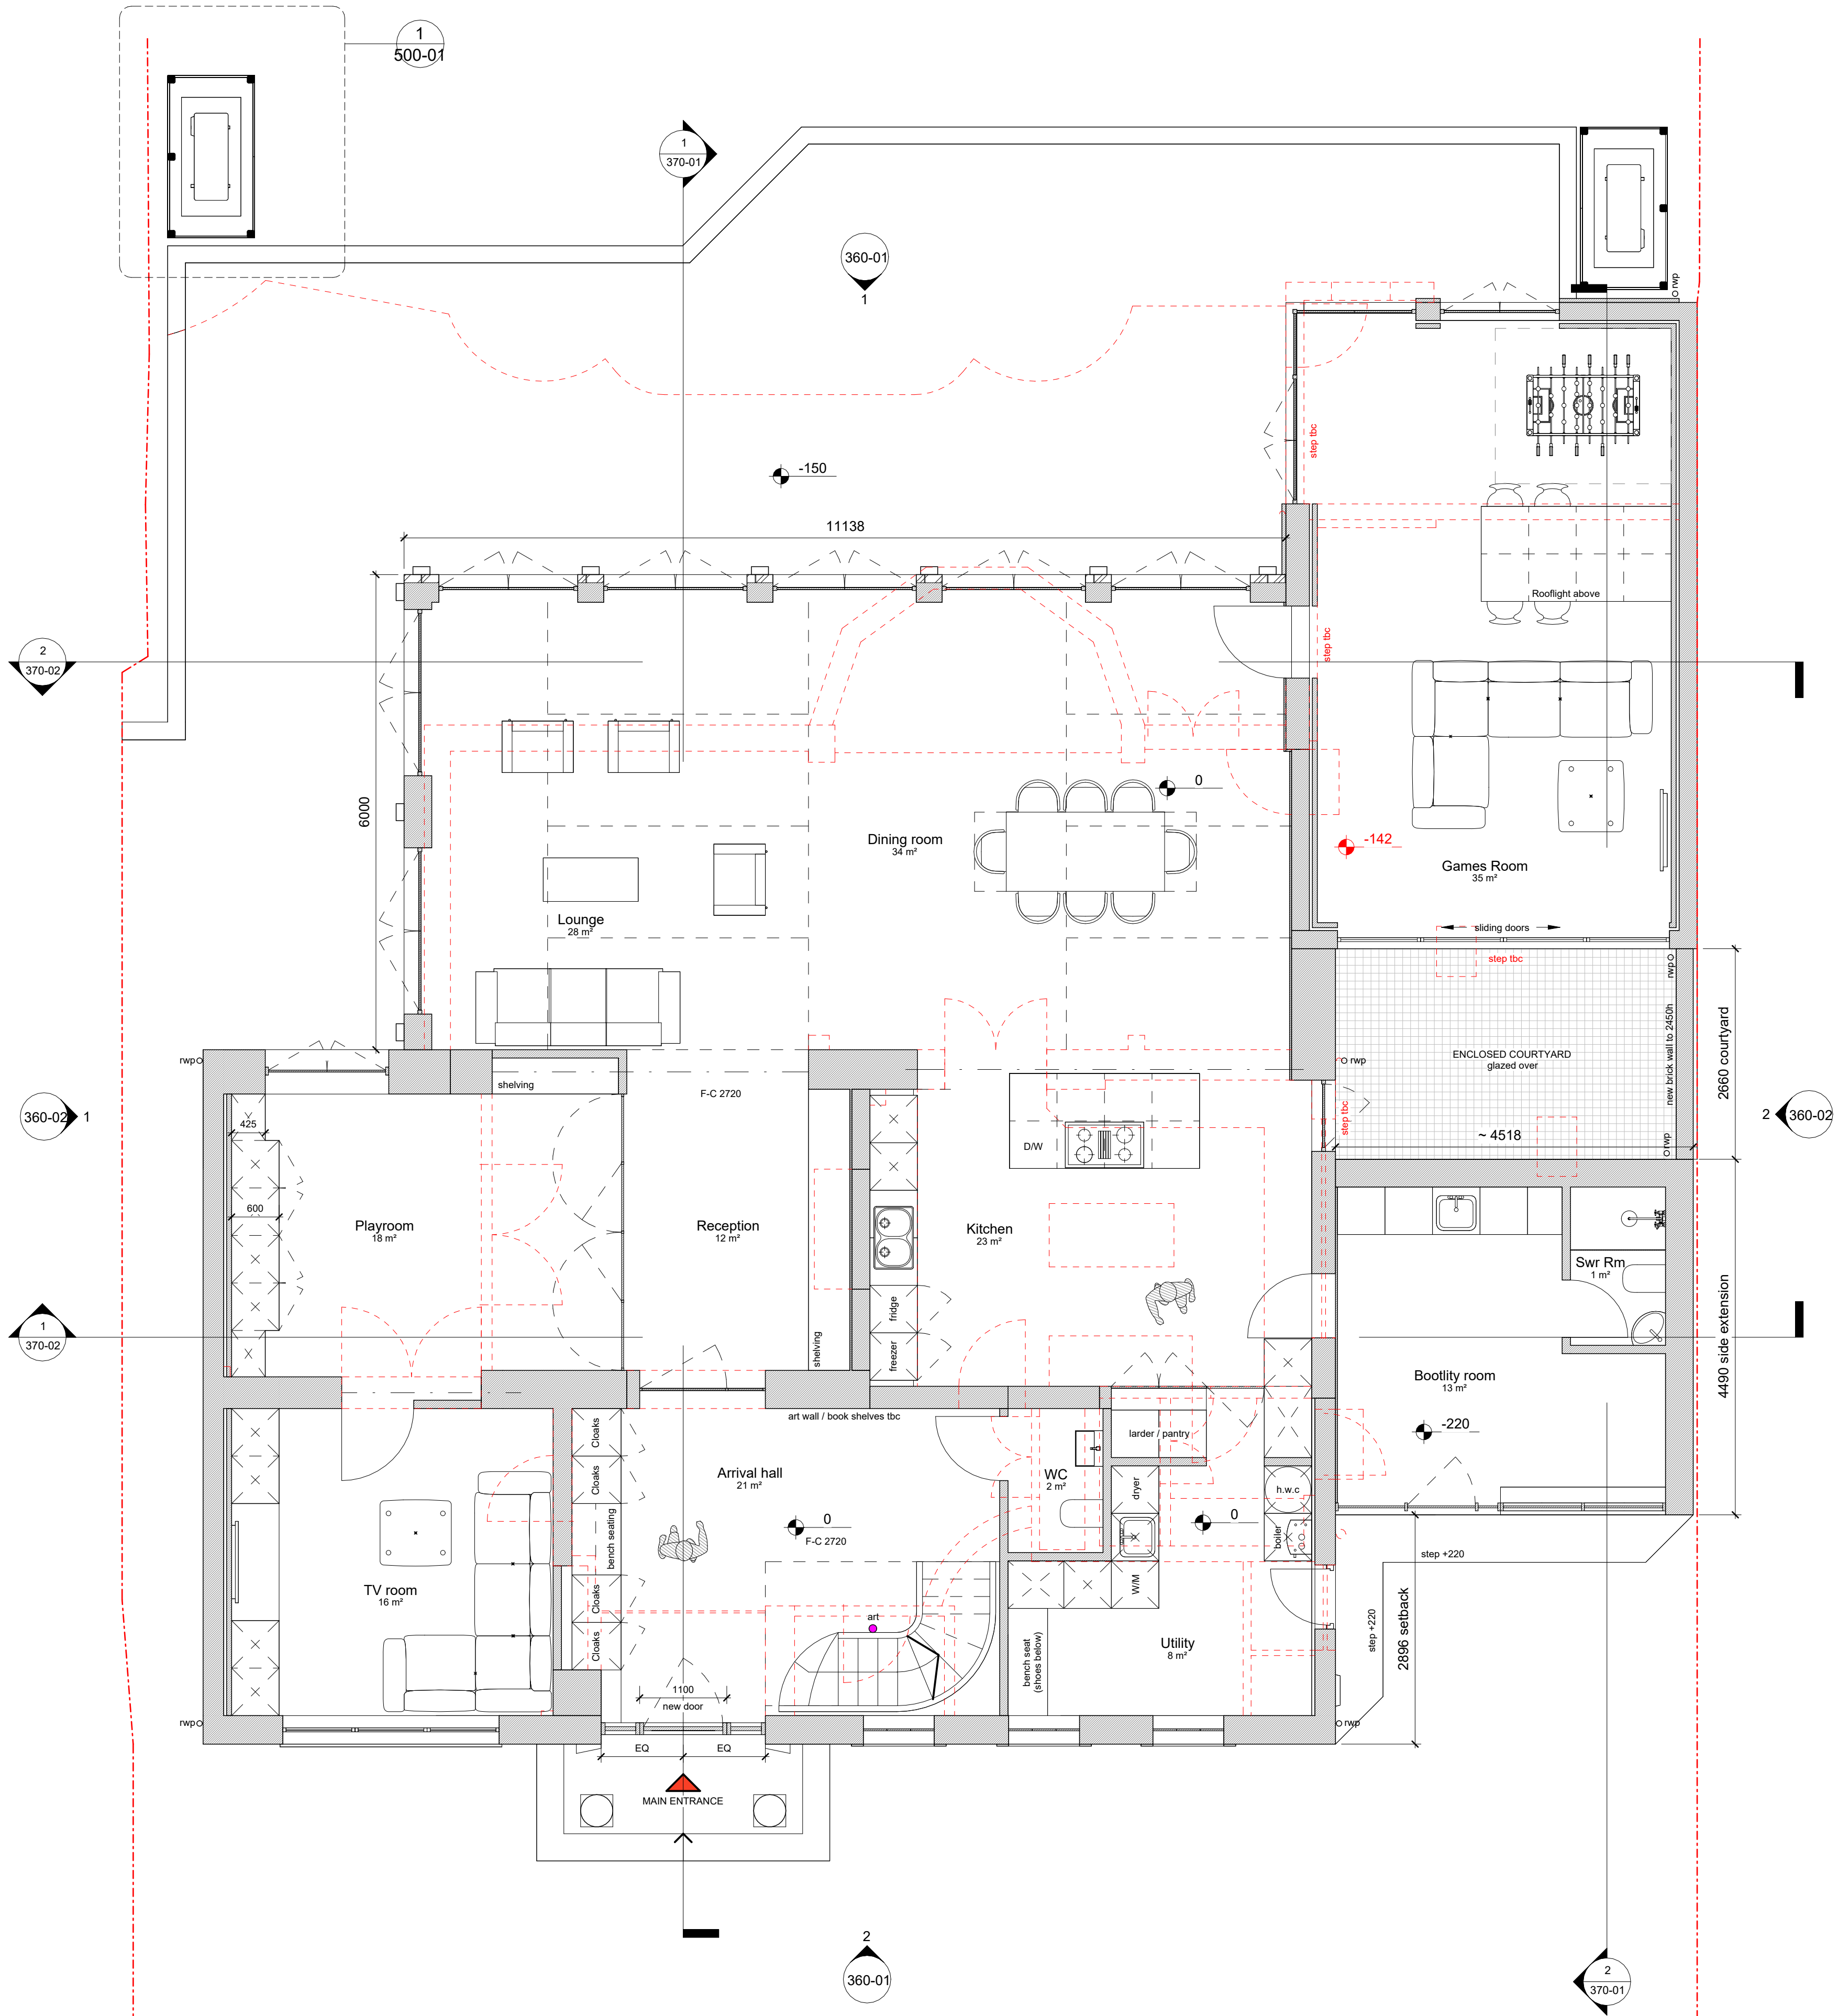


05	Planning Issue	29.04.25	JBro
04	Pre Application updates	27.03.25	JBro
03	Pre application	14.02.25	JBro
02	Client updates	07.02.25	JBro
01	First Issue	27.01.25	JBro
No.	Revision / Issue	Date Drawn	

Planning

Mr A Palmer
53 Sheldon Avenue
London, N6 4NH

53 Sheldon Avenue


Proposed GA Plans 1 of 3

native north

Drawing No.	300-01
Project No.	24-10
Scale @ A1	1 : 50
Scale @ A3	1:100
Date	27.01.25

native north architects
Unit 12a, 5 Durham Yard
Teesdale Street
London, E2 6QF

+44(0)20 3488 1312
justin@nativenorth.co
www.nativenorth.co

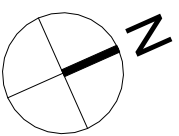

1 Proposed Ground Floor
1 : 50