

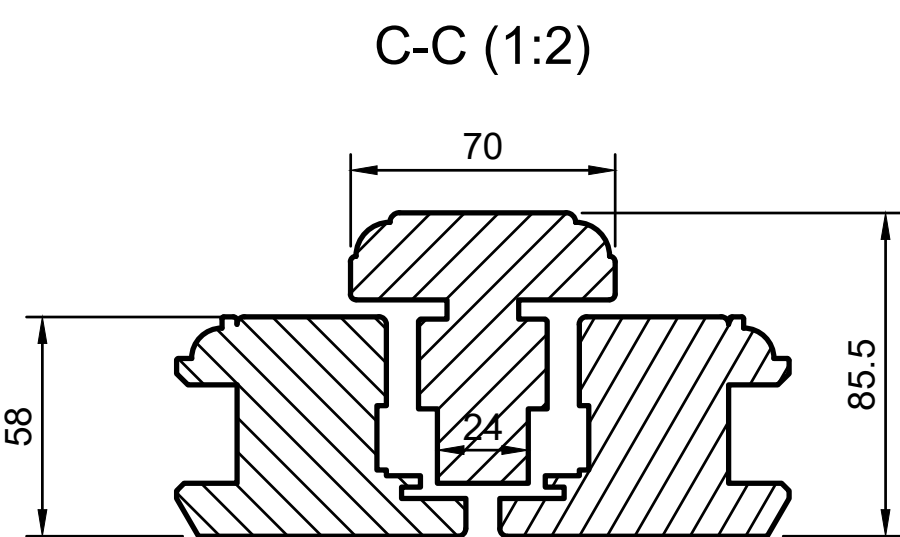
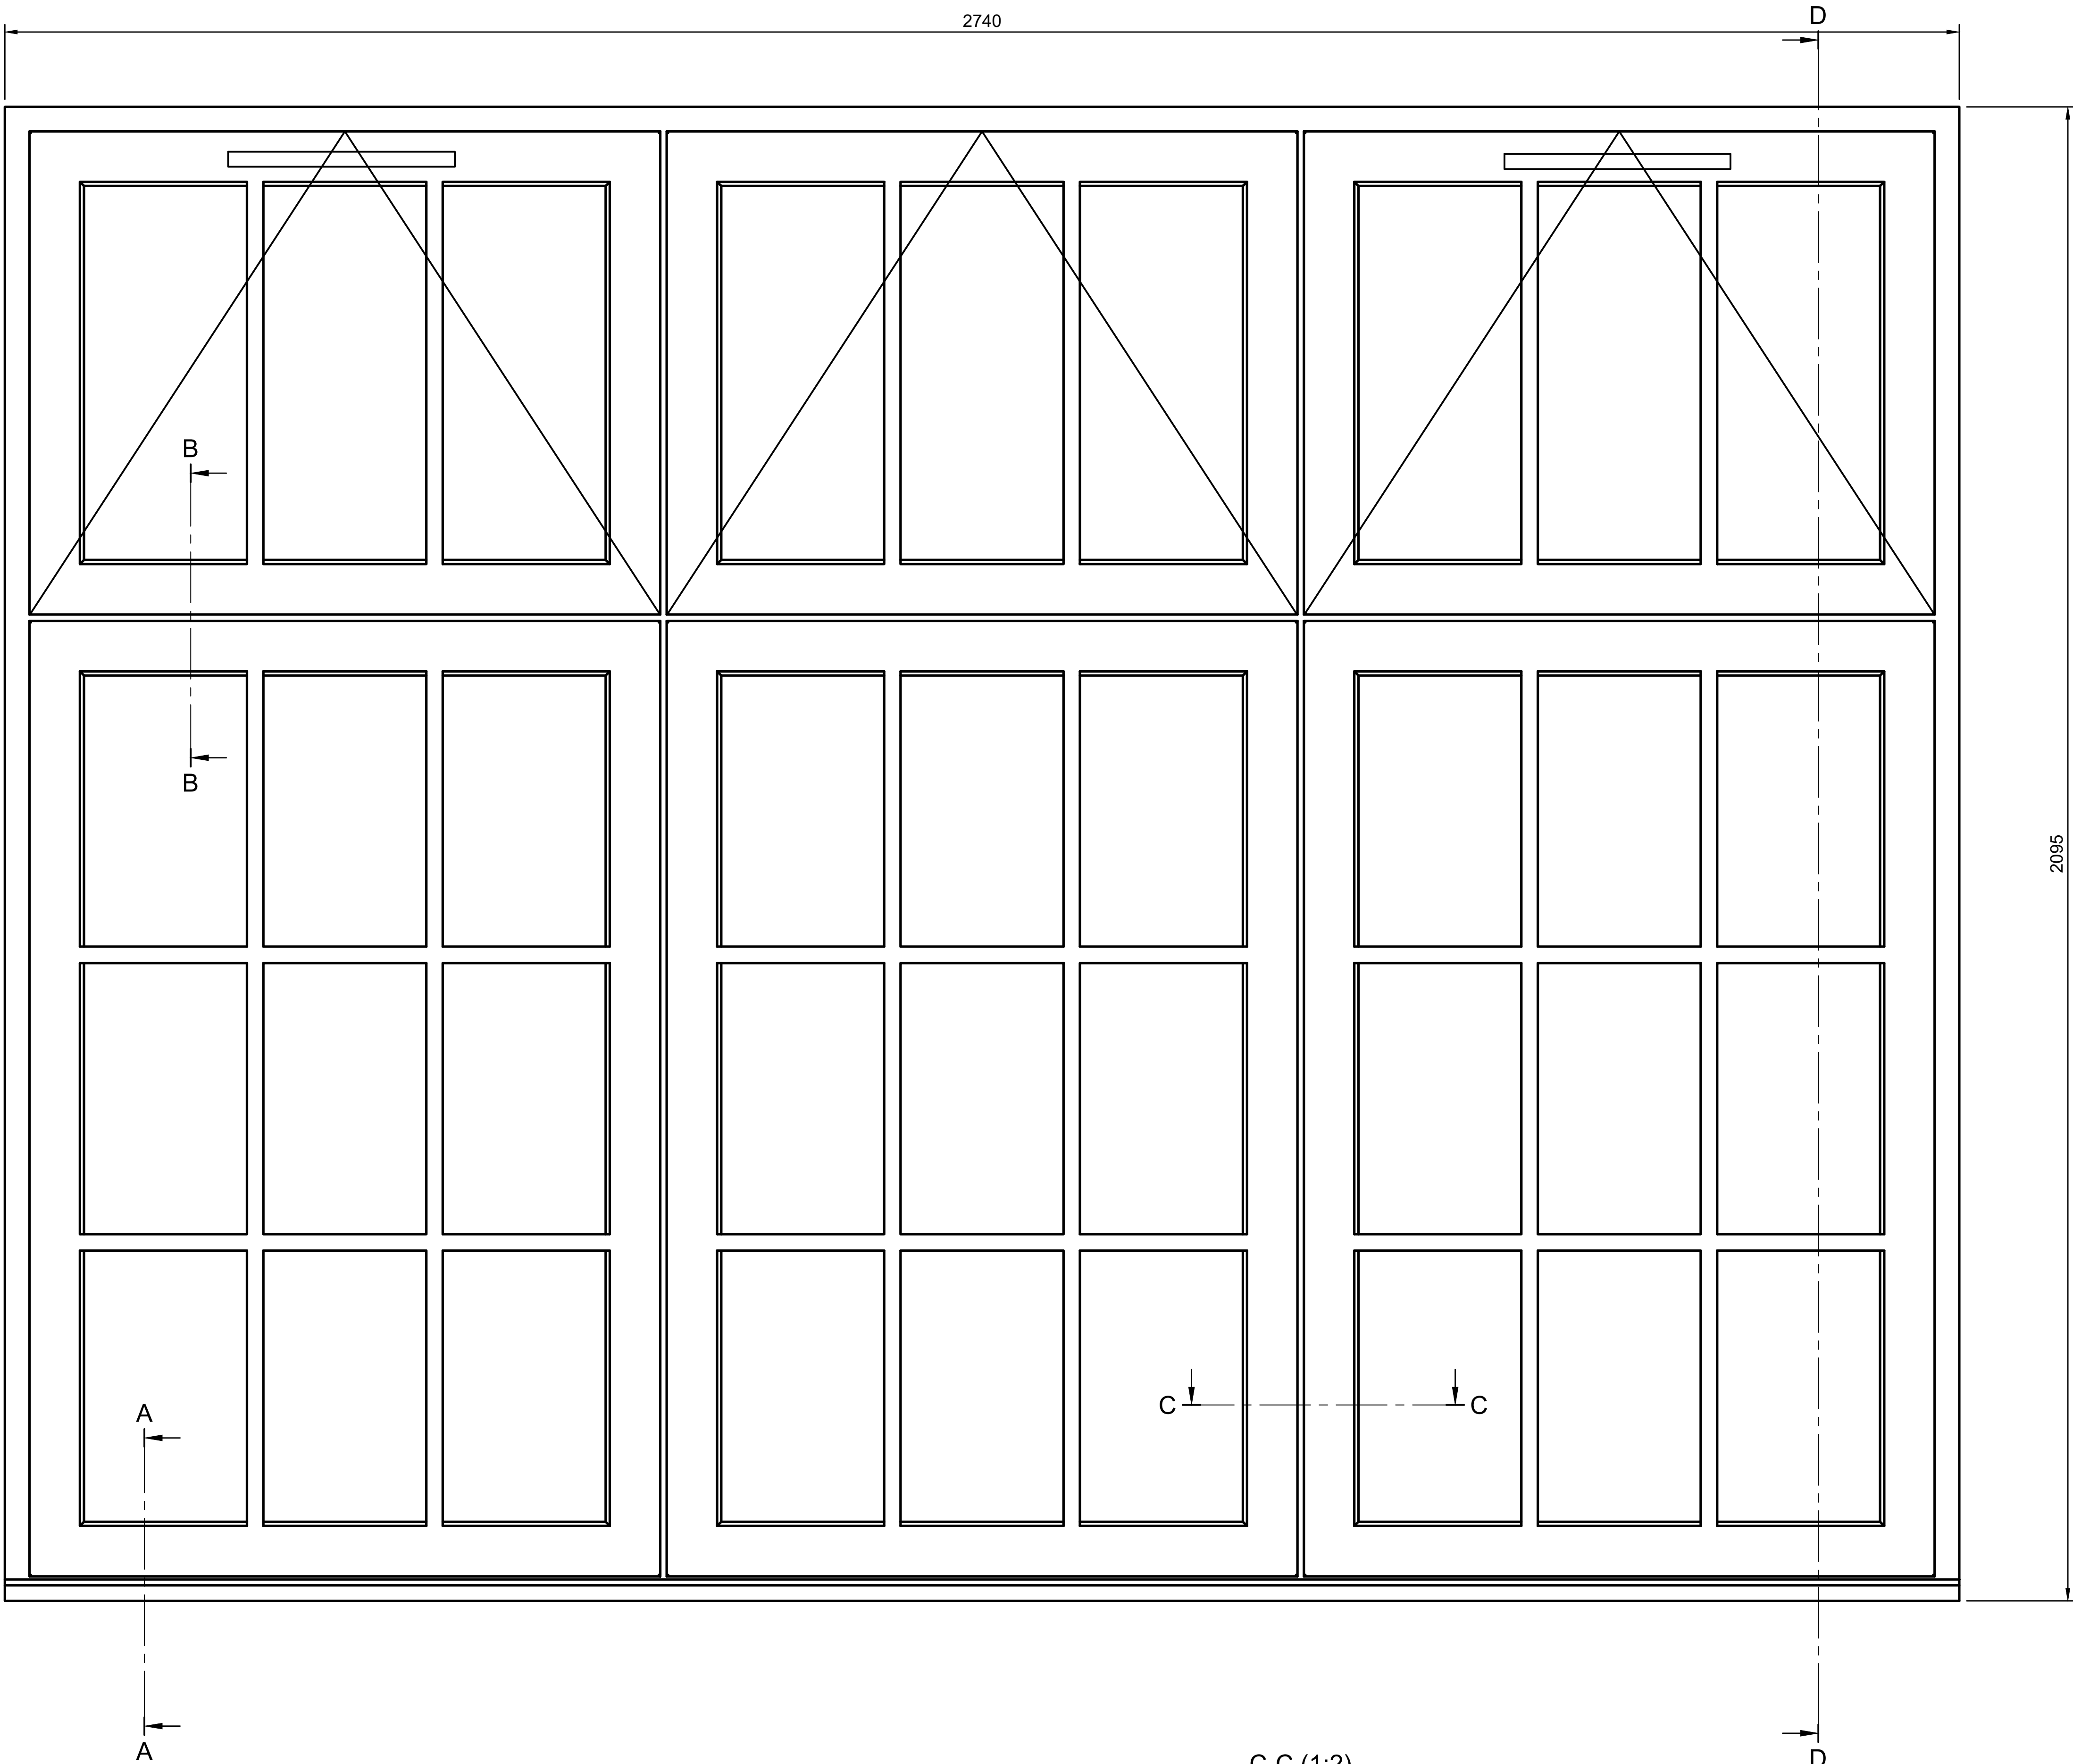
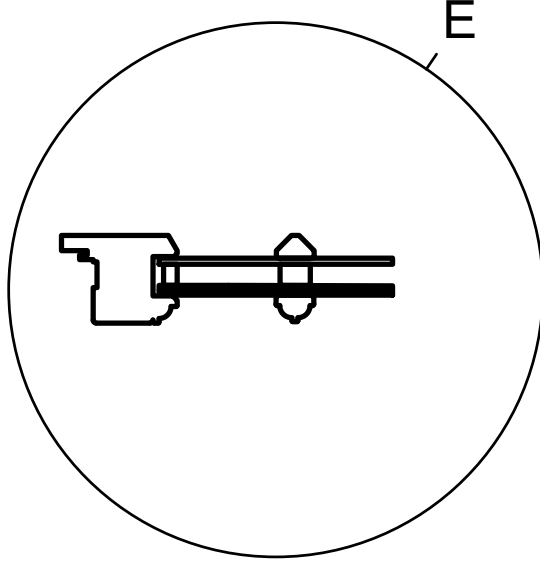
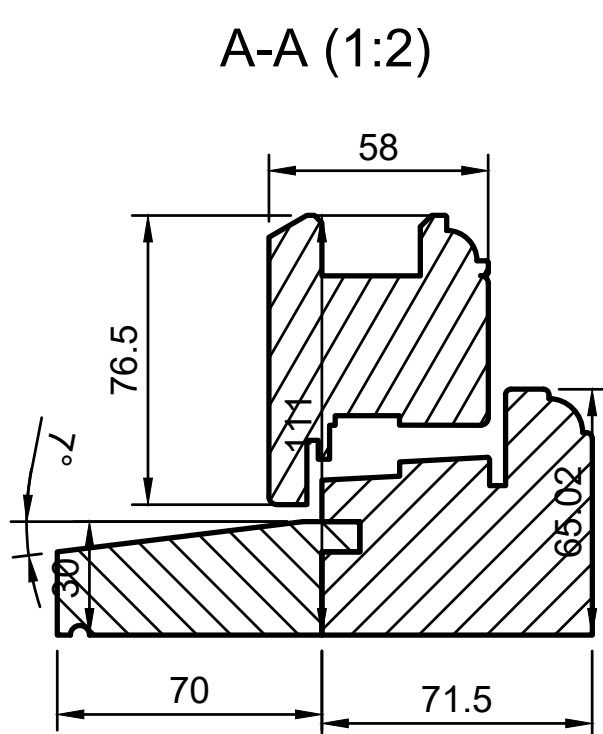
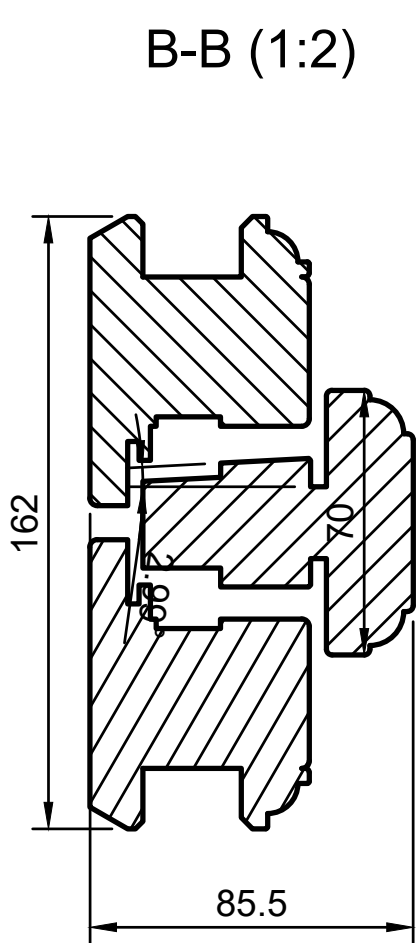
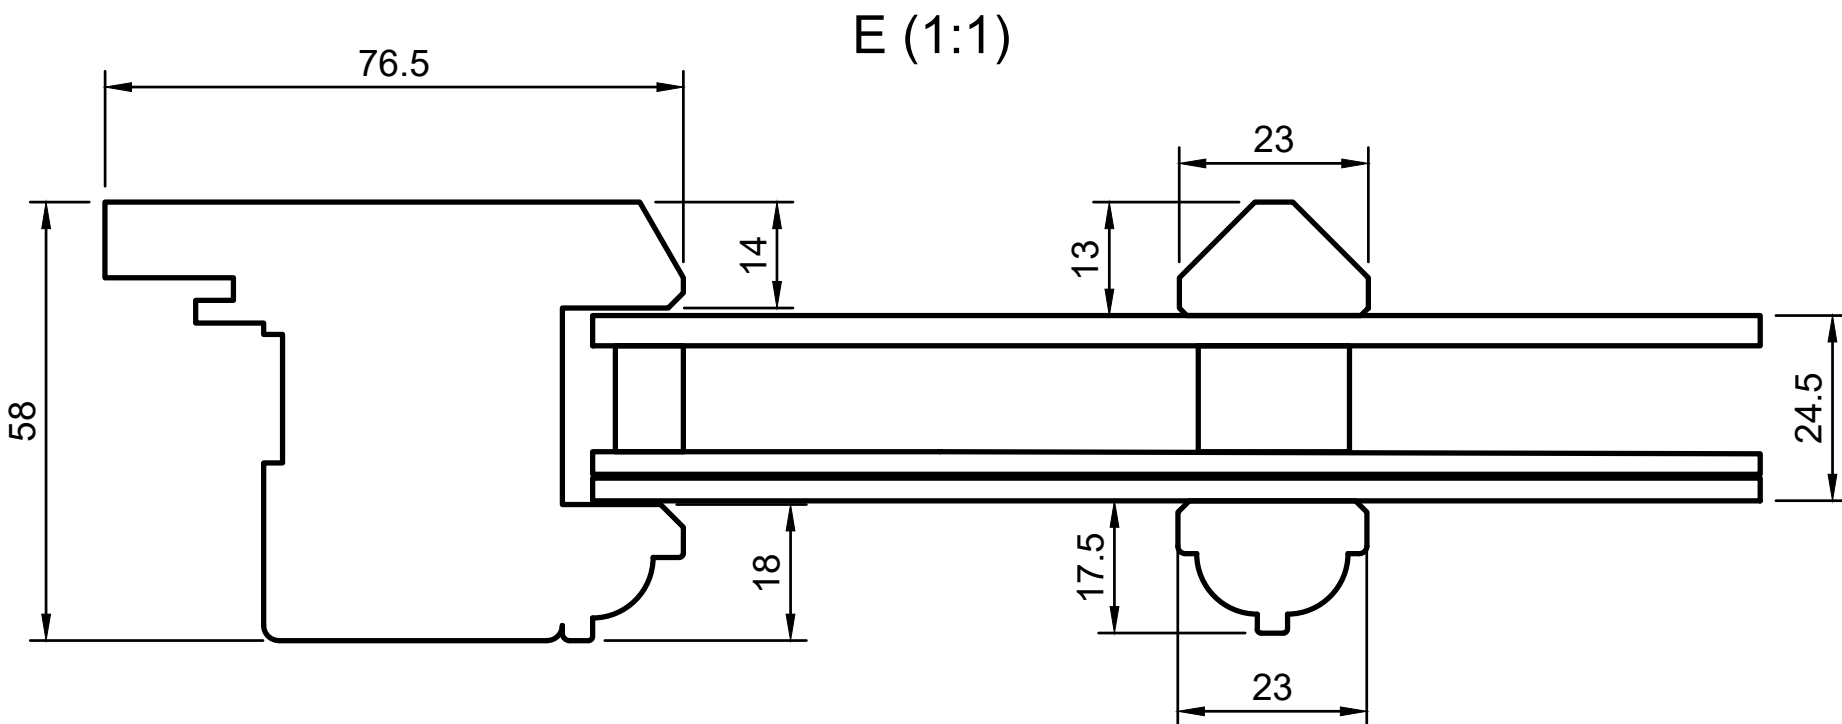



Dept.	Technical reference	Created by PK	07.08.2026	Approved by 54 Sheldon Avenue
		Document type	Document title	
		Title	DWG No.	
		WE.00.01		
Rev.	Date of issue	Sheet		1/1

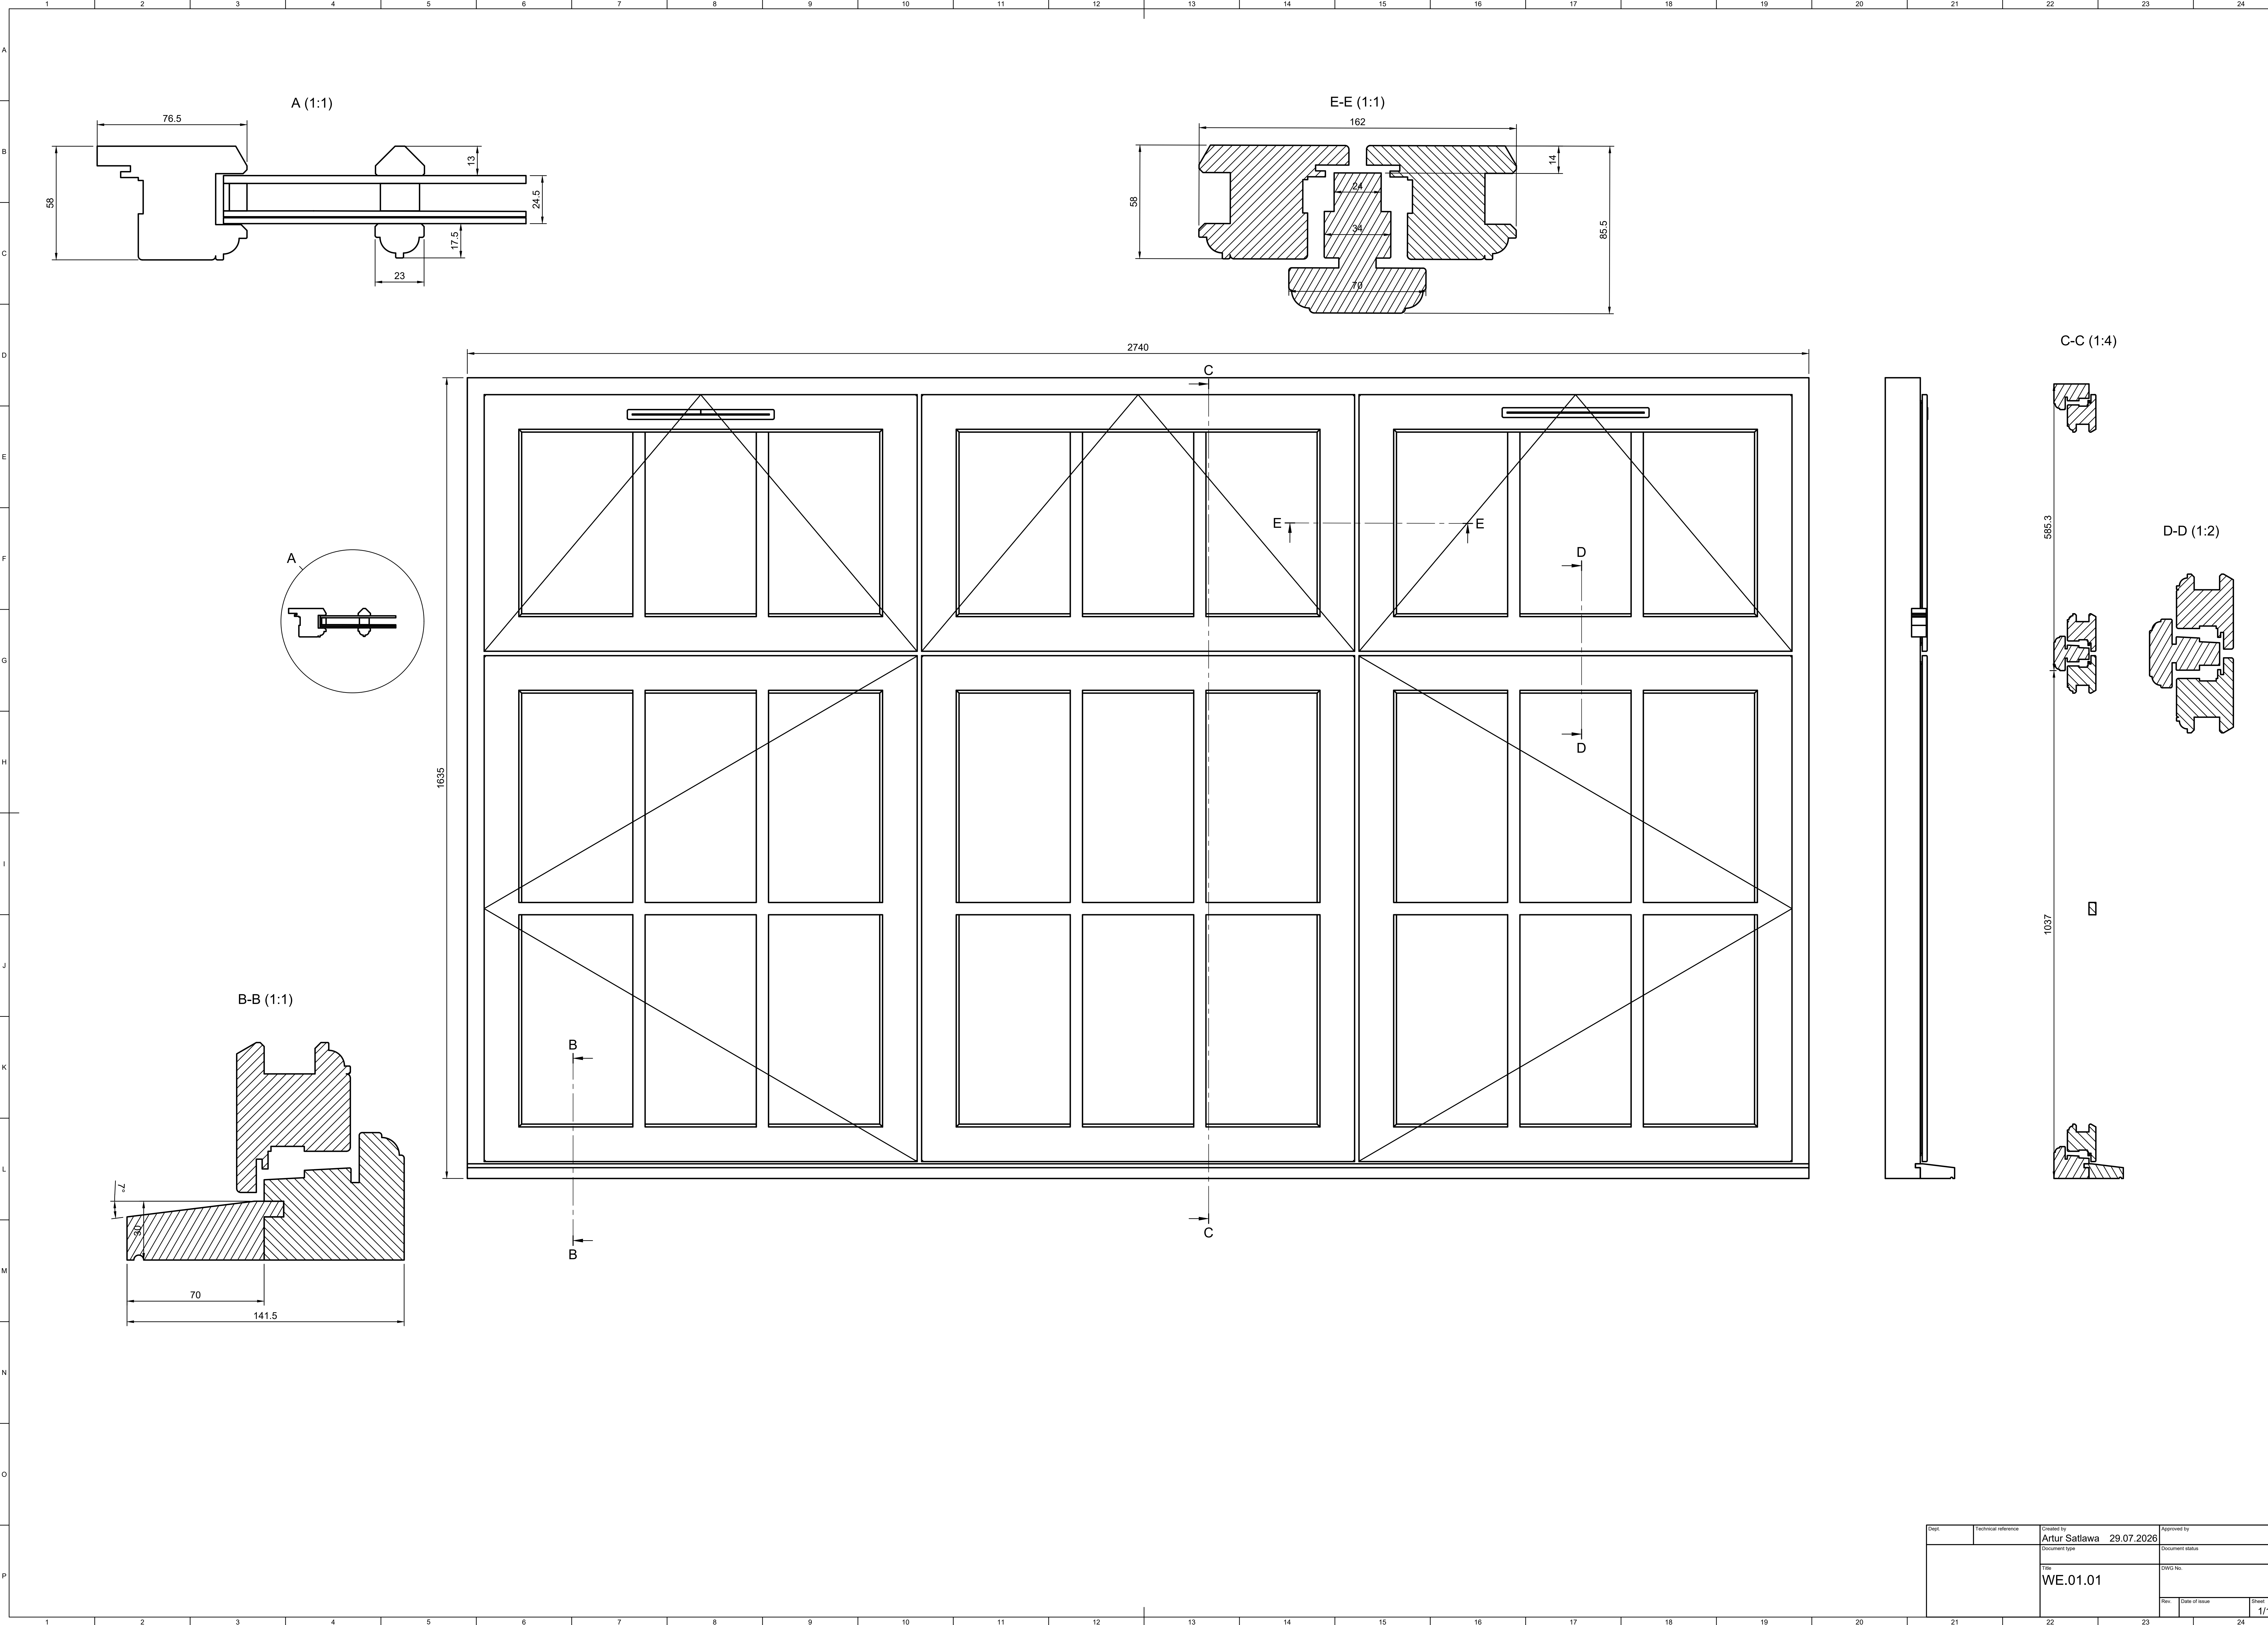

Dept.	Technical reference	Created by Artur Satiawa	29.07.2026	Approved by
		Document type		Document status
		Title WE.01.01		DWG No.
		Rev.	Date of issue	Sheet 1/1

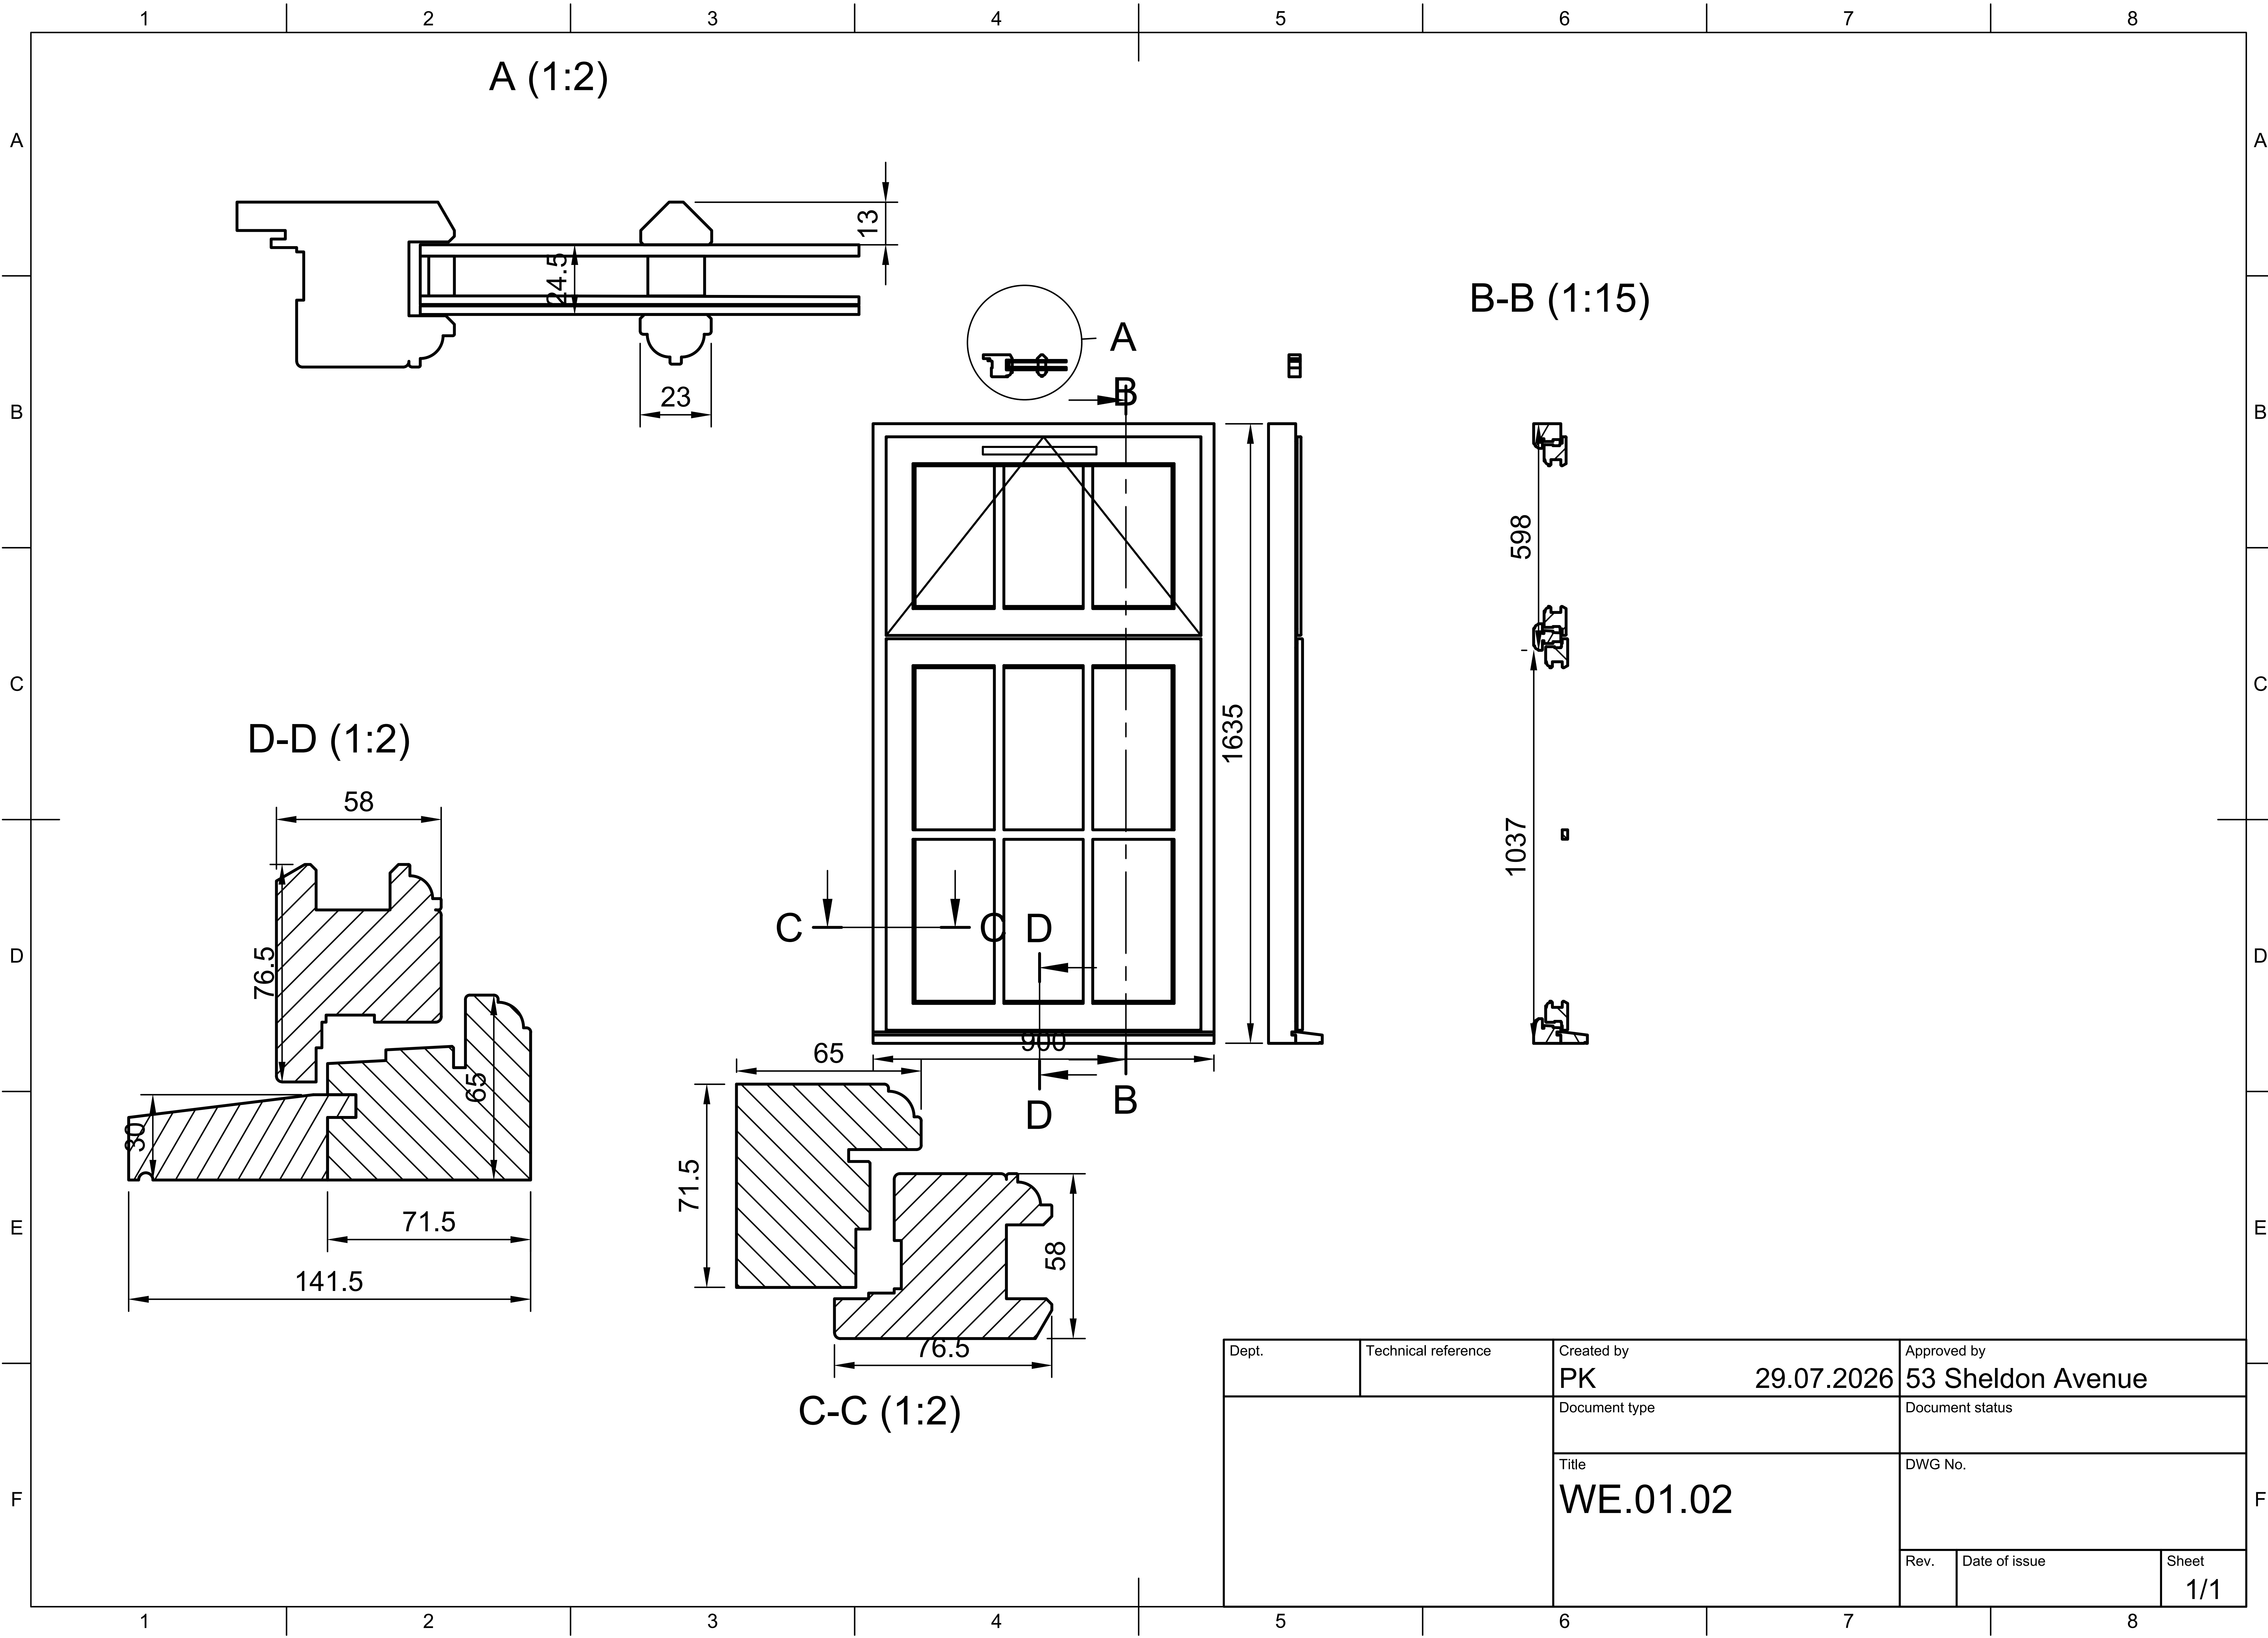

Dept.	Technical reference	Created by PK	29.07.2026	Approved by 53 Sheldon Avenue
		Document type	Document status	
		Title WE.01.02	DWG No.	
		Rev.	Date of issue	Sheet 1/1

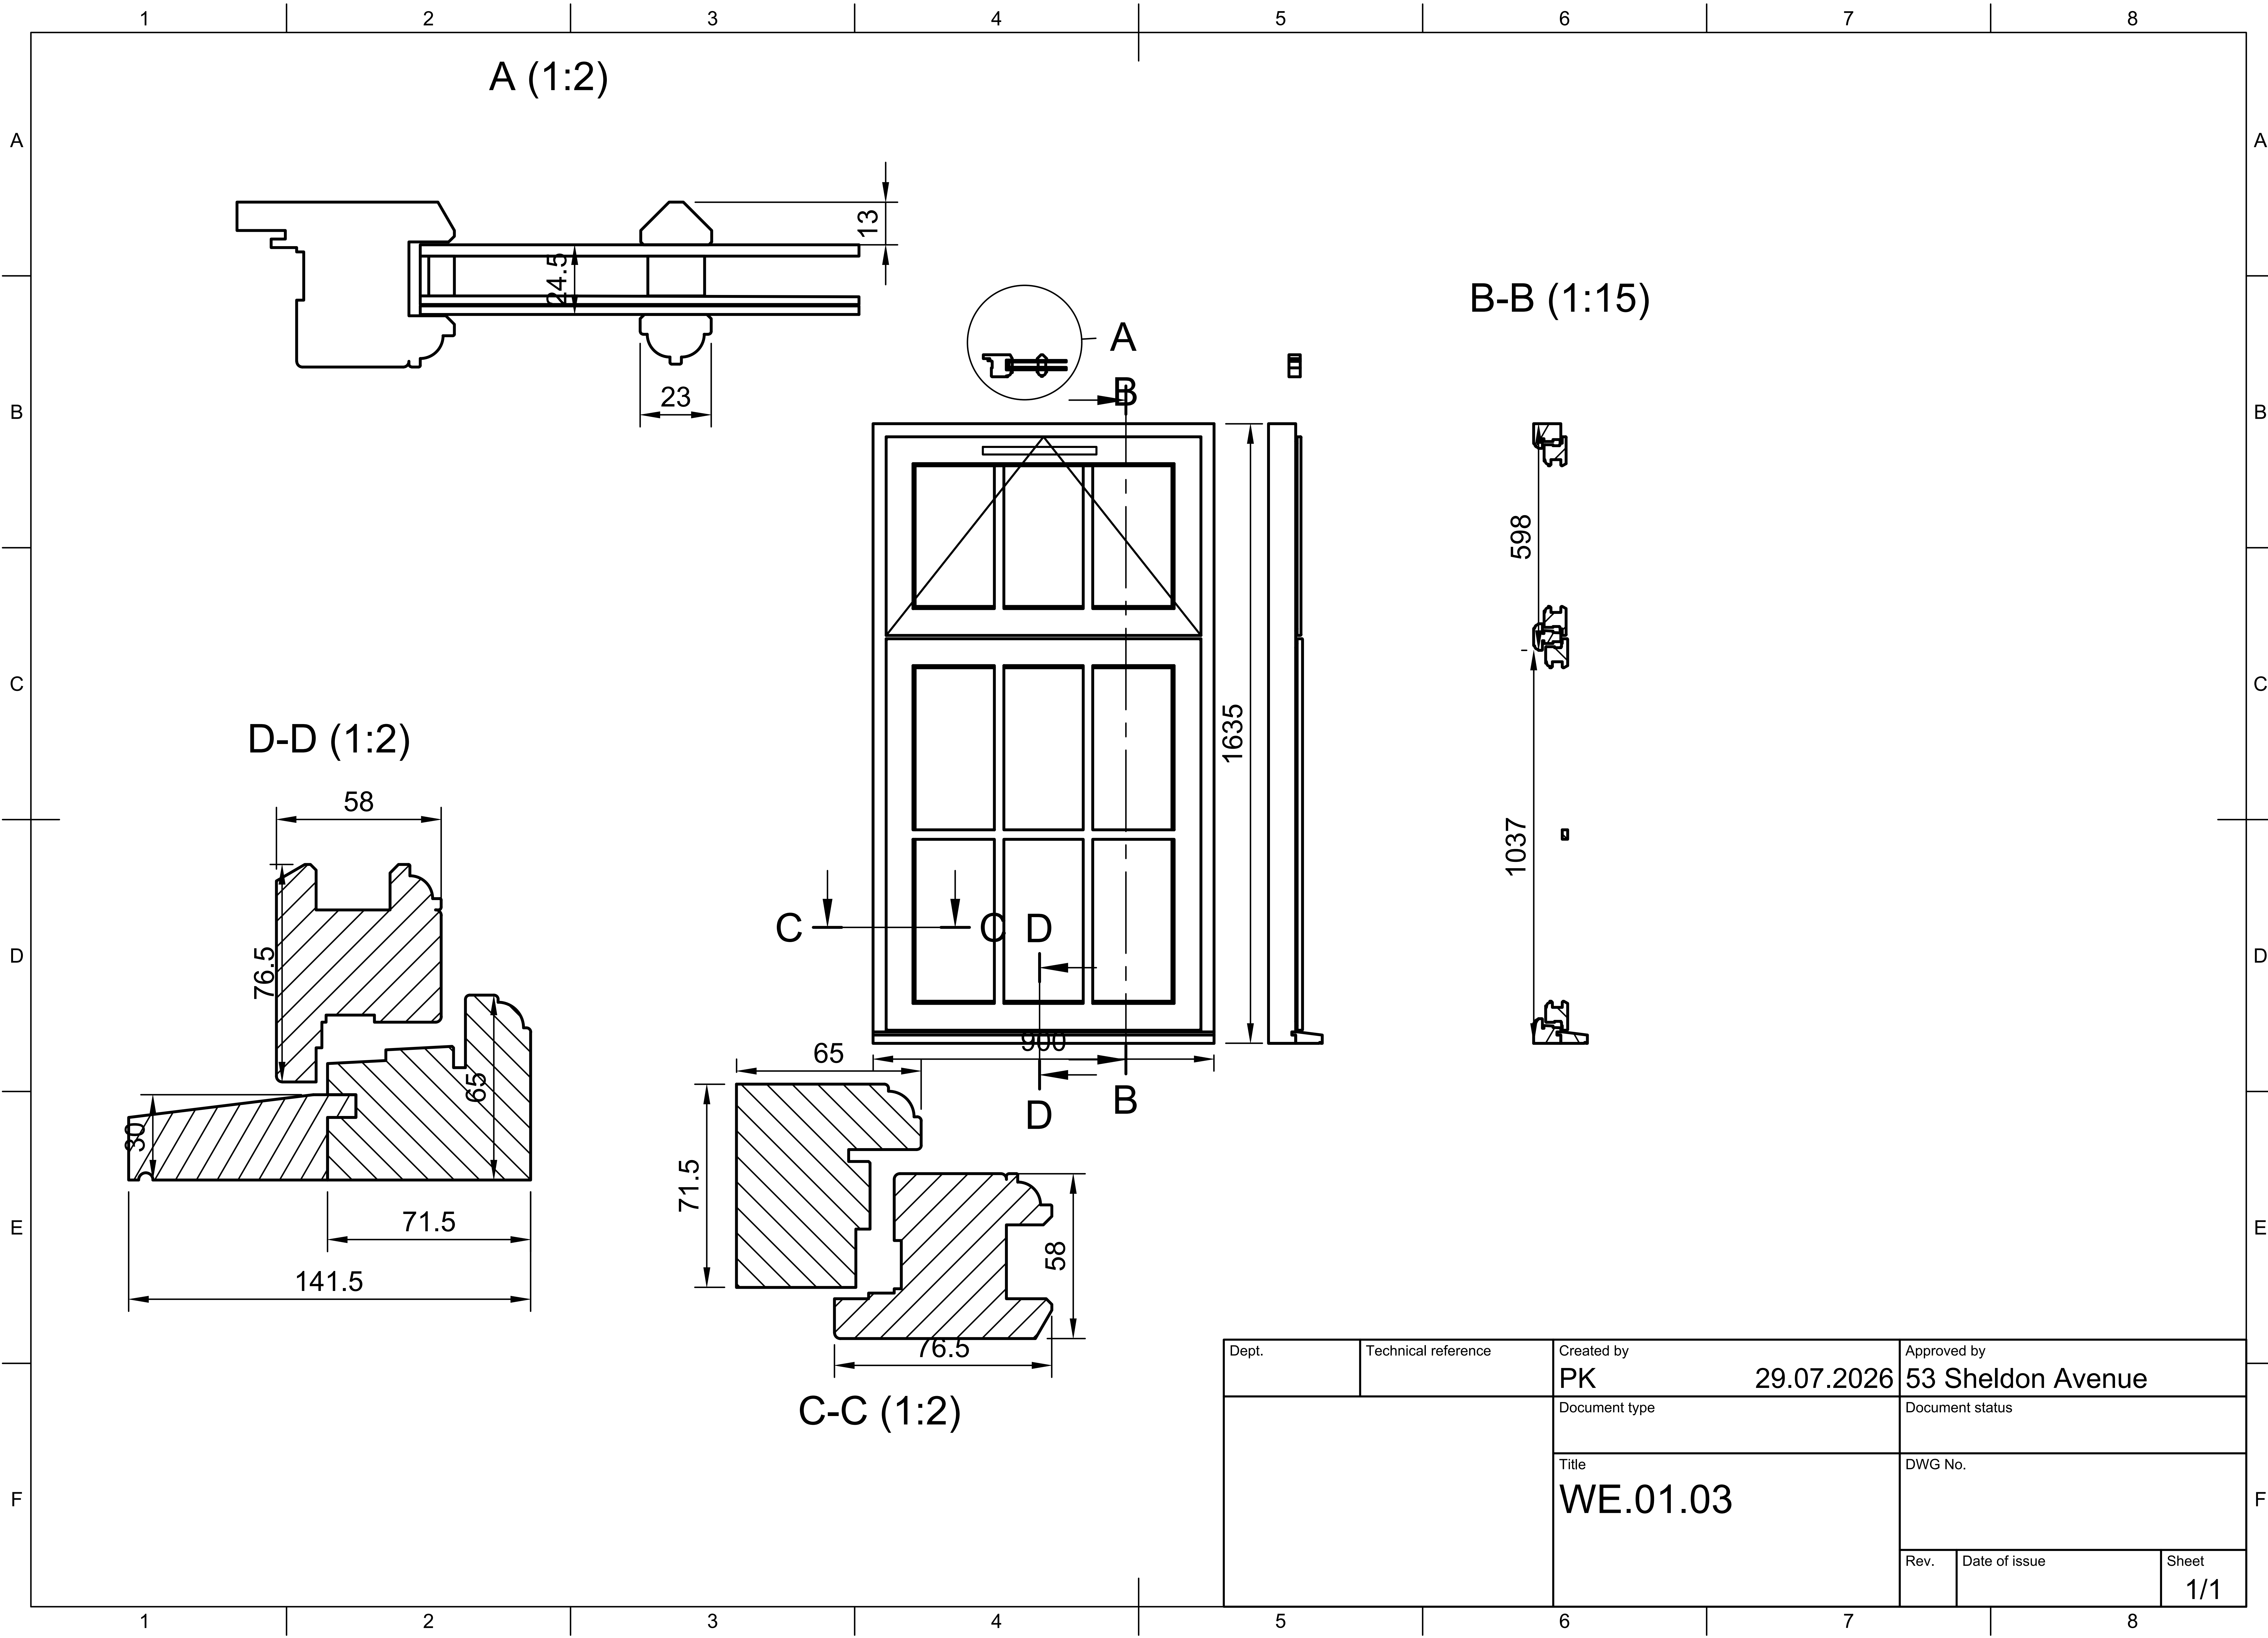

A (1:2)

B-B (1:15)

D-D (1:2)


C-C (1:2)

Dept.	Technical reference	Created by	Approved by
		PK	53 Sheldon Avenue
		Document type	Document status
		Title	DWG No.
			Rev.
			Date of issue
			Sheet


29.07.2026

WE.01.03

1/1

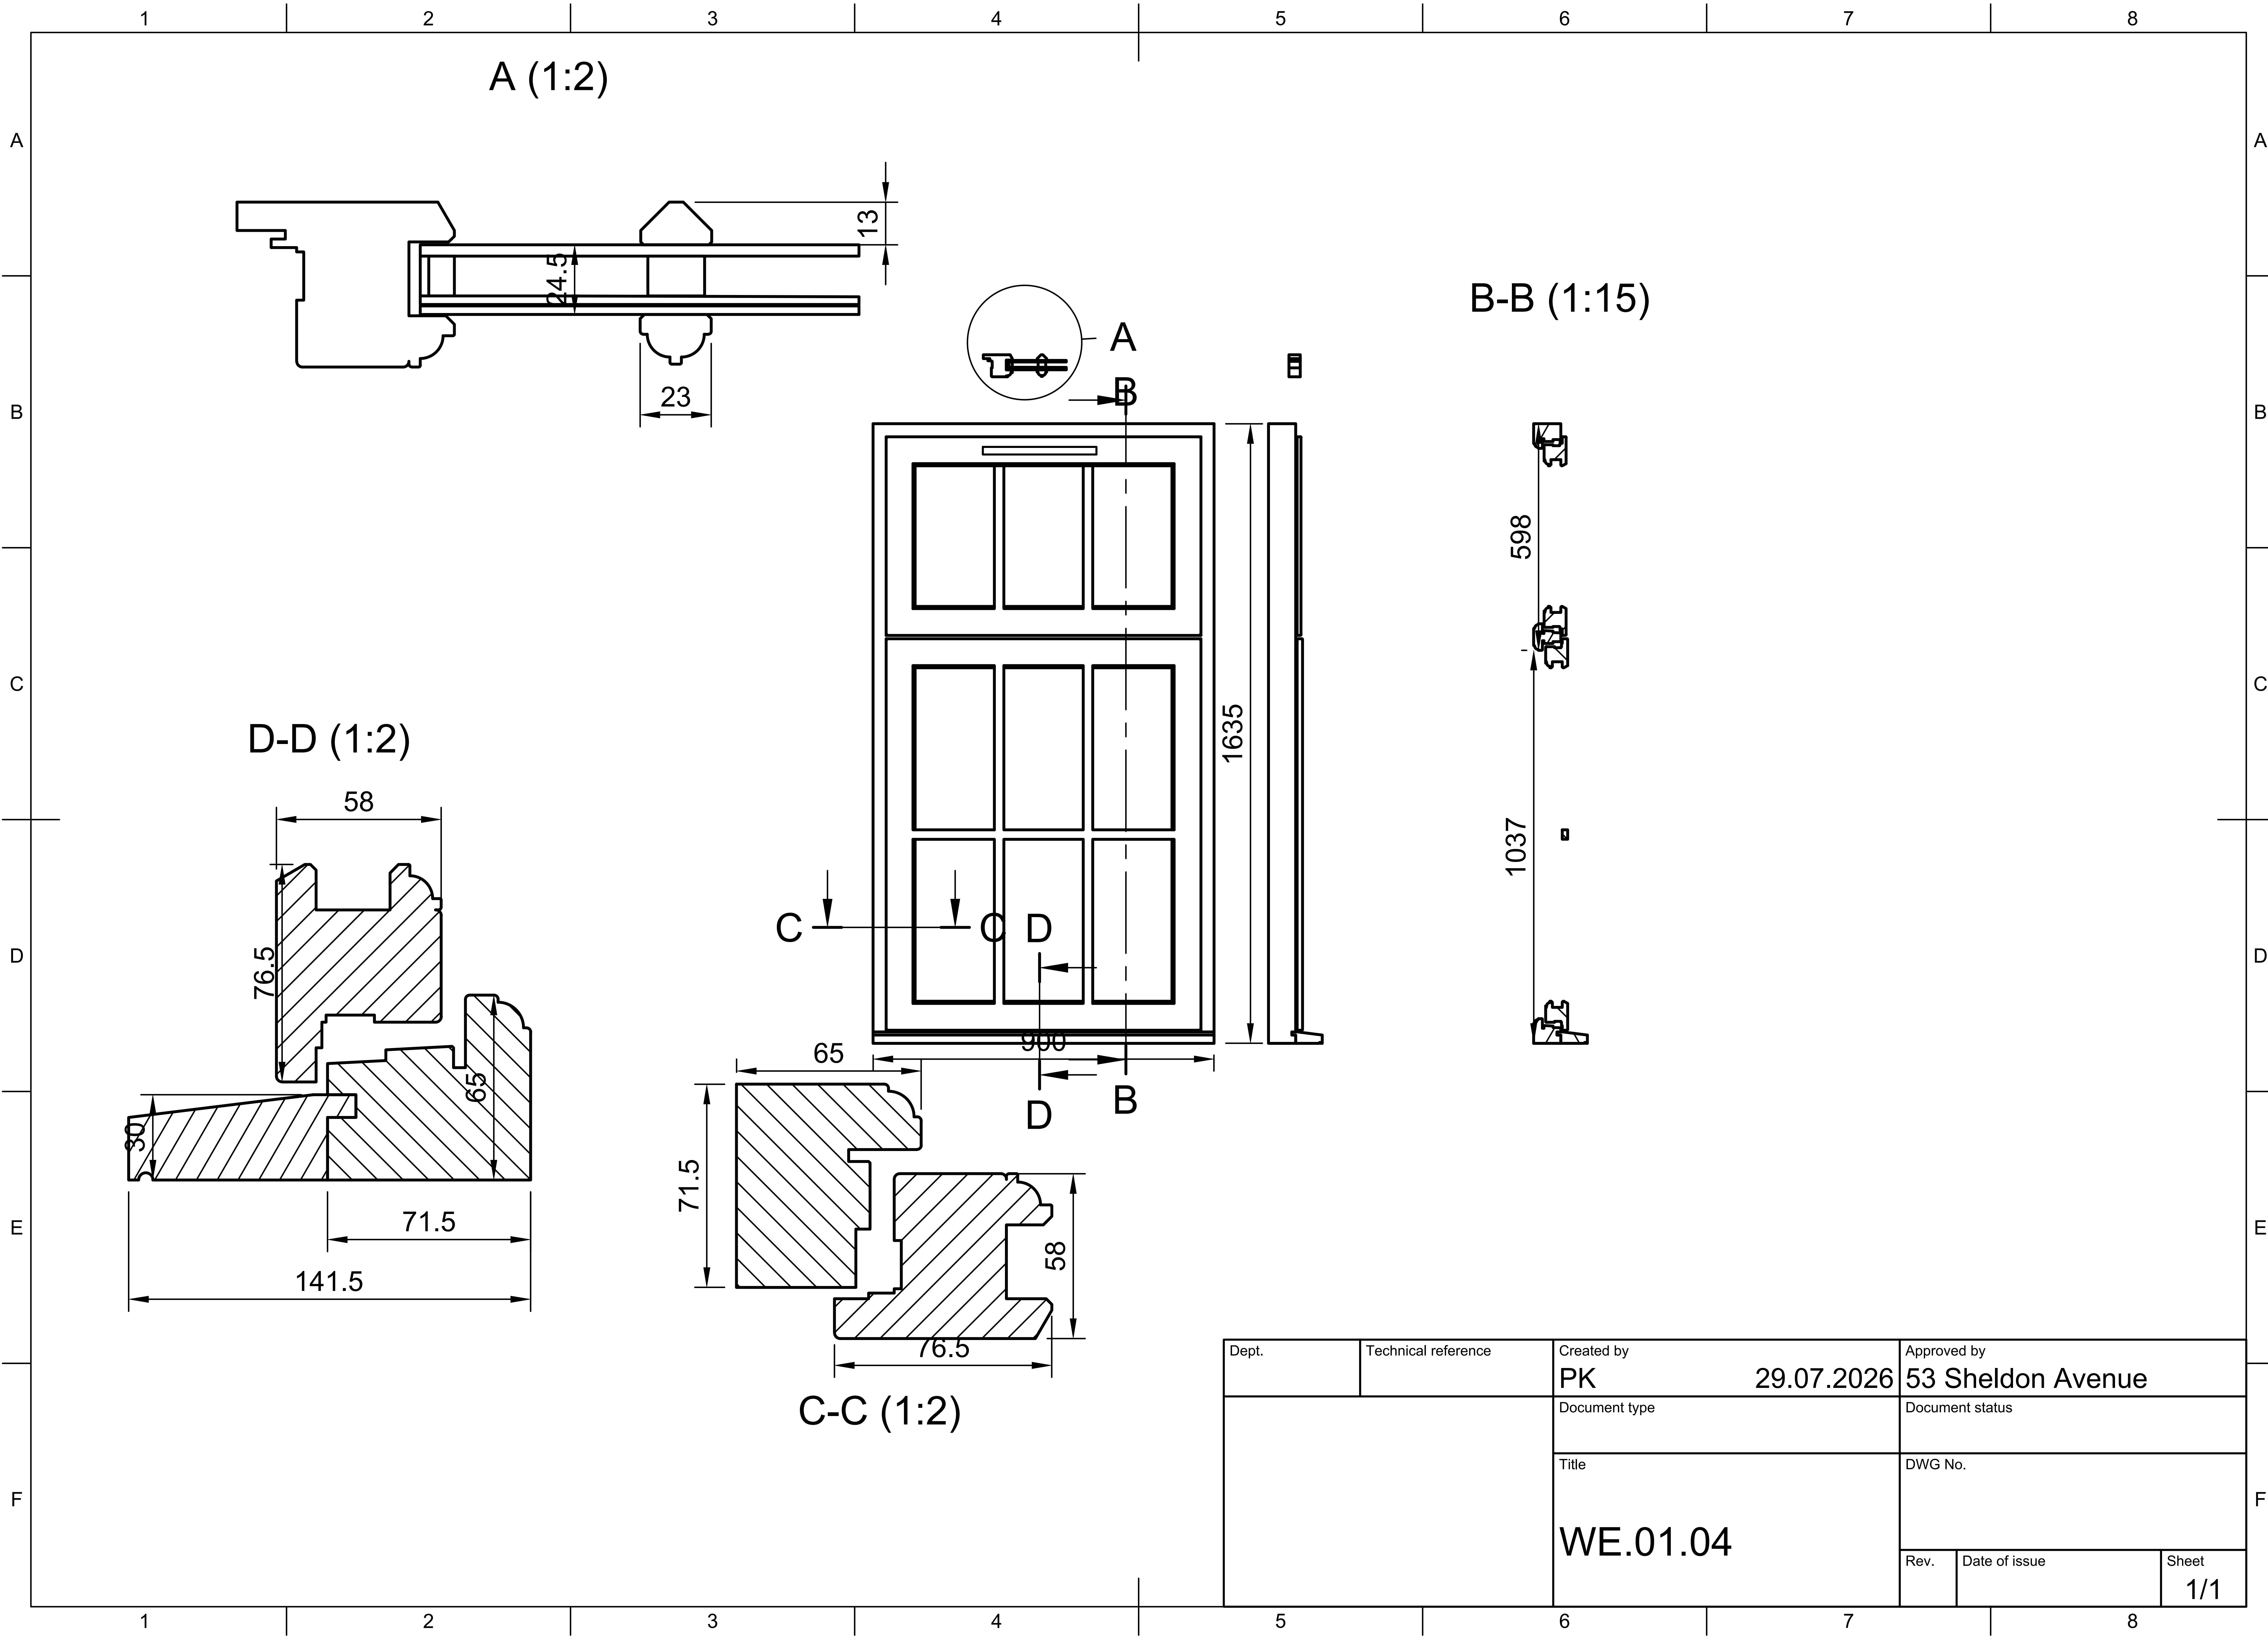

Dept.	Technical reference	Created by PK	29.07.2026	Approved by 53 Sheldon Avenue
		Document type	Document status	
		Title WE.01.04	DWG No.	
		Rev.	Date of issue	Sheet 1/1

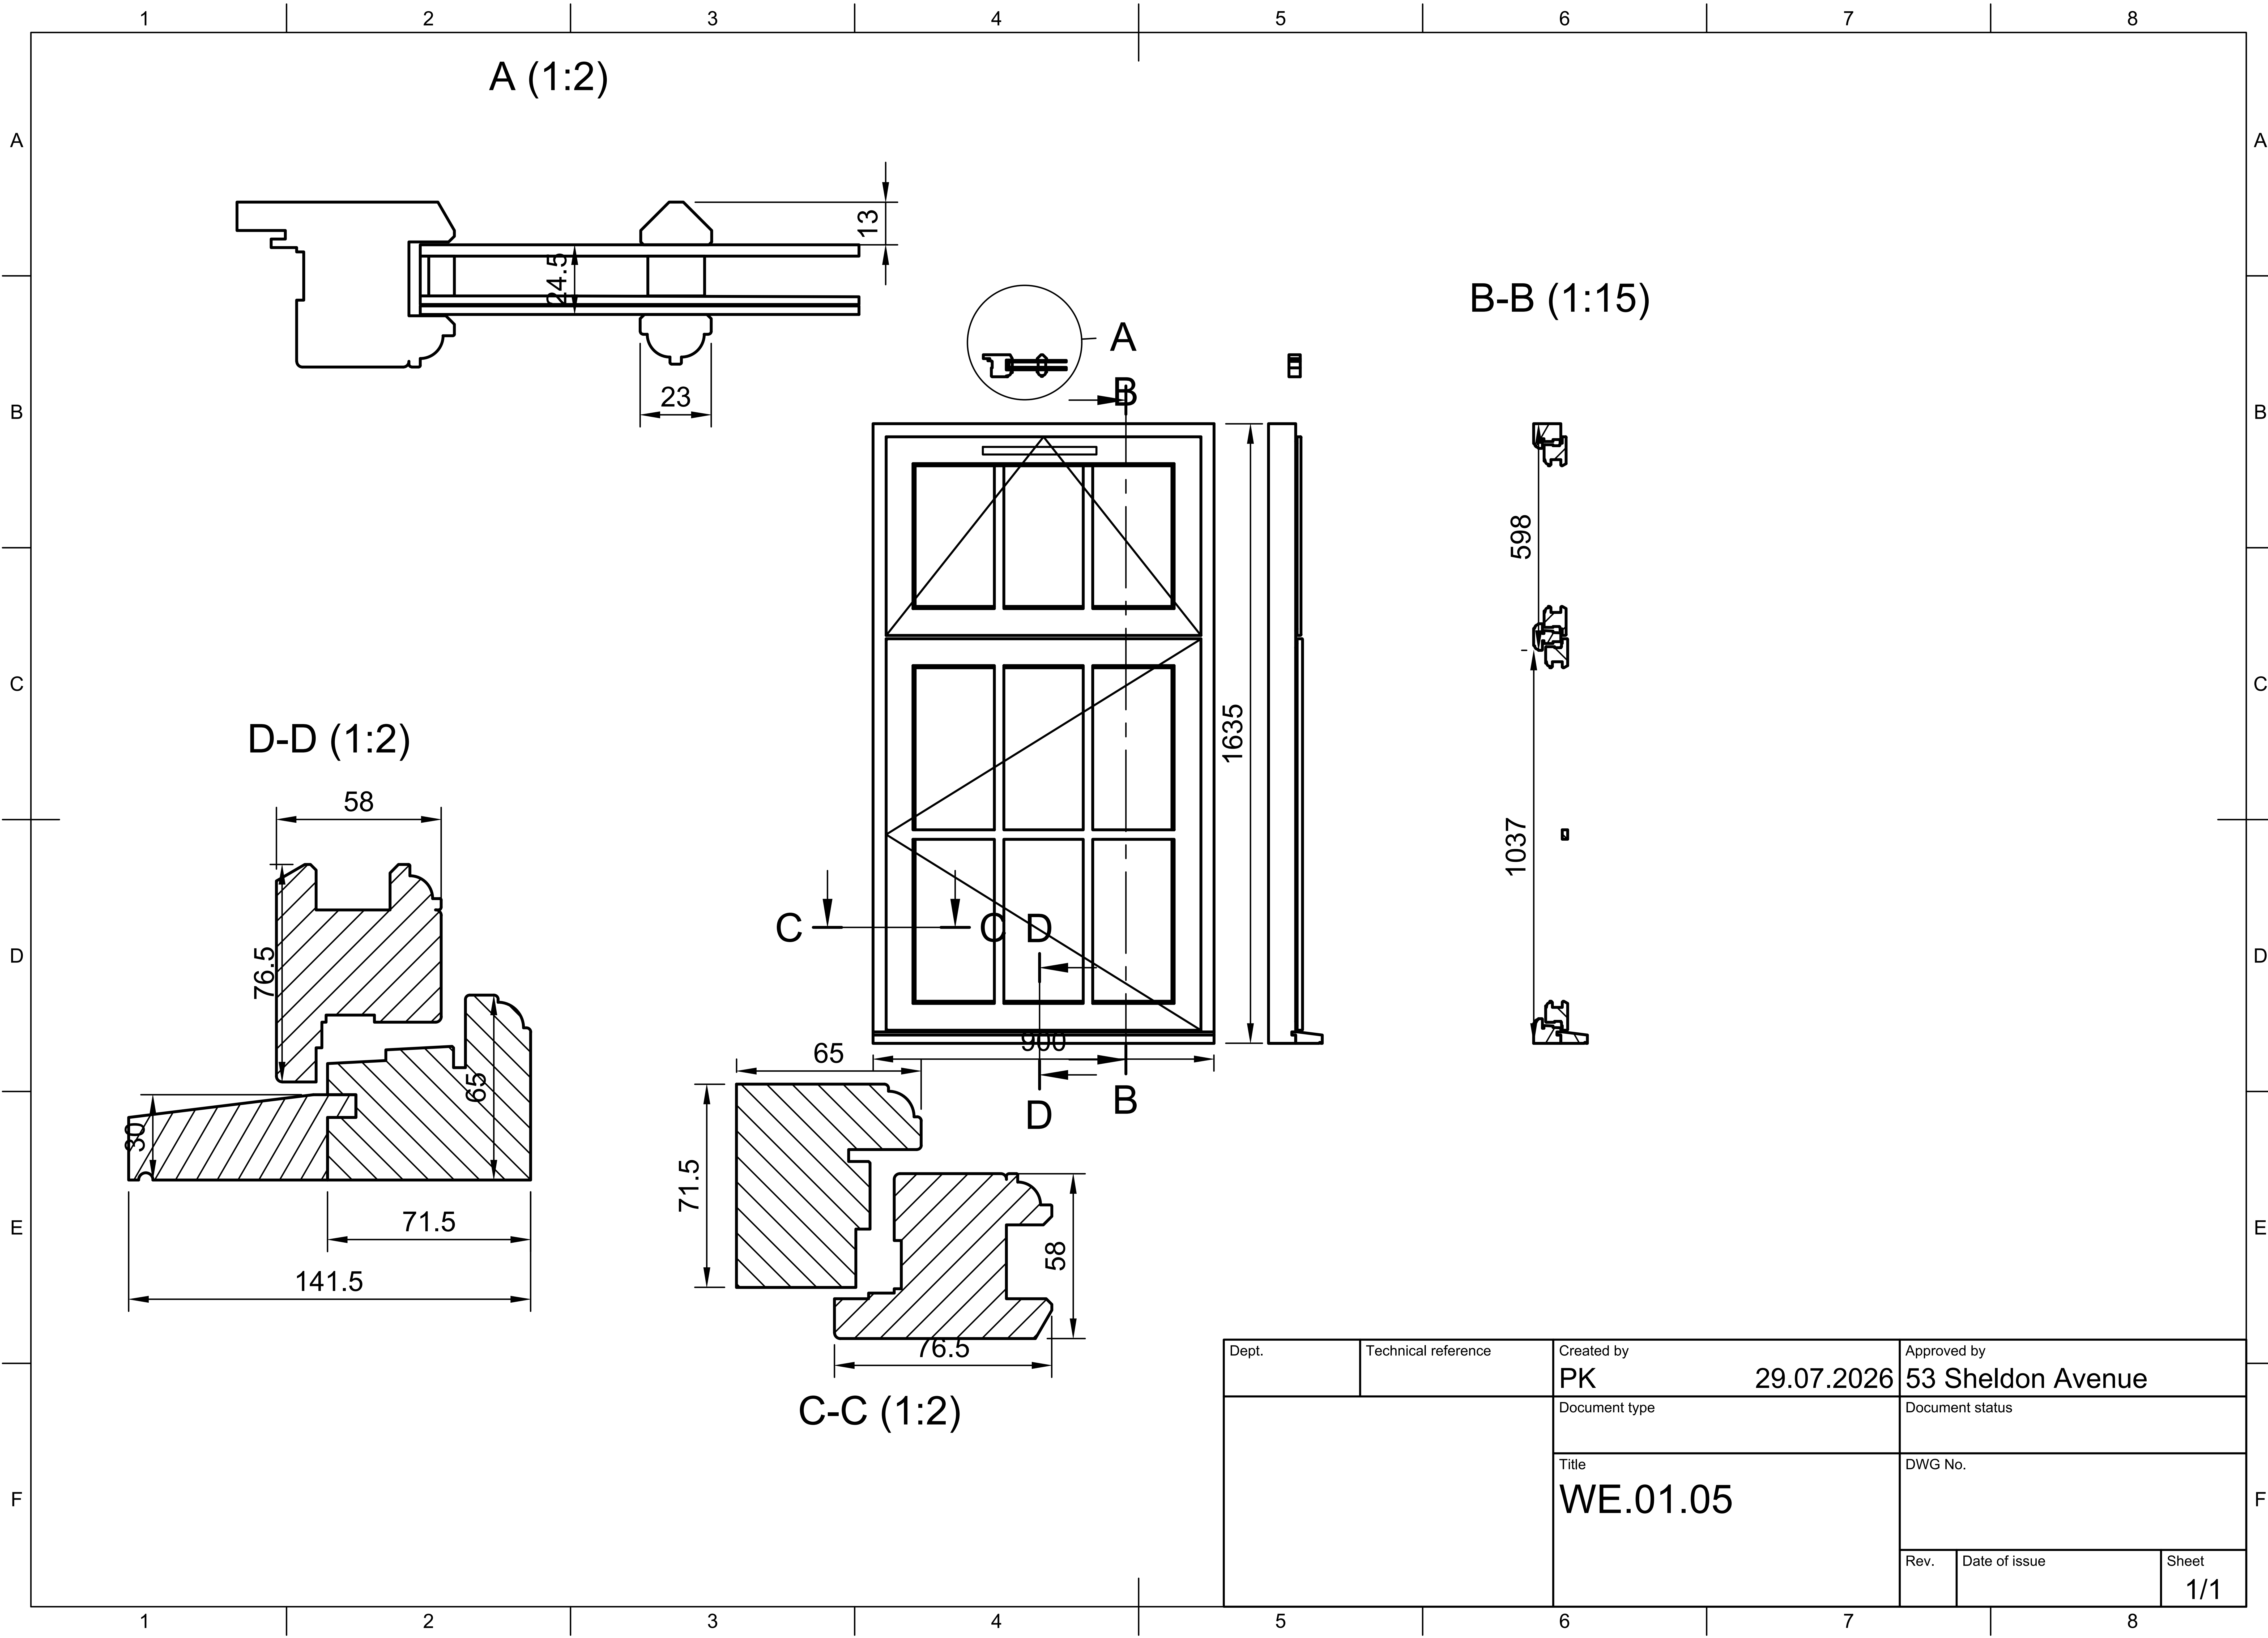

A (1:2)

B-B (1:15)

D-D (1:2)


C-C (1:2)

Dept.	Technical reference	Created by	Approved by
		PK	53 Sheldon Avenue
		Document type	Document status
		Title	DWG No.
			Rev.
			Date of issue
			Sheet


29.07.2026


WE.01.05

1/1

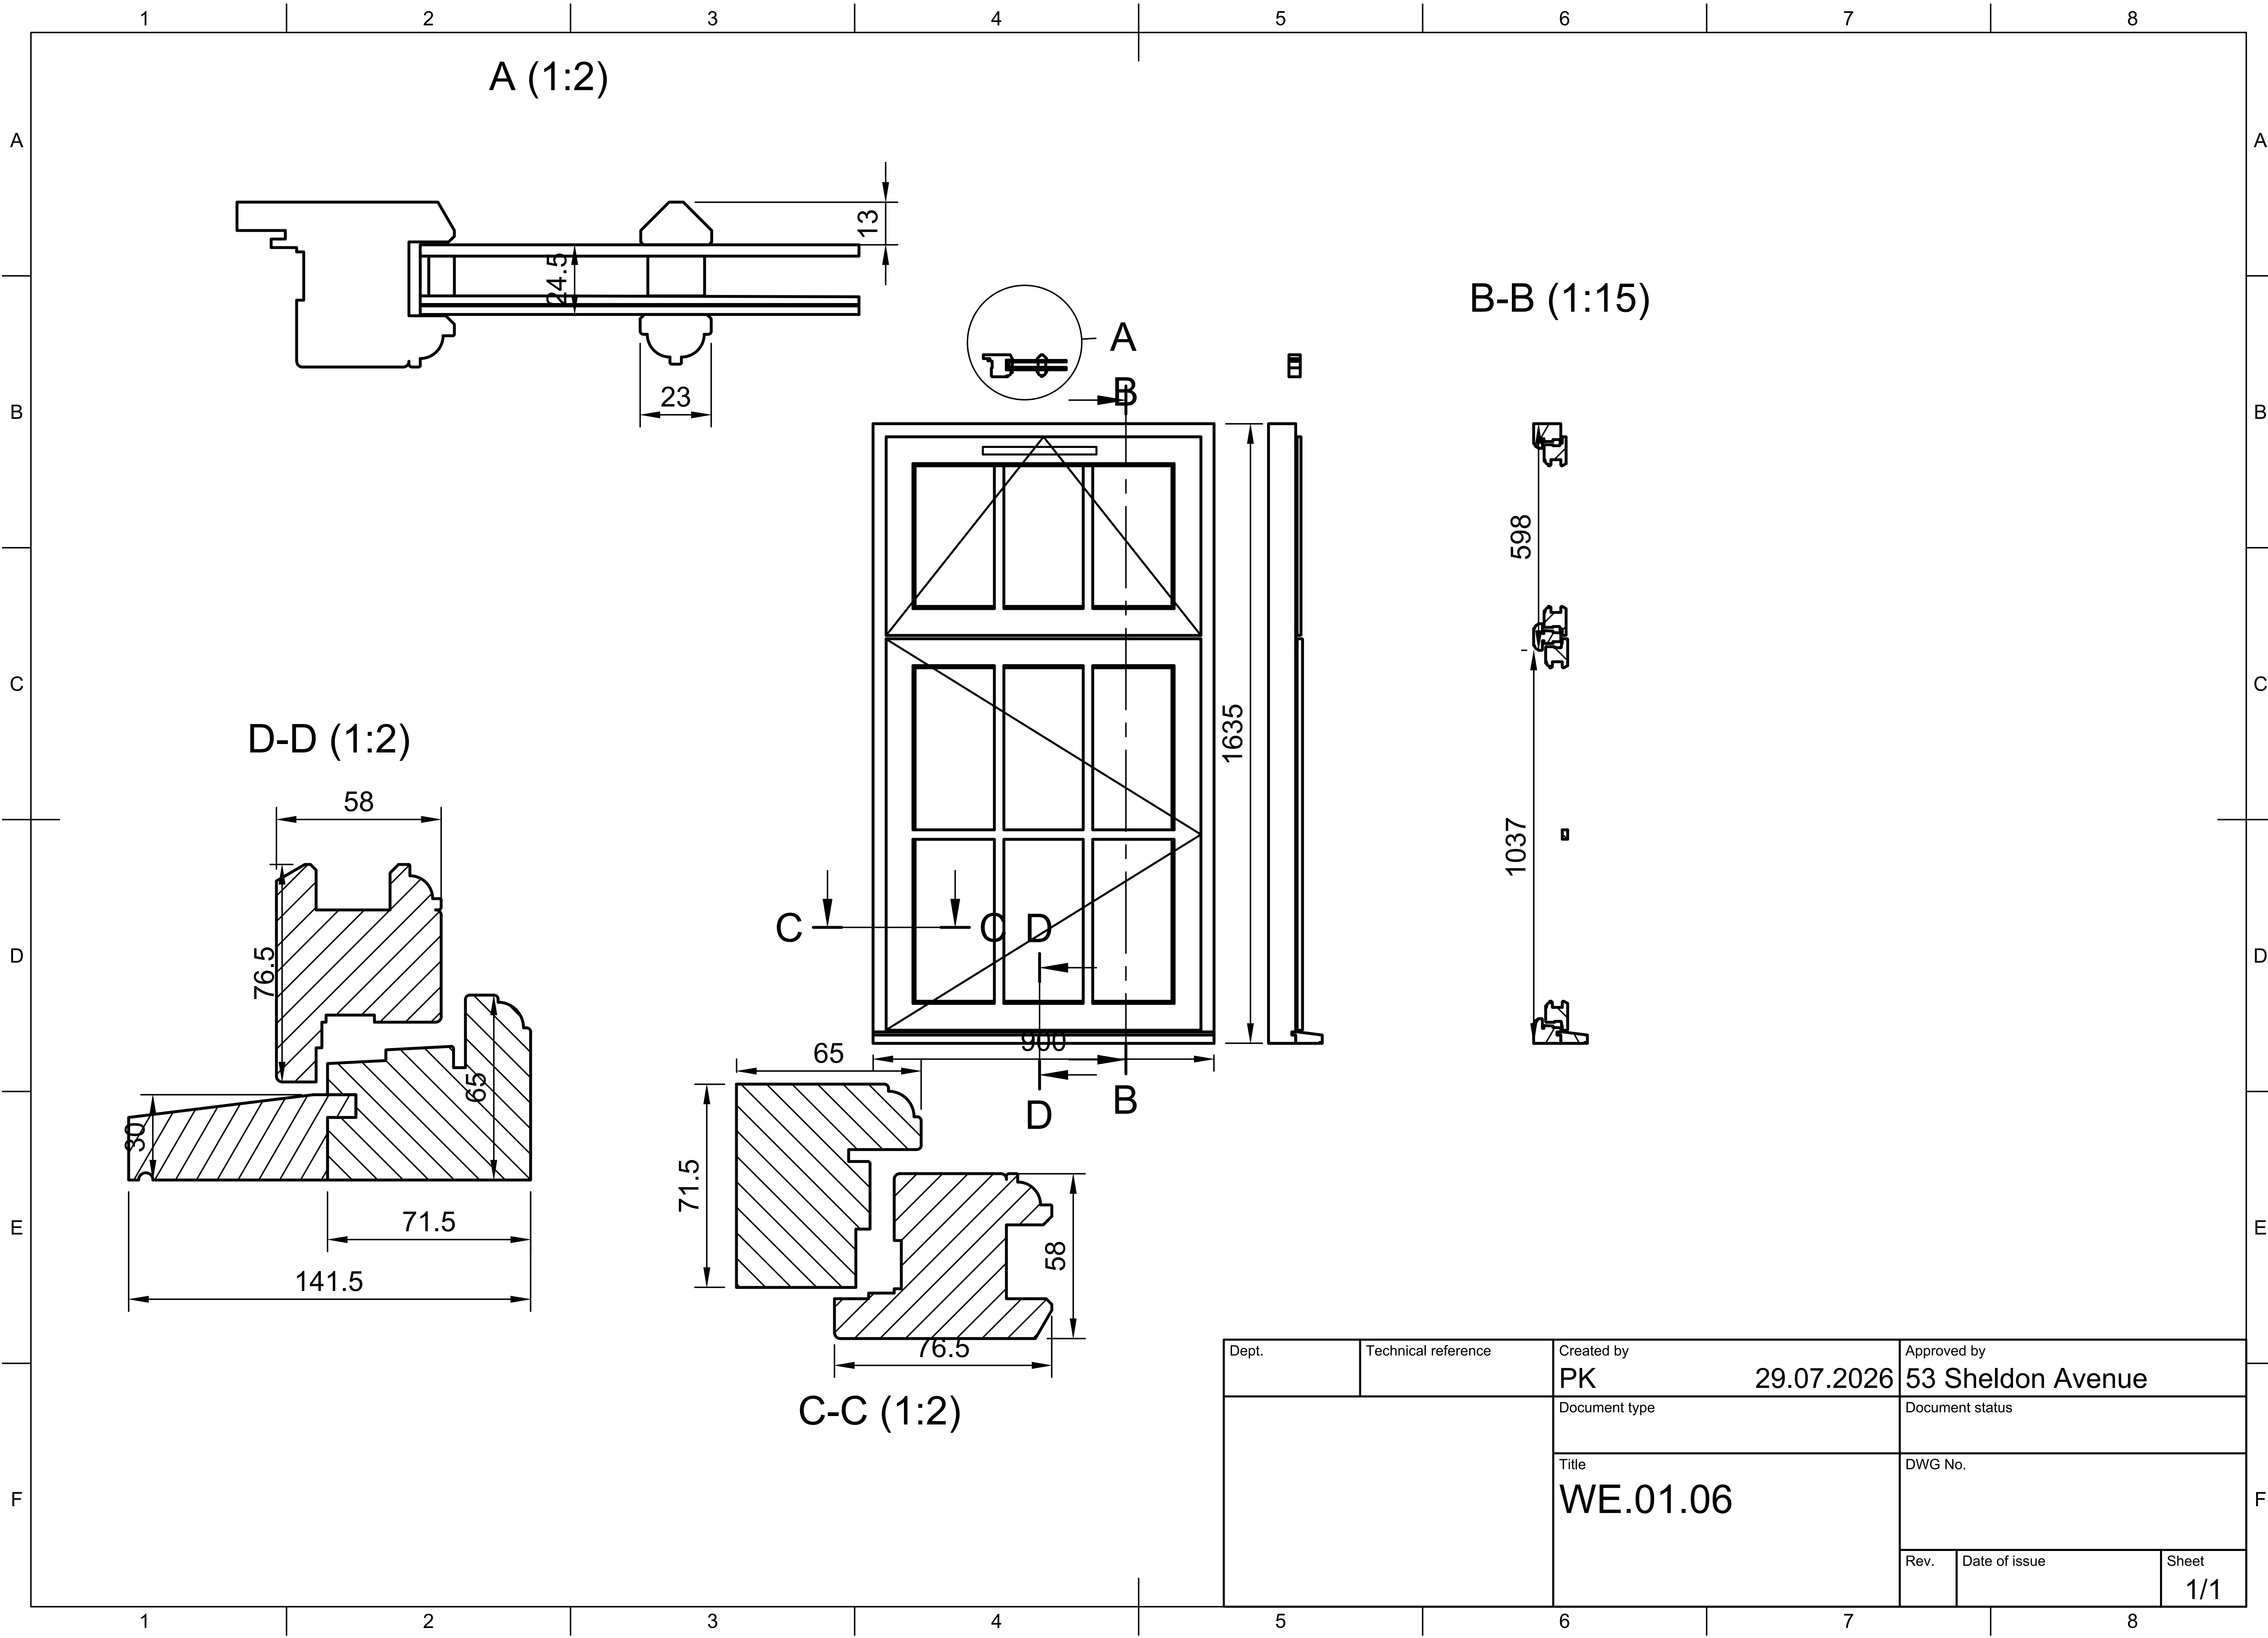


Dept.	Technical reference	Created by PK	29.07.2026	Approved by 53 Sheldon Avenue
		Document type	Document status	
		Title WE.01.06	DWG No.	
		Rev.	Date of issue	Sheet 1/1

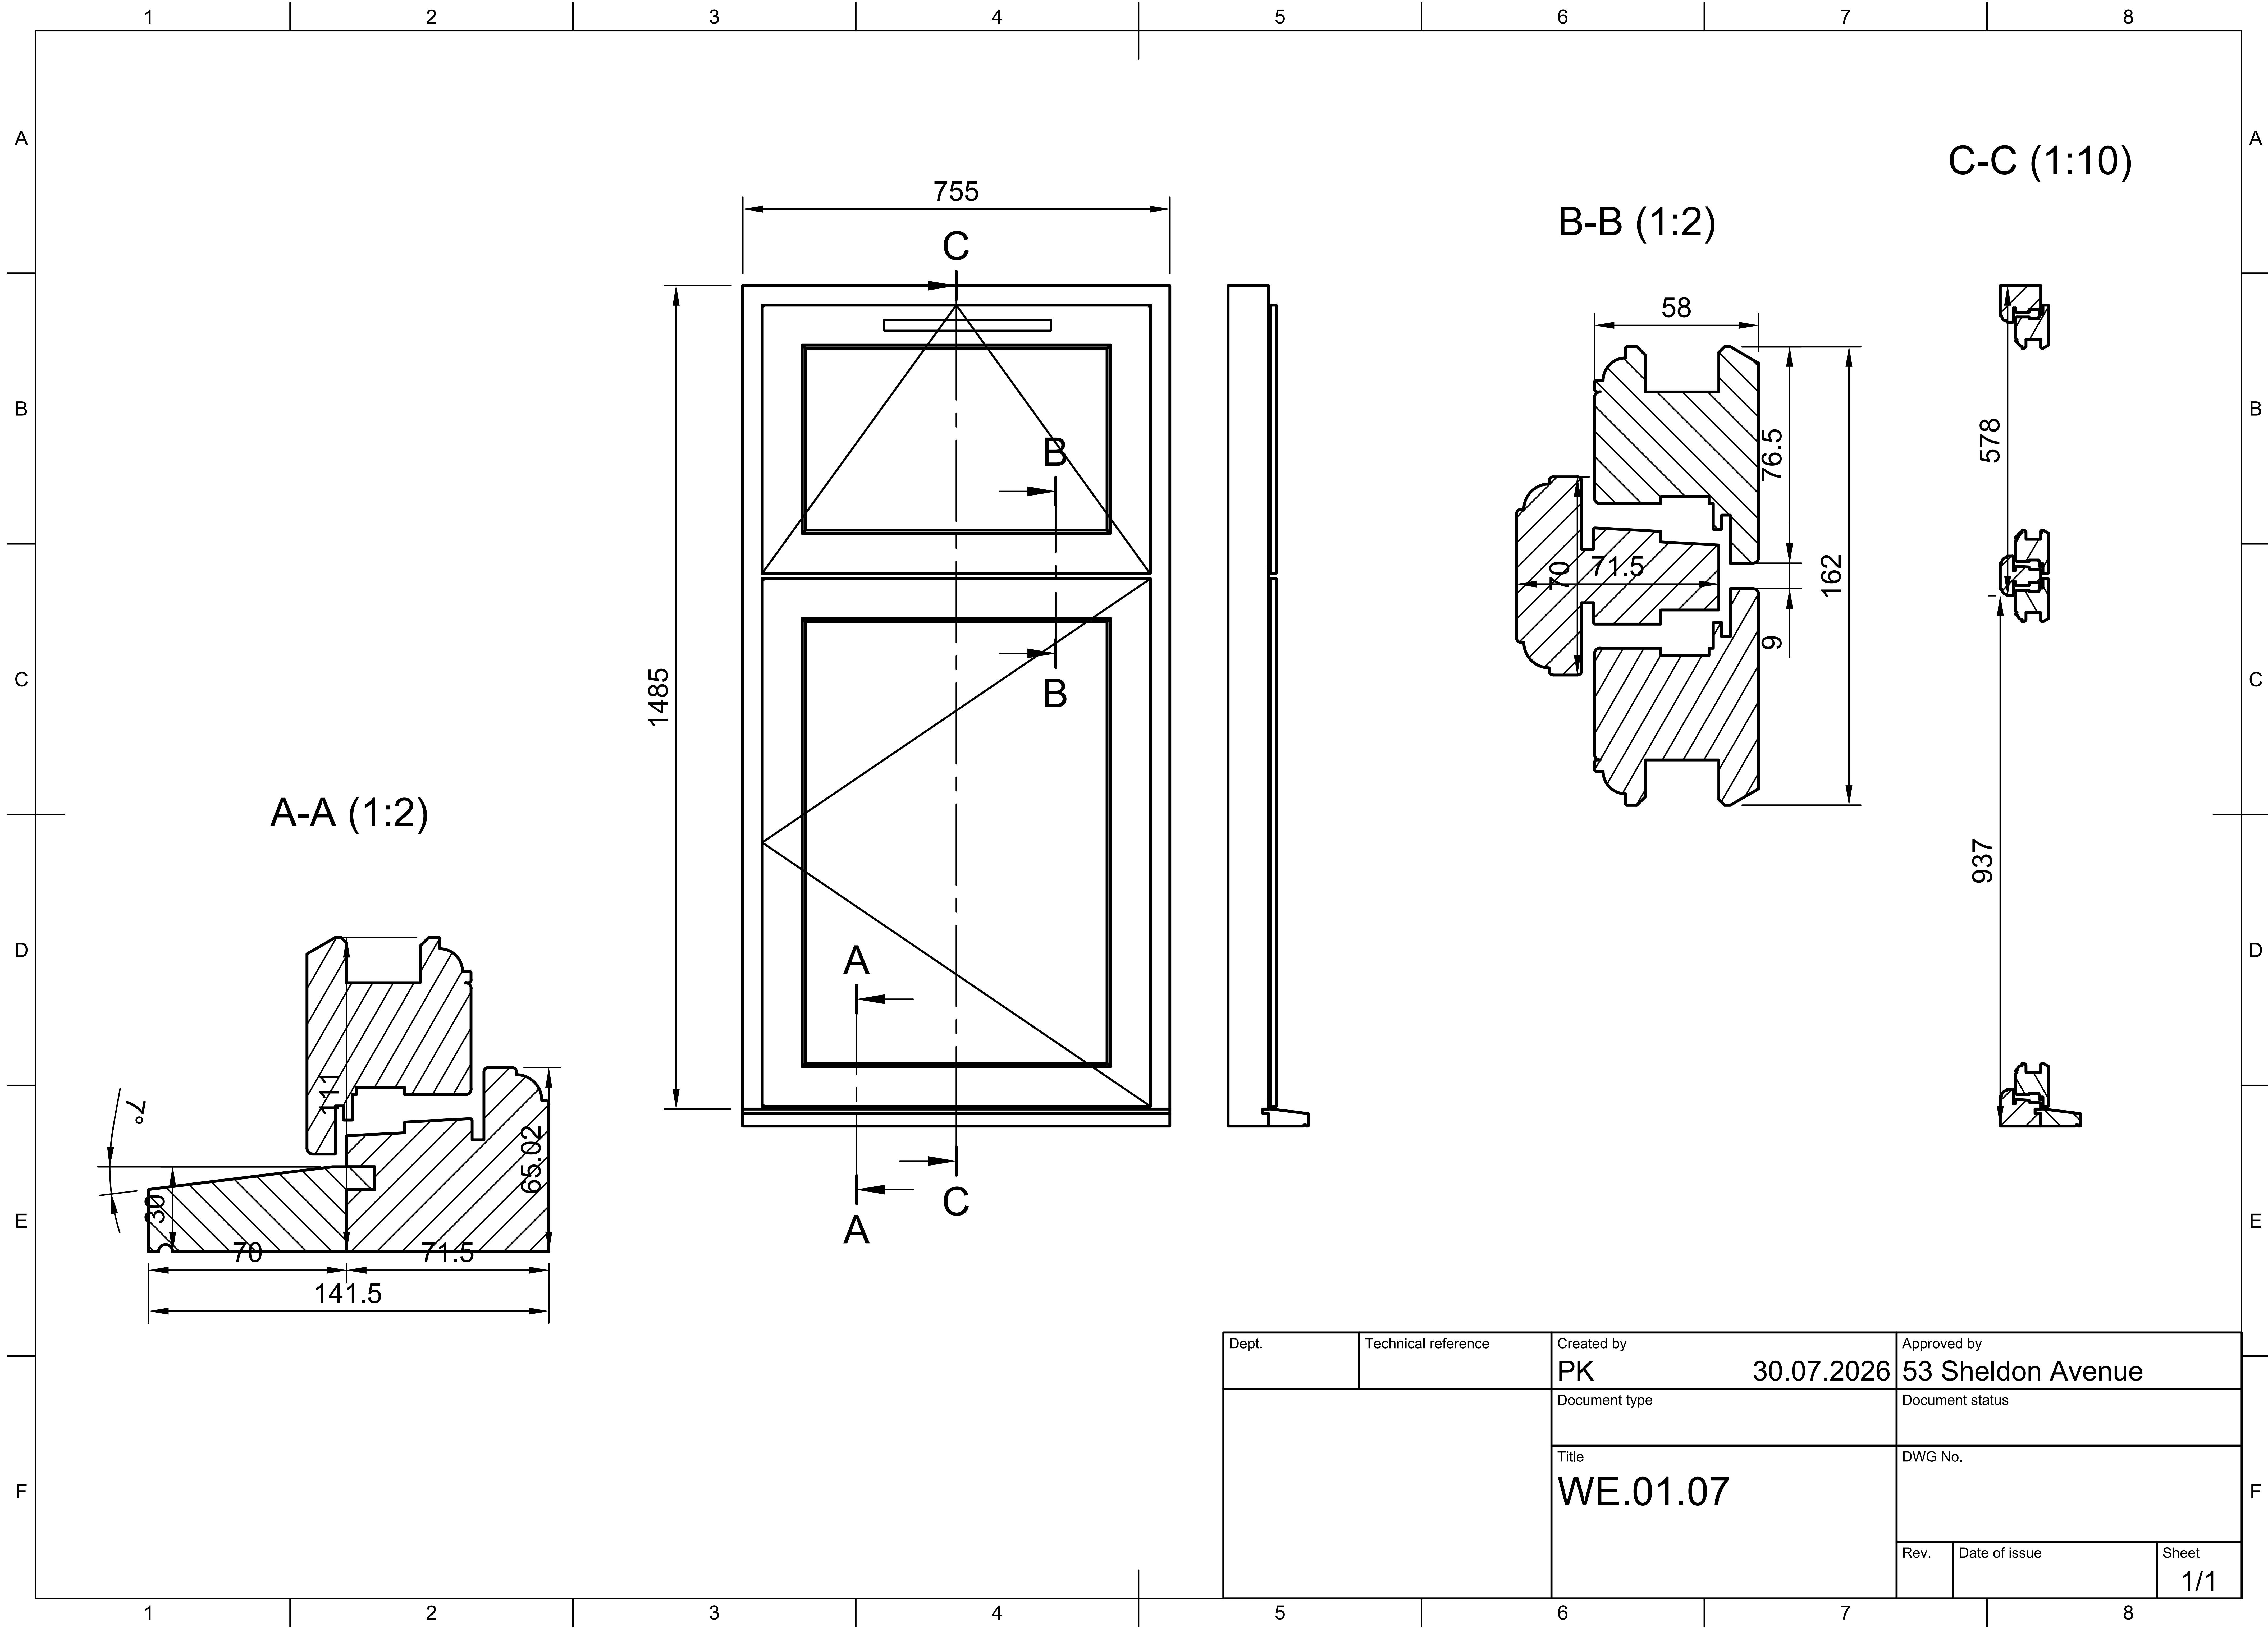


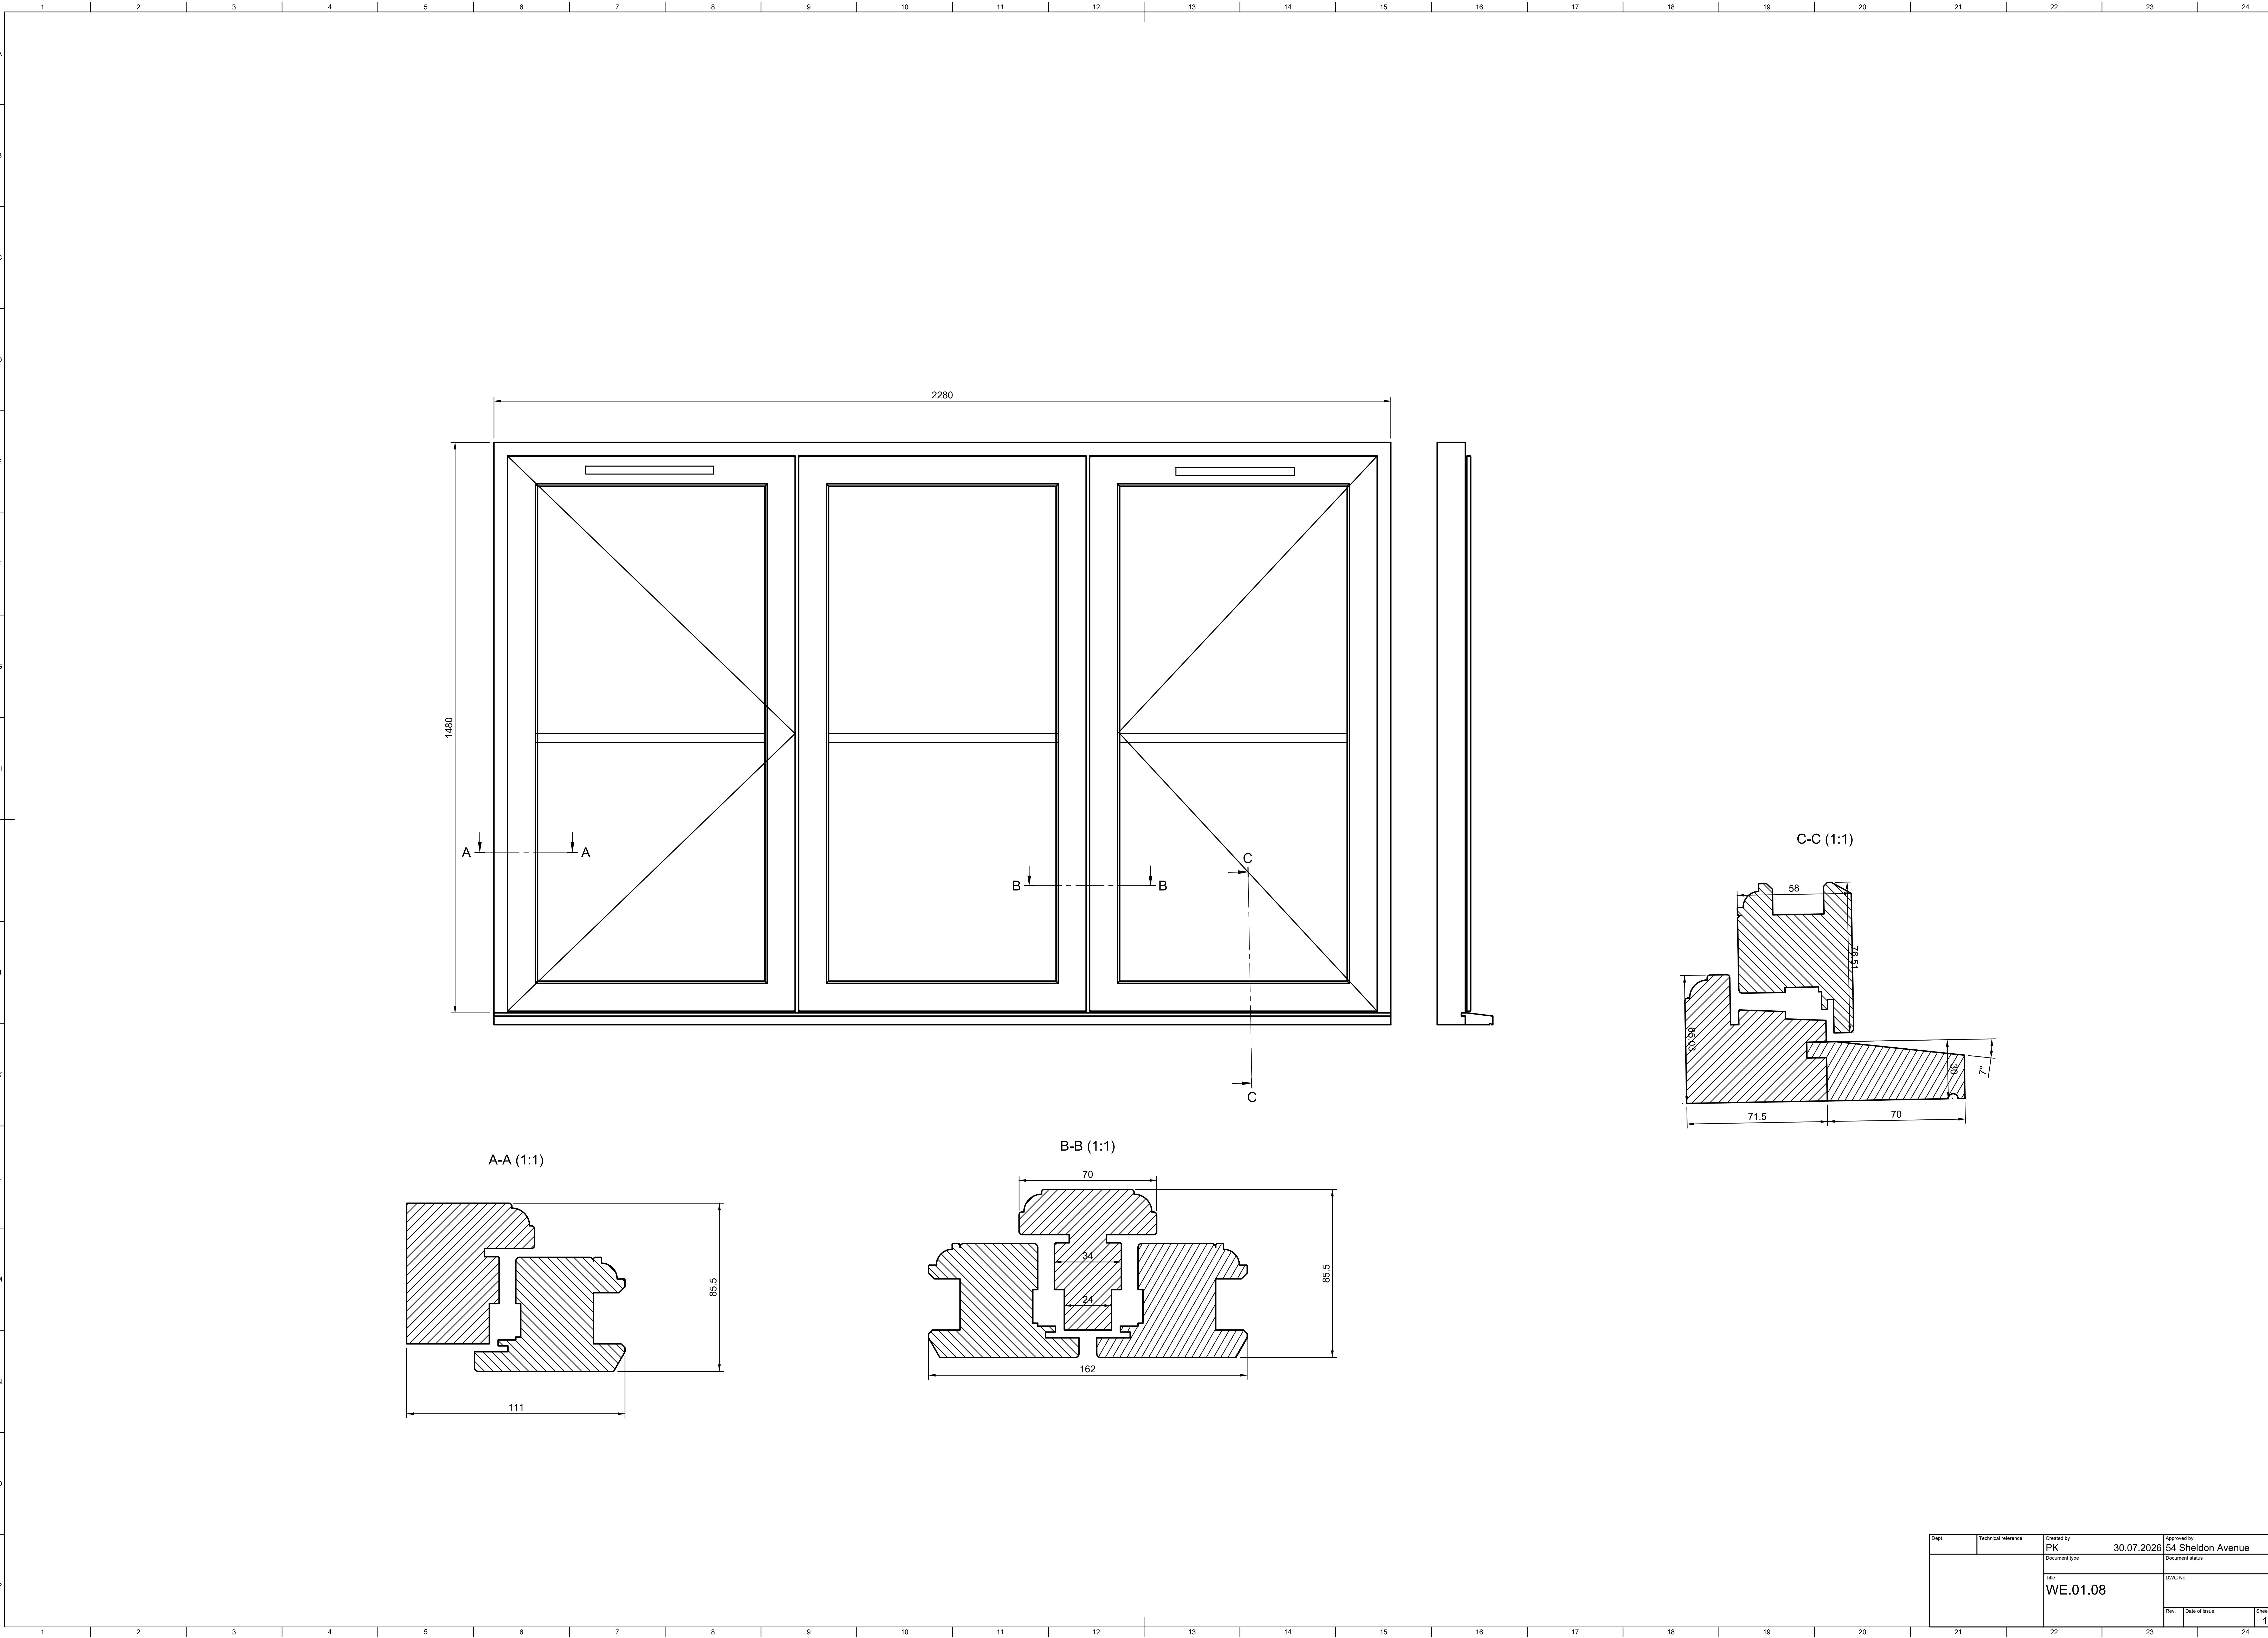





Dept.	Technical reference	Created by PK	30.07.2026	Approved by 54 Sheldon Avenue
		Document type	Document title	
		Title	WE.01.08	
		Rev.	Date of issue	Sheet 1/1

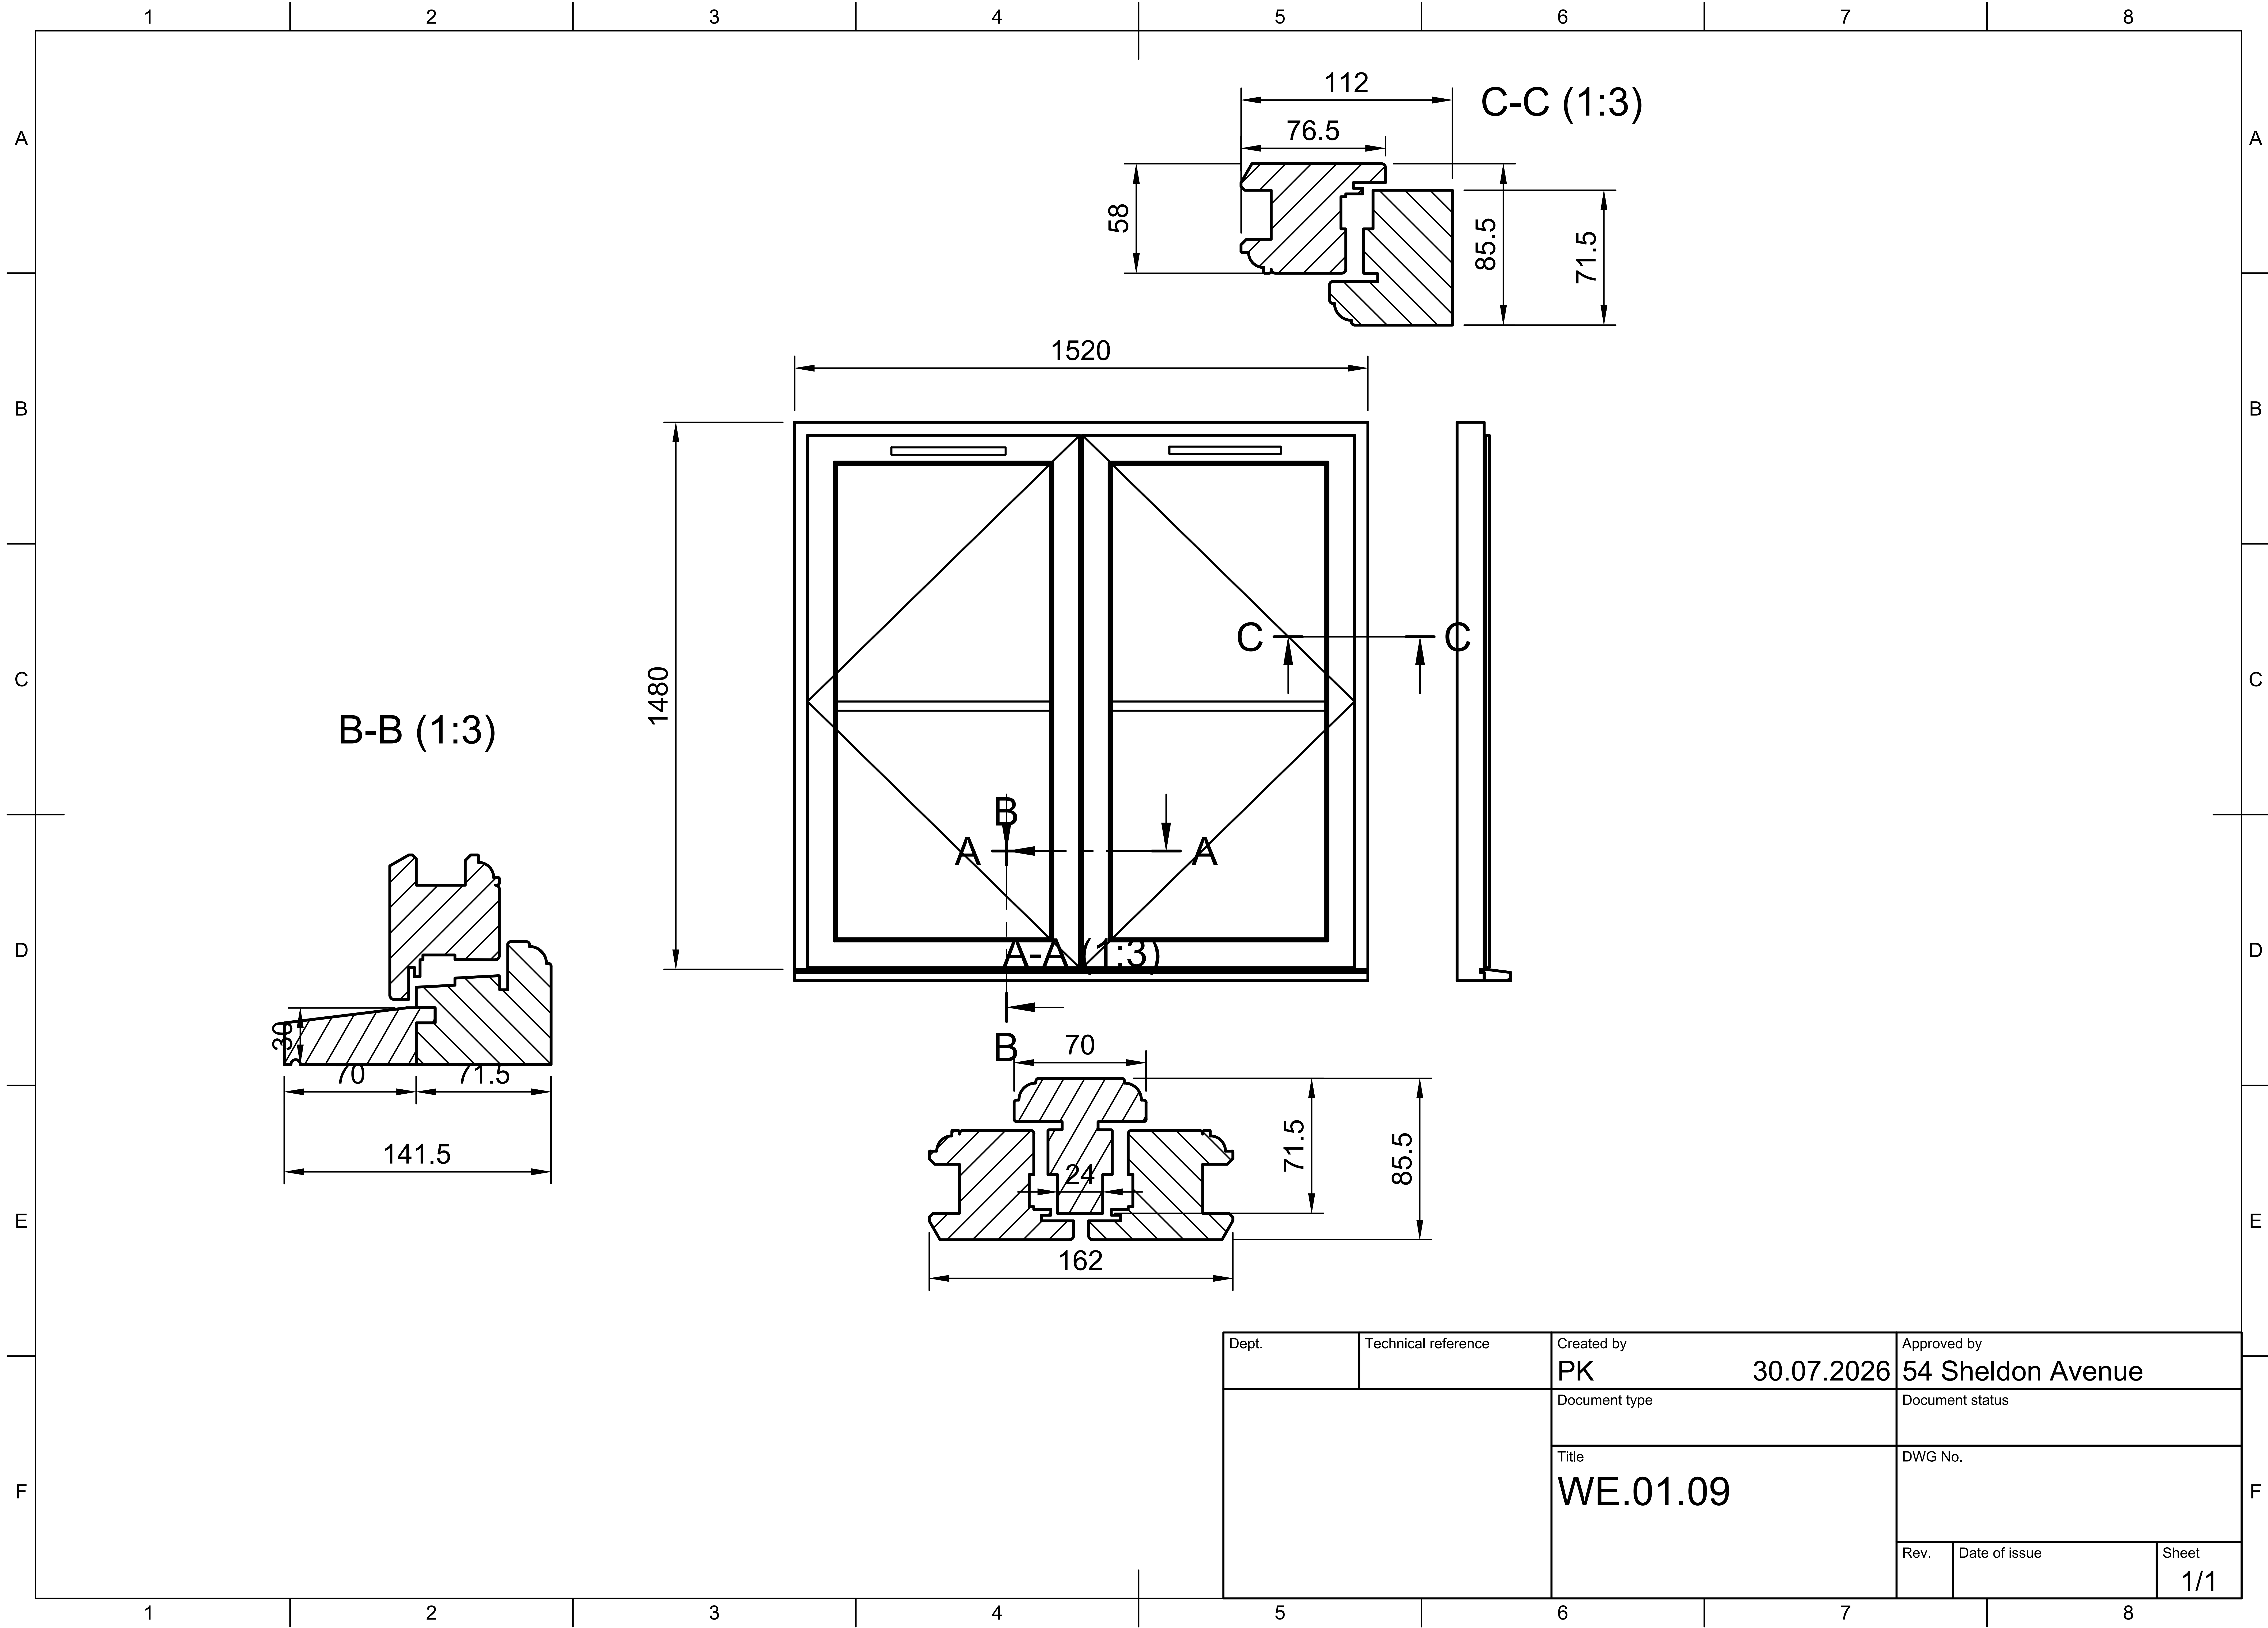

Dept.	Technical reference	Created by PK	30.07.2026 54 Sheldon Avenue		
		Document type	Document status		
		Title WE.01.09	DWG No.		
			Rev.	Date of issue	Sheet 1/1

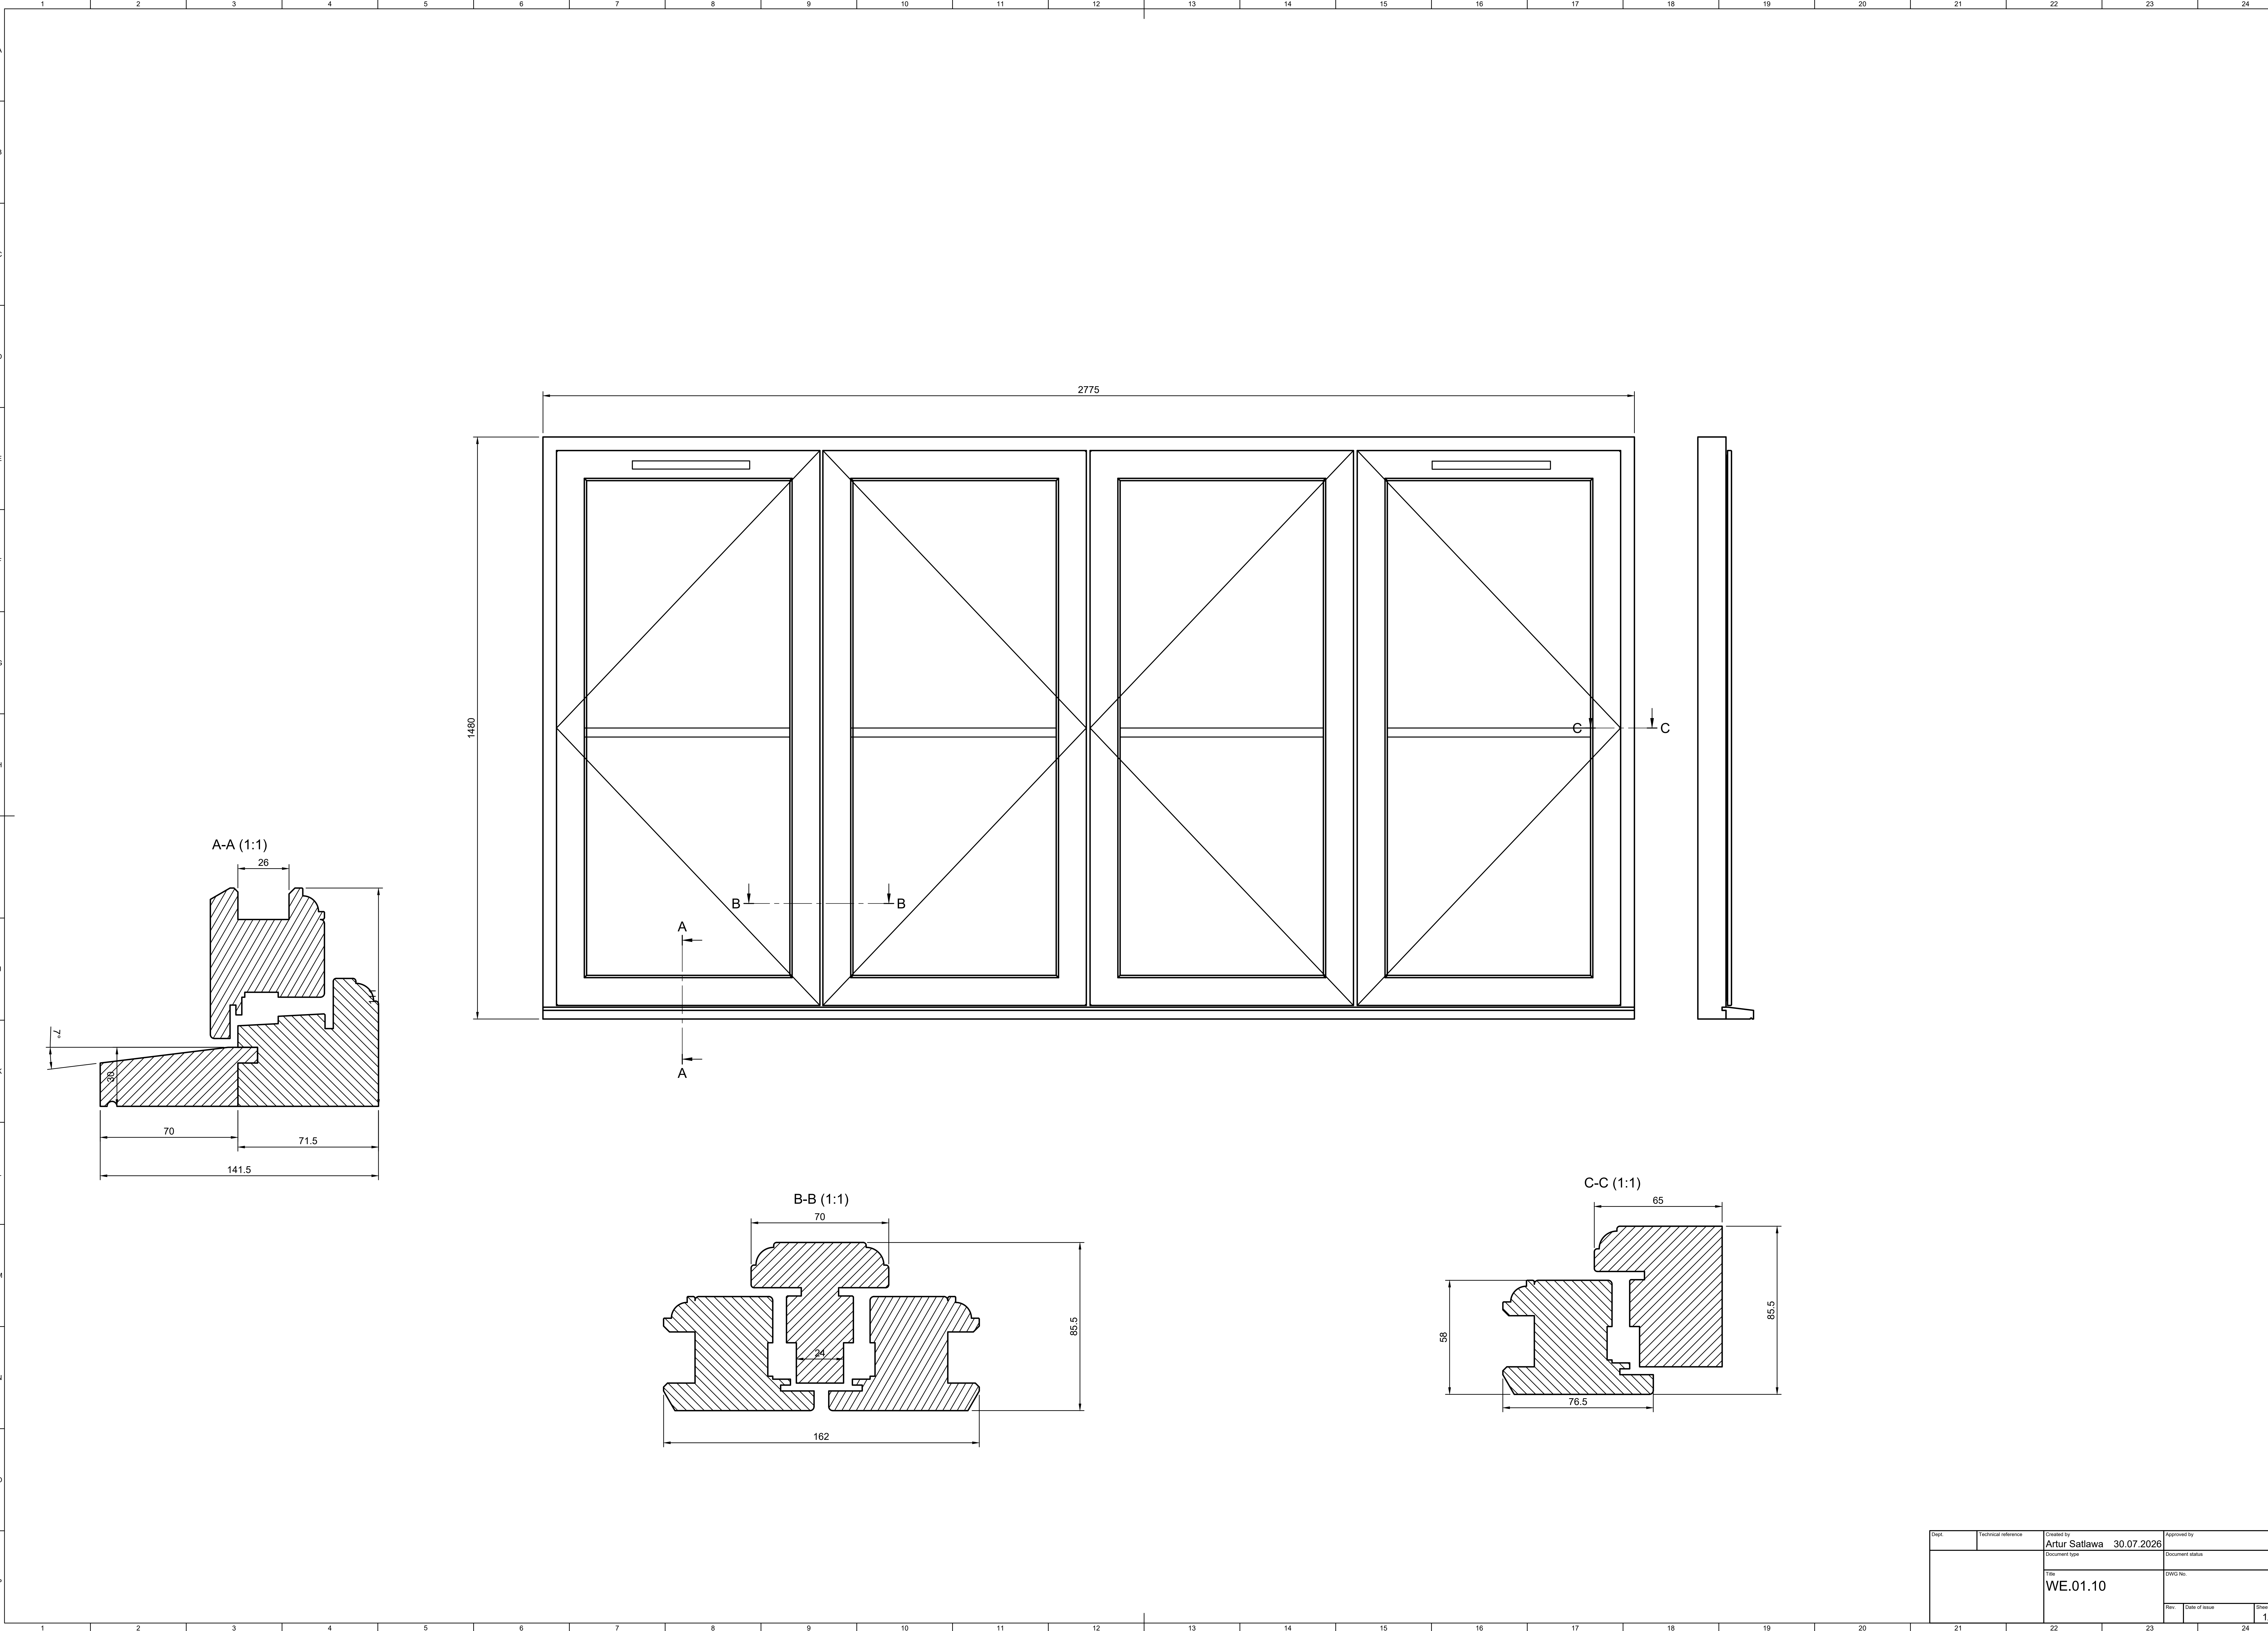

Dept.	Technical reference	Created by Artur Satiawa	30.07.2026	Approved by
		Document type	Document status	
		Title WE.01.10	DWG No.	
		Rev.	Date of issue	Sheet 1/1

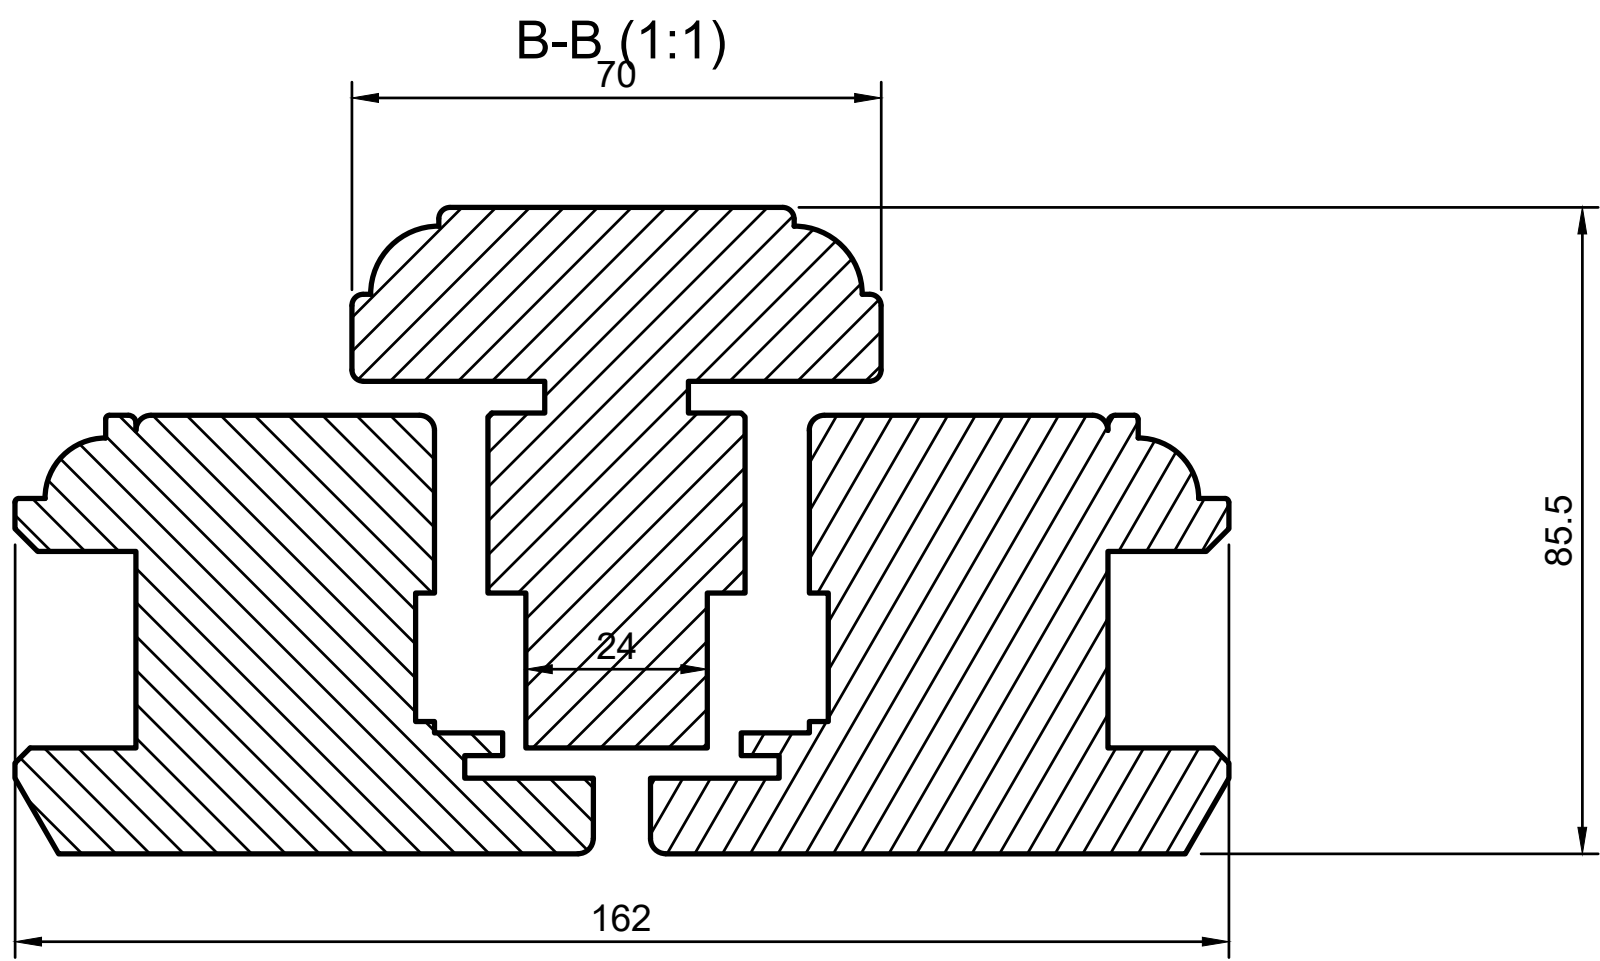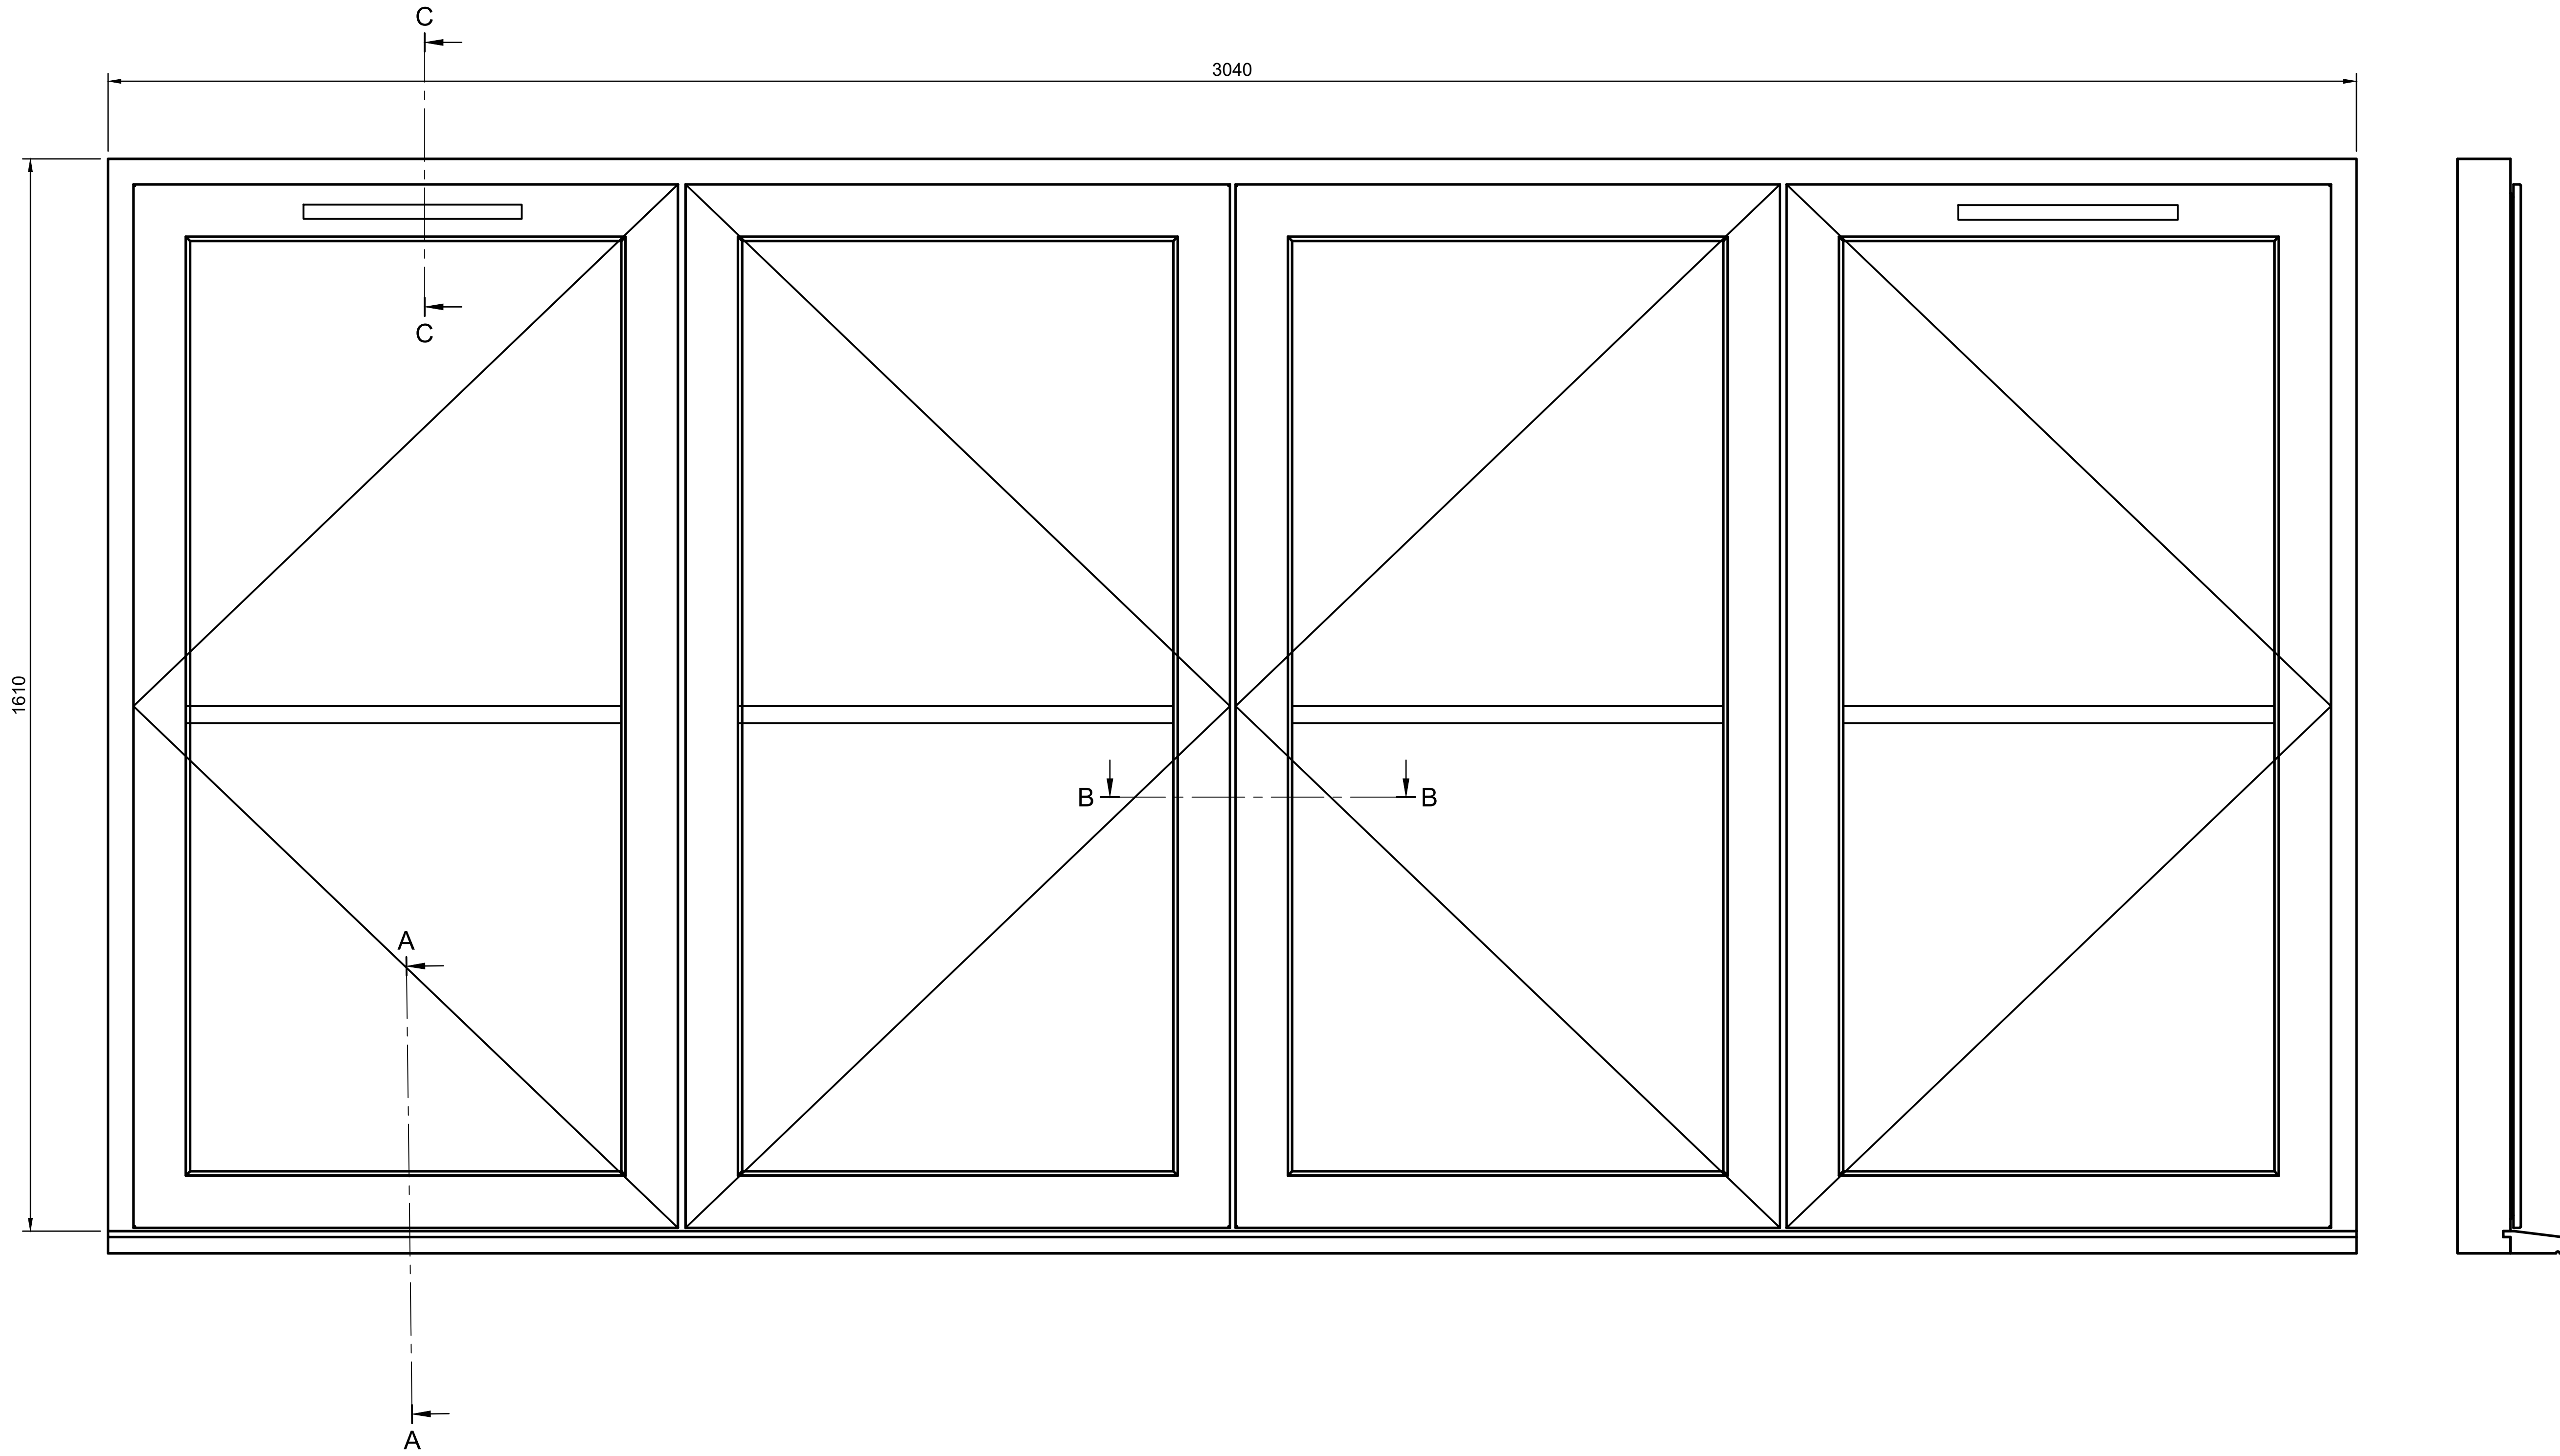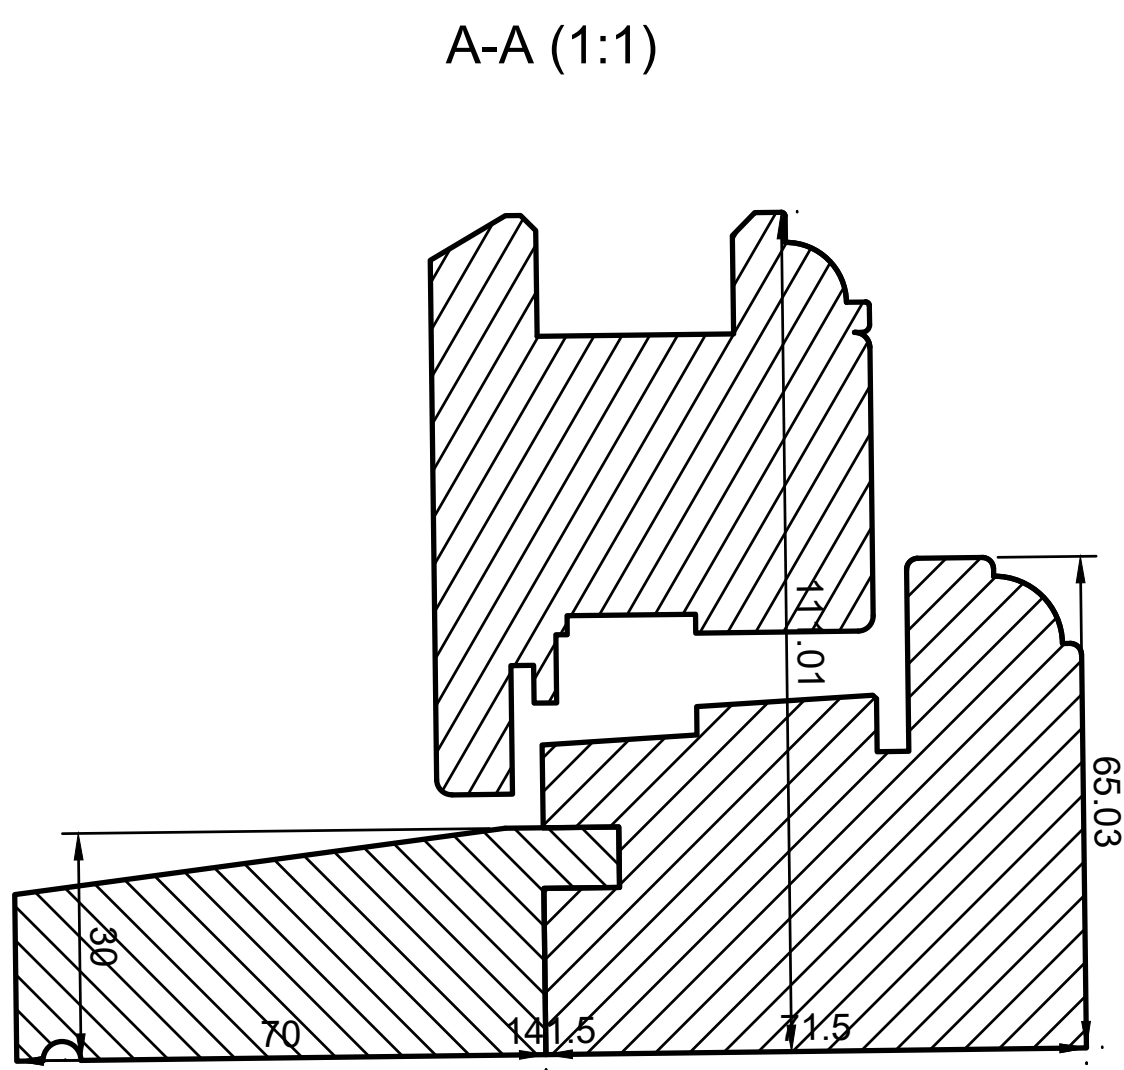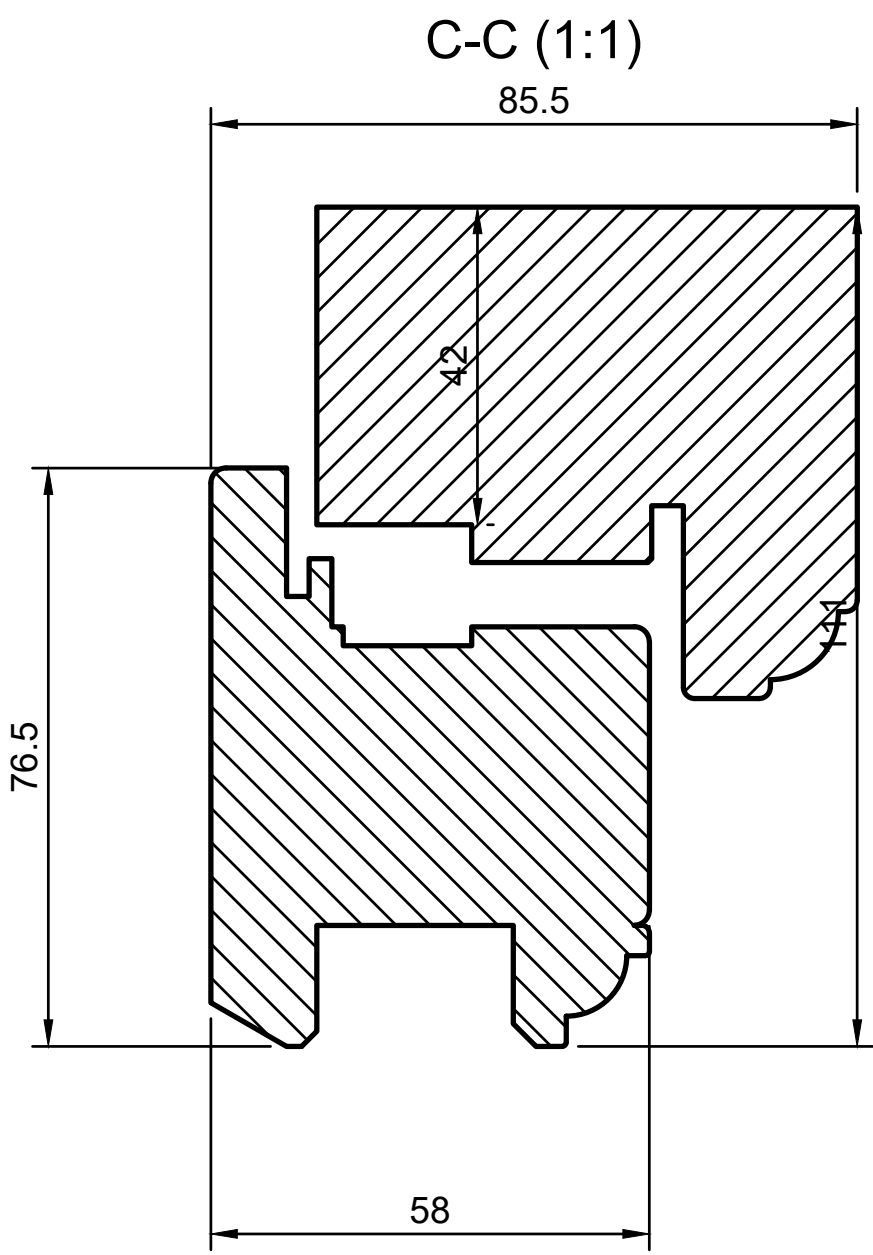

Dept.	Technical reference	Created by PK	30.07.2026	Approved by 54 Sheldon Avenue
		Document type	Document title	
		Title	DWG No.	
		WE.01.11		
Rev.	Date of issue	Sheet 1/1		