





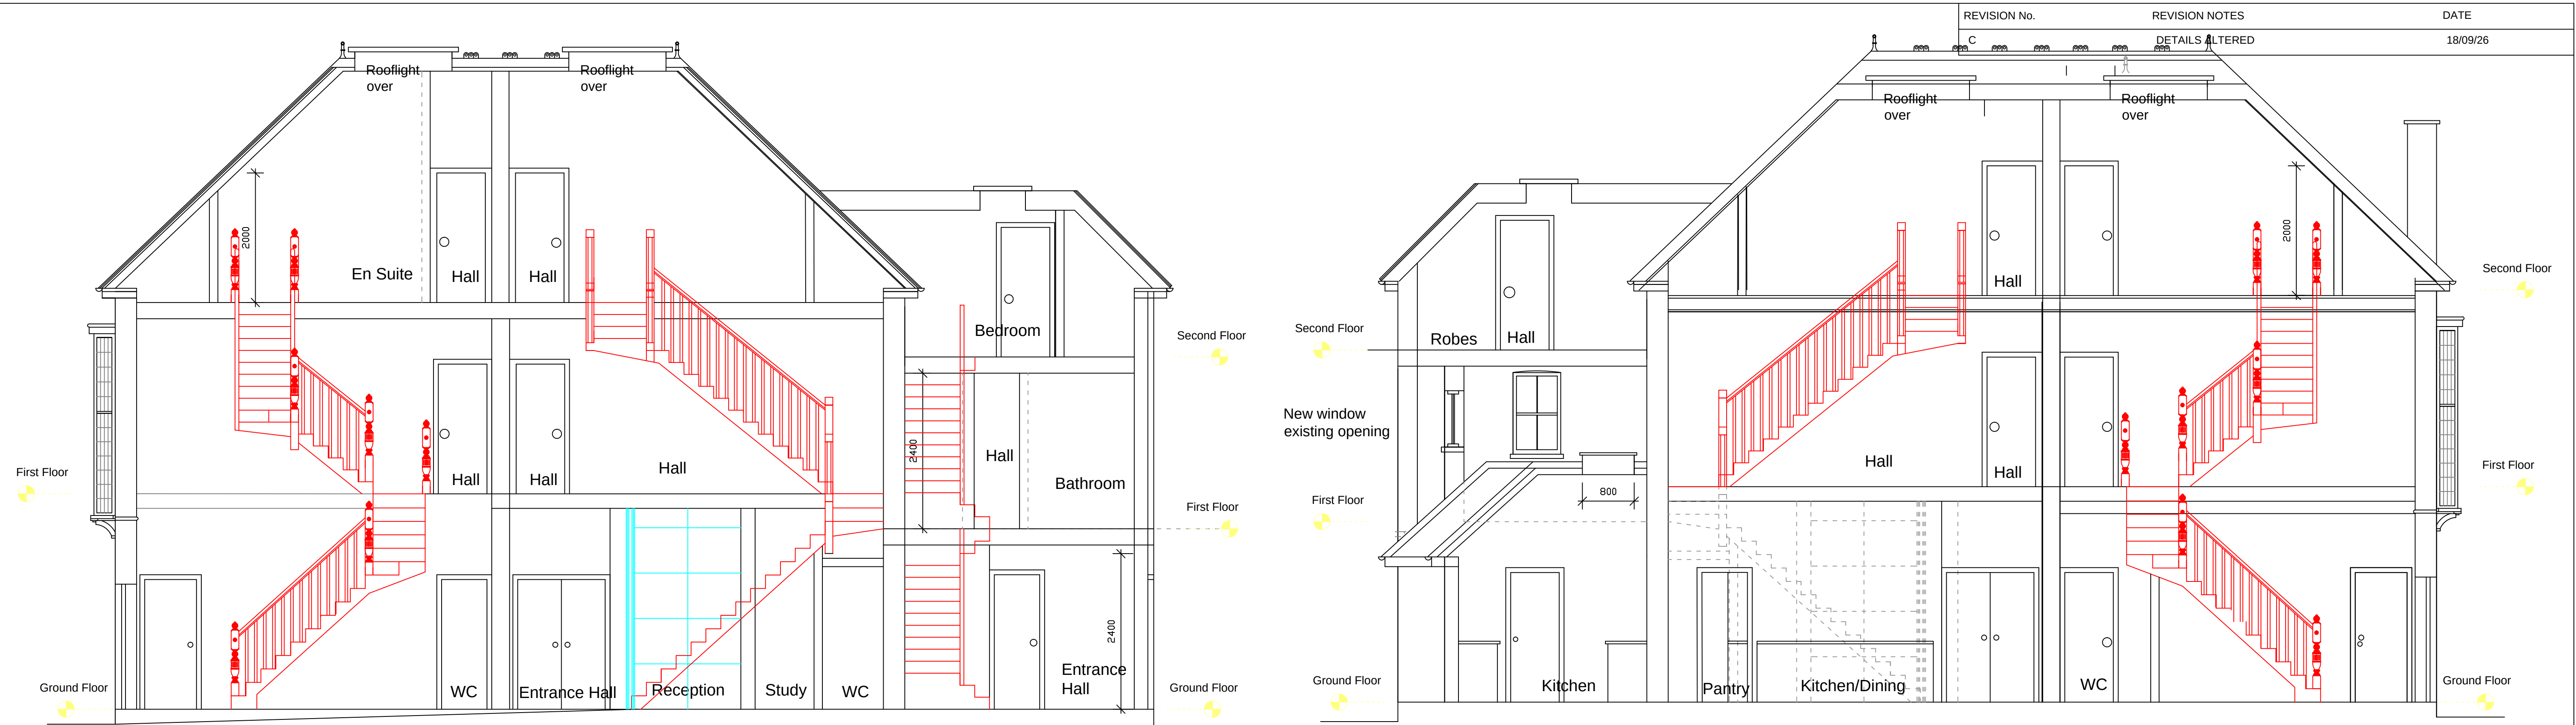


PROPOSED SECTION A - A

EXISTING SECTION B - B

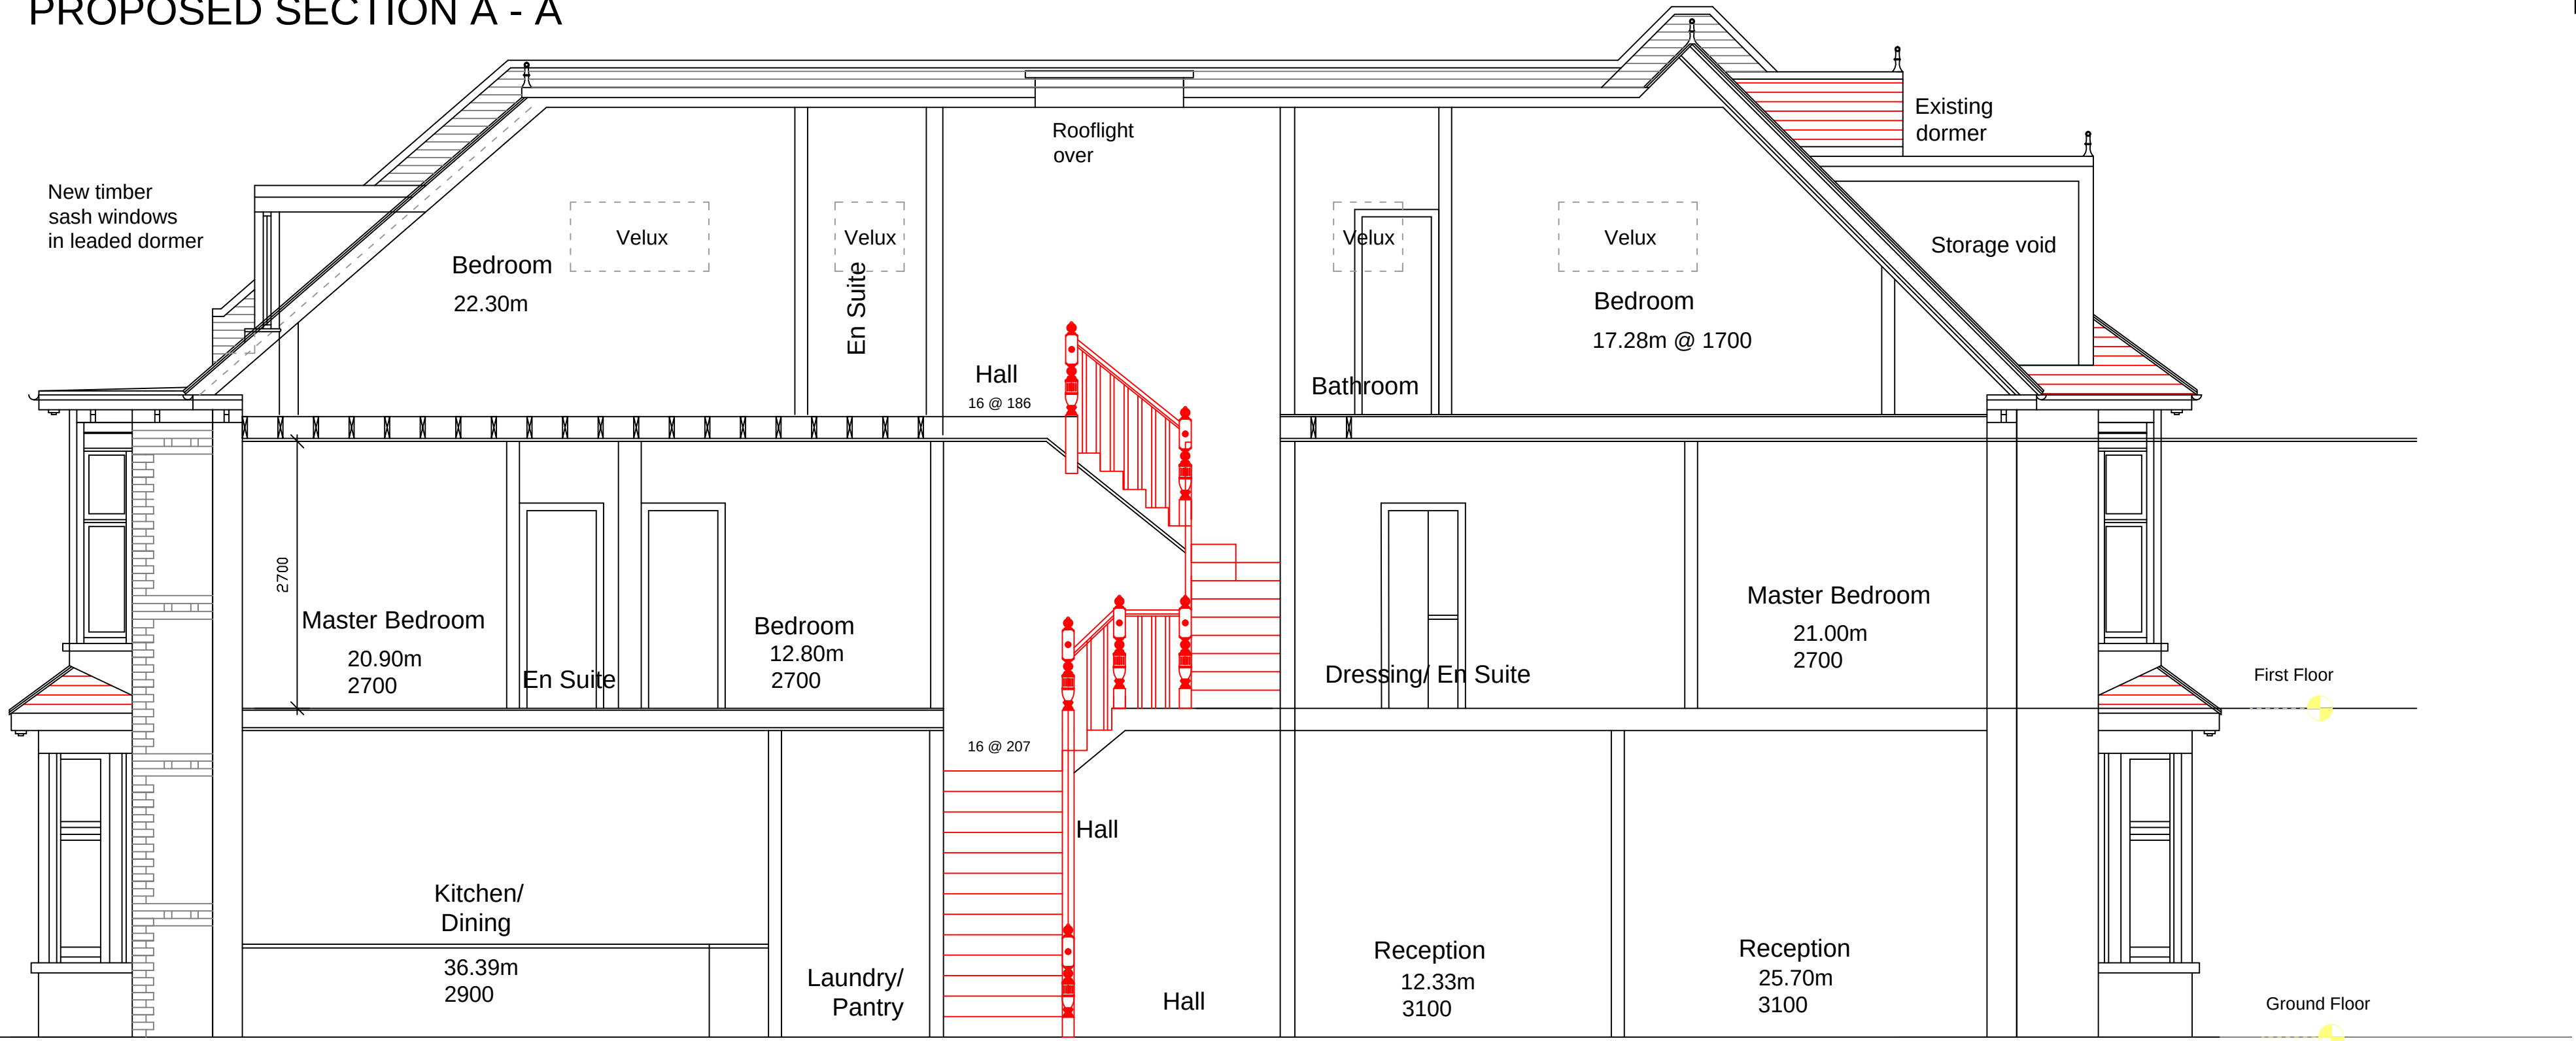

PROPOSED SECTION C - C

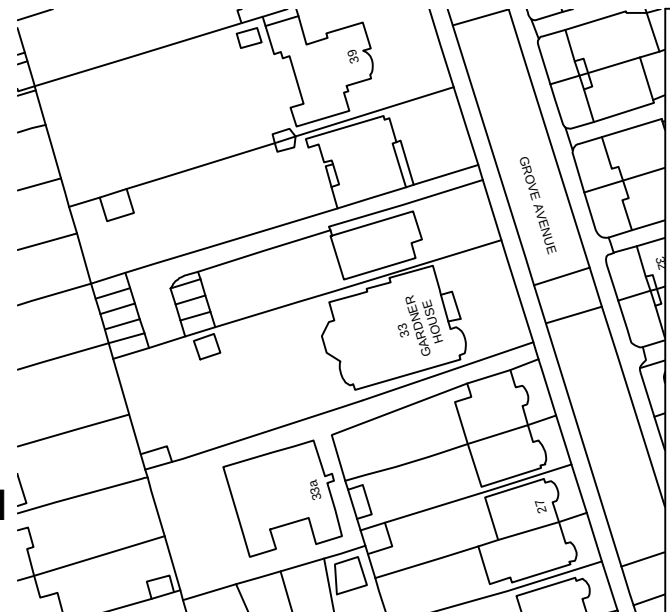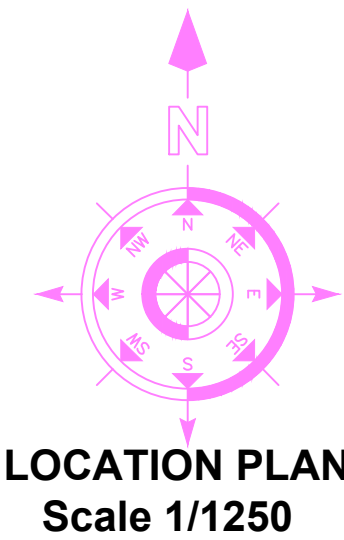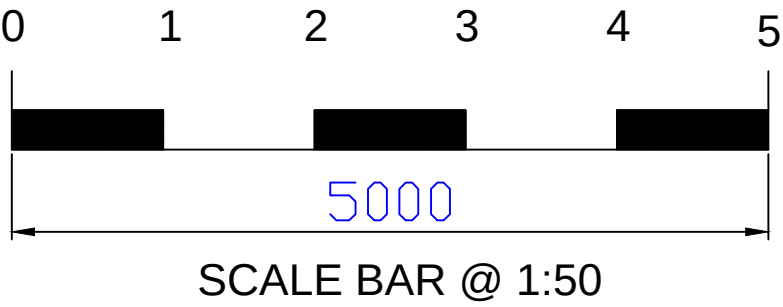

BRYAN CONNOR ASSOCIATES LIMITED

DESIGN & PLANNING CONSULTANTS
2 TREGARON AVENUE LONDON N8 9EY
Mob: 07957838247 Tel: 020 8340 9294
bca-design.net

Email: bryan.connor@outlook.com



PLANNING ISSUE - 18/09/26

PROJECT: GARDENER HOUSE 33 GROVE AVENUE
ROAD LONDON N10 2AS

CLIENT: MR & MRS A. NAIRN

DESCRIPTION: PROPOSED SECTIONS AA BB CC

DRAWING No.	2511 - 10	SCALE.	1:50 @ A1
REVISION.	C	DATE.	10/03/25

NO DIMENSIONS TO BE SCALED FROM THIS DRAWING.