

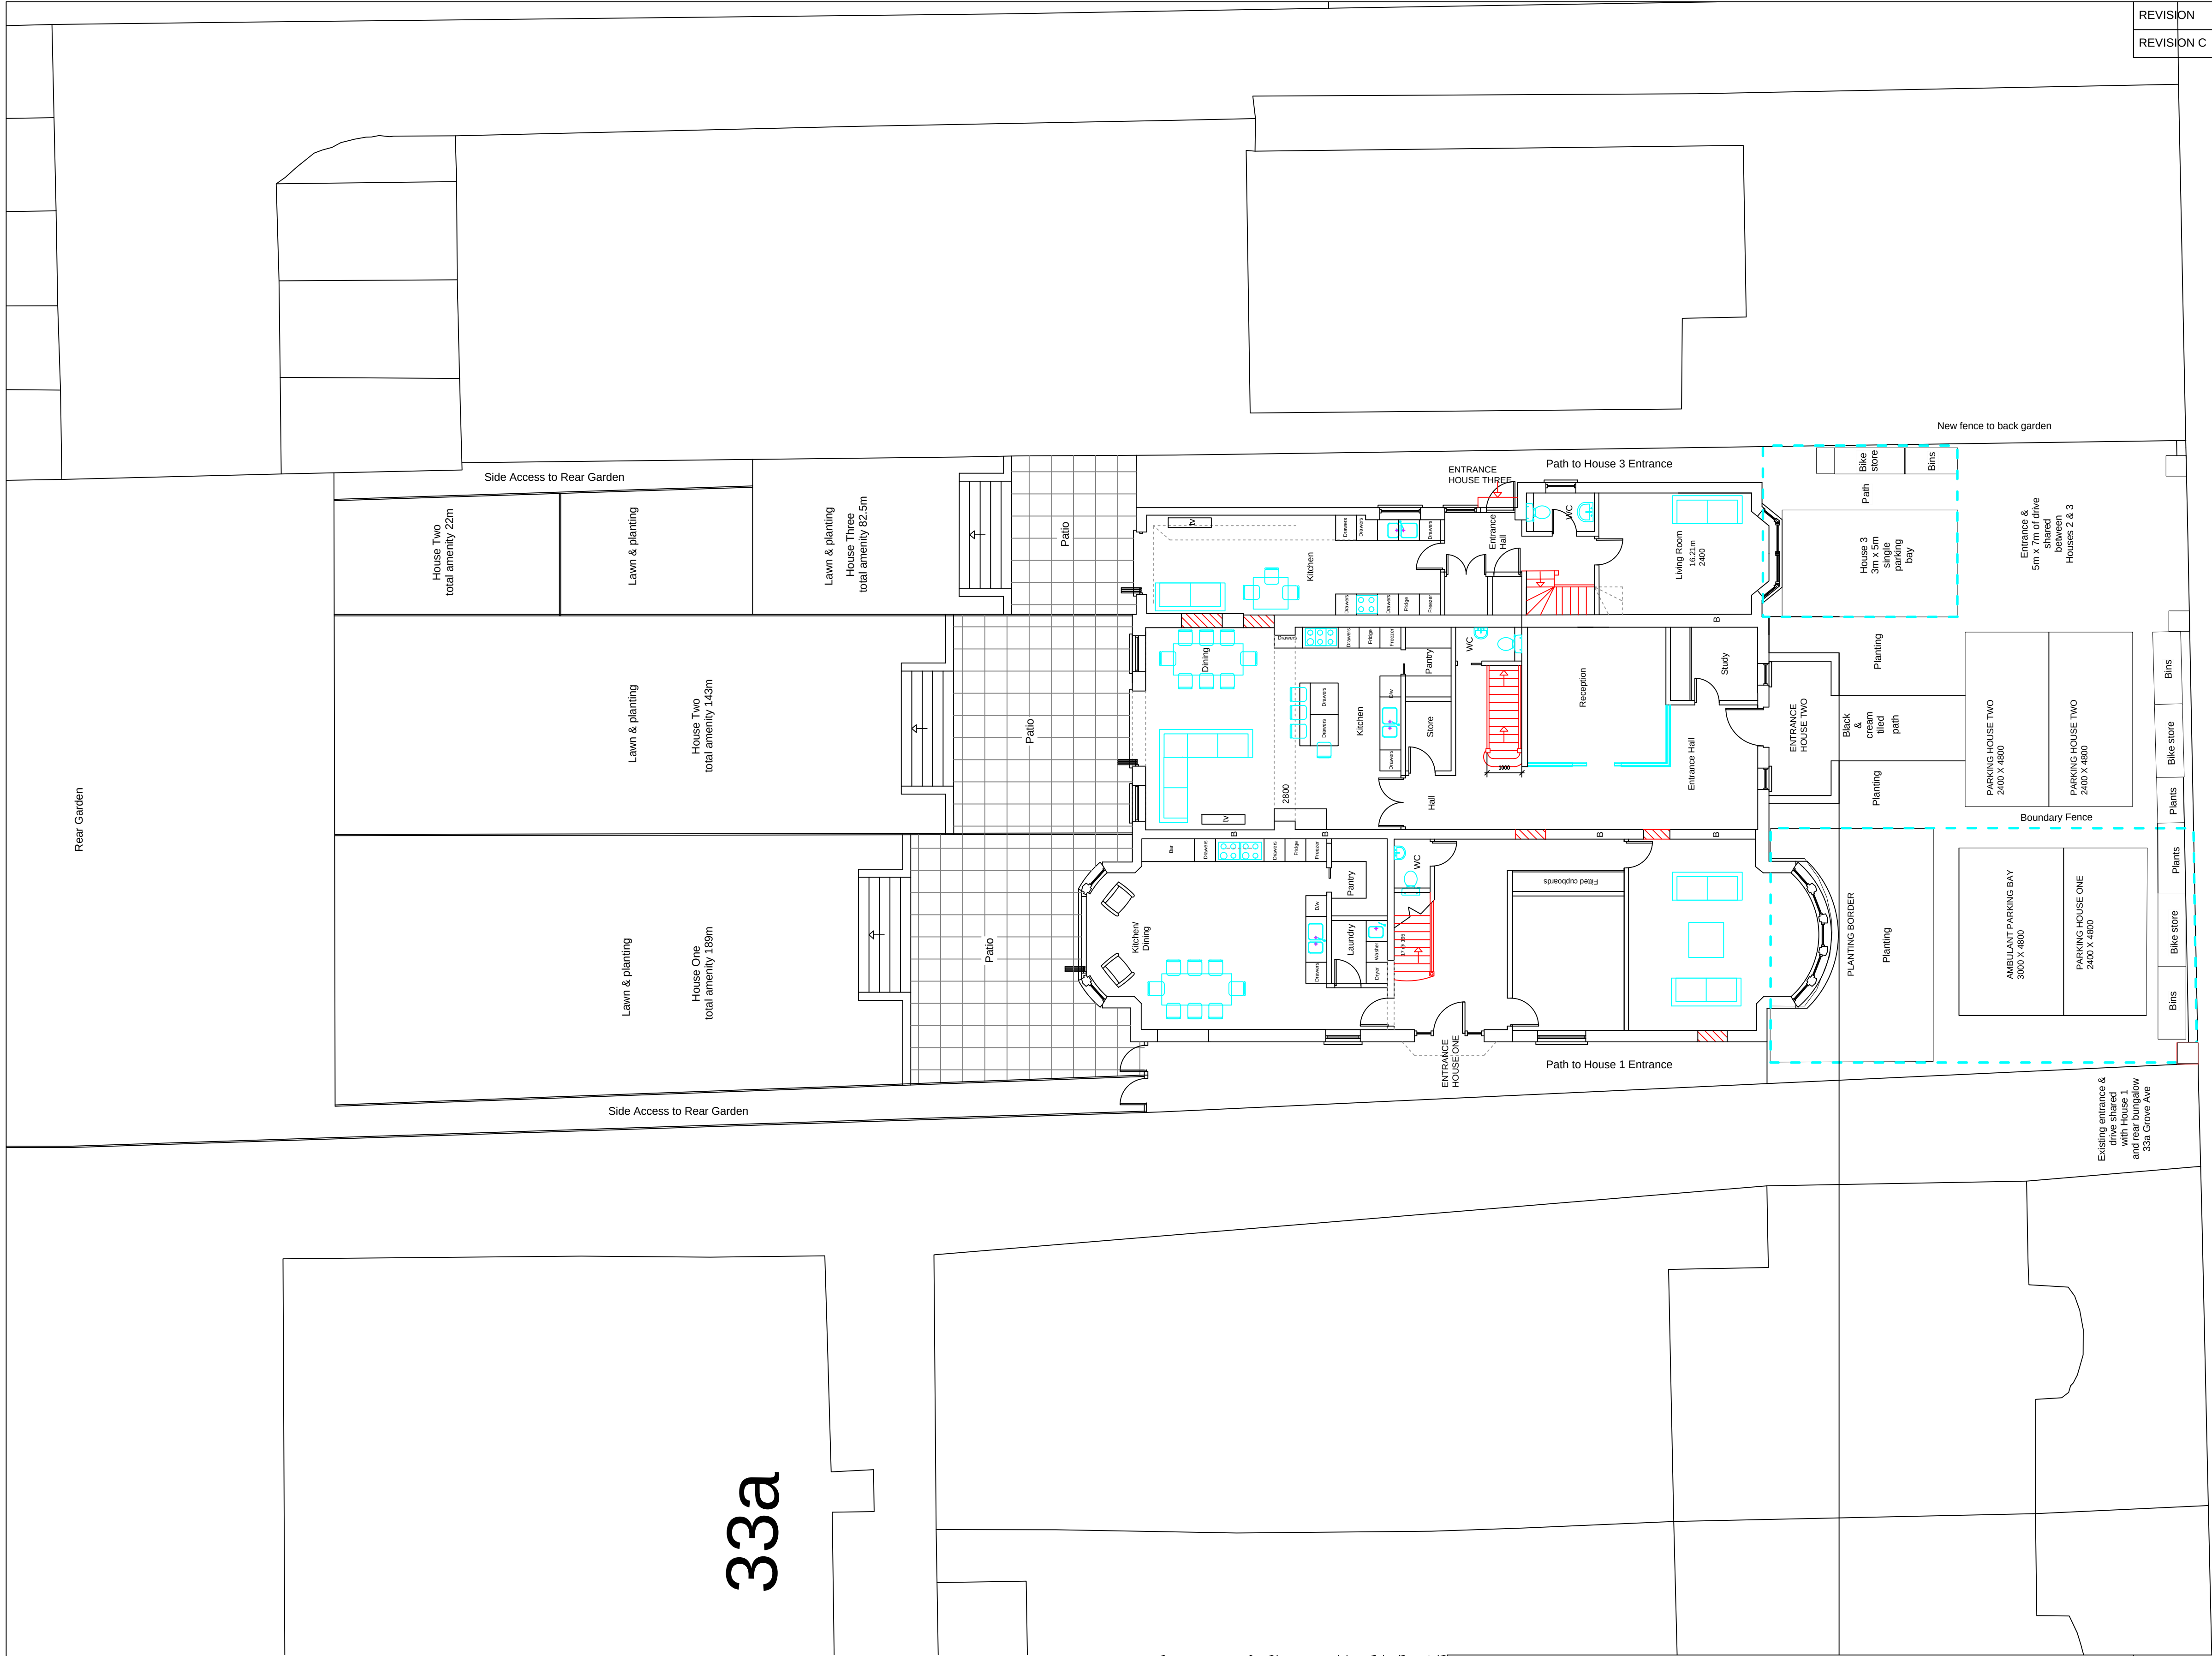


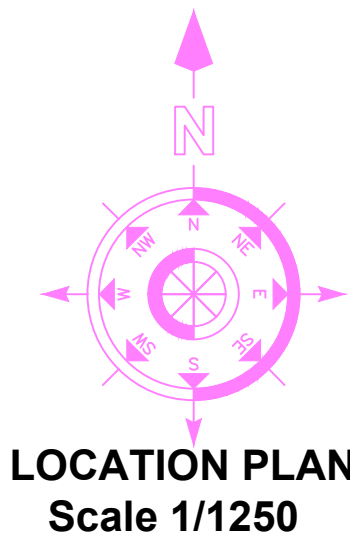

REVISION	REVISION NOTES	DATE
REVISION C	PARKING REVISED	18 09 26

GROVE AVENUE

PLANNING ISSUE - 18/09/26

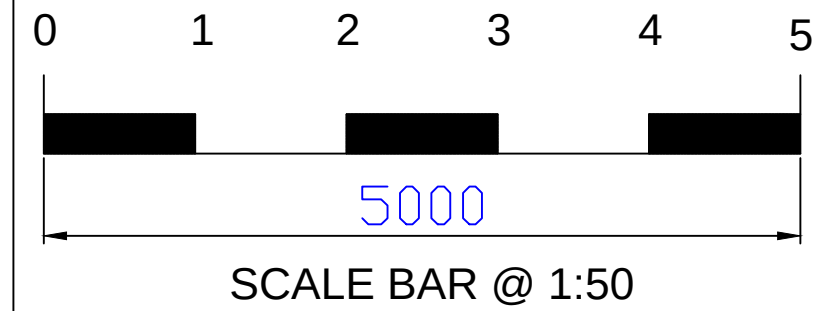

BRYAN CONNOR ASSOCIATES LIMITED

DESIGN & PLANNING CONSULTANTS
2 TREGARON AVENUE LONDON N8 9EY
Mob: 07957838247 Tel: 020 8340 9294
bca-design.net

Email: bryan.connor@outlook.com



PROJECT: GARDENER HOUSE 33 GROVE AVENUE
ROAD LONDON N10 2AS

CLIENT: MR & MRS A. NAIRN

DESCRIPTION: PROPOSED LANDSCAPING & PARKING

DRAWING No. 2511 - 15

SCALE. 1:100 @ A1

REVISION. C

DATE. 10/03/25

NO DIMENSIONS TO BE SCALED FROM THIS DRAWING.