


SCALE 1:6

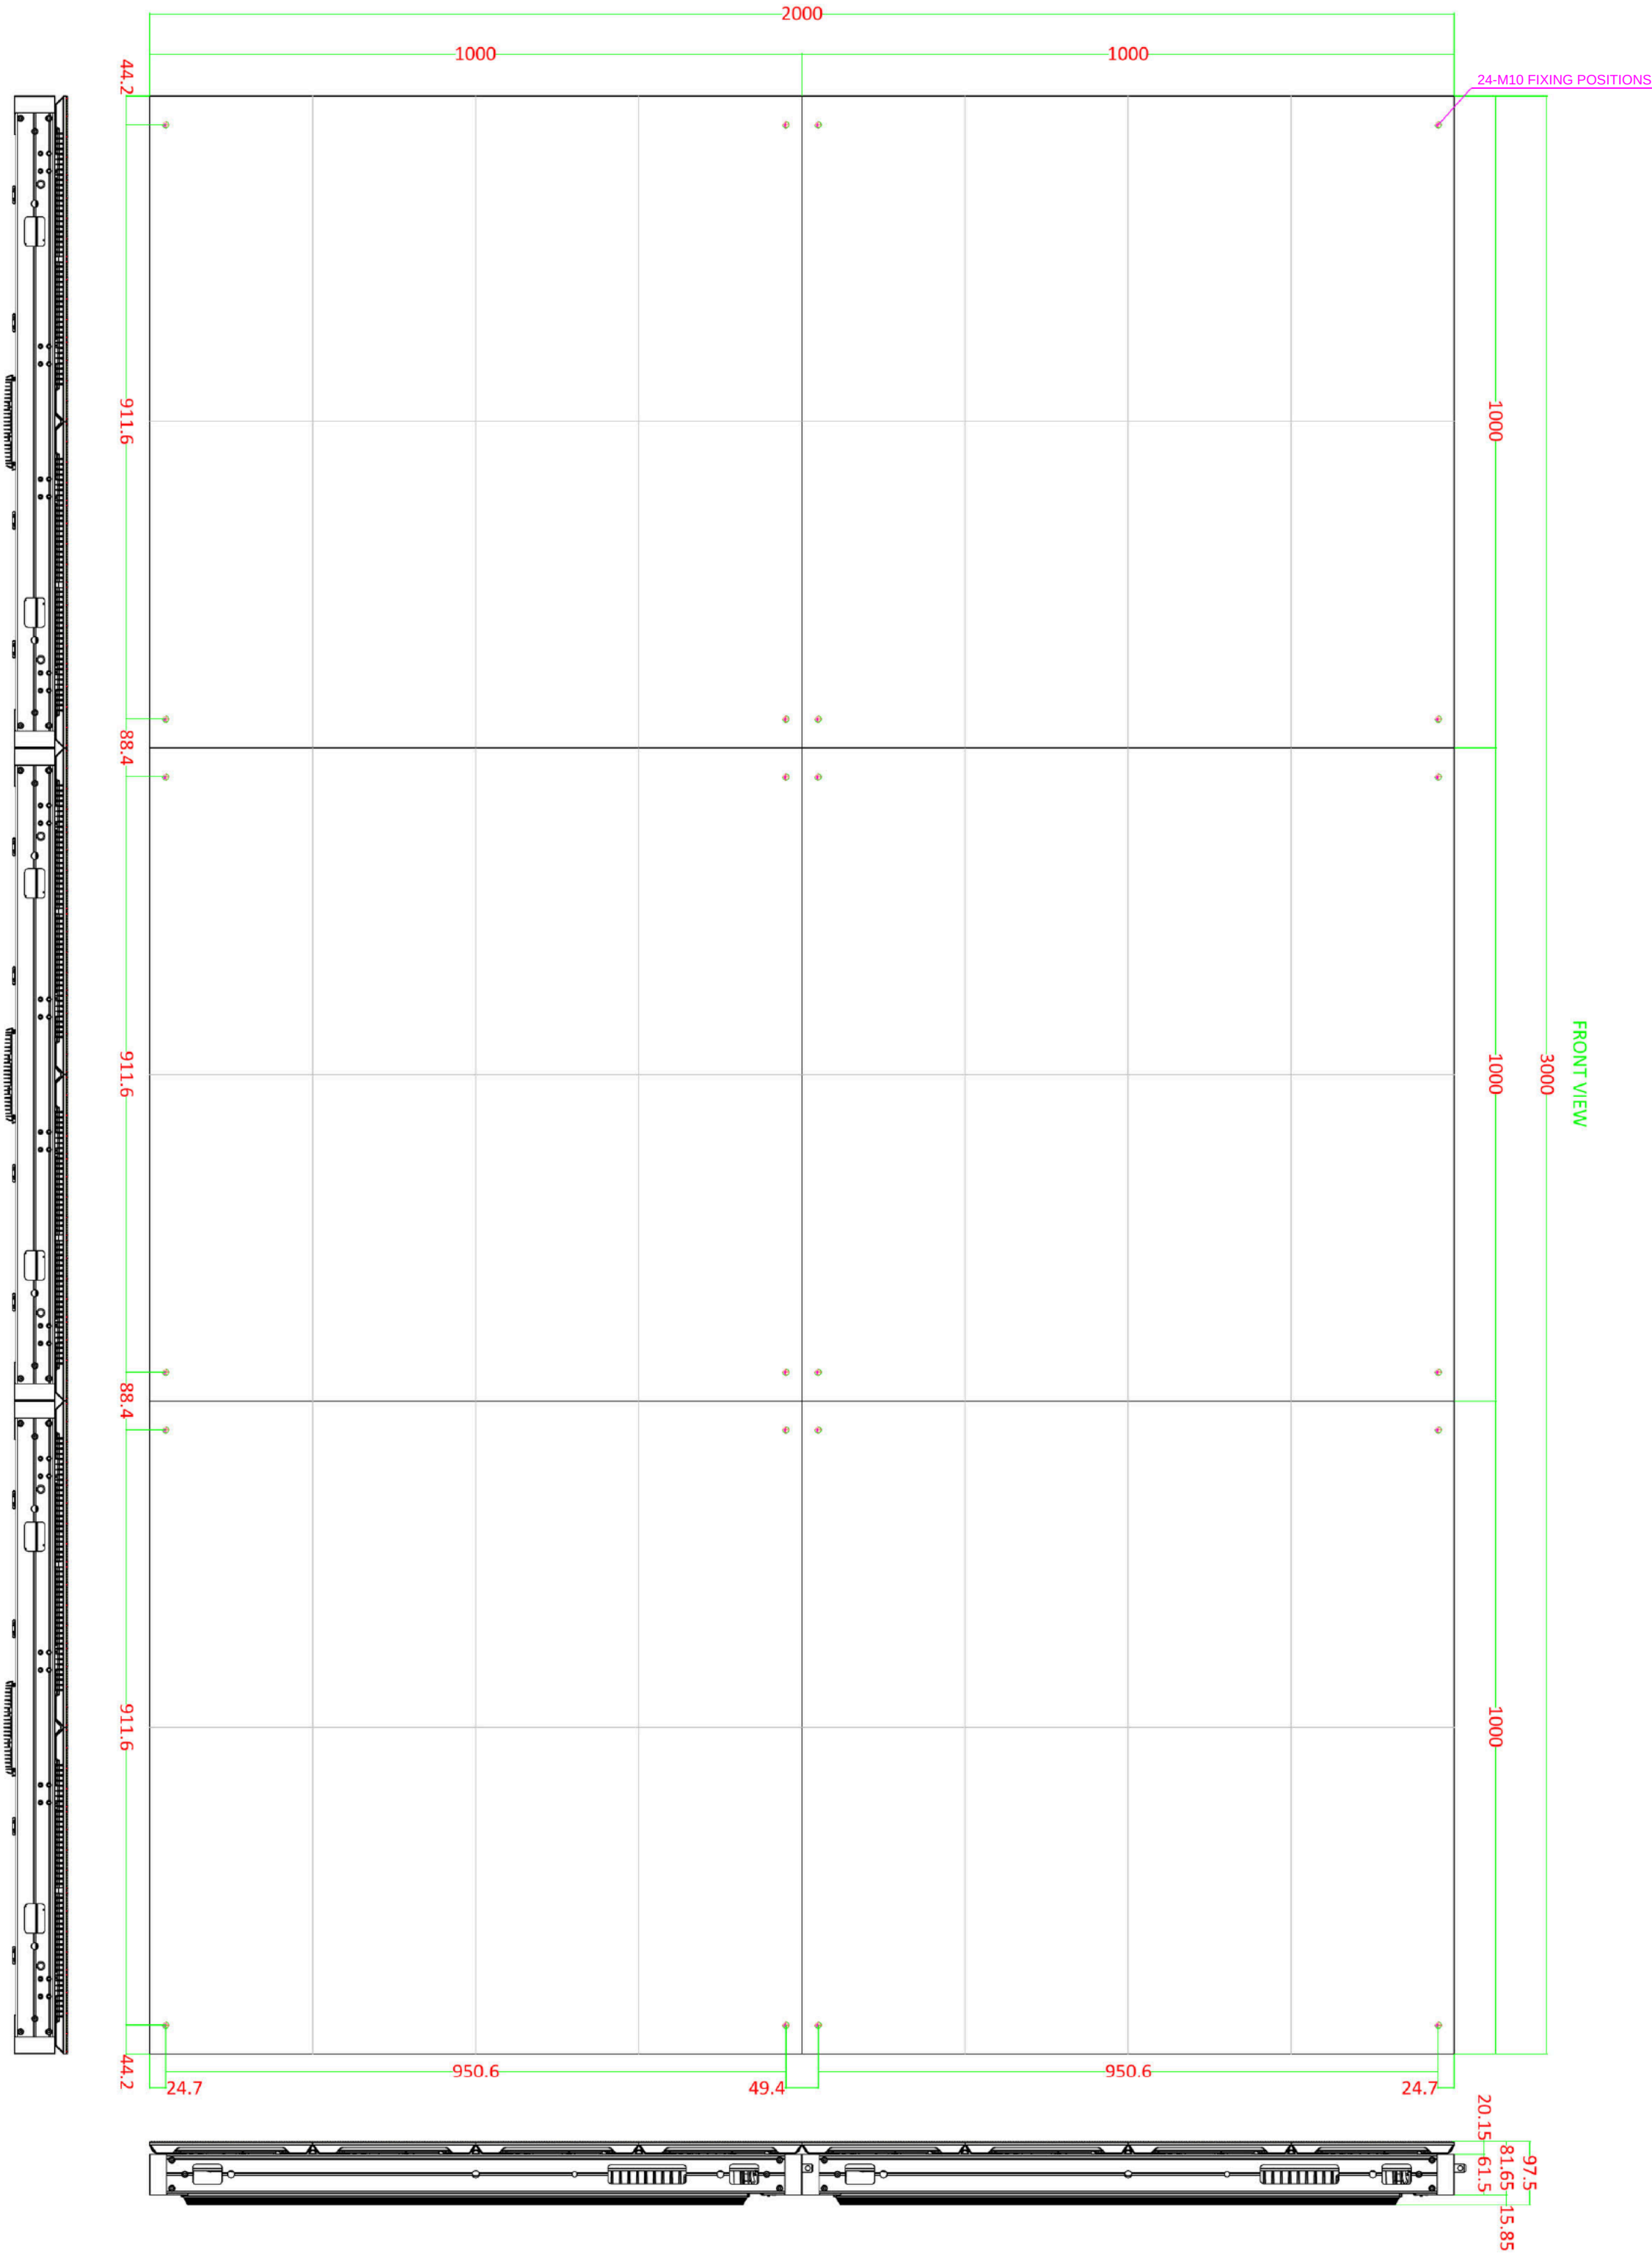

Notes:

1. THE COPYRIGHT OF THIS DRAWING IS VESTED IN SCANLITE VISUAL COMMUNICATIONS LTD AND IT MAY NOT BE REPRODUCED IN WHOLE OR PART OR USED FOR THE MANUFACTURE OF ANY ARTICLE WITHOUT THE EXPRESS PERMISSION OF THE COPYRIGHT HOLDERS.
2. WORK TO FIGURED DIMENSIONS ONLY.
3. THIS DRAWING IS TO BE READ IN CONJUNCTION WITH ALL RELEVANT ARCHITECTS, SERVICE ENGINEERS AND SCANLITE VISUAL COMMUNICATIONS LTD DRAWINGS AND SPECIFICATIONS.

A	INITIAL ISSUE.	JW	24/06/26
REV:	DESCRIPTION:	BY:	DATE:
STATUS: DESIGN REVIEW			

Scanlite Visual Communications Ltd

1HQ, Unit 1, Kincaig Business Park
Kincaig Road Blackpool, FY2 0PJ
T: +44 (0) 1253 302725
F: +44 (0) 1253 300484
www.scanlite.co.uk

GRU CO LIMITED

ARCHITECT:

SITE: 730 SEVEN SISTERS ROAD TOTTENHAM, LONDON N15 5NH			
TITLE: CABINET LAYOUT			
SCALE AT A1:	DATE:		
1:6	SEP 2026		
PROJECT NO:	DRAWING NO:	REVISION:	
730SSR	B1/730SSR/B2	B	