


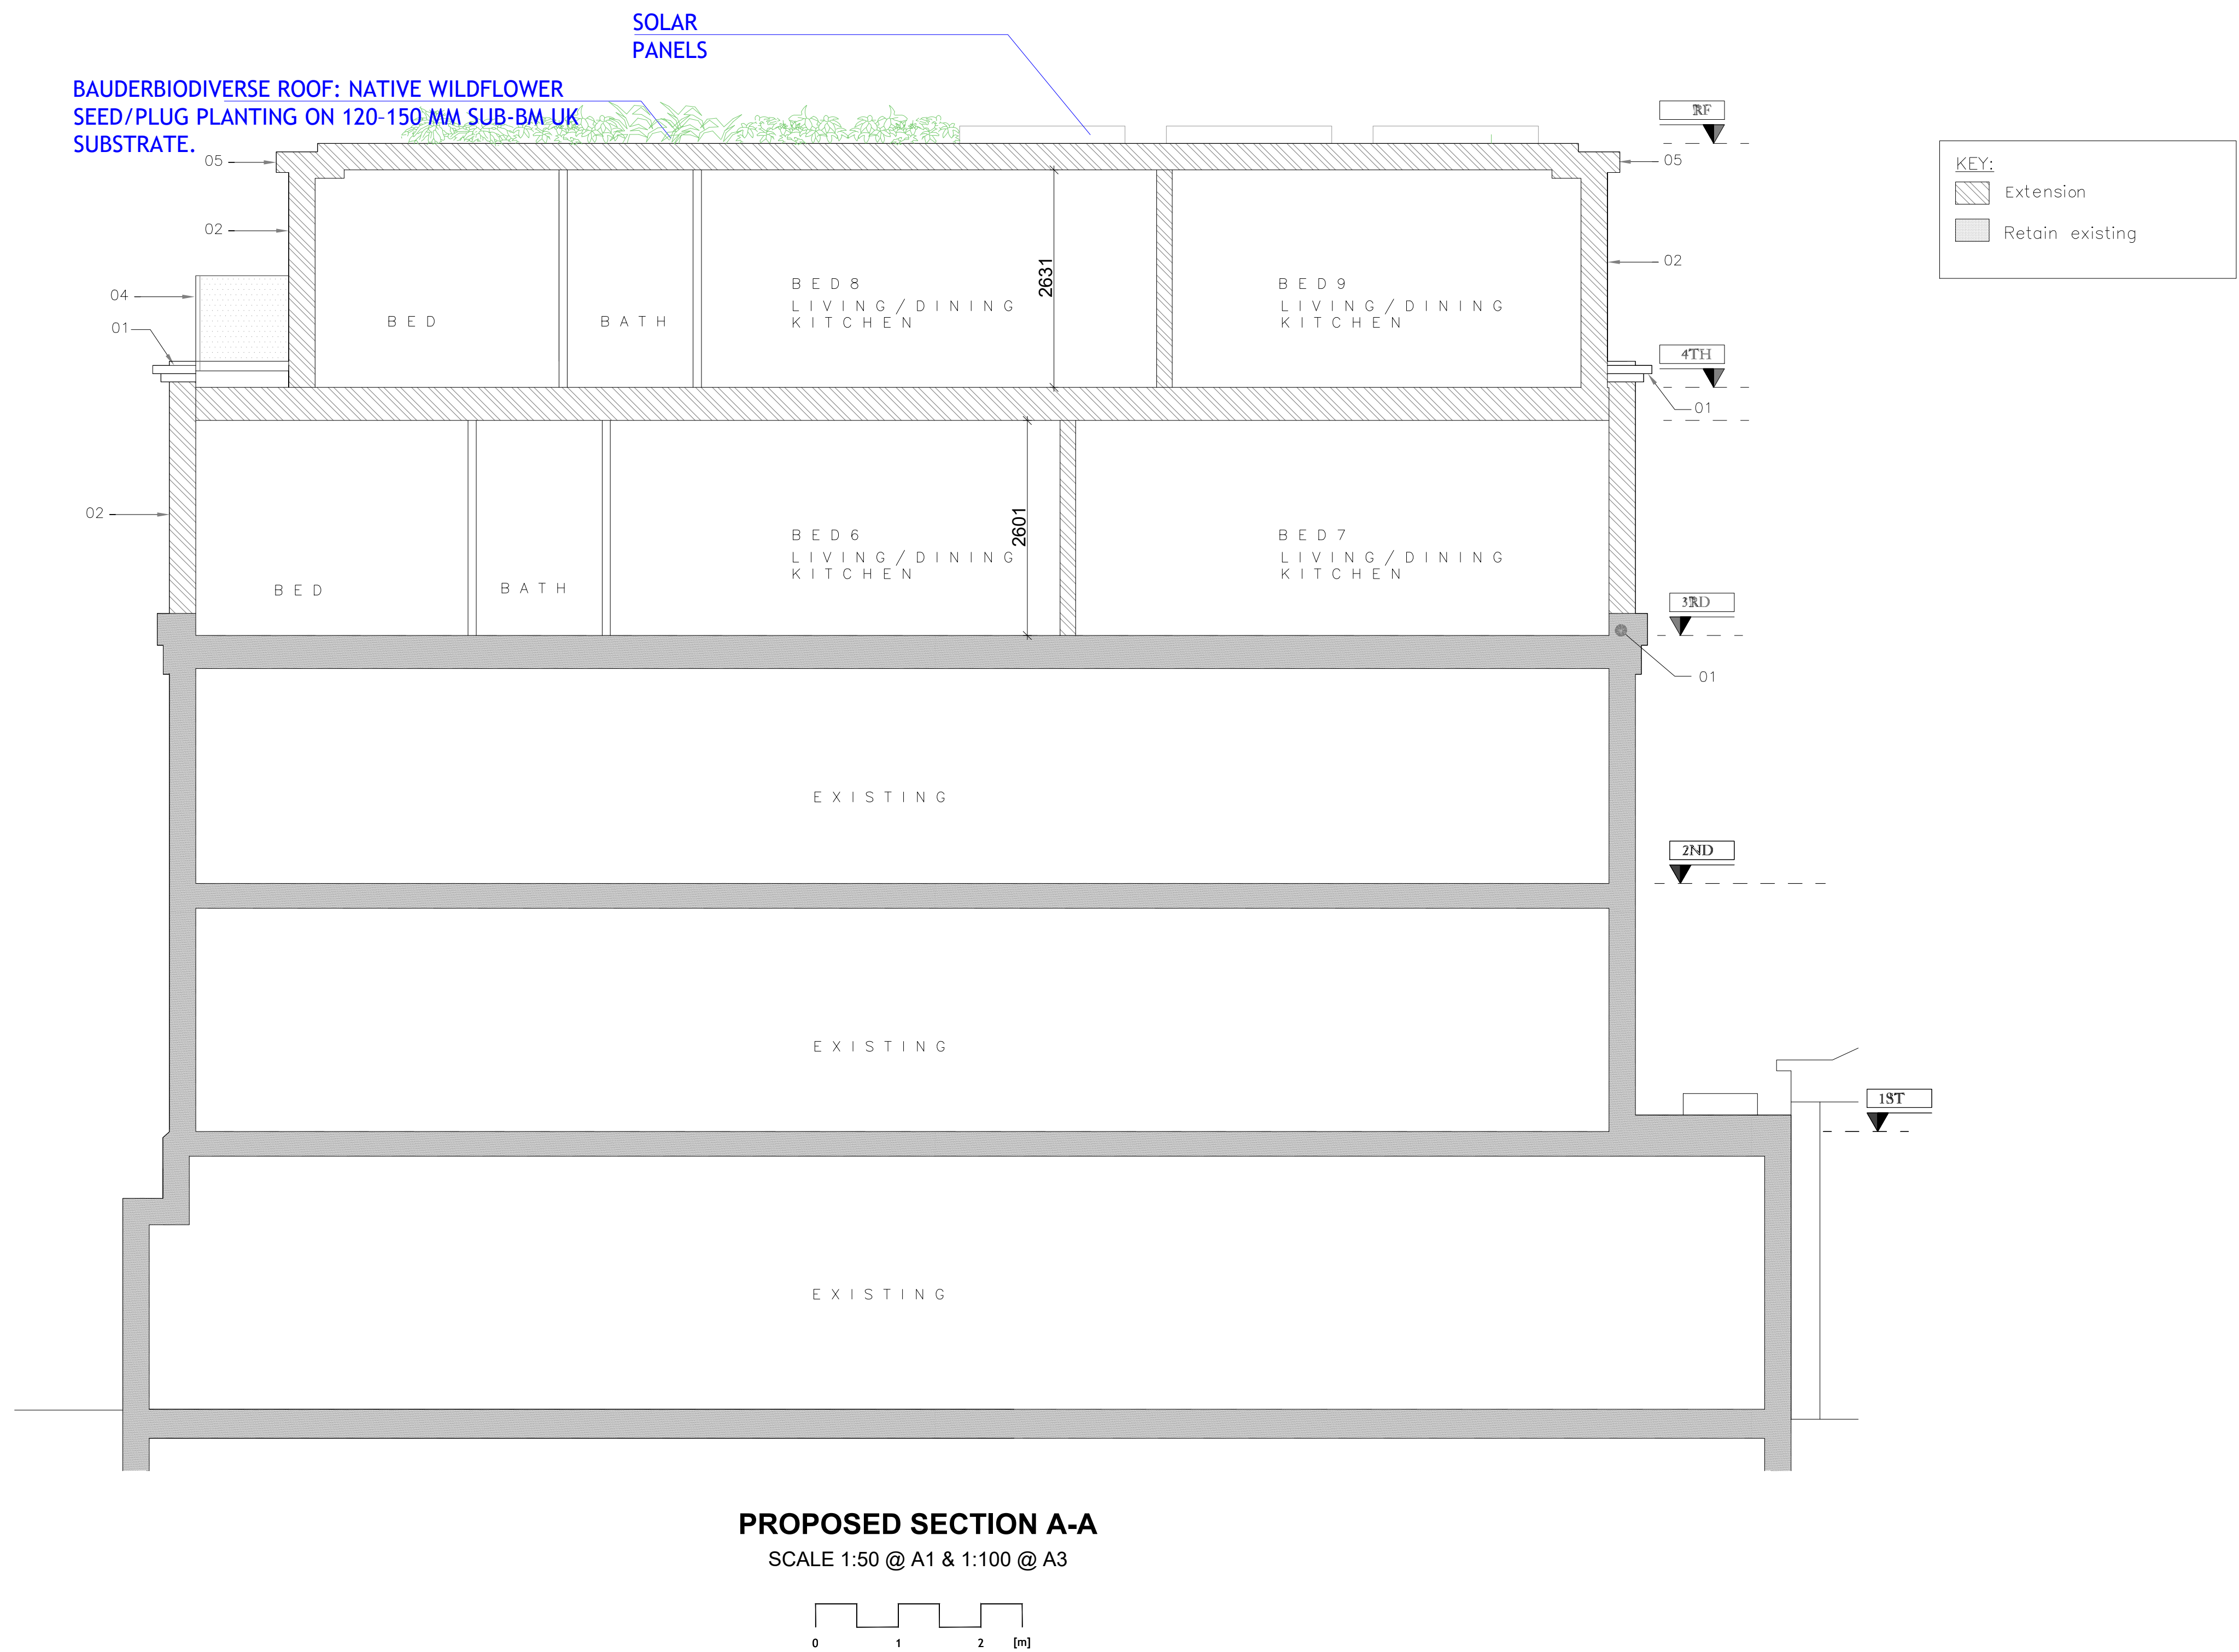

NOTES
THIS DRAWING IS THE SUBJECT OF
COPYRIGHT AND DESIGN RIGHTS
AND SHALL NOT BE REPRODUCED,
LOANED, COPIED OR SUBMITTED
TO ANY OTHER PARTY WITHOUT
CONSENT.

C	MB	AMENDED TO PO REQUEST
24.09.2026		
B	MB	UPATED FOR CONSENCY WITH ENERGY STATEMENT
24.07.2026		ROOF ADDED
A	MB	GREEN
15.05.2026		ROOF ADDED
NO.	DR.	INFO
DATE		
REVISION		
PROJECT		
107 MAYES ROAD,		
LONDON,		
N22 6UP		
CLIENT		

DRAWING TITLE
PROPOSED SECTION A-A

SCALE	1:50	1:100
SIZE	A1	A3
JOB NO.	202549	
STAGE	P	
DWG NO.	202549.P.201	
REVISION	C	
DATE	APRIL 2026	
DRAWN	MB	
CHECKED	MB	



1 MANOR DRIVE, LONDON, N20 0DZ
MBMSTUDIOARCHITECTURE@GMAIL.COM
PHONE: 0 7399 409 190

RIBA Architects
Registration
Board