


NOTES
THIS DRAWING IS THE SUBJECT OF
COPYRIGHT AND DESIGN RIGHTS
AND SHALL NOT BE REPRODUCED,
LOANED, COPIED OR SUBMITTED
TO ANY OTHER PARTY WITHOUT
CONSENT.

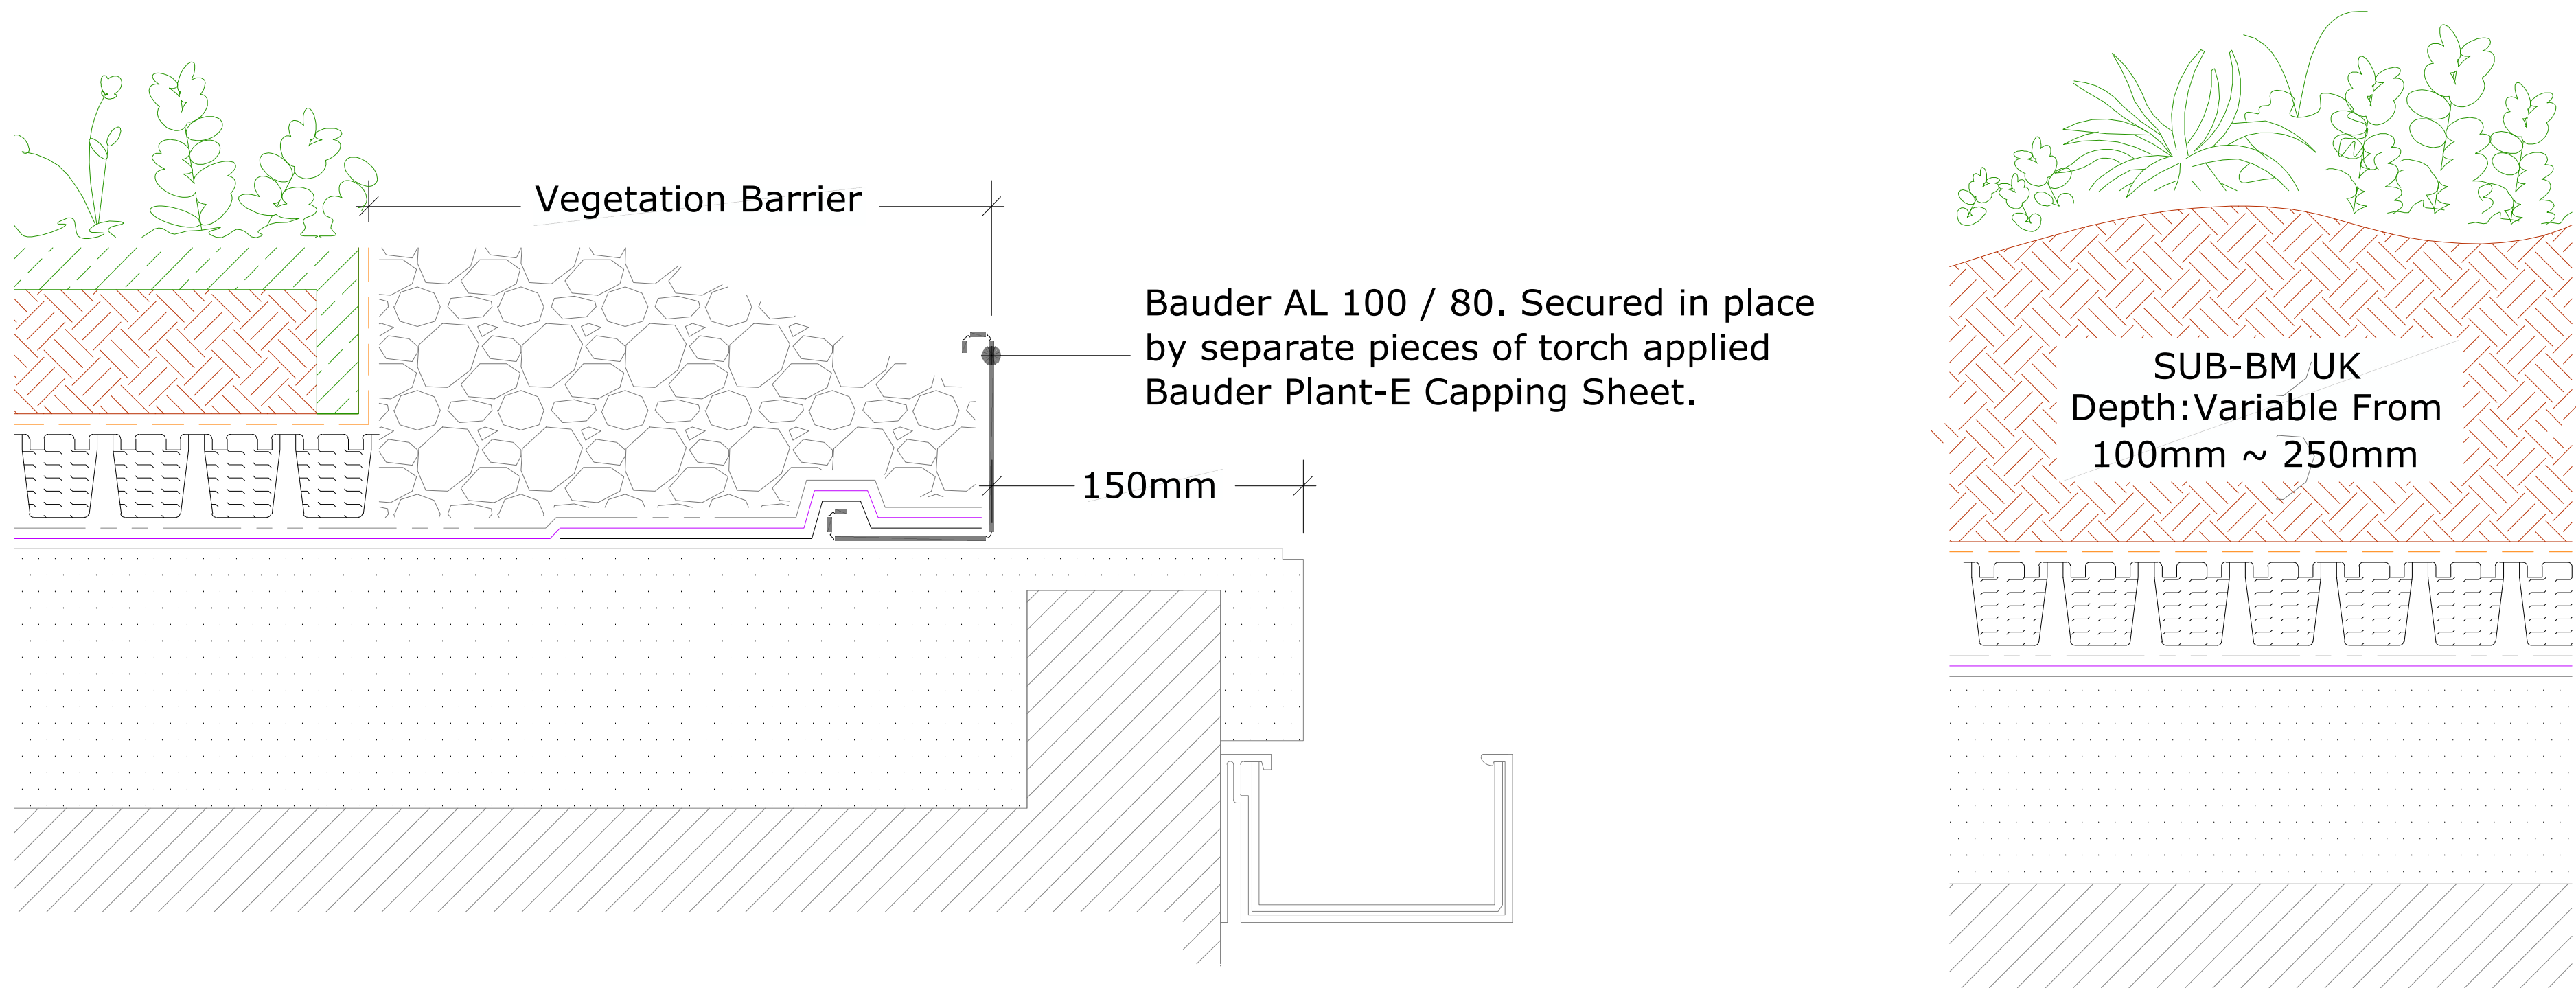


External Gutter

(Drg.No: D0901/03-00W_0-4Deg_006-ExtInt-S-DB_005)

Buildup Depth (from): 145mm
Saturated Weight (from) 140Kg /m2
(Excluding Waterproofing System & Planting)

Where AL 150 is used, the
FV 125 fleece is only
required on top of the
drainage layer. For bespoke
trims the FV 125 fleece
must also be laid vertically.

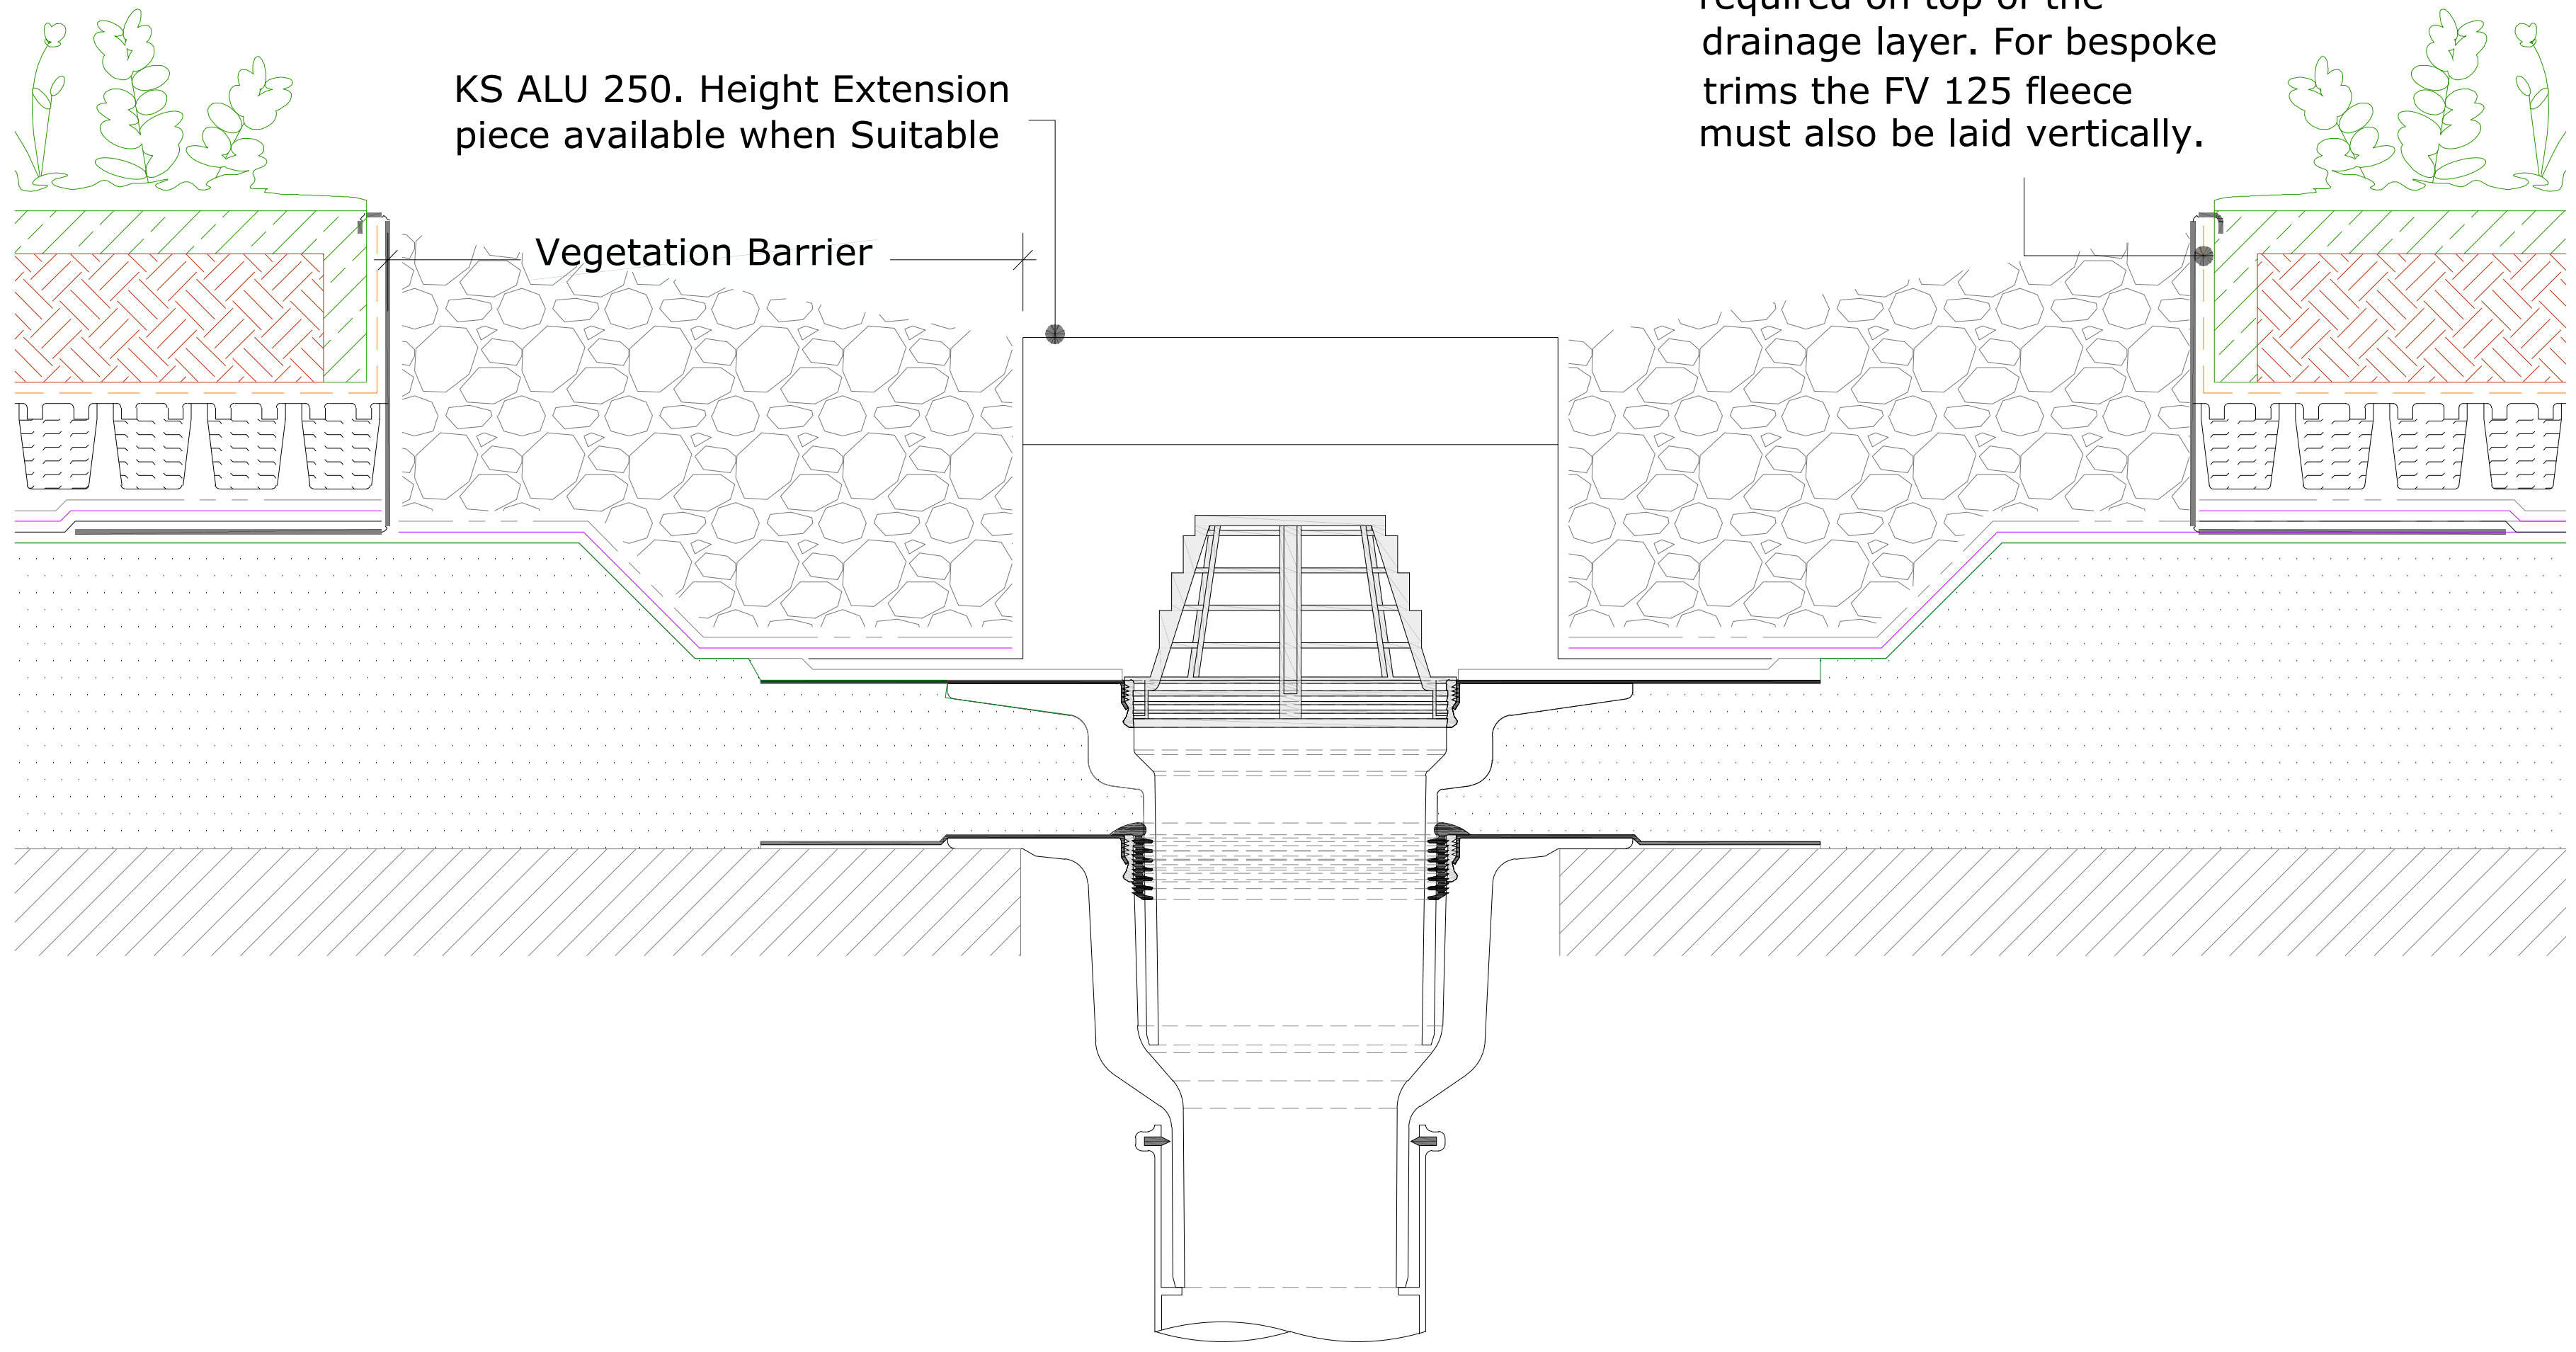

Bauder Outlet - Compact

(Drg.No: D0901/03-00W_0-4Deg_006-ExtInt-S-DB_001)

A	MB	AMENDED TO PO
24.09.2026		REQUEST
NO.	DR.	INFO
DATE		
REVISION		
PROJECT		
107 MAYES ROAD,		
LONDON,		
N22 6UP		
CLIENT		
DRAWING TITLE		
BAUDER BIODIVERSE GREEN ROOF		
DETAILS		
SCALE	1:25	1:50
SIZE	A1	A3
JOB NO.	202549	
STAGE	P	
DWG NO.	202549.P.503	
REVISION	A	
DATE	MAY 2025	
DRAWN	MB	
CHECKED	MB	



1 MANOR DRIVE, LONDON, N20 0DZ
MBMSTUDIOARCHITECTURE@GMAIL.COM
PHONE: 0 7399 409 190

RIBA Architects
Registration
Board