


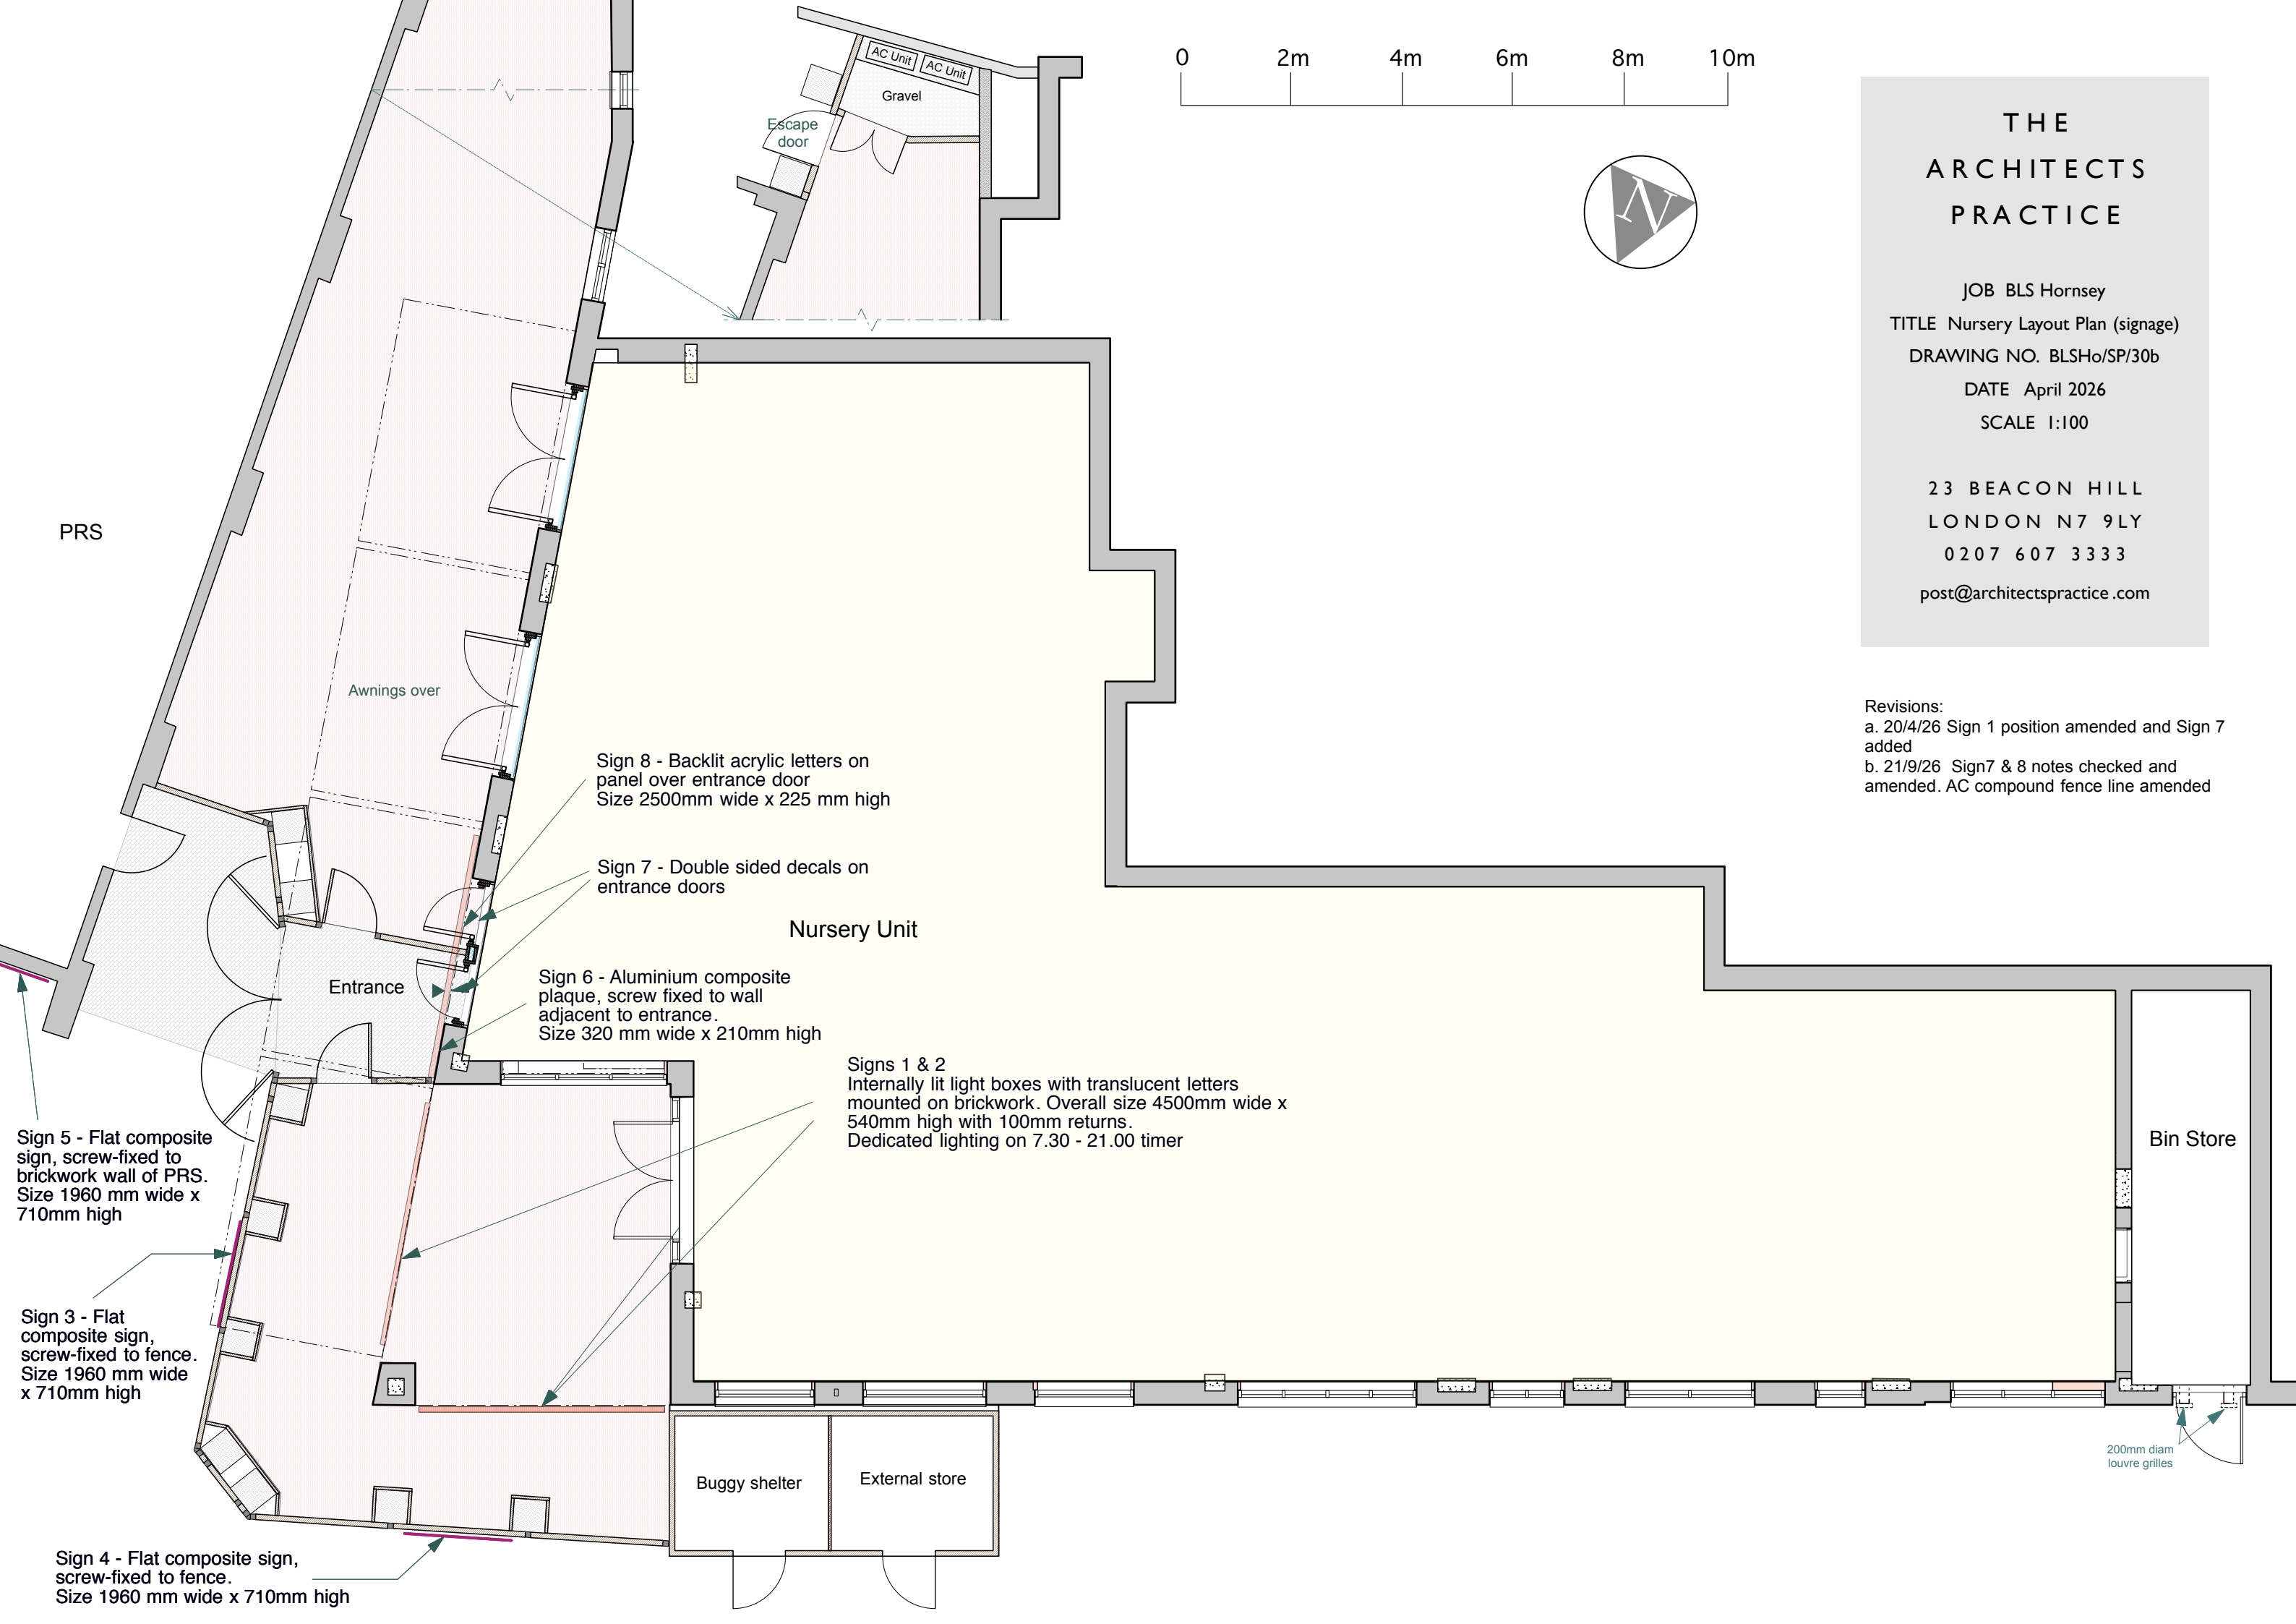

0 2m 4m 6m 8m 10m



THE ARCHITECTS PRACTICE

JOB BLS Hornsey
TITLE Nursery Layout Plan (signage)
DRAWING NO. BLSHo/SP/30b
DATE April 2026
SCALE 1:100

23 BEACON HILL
LONDON N7 9LY
0207 607 3333
post@architectspractice.com

Revisions:
a. 20/4/26 Sign 1 position amended and Sign 7 added
b. 21/9/26 Sign7 & 8 notes checked and amended. AC compound fence line amended

PRS

Awnings over

Sign 8 - Backlit acrylic letters on panel over entrance door
Size 2500mm wide x 225 mm high

Sign 7 - Double sided decals on entrance doors

Nursery Unit

Sign 6 - Aluminium composite plaque, screw fixed to wall adjacent to entrance.
Size 320 mm wide x 210mm high

Entrance

Signs 1 & 2
Internally lit light boxes with translucent letters mounted on brickwork. Overall size 4500mm wide x 540mm high with 100mm returns.
Dedicated lighting on 7.30 - 21.00 timer

Sign 5 - Flat composite sign, screw-fixed to brickwork wall of PRS.
Size 1960 mm wide x 710mm high

Sign 3 - Flat composite sign, screw-fixed to fence.
Size 1960 mm wide x 710mm high

Sign 4 - Flat composite sign, screw-fixed to fence.
Size 1960 mm wide x 710mm high

Bin Store

Buggy shelter

External store

200mm diam louvre grilles