


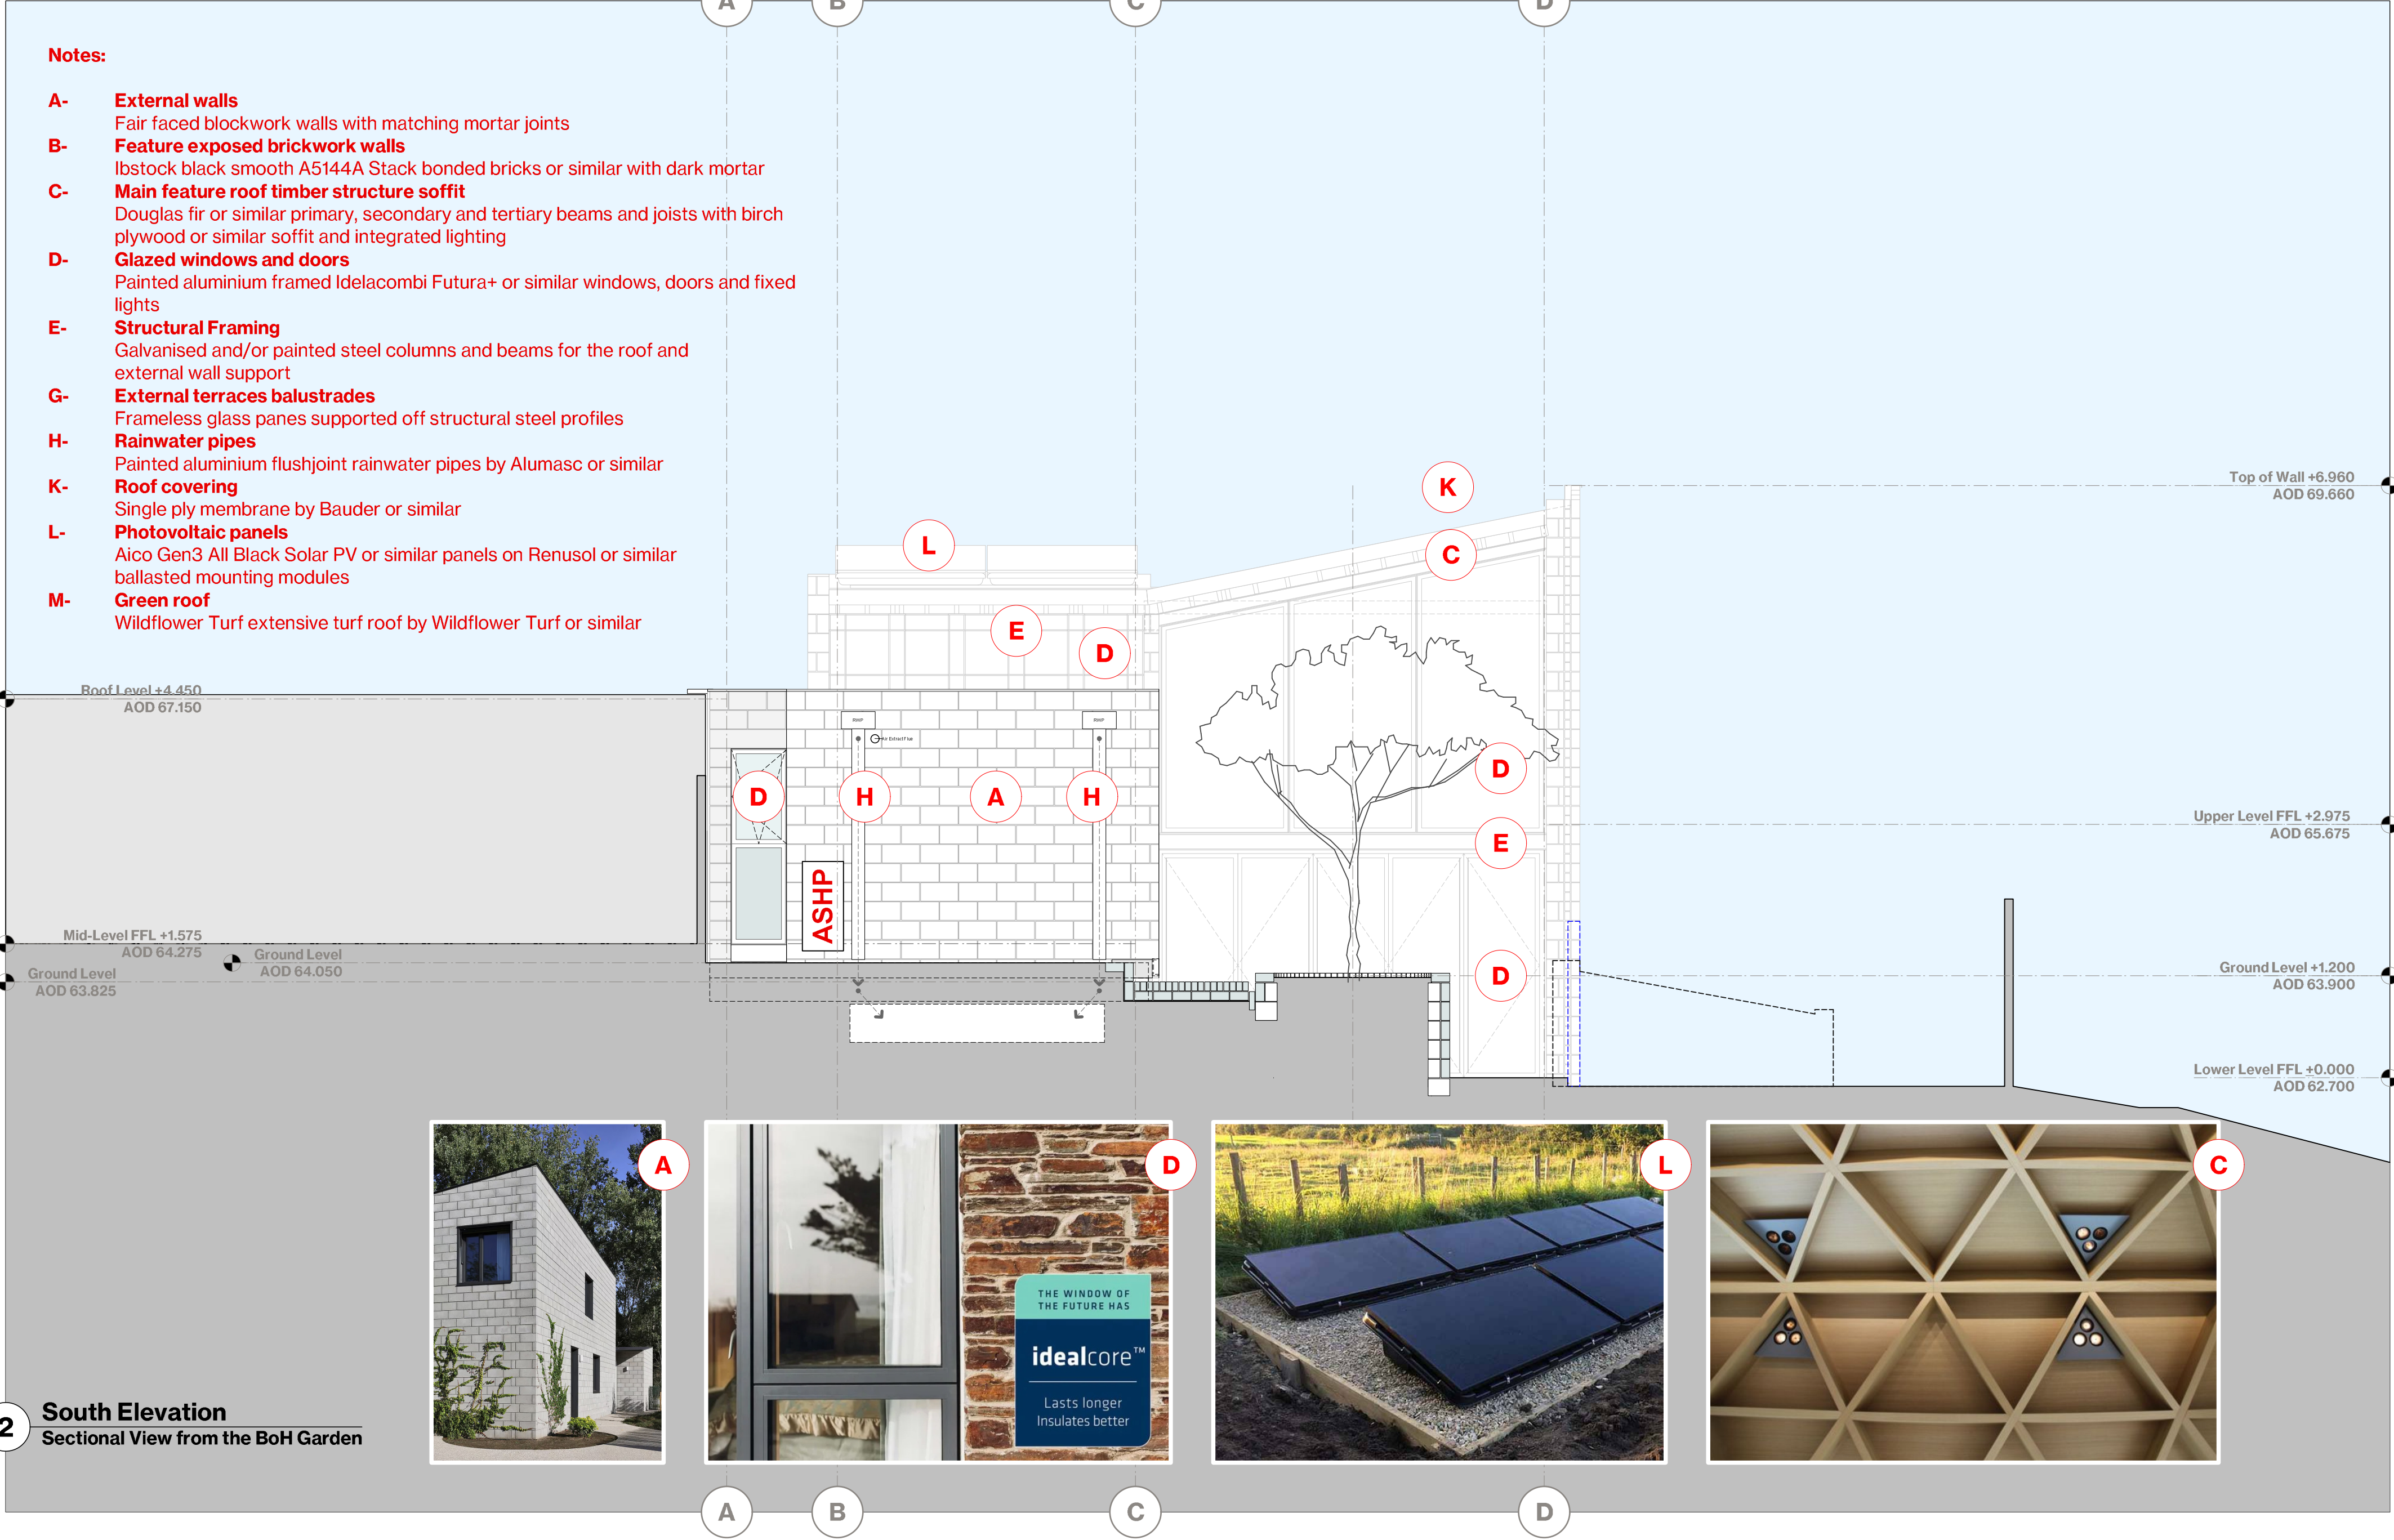

KEY / NOTES		REV	DATE	DESCRIPTION / PURPOSE OF ISSUE	PROJECT	189 MOUNT VIEW ROAD	REVISION
ALL DIMENSIONS, LEVELS AND AREAS ARE APPROXIMATE ONLY AND SHOULD BE VERIFIED ON SITE.		00	01/10/26	FOR PRE-COMMENCEMENT PLANNING CONDITIONS DISCHARGE	DRWG NAME	GENERAL ARRANGEMENT SOUTH AND PART-WEST ELEVATIONS	00
DO NOT SCALE THIS DRAWING					DRWG NO	0015-A-GA-SC-12-PLCD	
ASAP GROUP SHALL NOT BE LIABLE OR RESPONSIBLE FOR ANY USE OF THIS DOCUMENT FOR ANY PURPOSE OTHER THAN THAT FOR WHICH IT WAS ORIGINALLY PREPARED AND PROVIDED. WHILE THE CLIENT SHALL BE ENTITLED TO UTILISE AND COPY THIS DOCUMENT FOR AN EXTENSION OF THE WORKS, THE CLIENT SHALL NOT BE ENTITLED TO REPRODUCE THE DESIGNS CONTAINED IN THIS DOCUMENT FOR ANY SUCH EXTENSION					SCALE	1:50	
					SIZE	A1	
					DATE	01/10/26	

© 2026 COPYRIGHT ASAP GROUP OF COMPANIES. ALL RIGHTS RESERVED.

ASAP GROUP
STATION LODGE
208 SEAFORTH AVENUE
NEW MALDEN
KT3 6JW
+44 (0)20 8949 8933
www.asandpartners.co.uk