


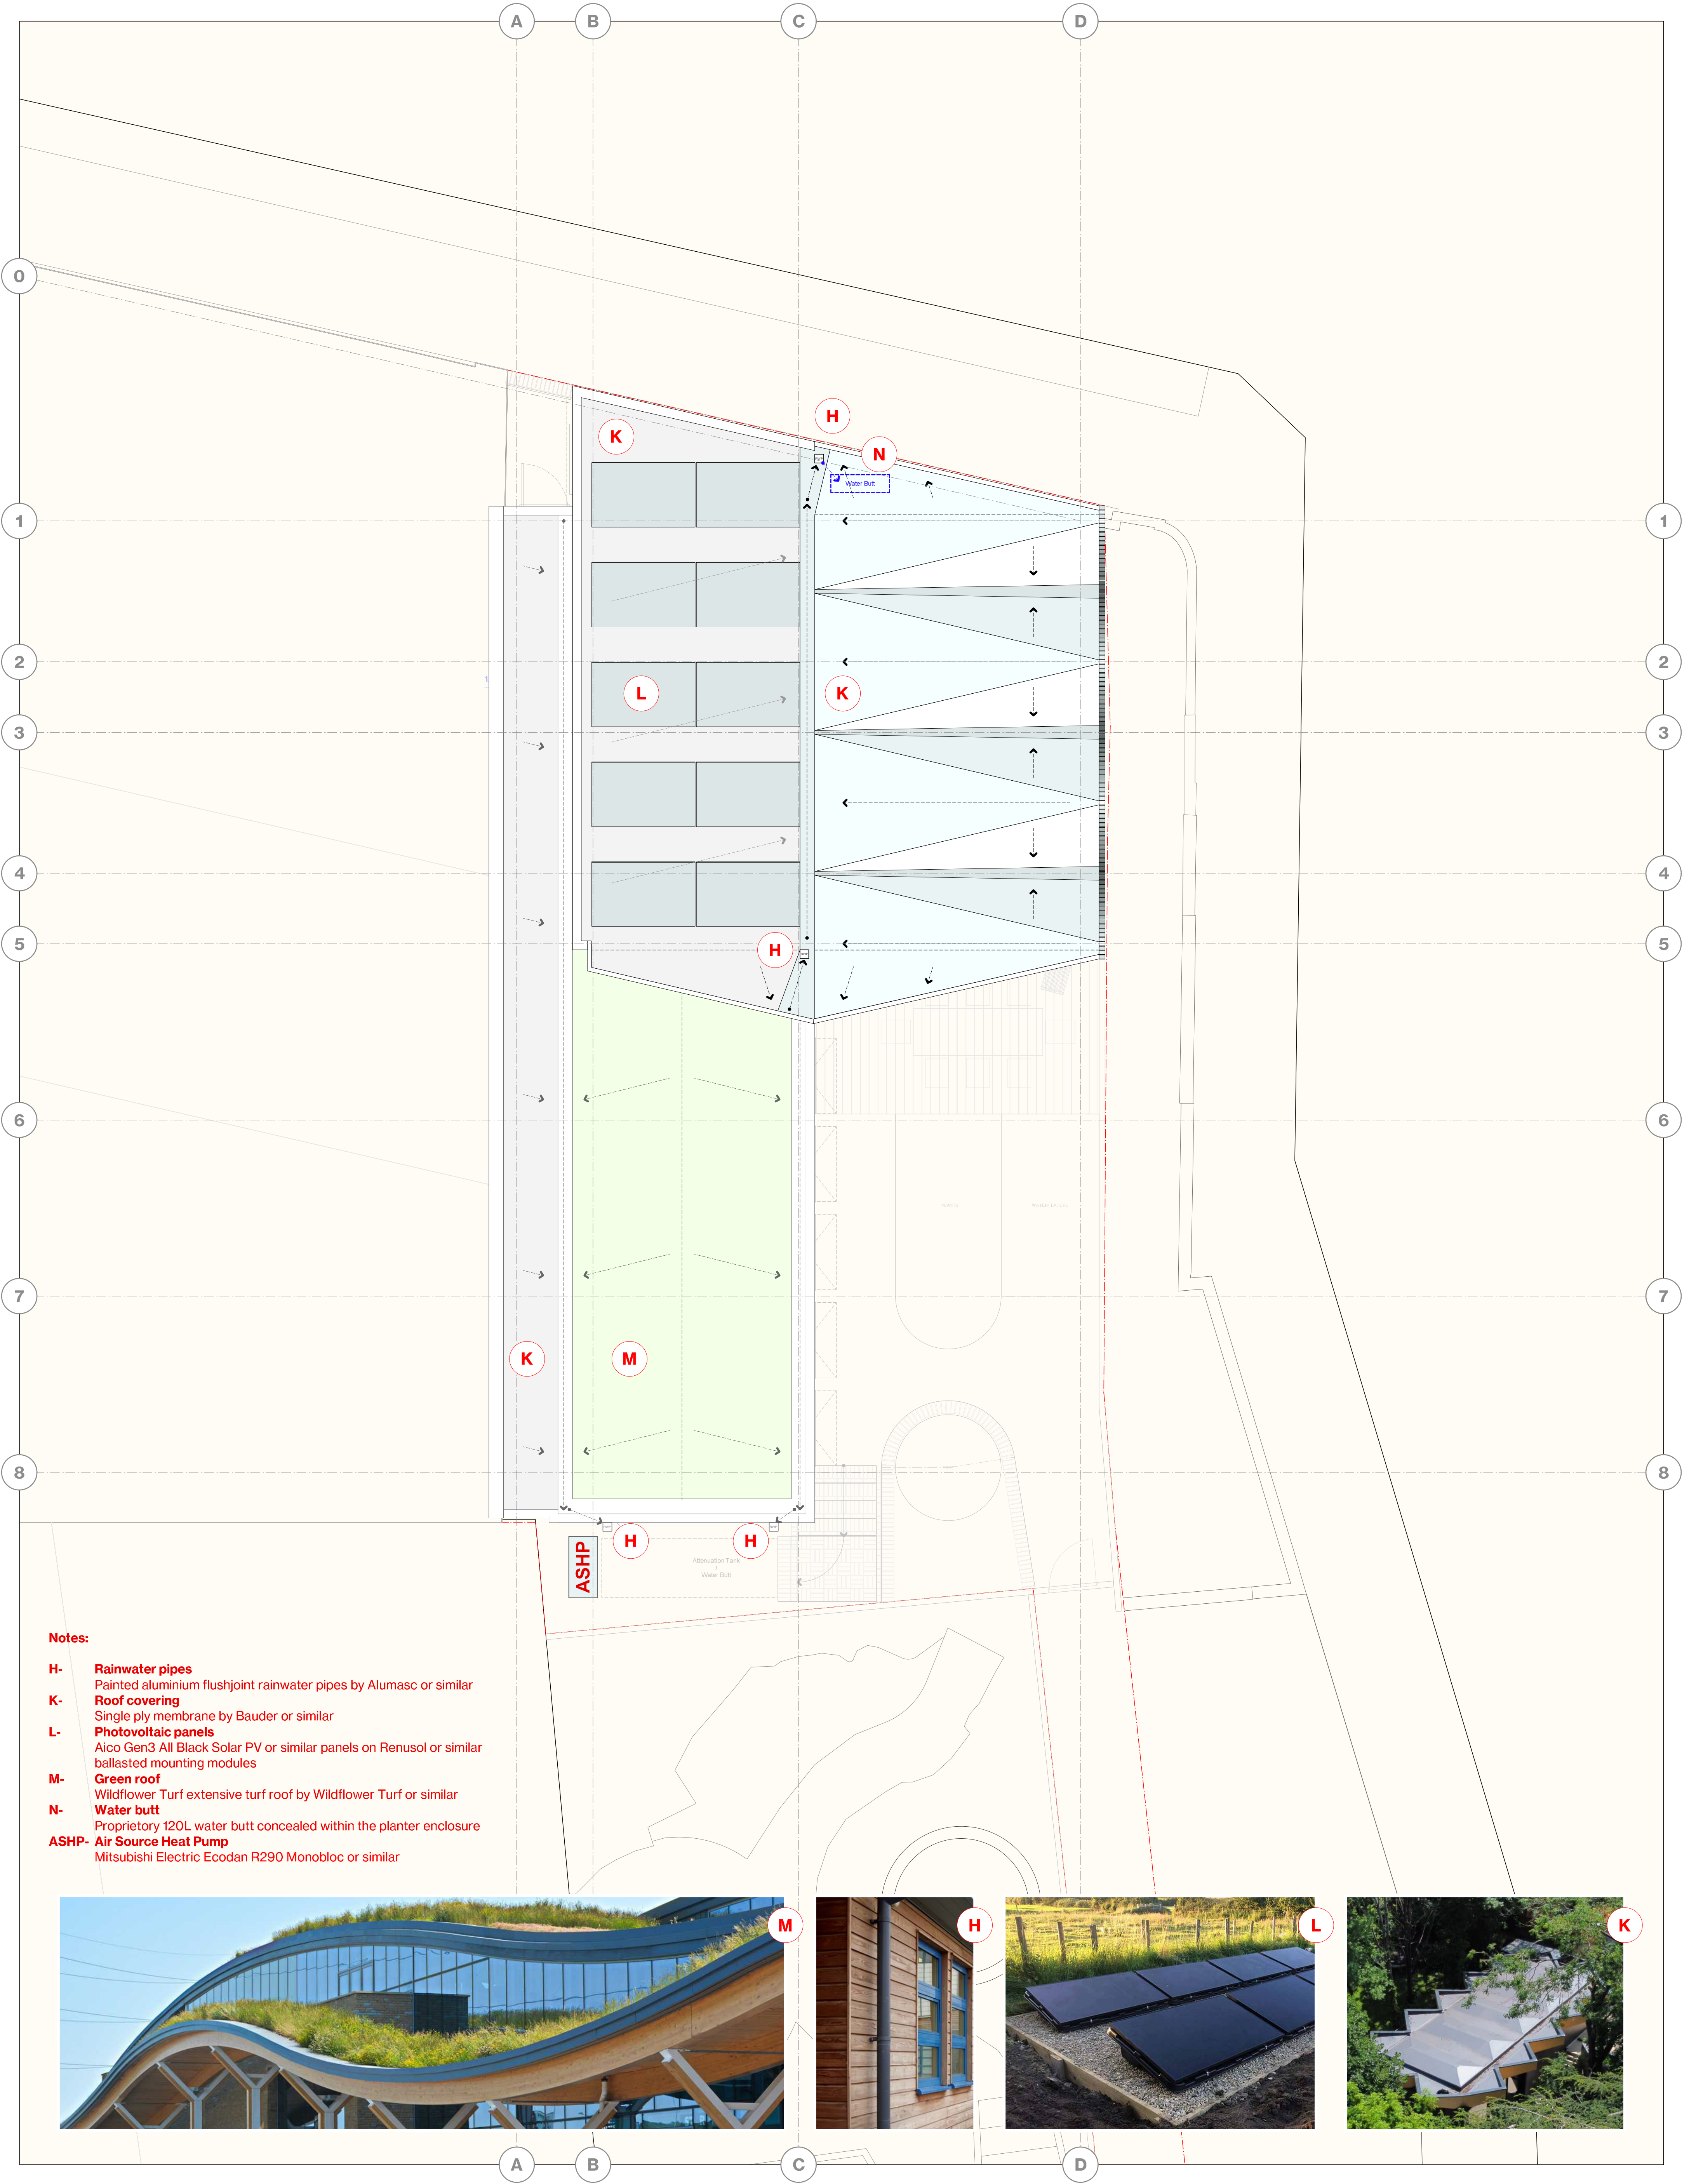

KEY / NOTES	REV	DATE	DESCRIPTION / PURPOSE OF ISSUE	PROJECT		REVISION
	00	01/10/26	FOR PRE-COMMENCEMENT PLANNING CONDITIONS DISCHARGE	189 MOUNT VIEW ROAD	GENERAL ARRANGEMENT ROOF PLAN	
ALL DIMENSIONS, LEVELS AND AREAS ARE APPROXIMATE ONLY AND SHOULD BE VERIFIED ON SITE. DO NOT SCALE THIS DRAWING ASAP GROUP SHALL NOT BE LIABLE OR RESPONSIBLE FOR ANY USE OF THIS DOCUMENT FOR ANY PURPOSE OTHER THAN THAT FOR WHICH IT WAS ORIGINALLY PREPARED AND PROVIDED. WHILE THE CLIENT SHALL BE ENTITLED TO UTILISE AND COPY THIS DOCUMENT FOR AN EXTENSION OF THE WORKS, THE CLIENT SHALL NOT BE ENTITLED TO REPRODUCE THE DESIGNS CONTAINED IN THIS DOCUMENT FOR ANY SUCH EXTENSION				DRWG NAME		00
				DRWG NO	0015-A-GA-PL-12-PLCD	
				SCALE	1:50	
				SIZE	A1	
				DATE	01/10/26	

© 2026 COPYRIGHT ASAP GROUP OF COMPANIES. ALL RIGHTS RESERVED.

ASAP GROUP
STATION LODGE
208 SEAFORTH AVENUE
NEW MALDEN
KT3 6JW
+44 (0)20 8949 8933
www.asandpartners.co.uk

AAA