
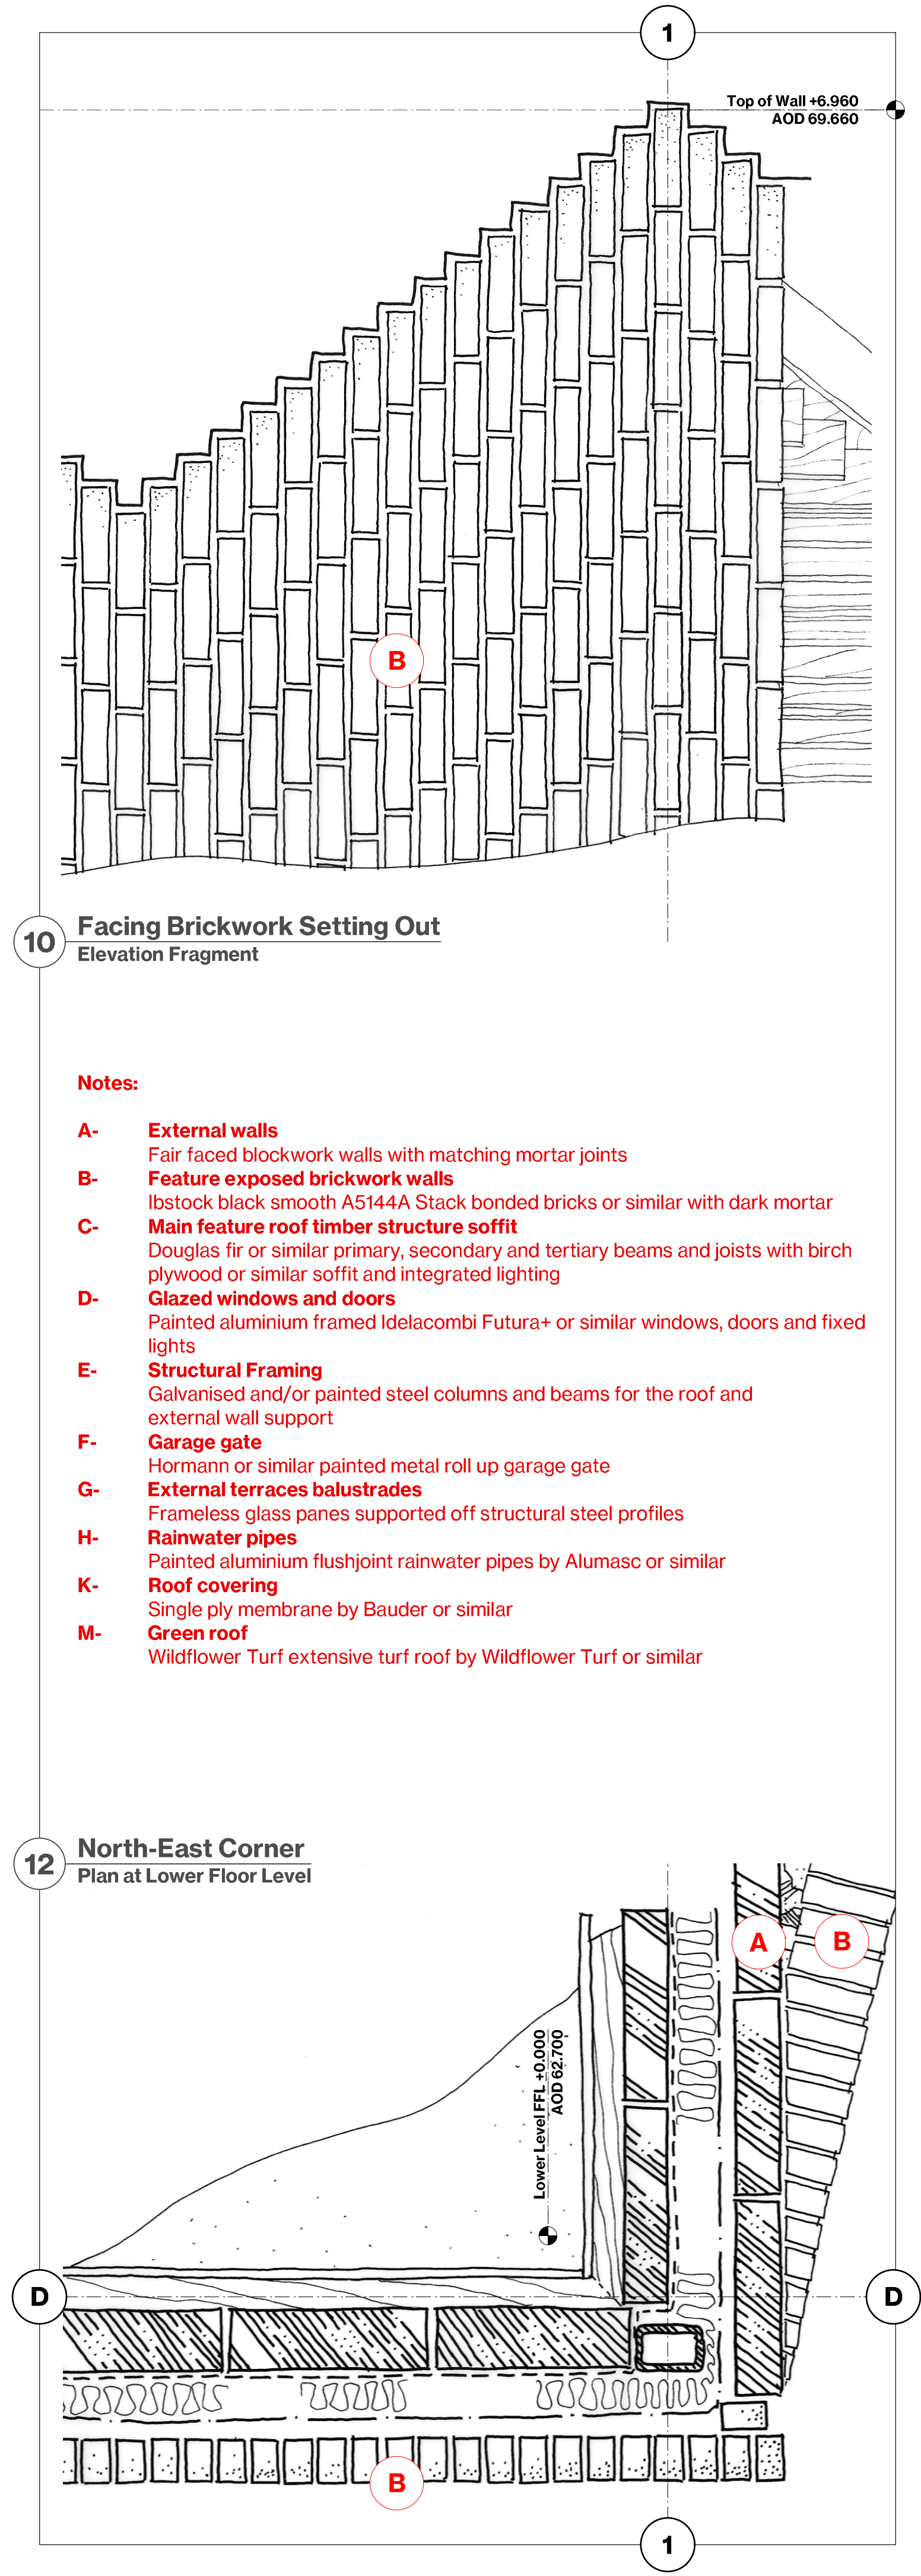
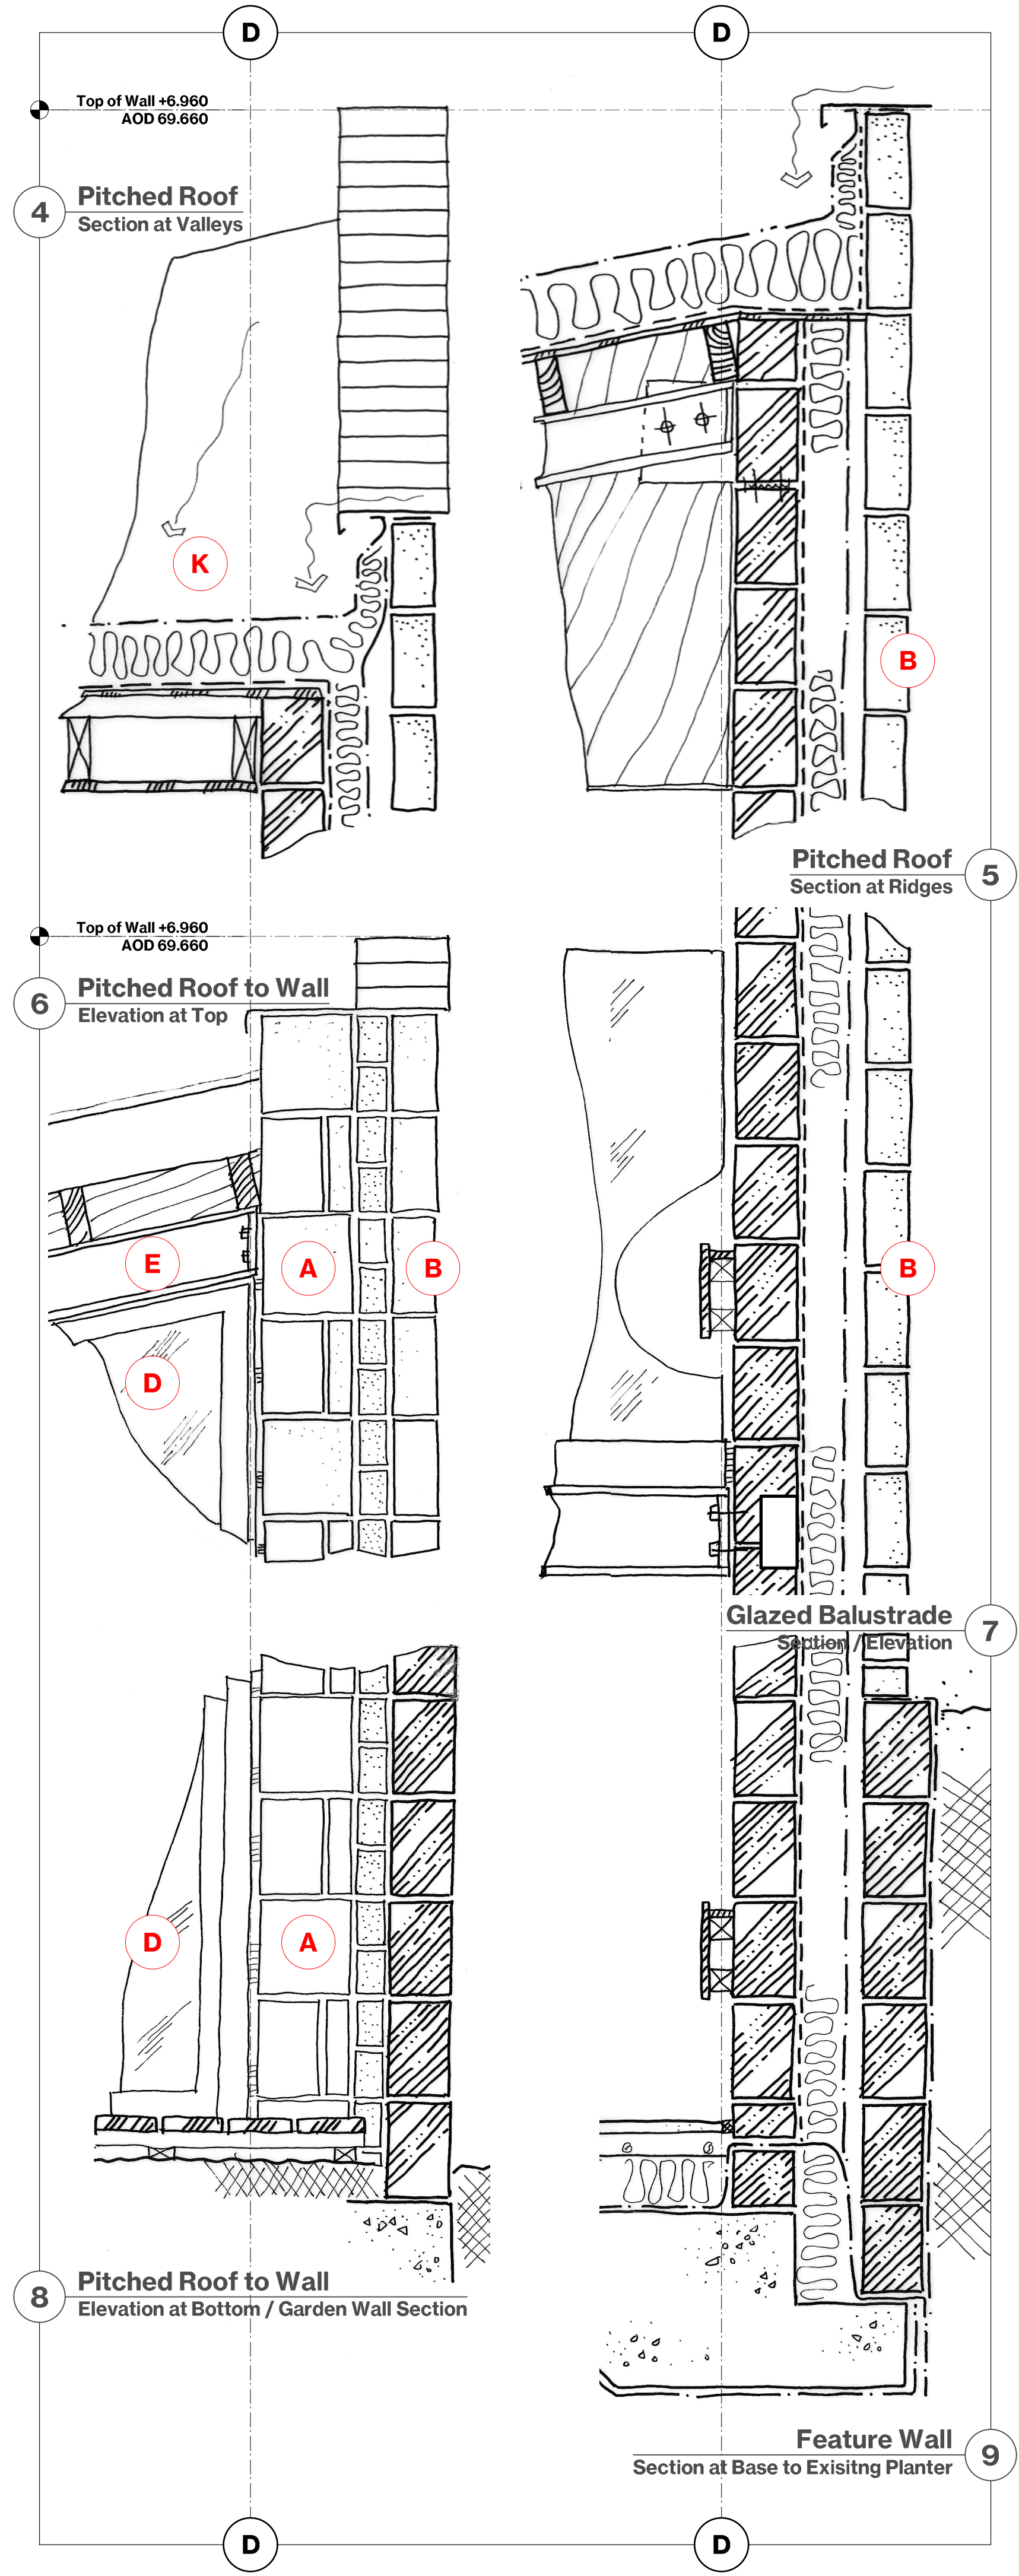


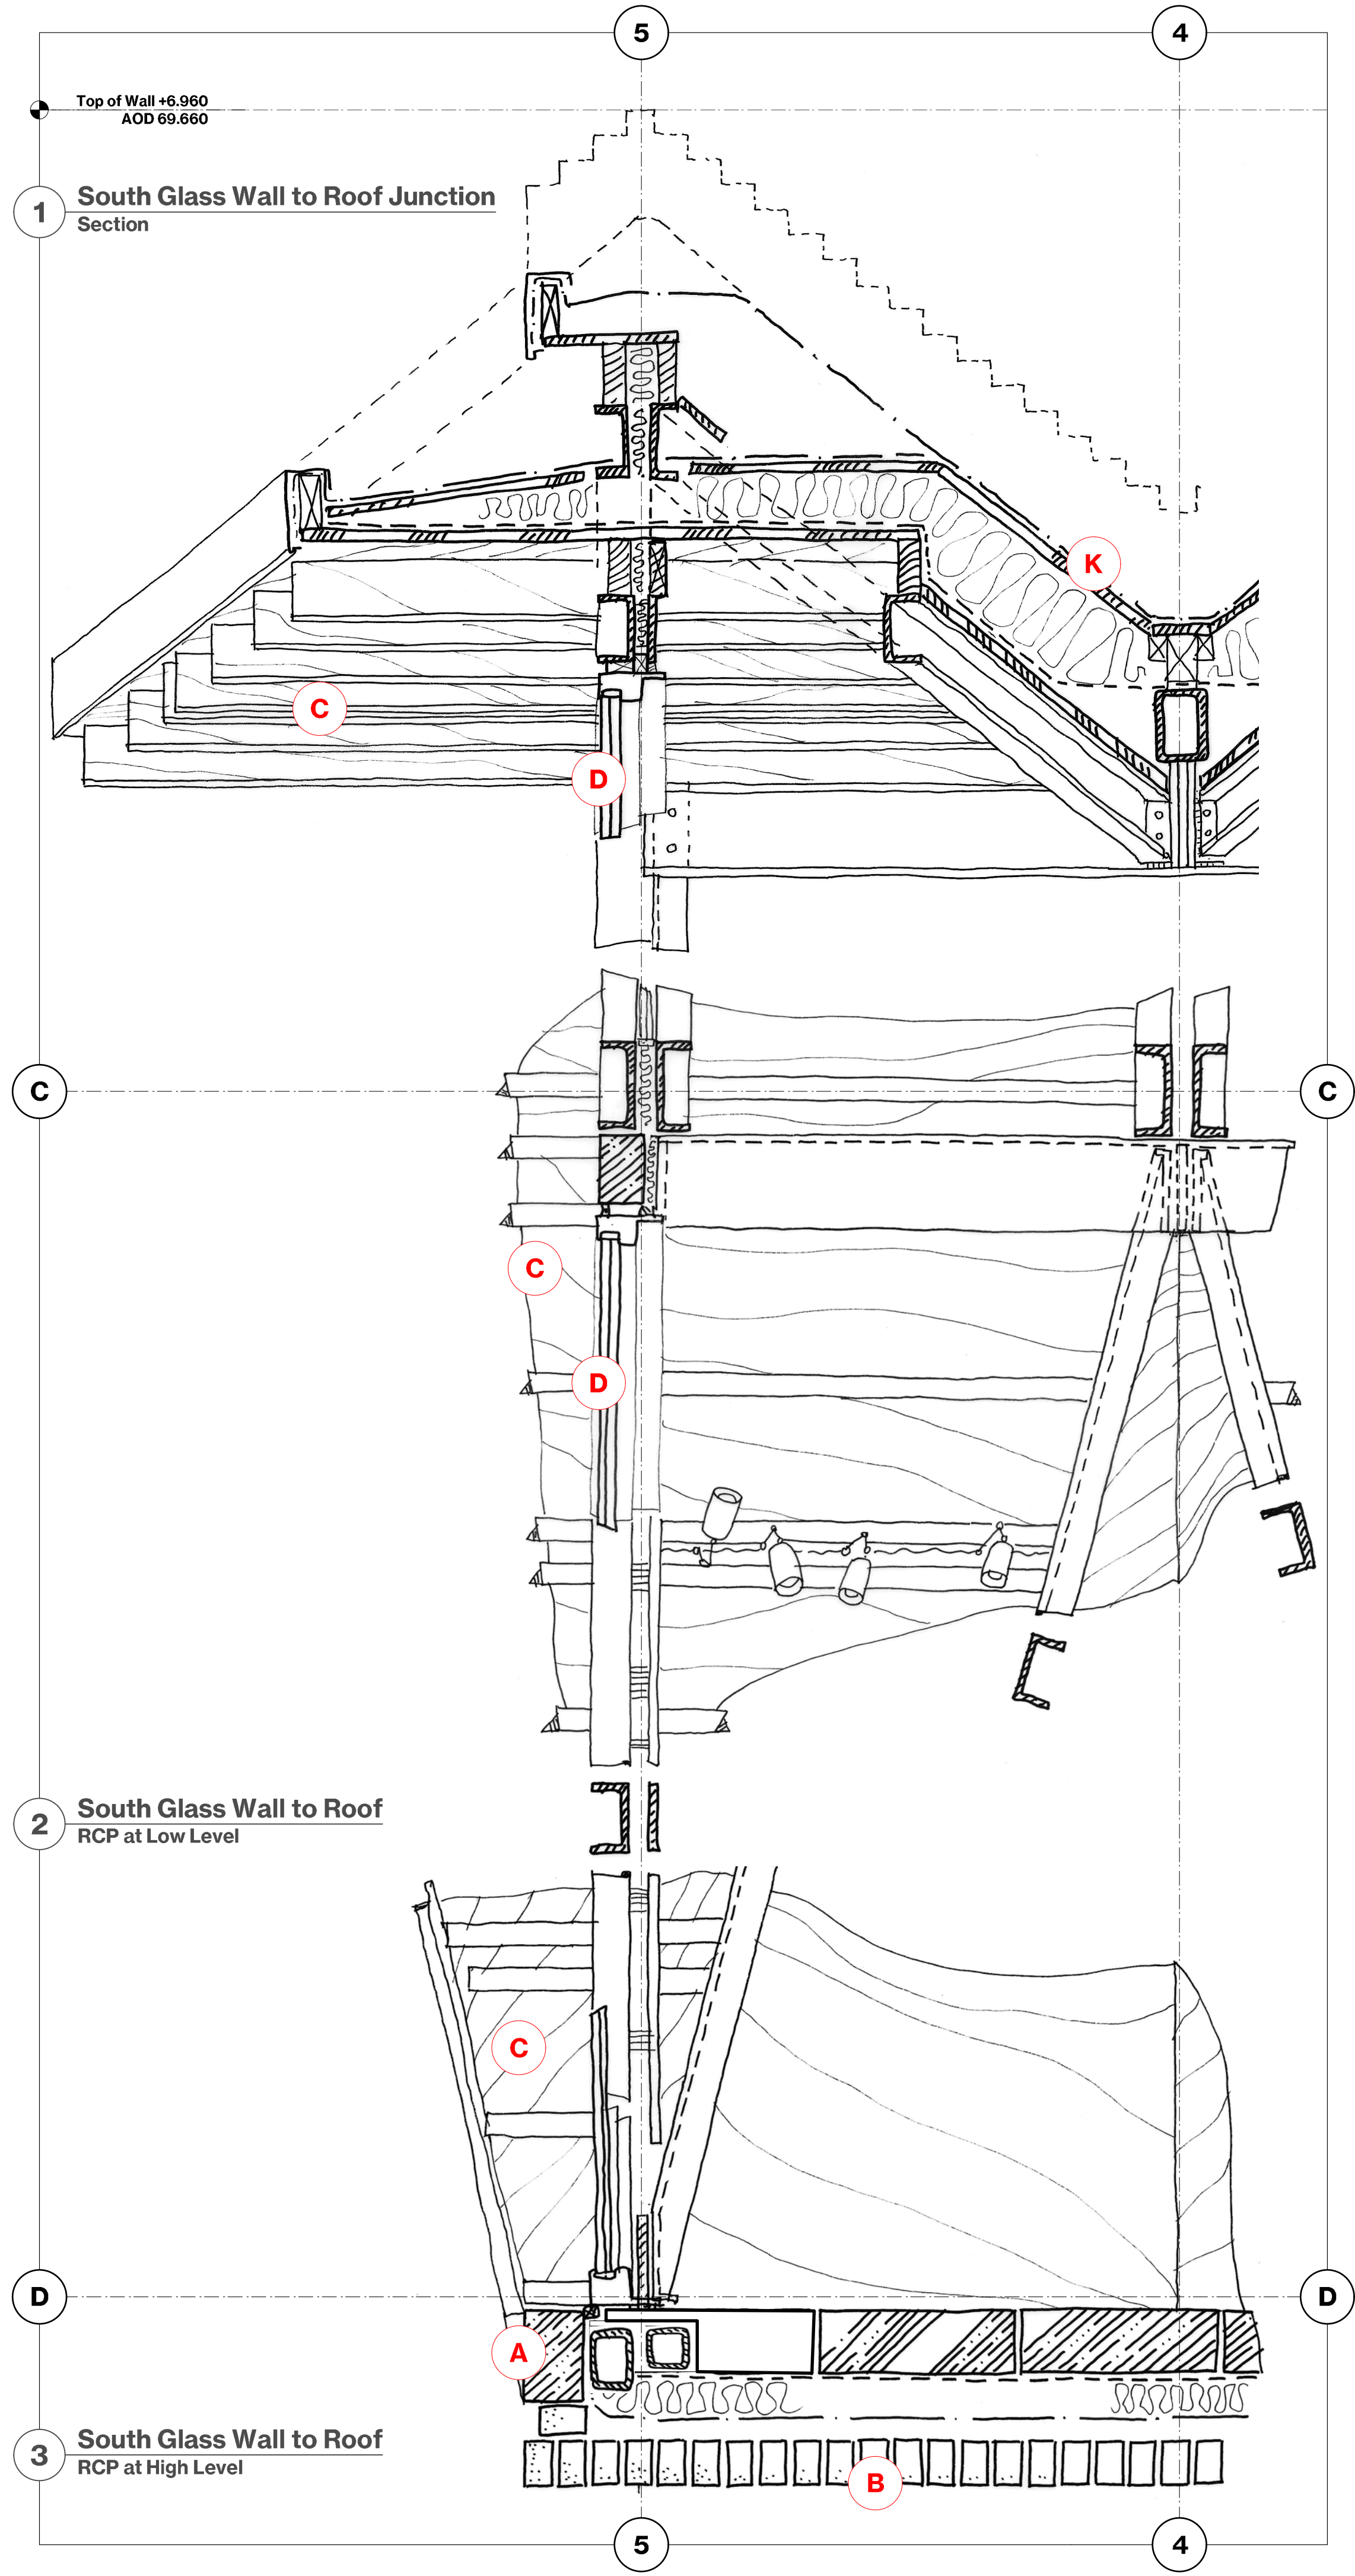

REVISION		PROJECT		DESCRIPTION / PURPOSE OF ISSUE		DATE		REV	
189 MOUNT VIEW ROAD		DRWG NAME		FOR PRE-COMMENCEMENT PLANNING CONDITIONS DISCHARGE		01/10/26		00	
FEATURE WALL DETAILS		DRWG NO							
0015-A-DET-20-PLCD		SCALE							
1:10		SIZE							
A1		DATE							
01/10/26									

ALL DIMENSIONS, LEVELS AND AREAS ARE APPROXIMATE ONLY
AND SHOULD BE VERIFIED ON SITE.

DO NOT SCALE THIS DRAWING

ASAP GROUP SHALL NOT BE LIABLE OR RESPONSIBLE FOR ANY
USE OF THIS DOCUMENT FOR ANY PURPOSE OTHER THAN THAT
FOR WHICH IT WAS ORIGINALLY PREPARED AND PROVIDED WHILE
IT WAS IN THE POSSESSION OF THE CLIENT. THE CLIENT
SHALL NOT BE ENTITLED TO REPRODUCE THE DESIGNS
CONTAINED IN THIS DOCUMENT FOR ANY SUCH EXTENSION