


- 1 LIVING ROOM 13 m2
- 2 KITCHEN DINING SPACE 18.1 m2
- 3 FIRE LOBBY AND PROTECTED STAIR
- 4 BATH SHOWER ROOM 6.6m2
- 5 STORAGE 0.55 m2
- 7 LEVEL PATIO
- 8 VOID
- 9 BIN STORE - AT LEVEL ACCESS POINT
- 10 INTERNAL CYCLE STORAGE SPACES
- 11 ON-SITE REPLACEMENT TREE
- 12 OFF-SITE ADOPTED REPLACEMENT TREE SUGGESTED LOCATION
- 13 SITE BOUNDARY

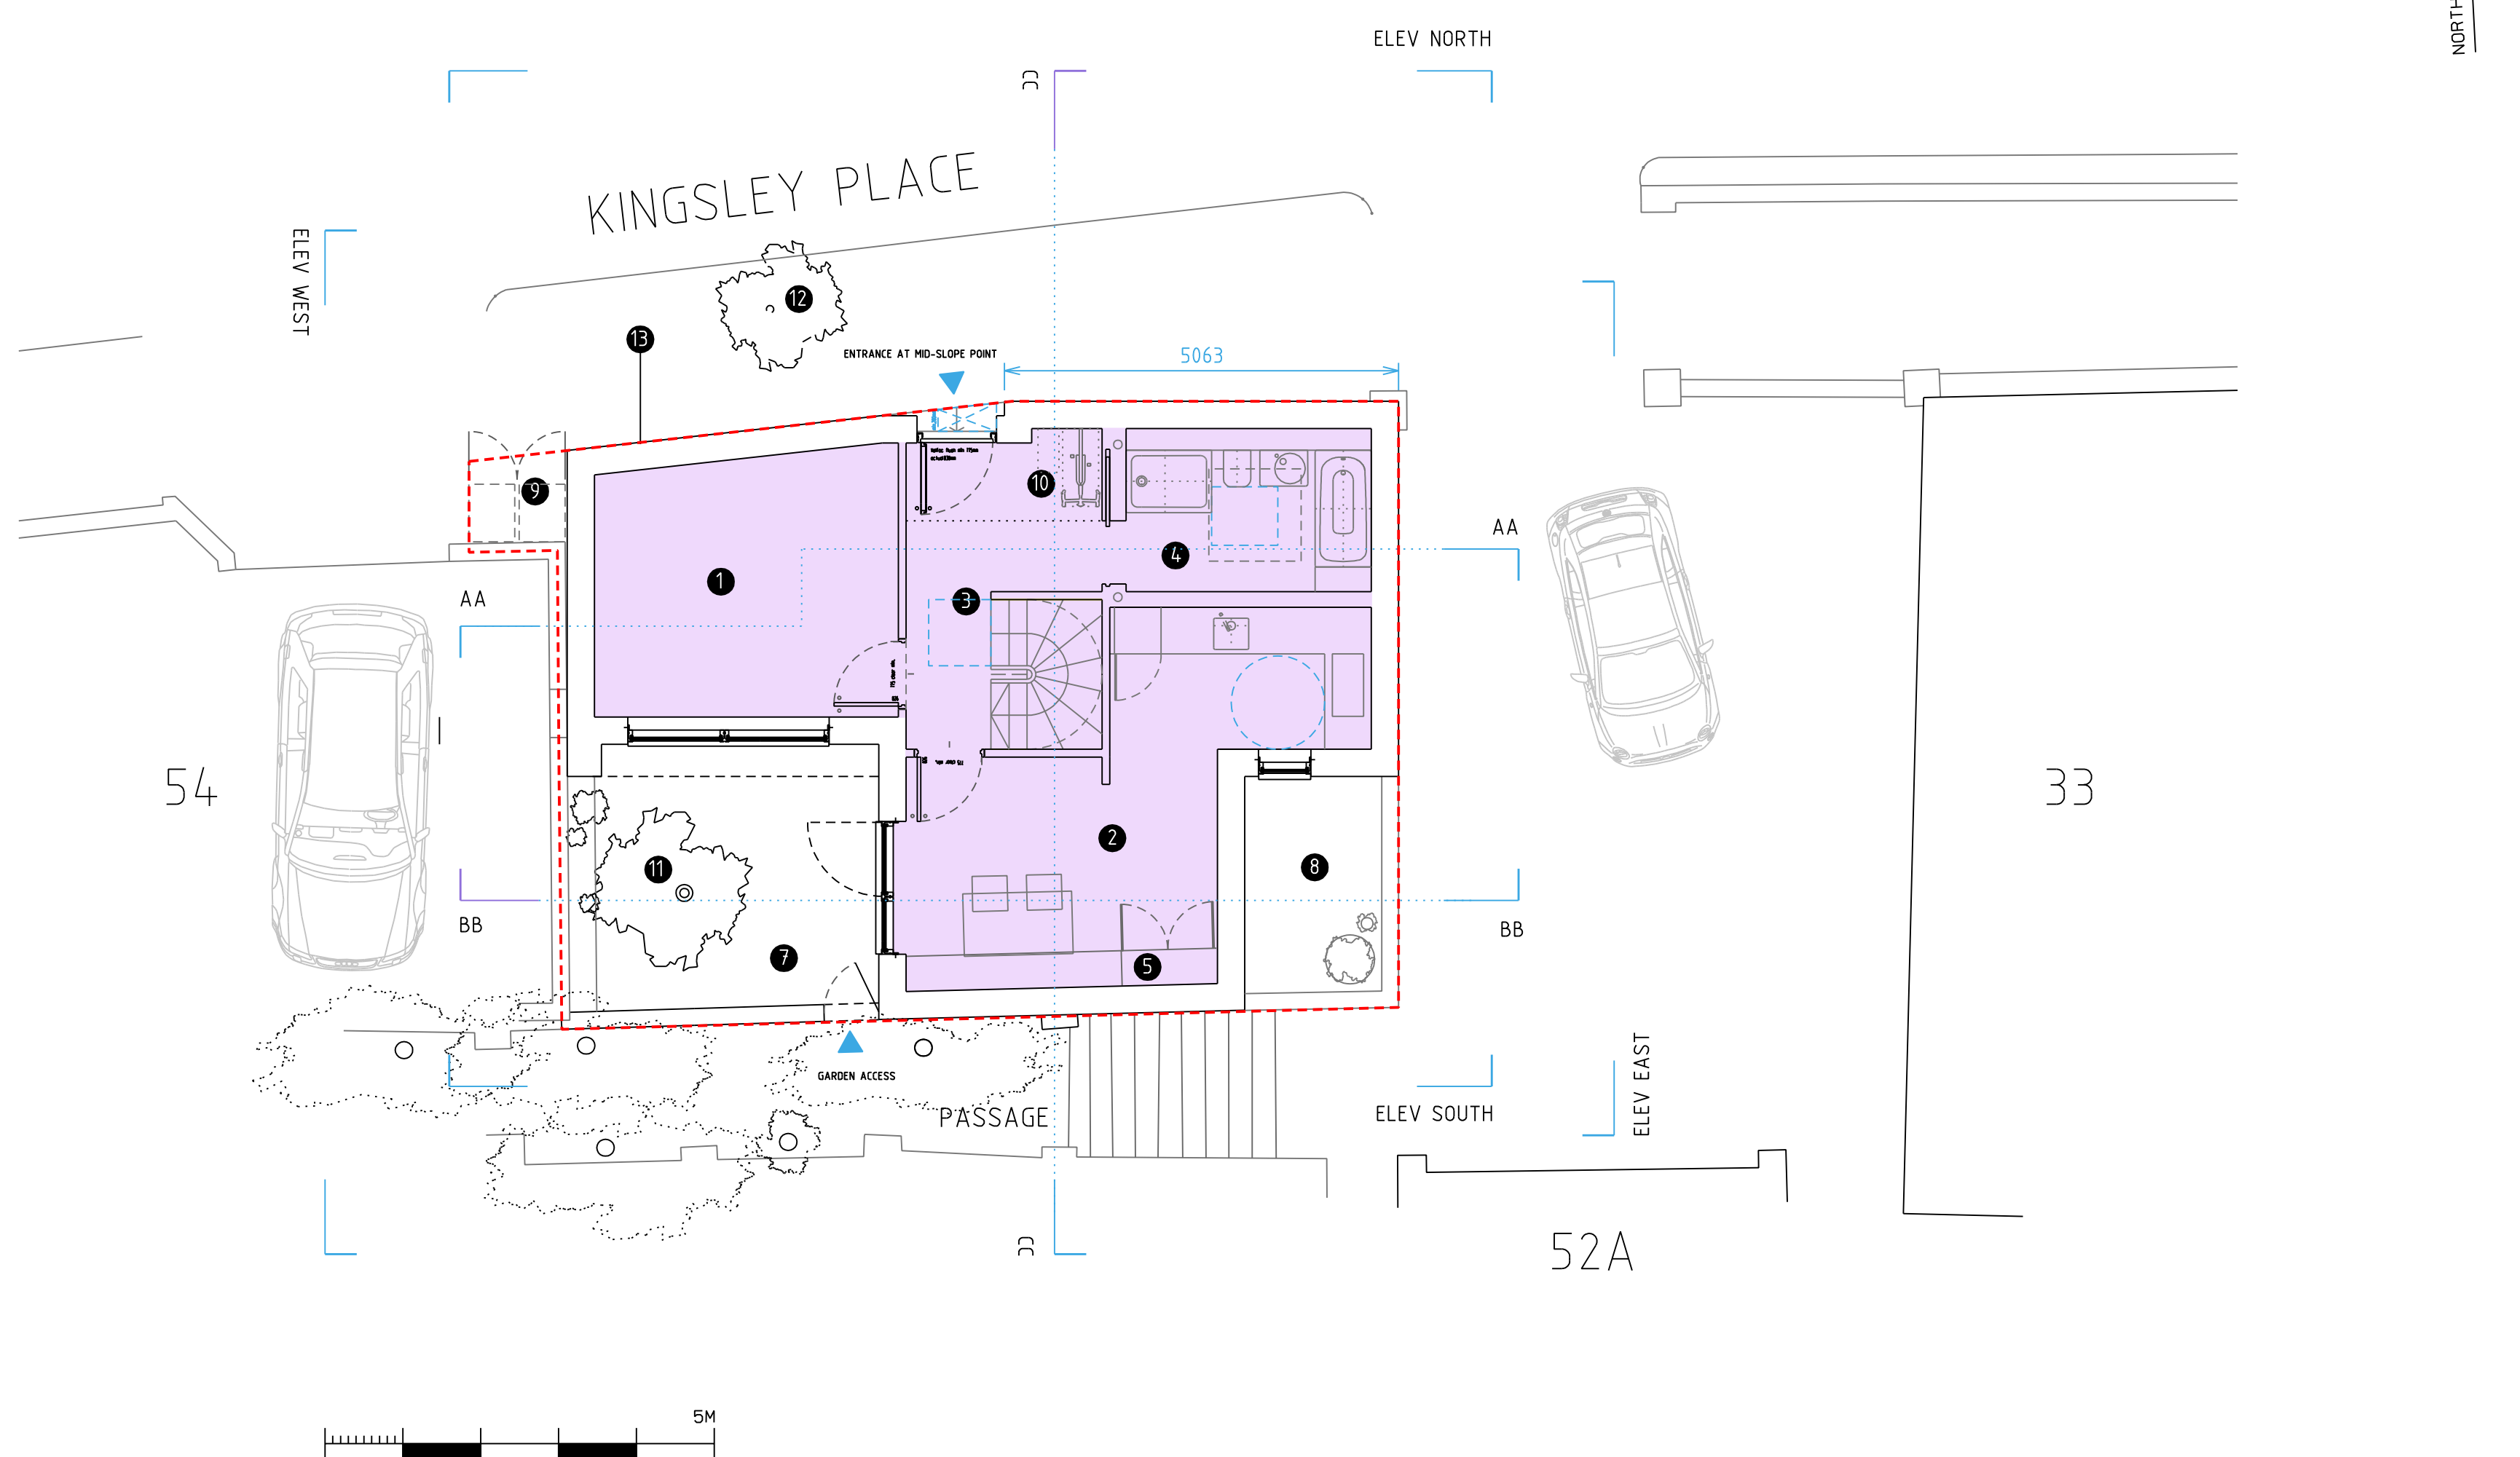

Notes

Floor area 50m2

Revisions

Rev A. - 16.09.2026 entrance fire lobby and staircase rearranged. secure internal cycle storage space added. external cycle storage removed.

David Hayhurst
Architect



David Hayhurst

34 Kingsley Place London N6 5EA
davidhayhursttriba@gmail.com mobile 07974256908

JOB TITLE

KINGSLEY PLACE

DRAWING TITLE

ENTRANCE LEVEL PLAN PROPOSED

JOB NUMBER	DATE	SCALE	DRAWN BY
-	04.06.25	1:50/1:100	DBH

DRAWING NUMBER	REVISION
005	A