


- 1. flat roof single ply membrane
- 2. roof light
- 3. site boundary dotted red
- 4. PV

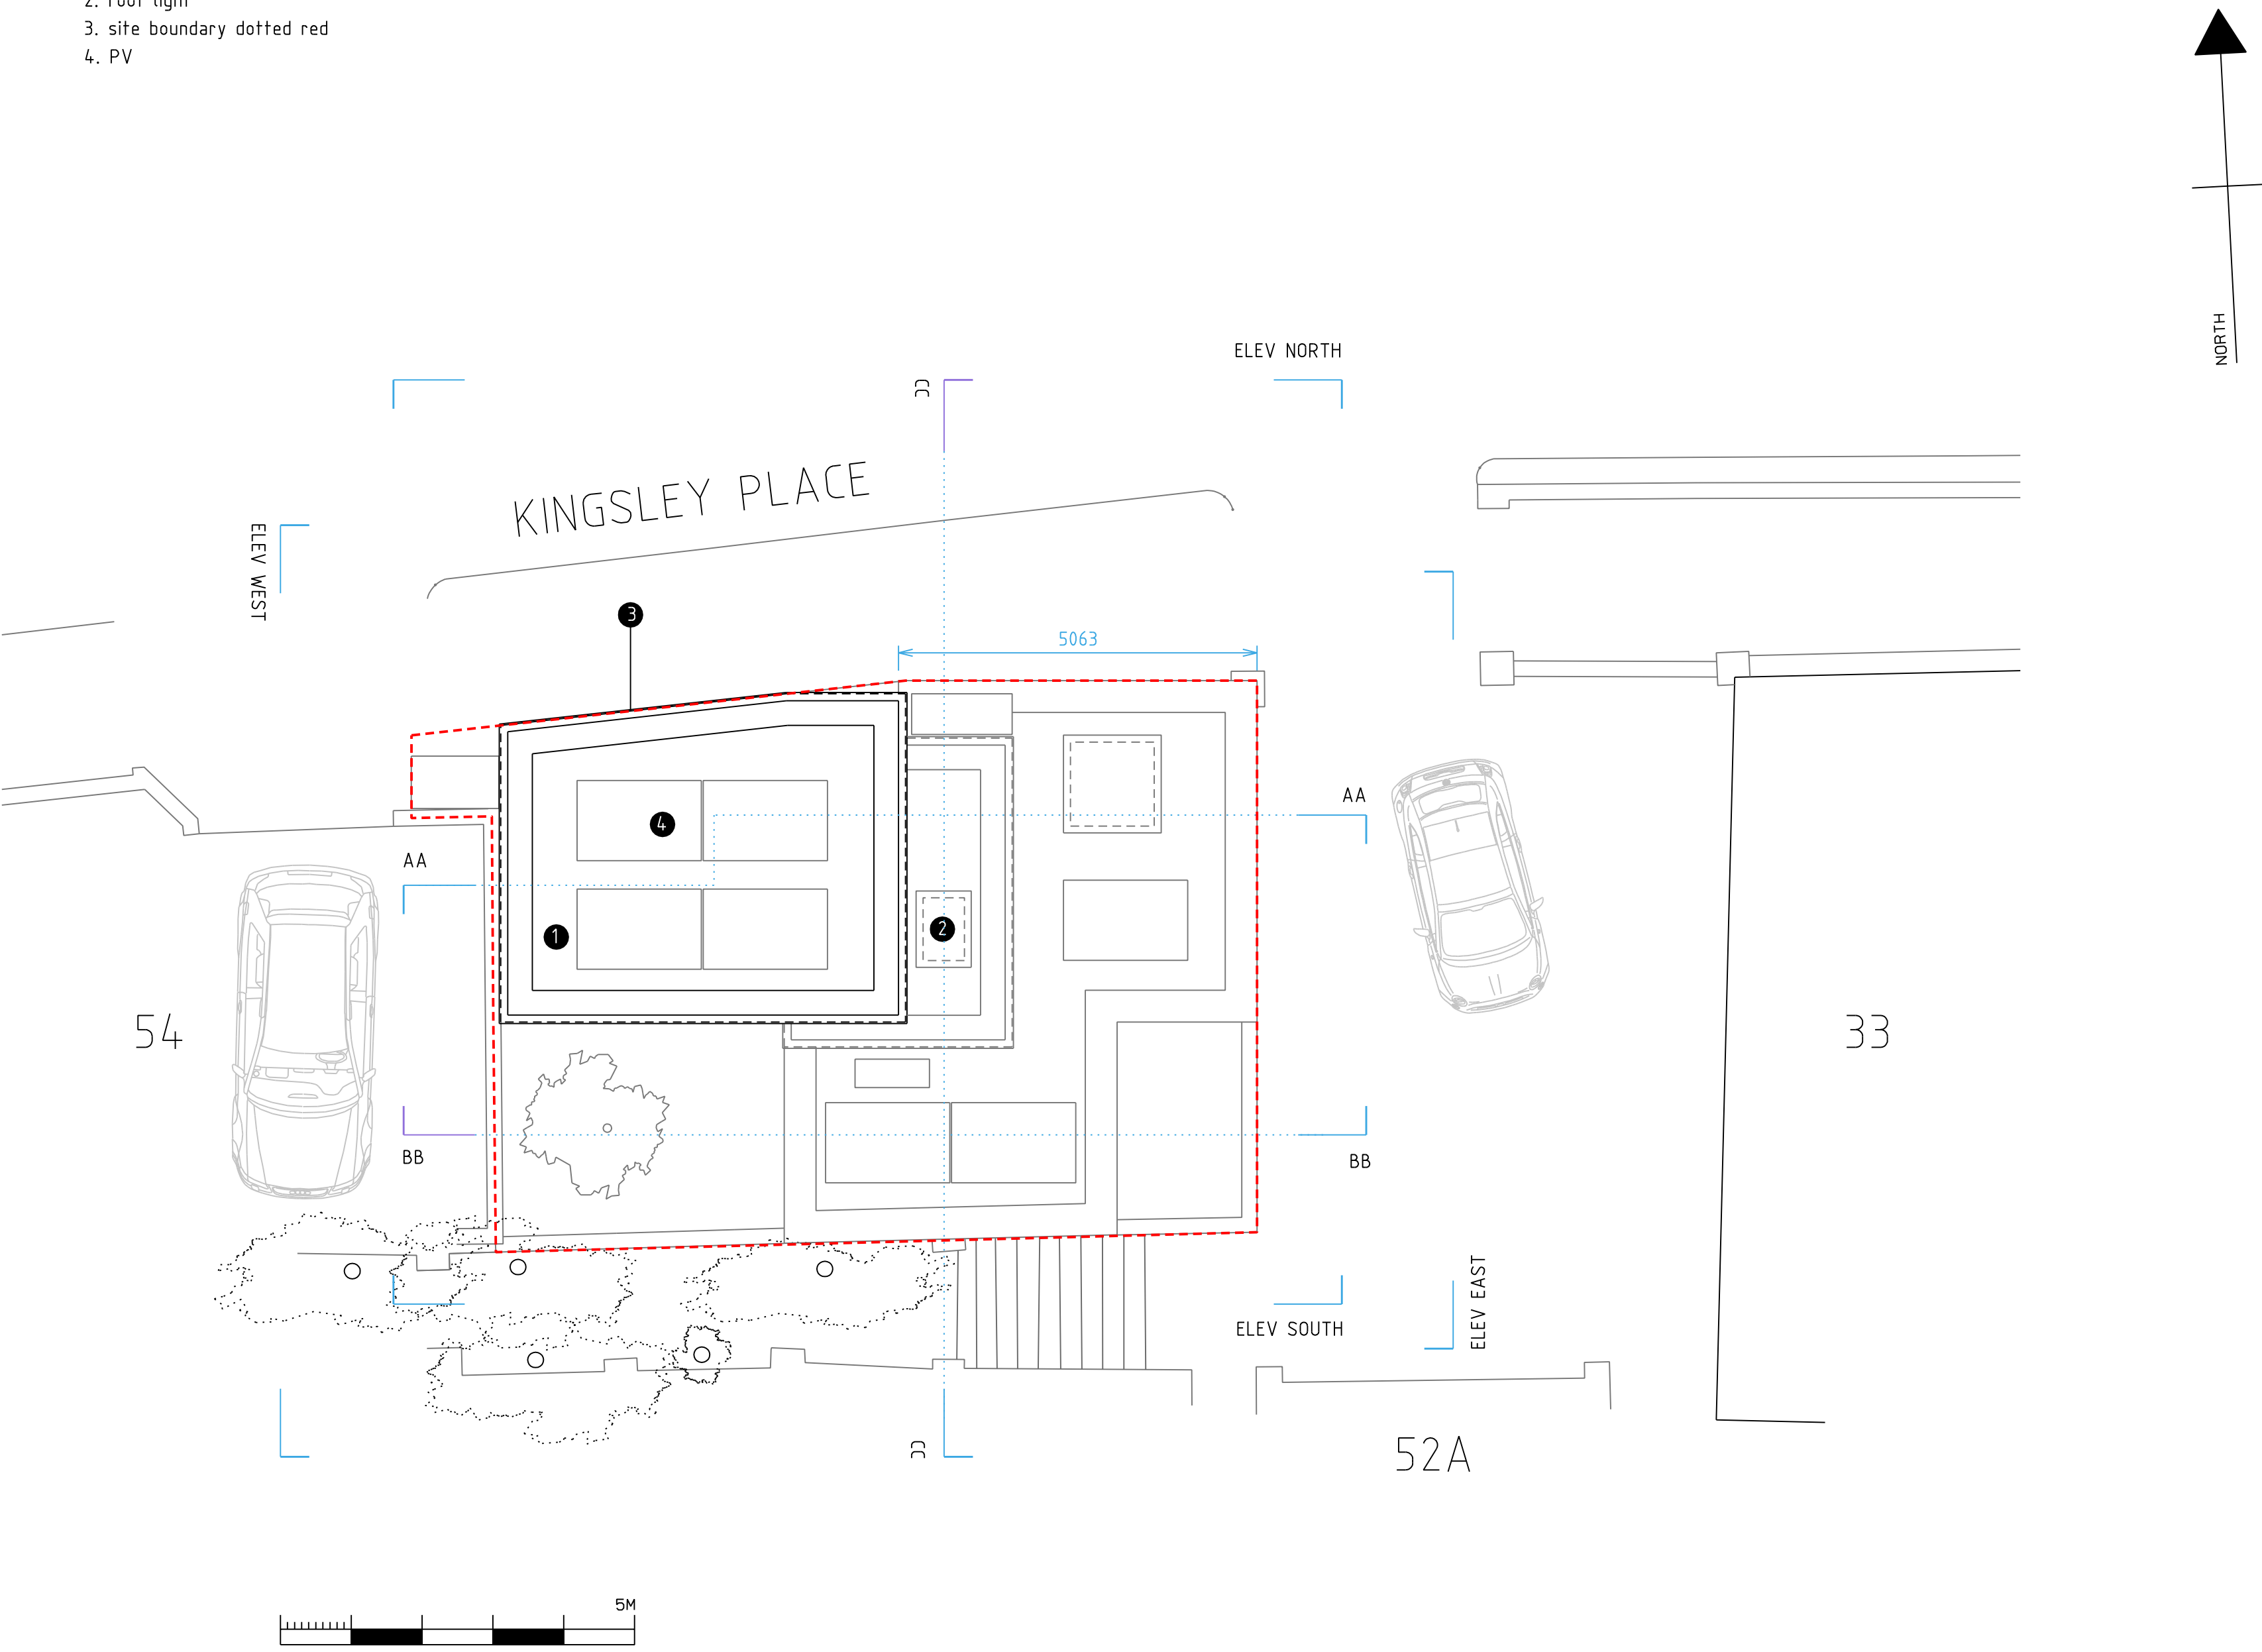

Notes

Revisions

Rev A. 16.09.2026 roof light relocated.

David Hayhurst
Architect



David Hayhurst

34 Kingsley Place London N6 5EA
davidhayhurstriba@gmail.com mobile 07974256908

JOB TITLE
KINGSLEY PLACE

DRAWING TITLE
ROOF LEVEL PLAN PROPOSED

JOB NUMBER	DATE	SCALE	DRAWN BY
-	04.06.25	1:50/1:100	DBH

DRAWING NUMBER	REVISION
013	A