



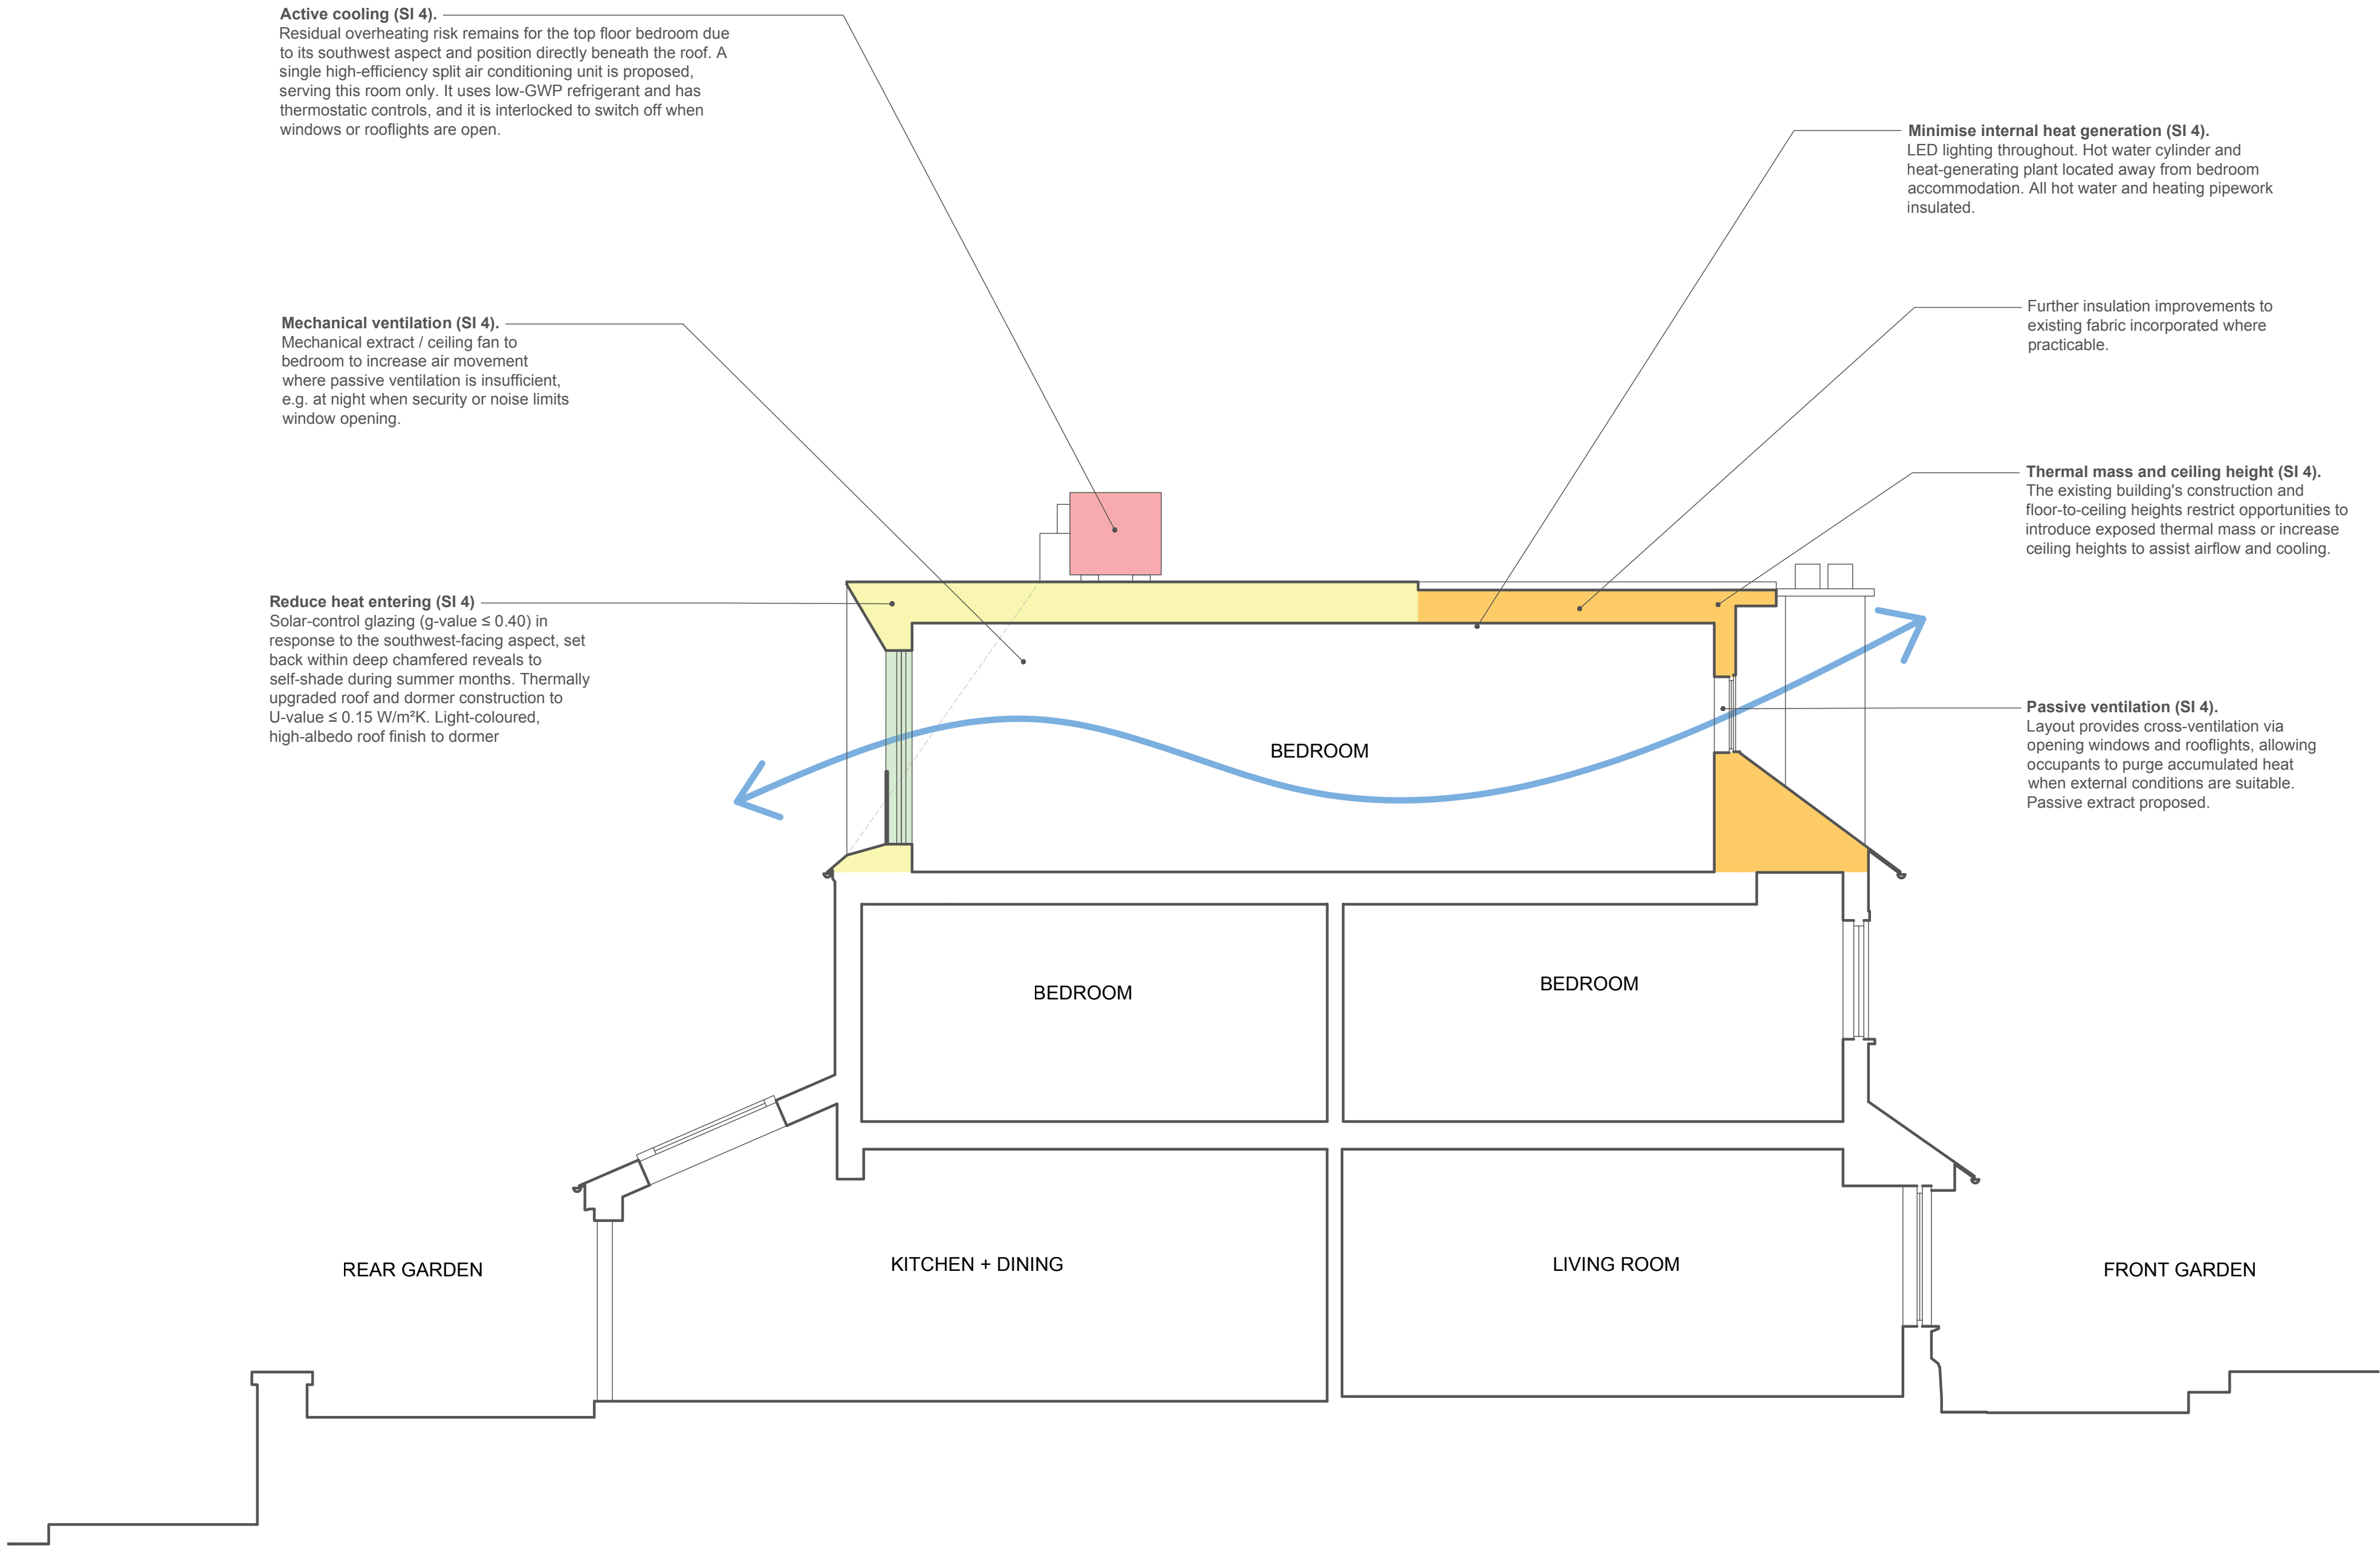

Proposed Section AA
1:50

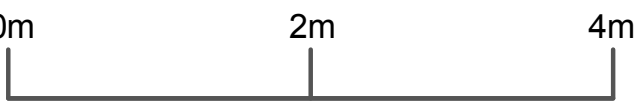

NOTE:
Cooling strategy follows the cooling hierarchy of London Plan (2021) Policy SI 4 and Haringey Development Management DPD (2017) Policy DM21(A)(b). Notes 1–6 address each stage in order; active cooling is proposed only to address residual overheating risk in the second floor bedroom.



Revision	Description	Issued
P1	Planning	08.10.2026

info@jhastudio.co.uk
www.jhastudio.co.uk

Drawings are based on survey data provided and may accurately represent what is physically present. Do not scale from drawing. All dimensions must be verified by the contractor before proceeding. All dimensions are in millimetres unless otherwise noted. Errors to be reported immediately to Joshua Heasman Architecture Ltd. and any discrepancies shall be notified in writing. This drawing is to be read in conjunction with all relevant Architects' Services and Structural Engineers' drawings.

© Joshua Heasman Architecture Ltd.

The Avenue

Proposed Environmental Strategy

AVE-JHA-DR-A-56103

P1