


$$3.592 \times 2.321 \times 4.834 = \frac{40.3}{2} = \underline{20.15 m^3}$$

$$3.249 \times 3.5 \times 1.320 = \frac{15}{2} = \underline{7.5 m^3}$$

$$3.249 \times 3.5 \times 1.040 = \underline{11.8 m^3}$$

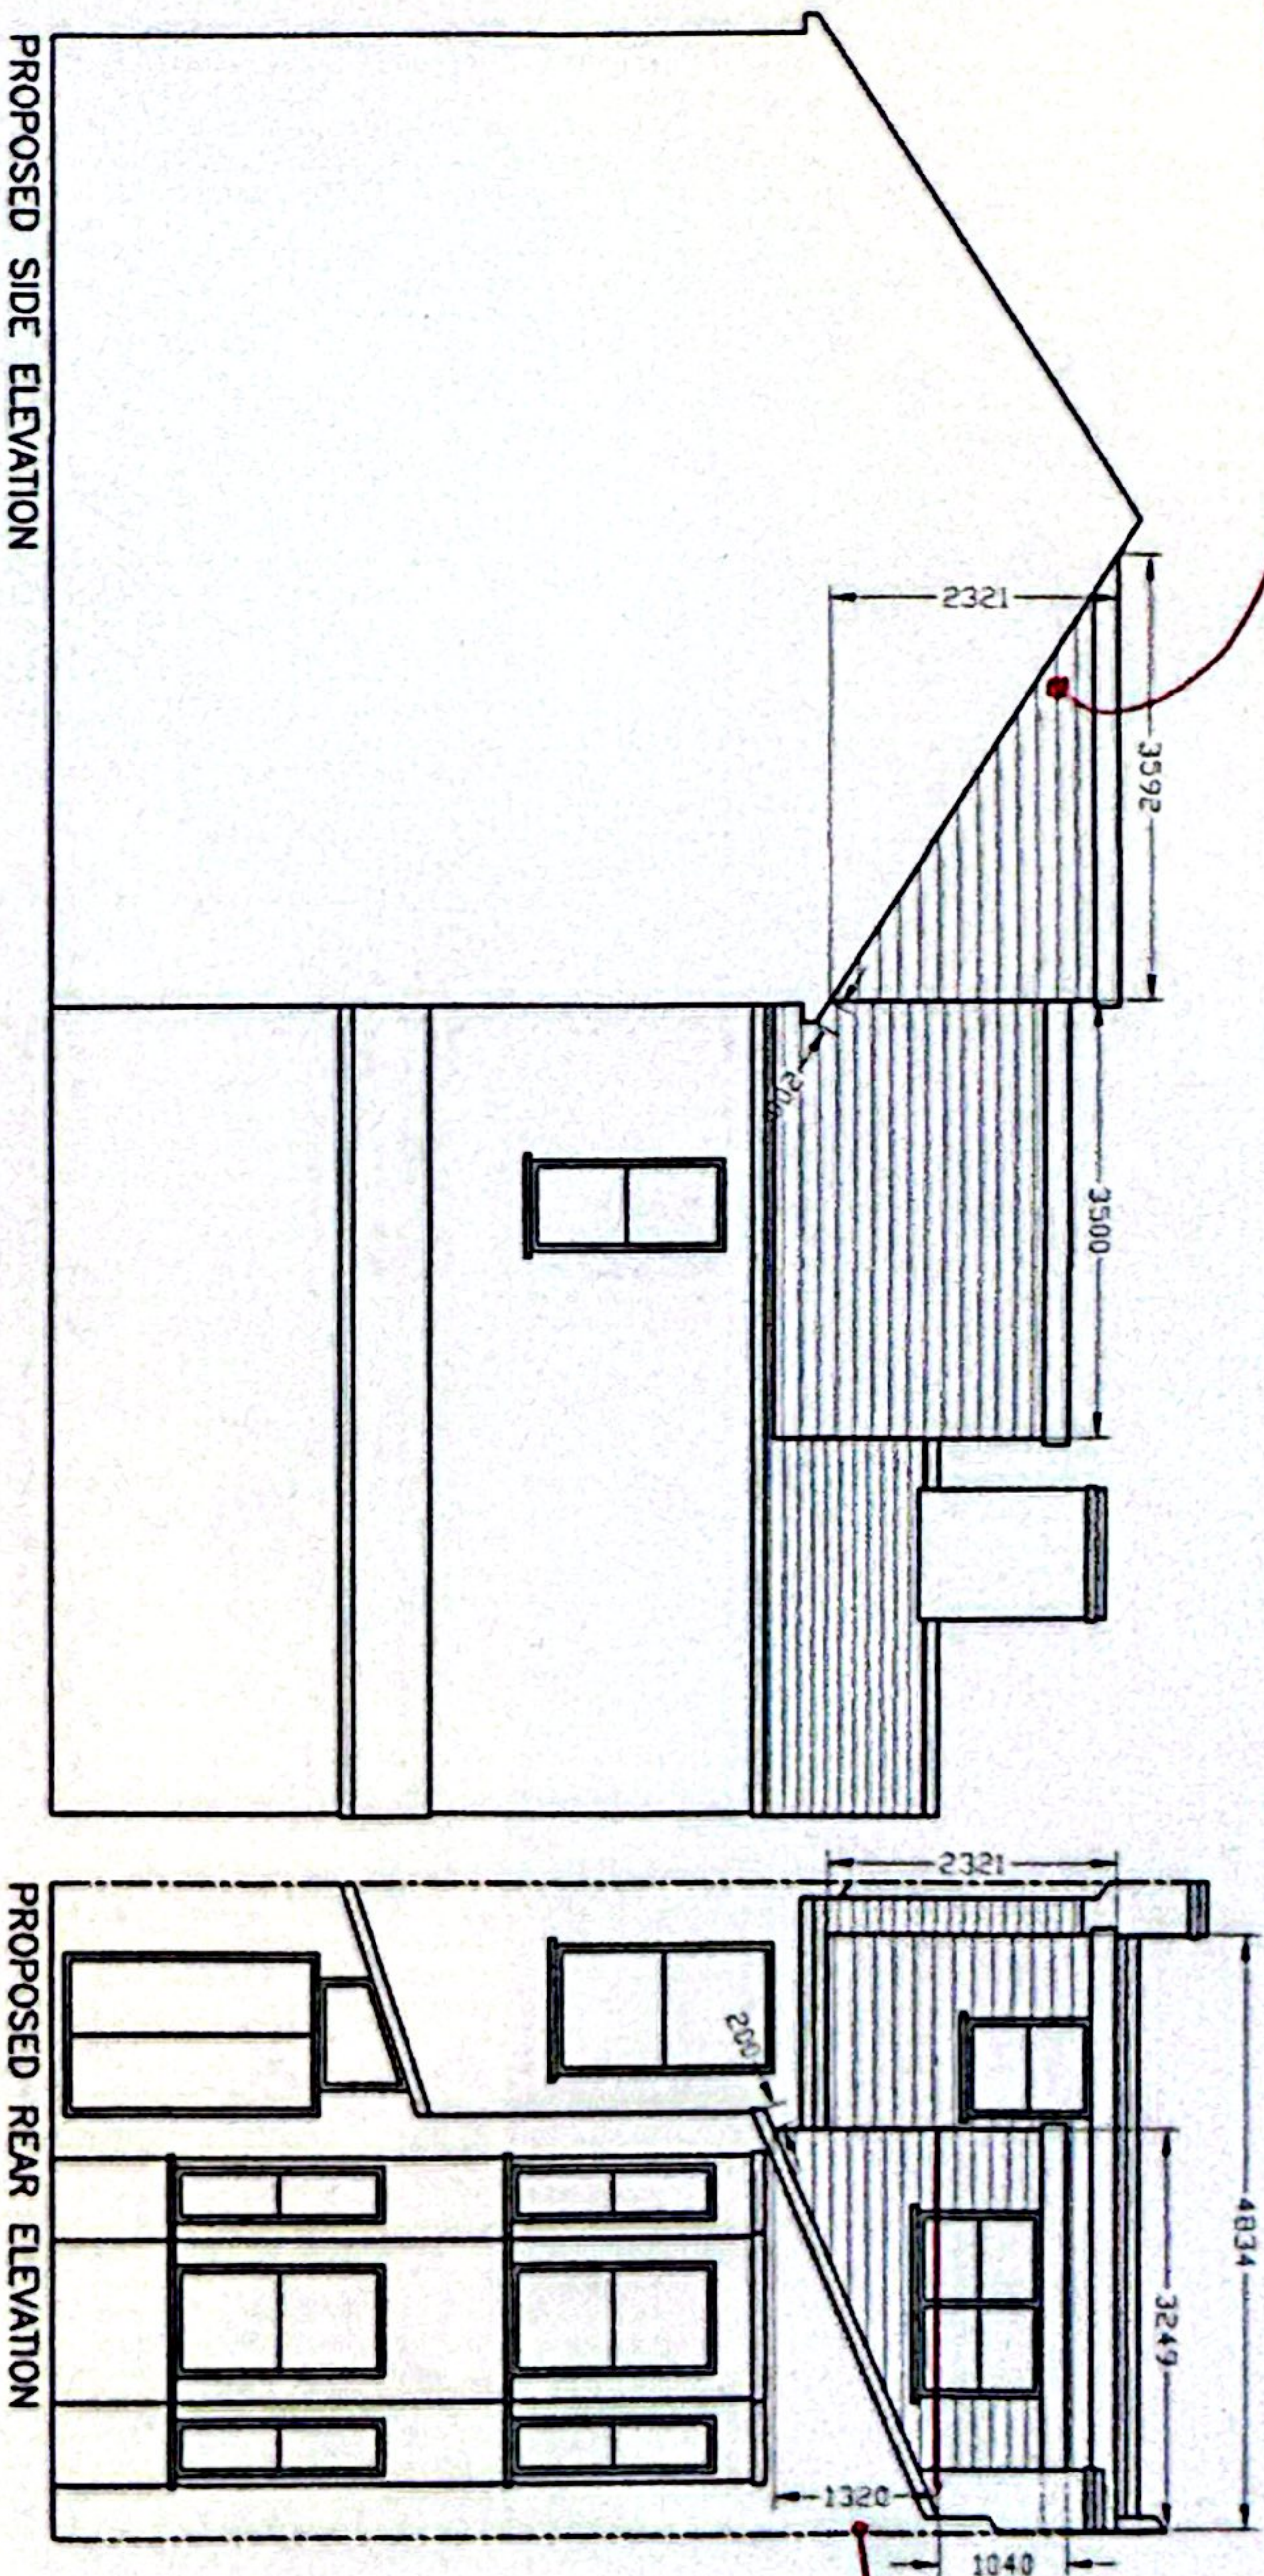

TOTAL 39.45 m³