



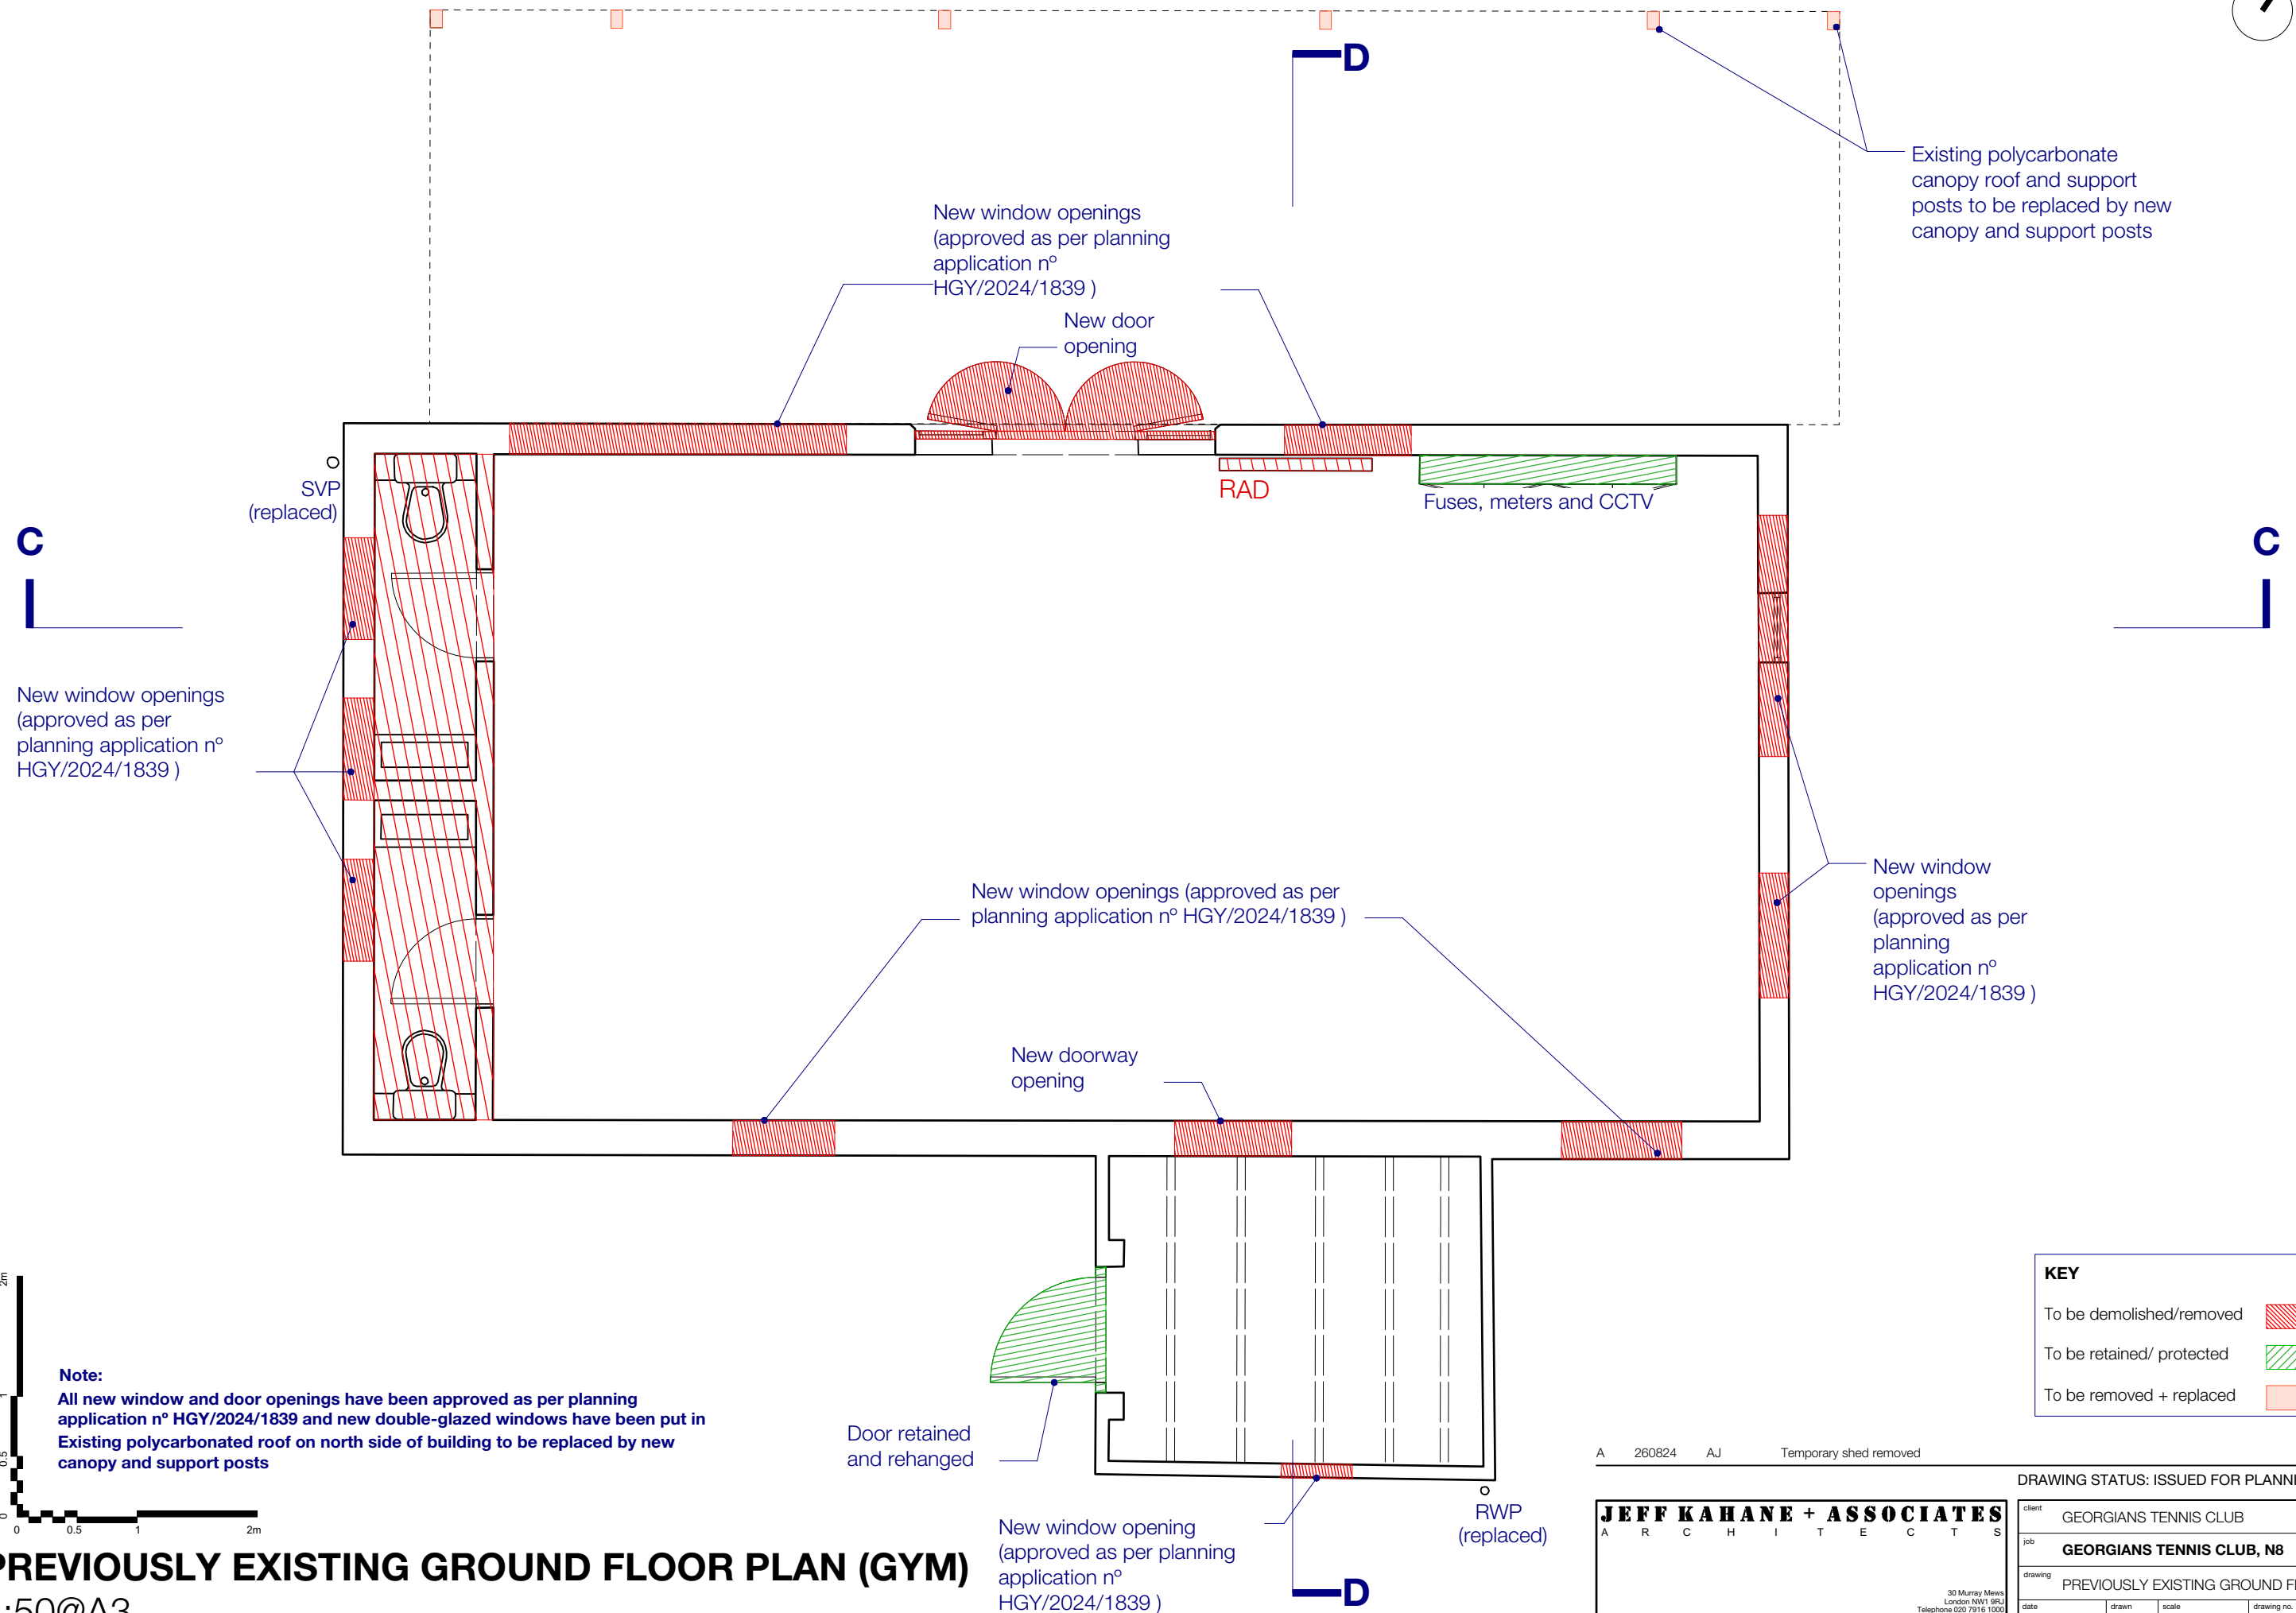

PREVIOUSLY EXISTING GROUND FLOOR PLAN (GYM)
1:50@A3