


GEORGIANS TENNIS CLUB, N8

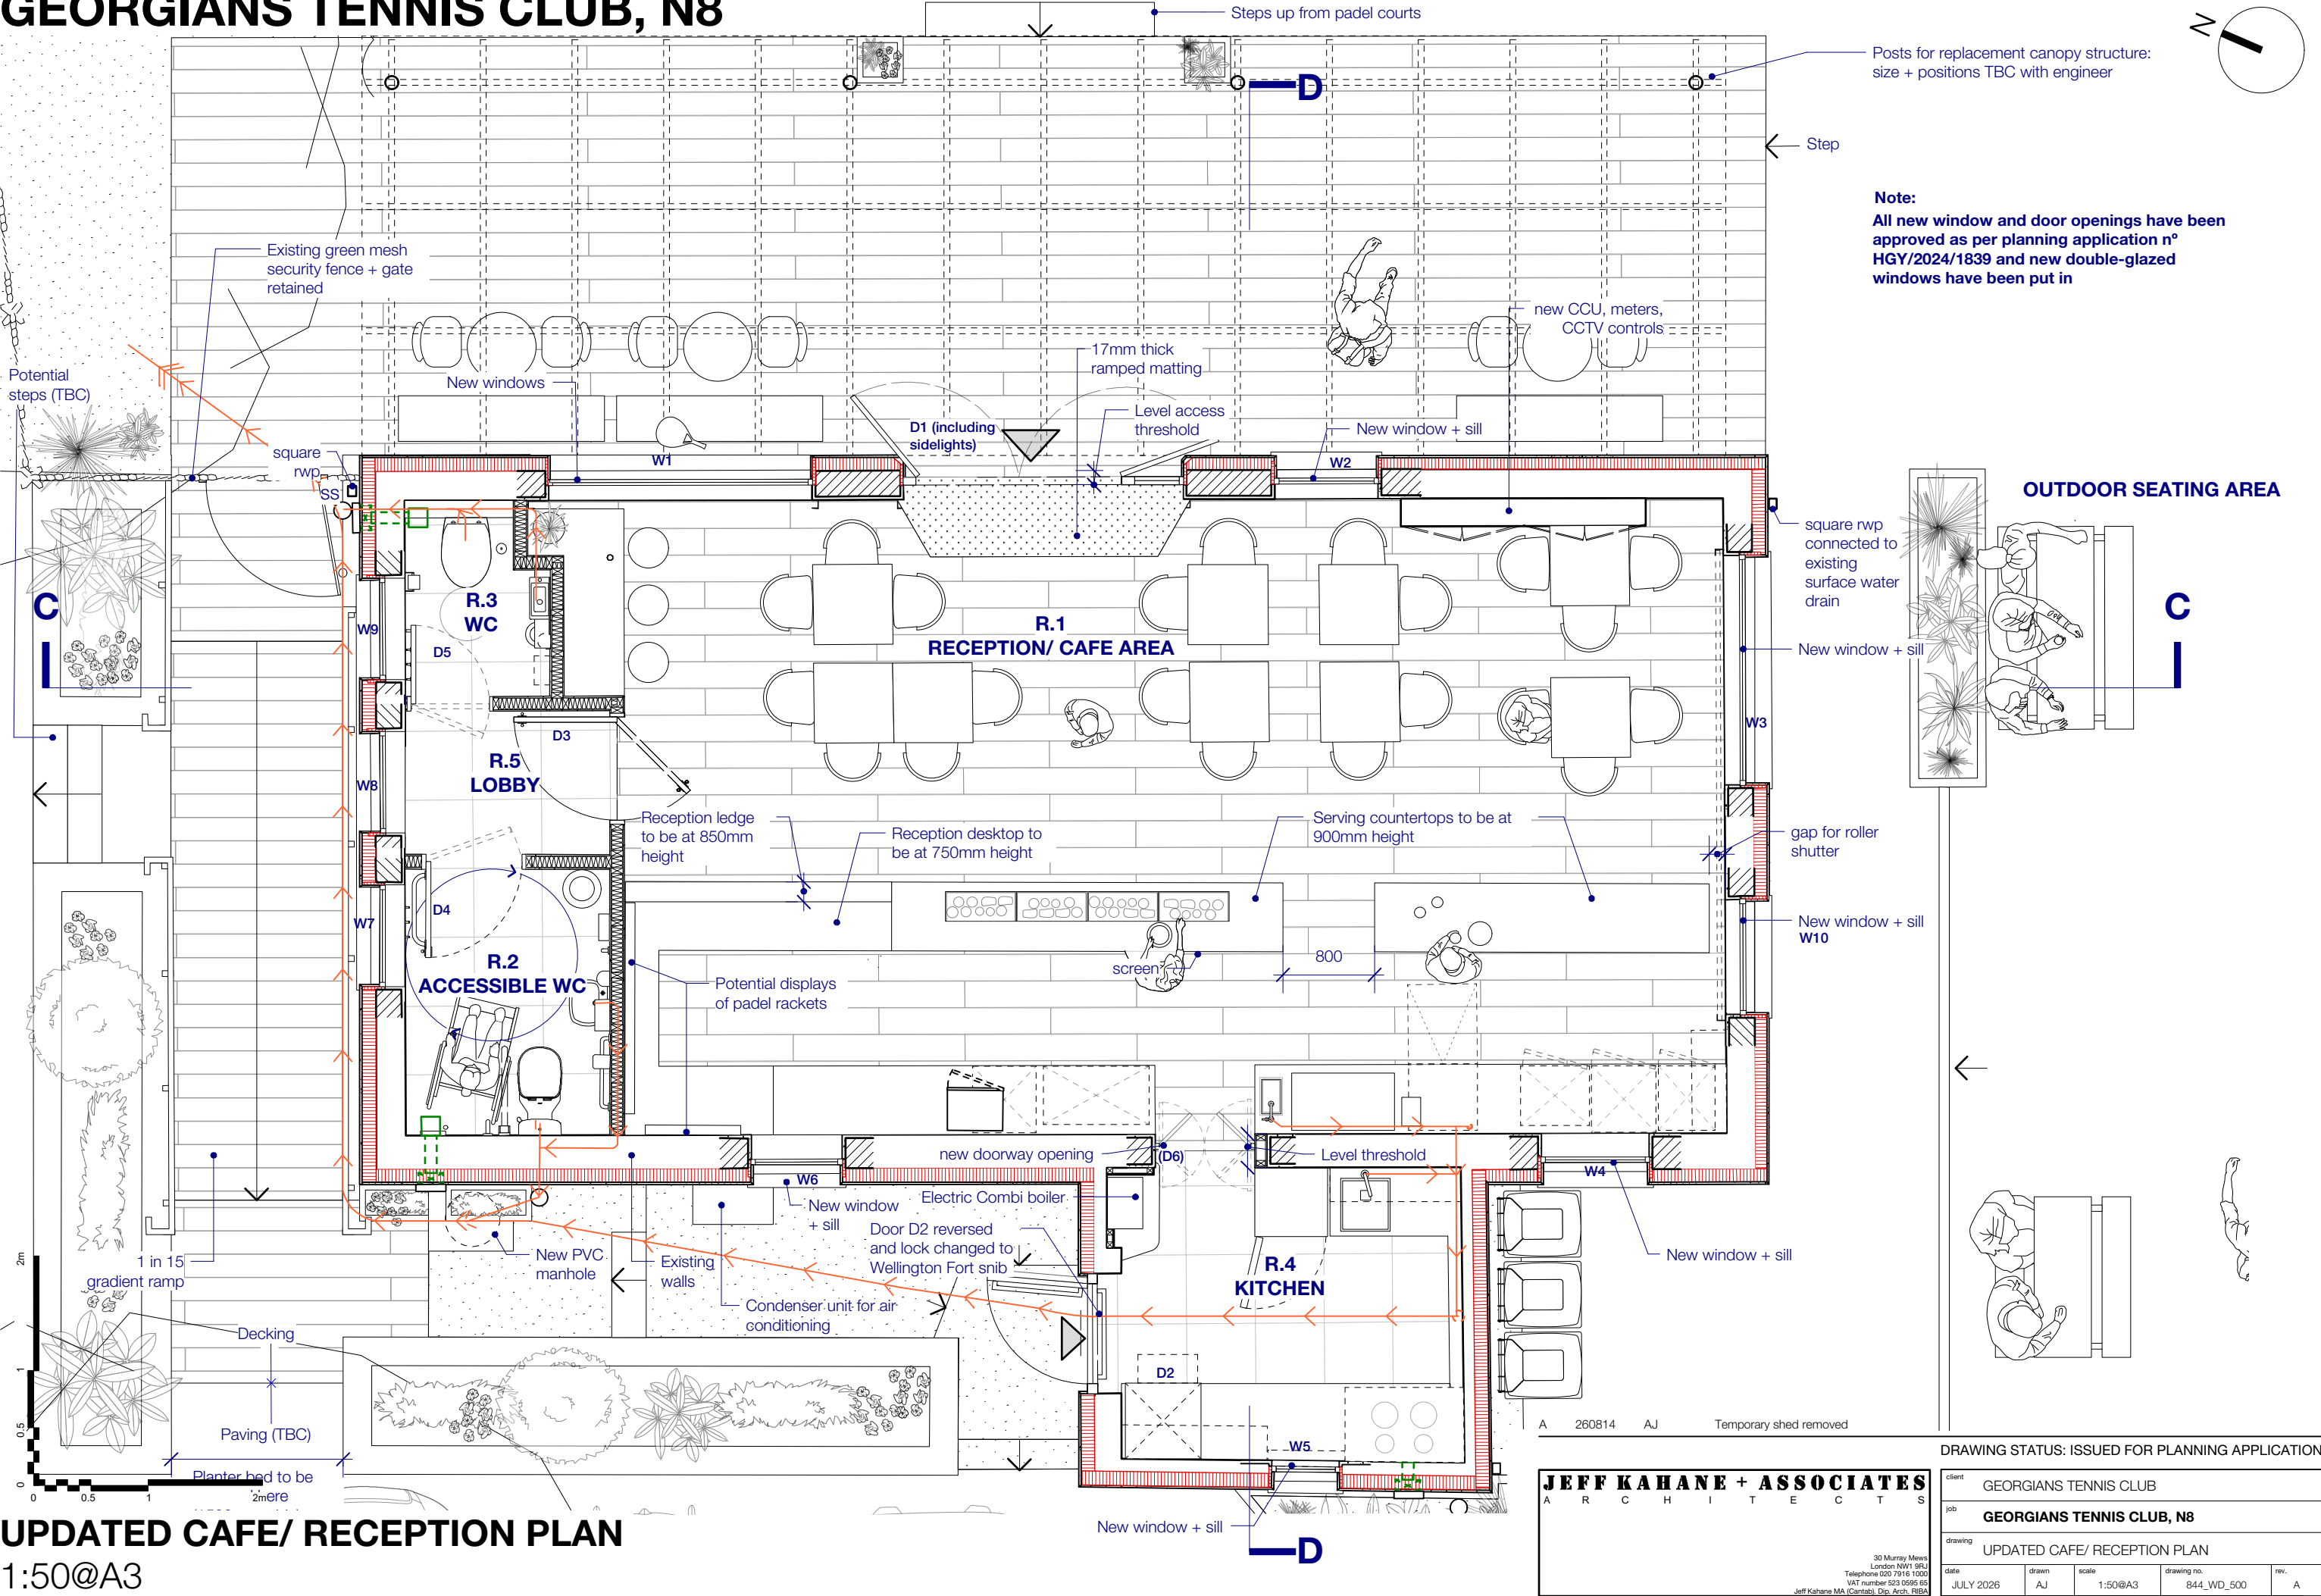

UPDATED CAFE/ RECEPTION PLAN
1:50@A3