




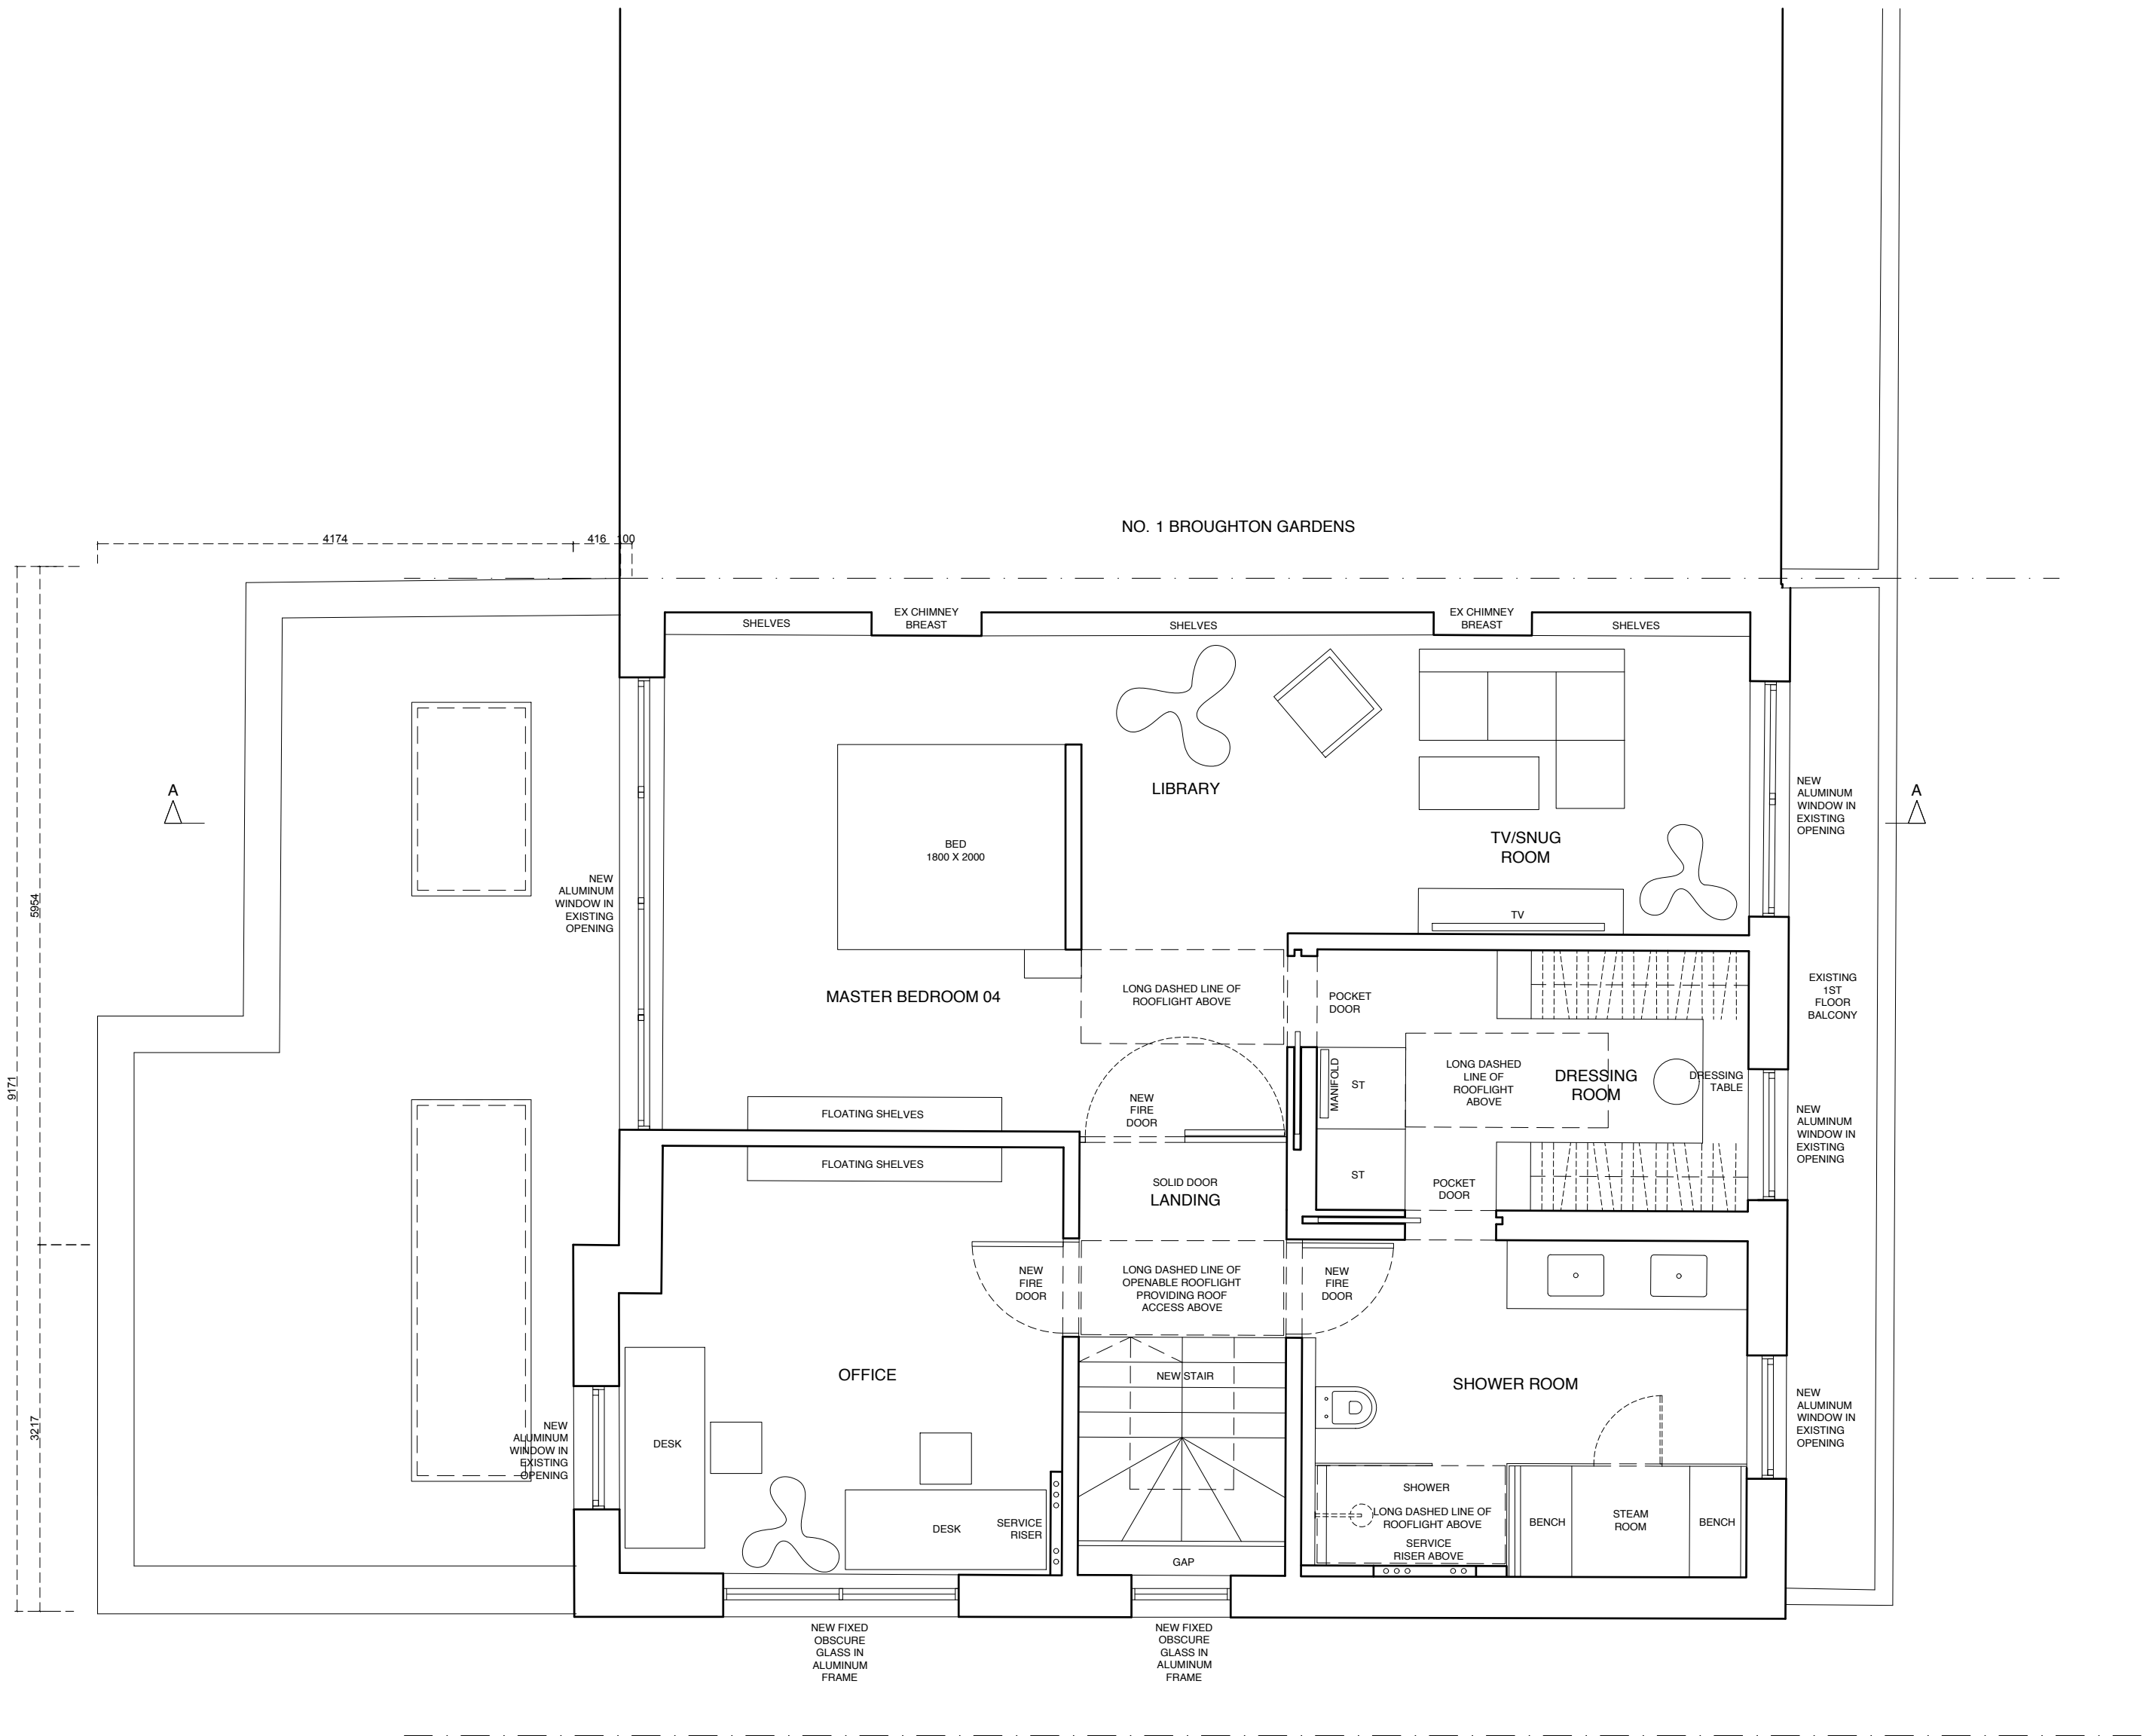


NO. 3 BROUGHTON GARDENS

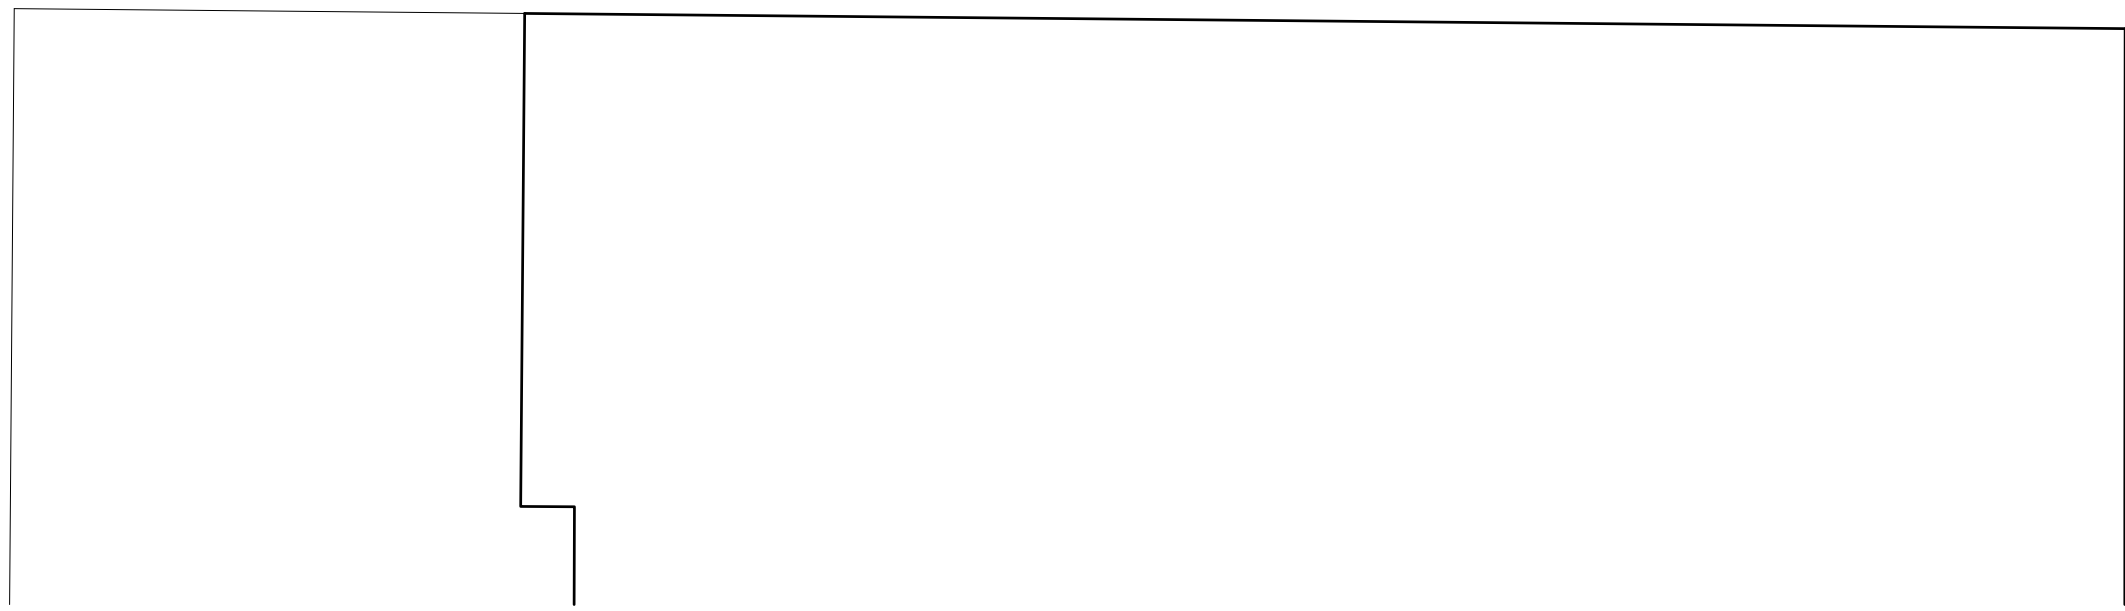

PROPOSED

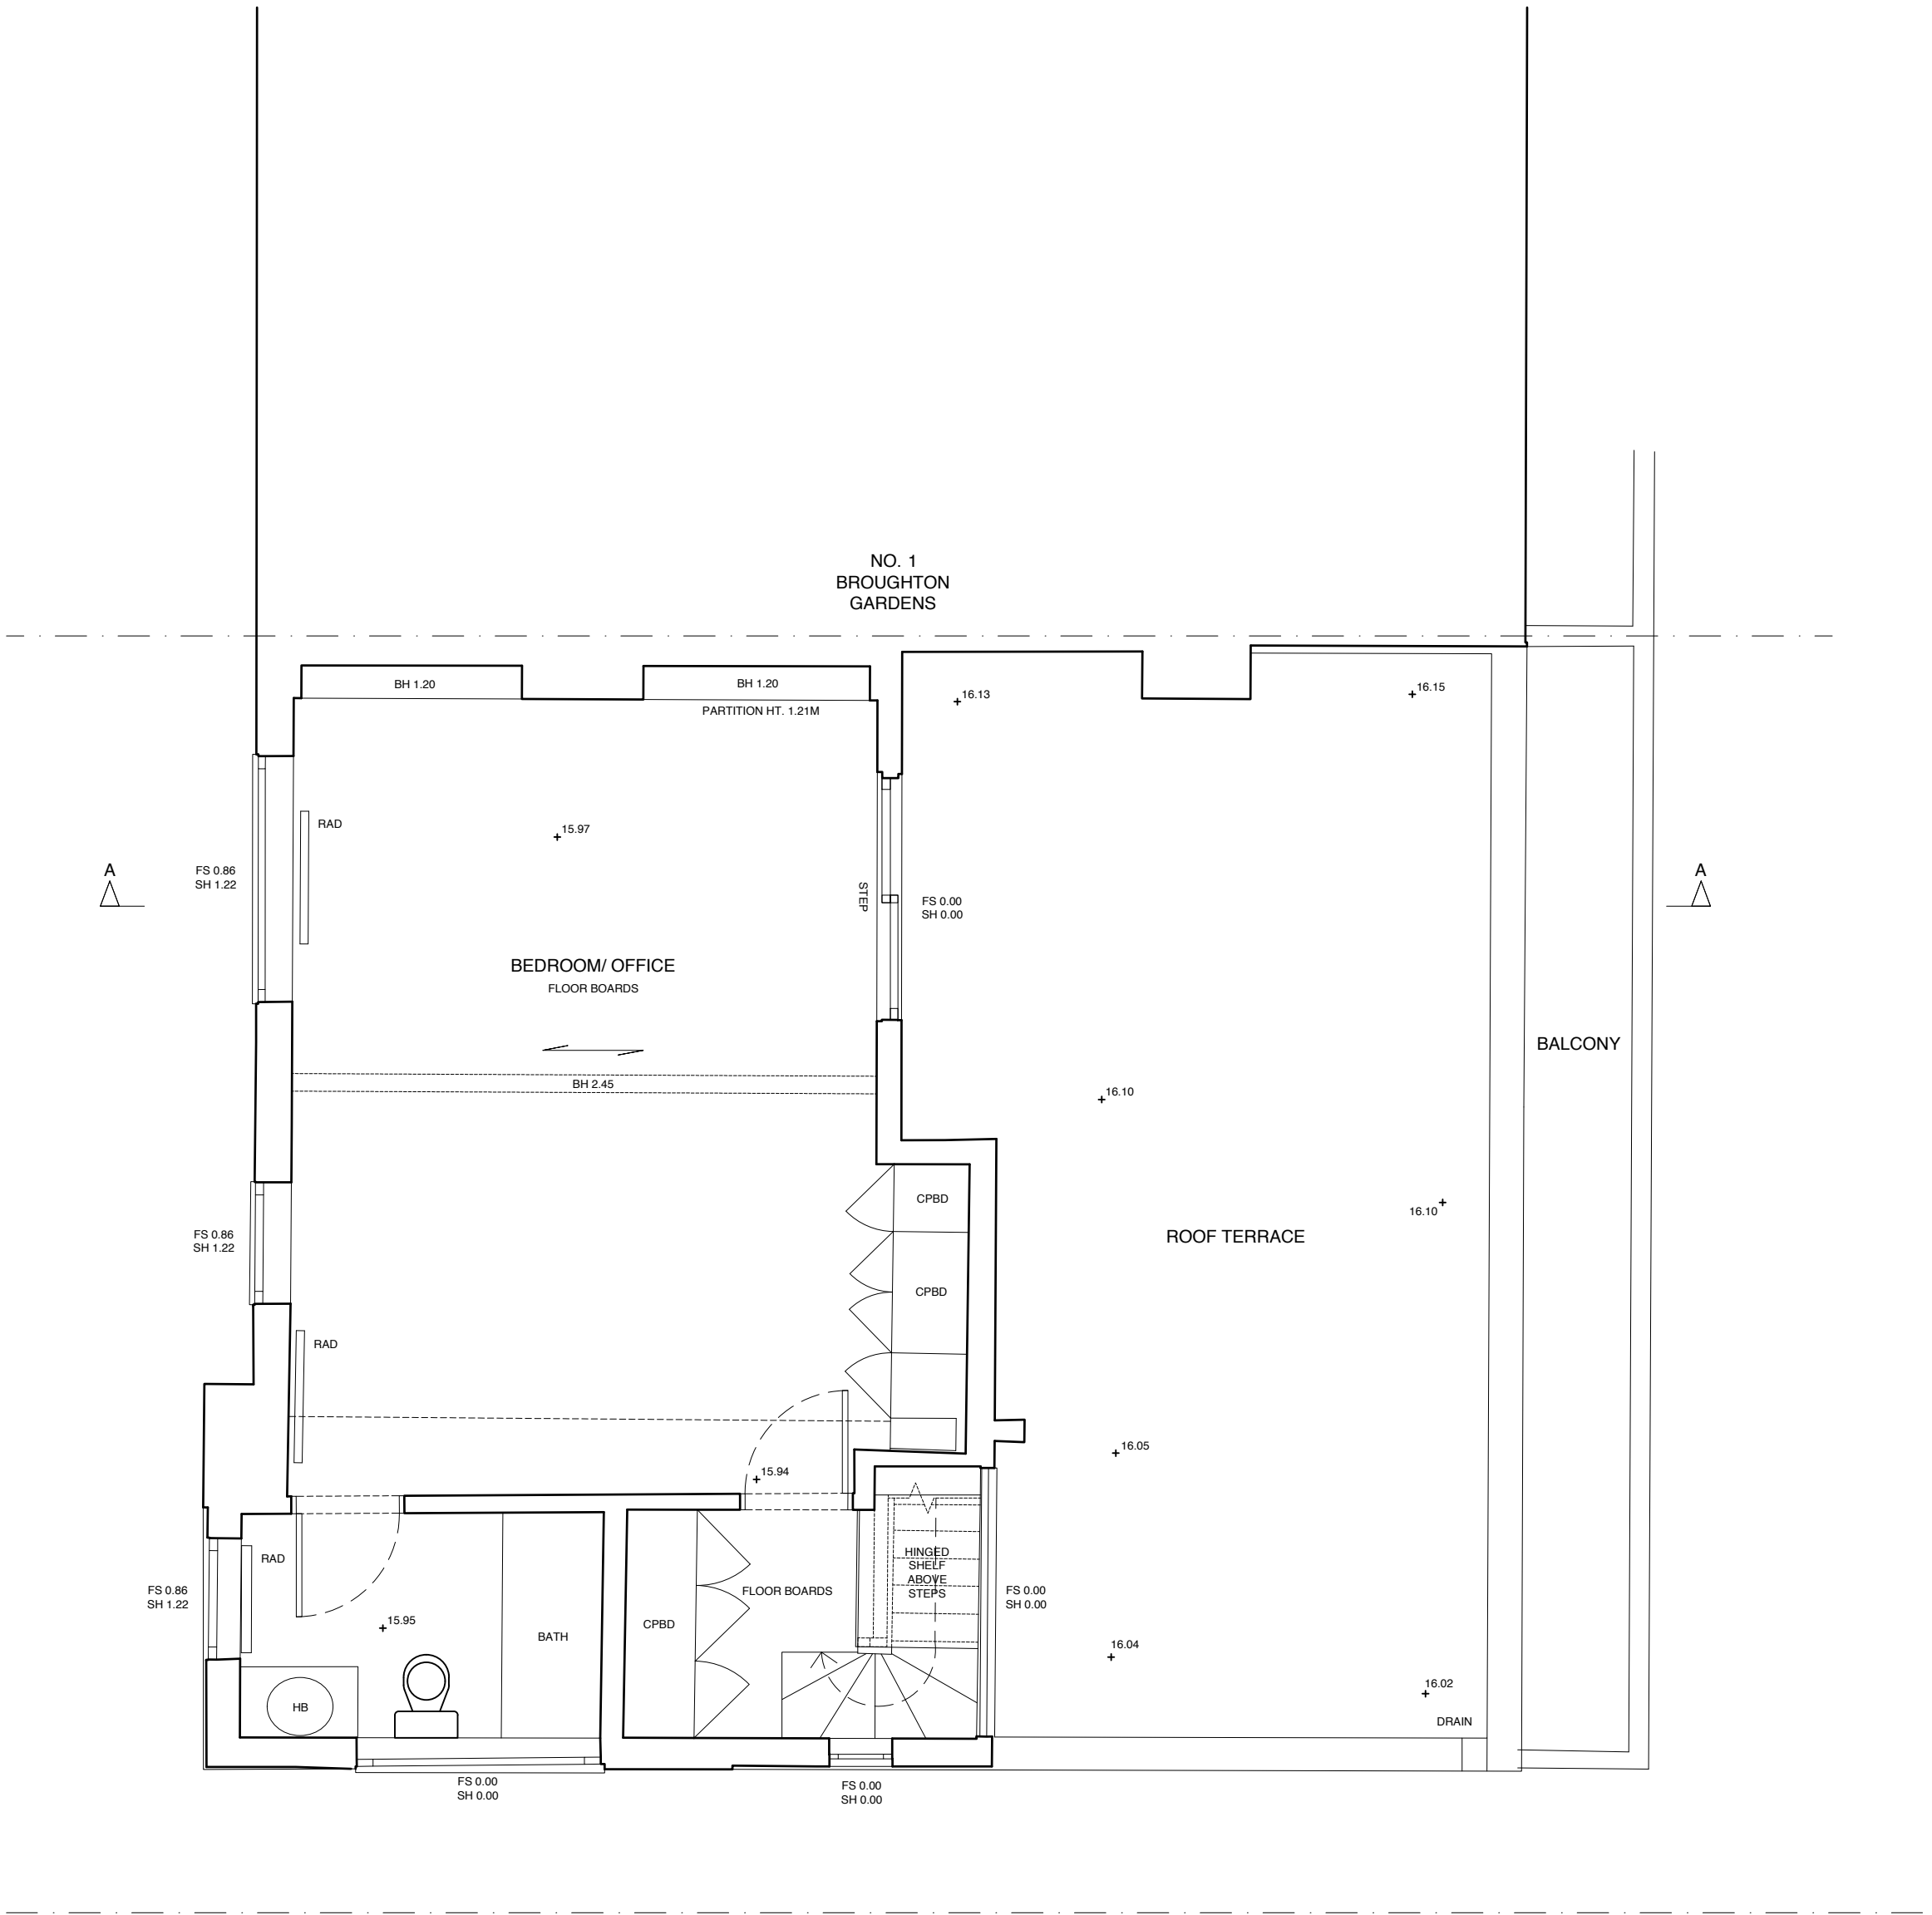

NO. 3 BROUGHTON GARDENS

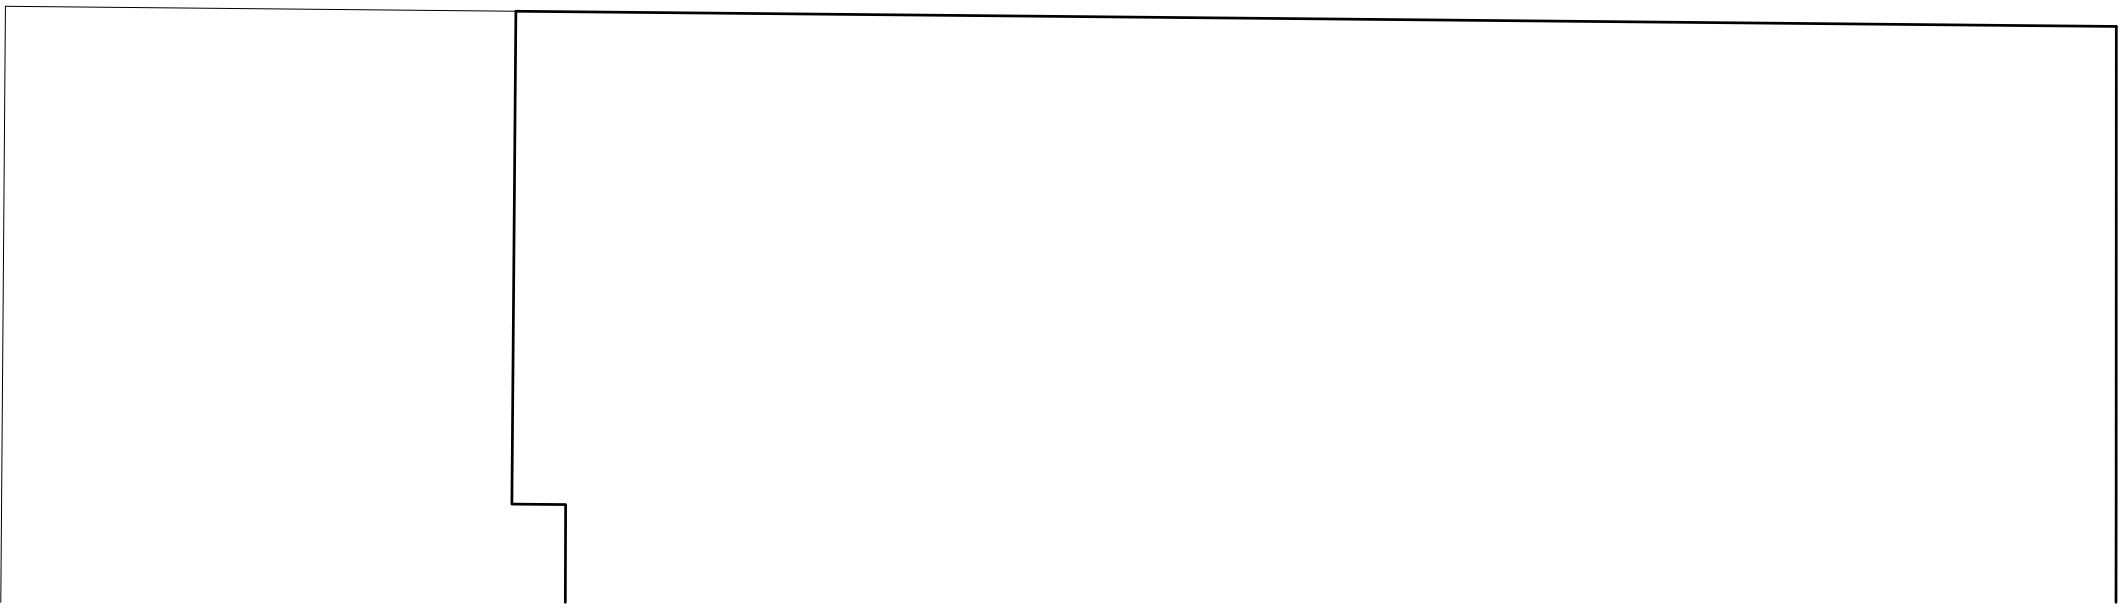

EXISTING