



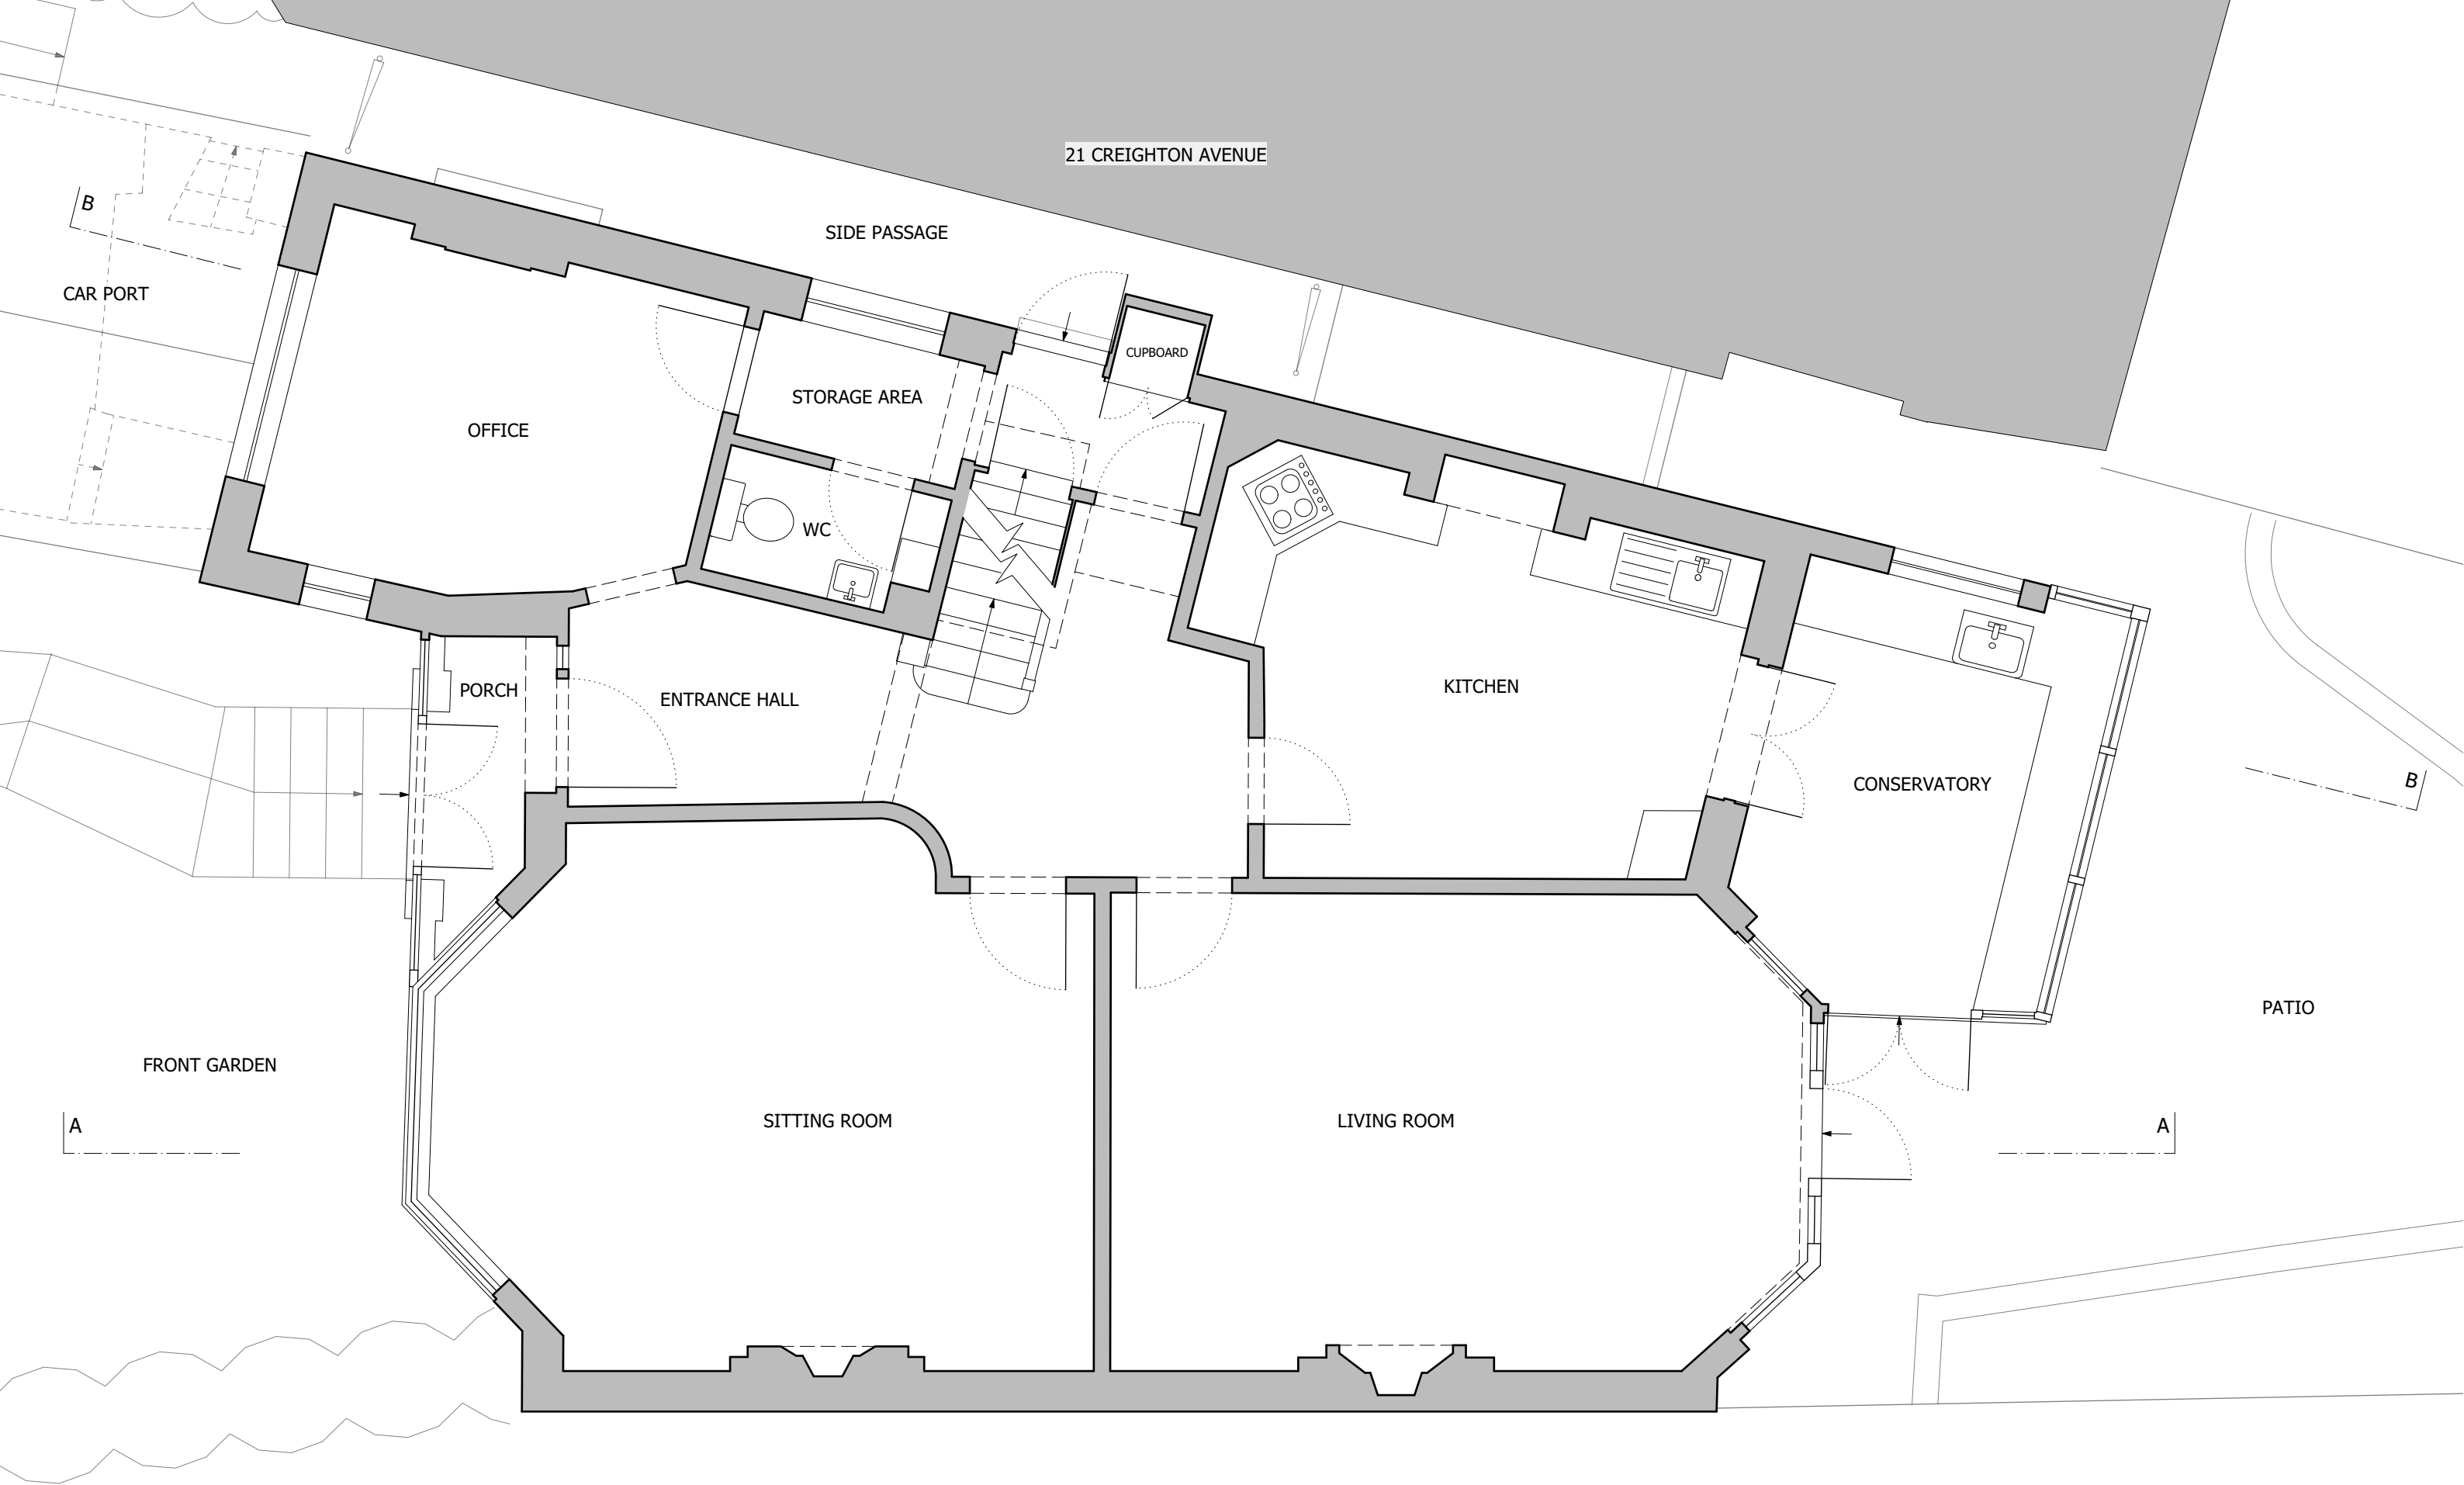

Notes

- All contents copyright.
- Do not scale.
- Based on survey by others.
- Contractor to verify all dimensions on site.
- Read in conjunction with all relevant Architect's, Consultant's & Supplier's information.
- Report any discrepancies to the Architect.

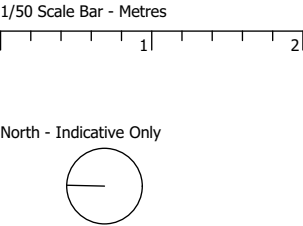


|         |                                                                        |         |             |
|---------|------------------------------------------------------------------------|---------|-------------|
| Project | Alterations & Extensions<br>at 23 Creighton Avenue,<br>London, N10 1NX |         |             |
| Drawing | Ground Floor Plan<br>As Existing                                       |         |             |
| Number  | 2303_E001                                                              | Status  | Information |
| Scale   | 1/50 @ A3                                                              | Drawn   | AvdL        |
| Date    | 21/04/23                                                               | Checked | NJK         |


Neil Kahawatte Architects

Studio 36  
Archway Studios  
Bickerton House  
25-27 Bickerton Road  
London, N19 5JT

020 7360 5330  
mail@neilkahawatte.com  
Company Number: 8530938

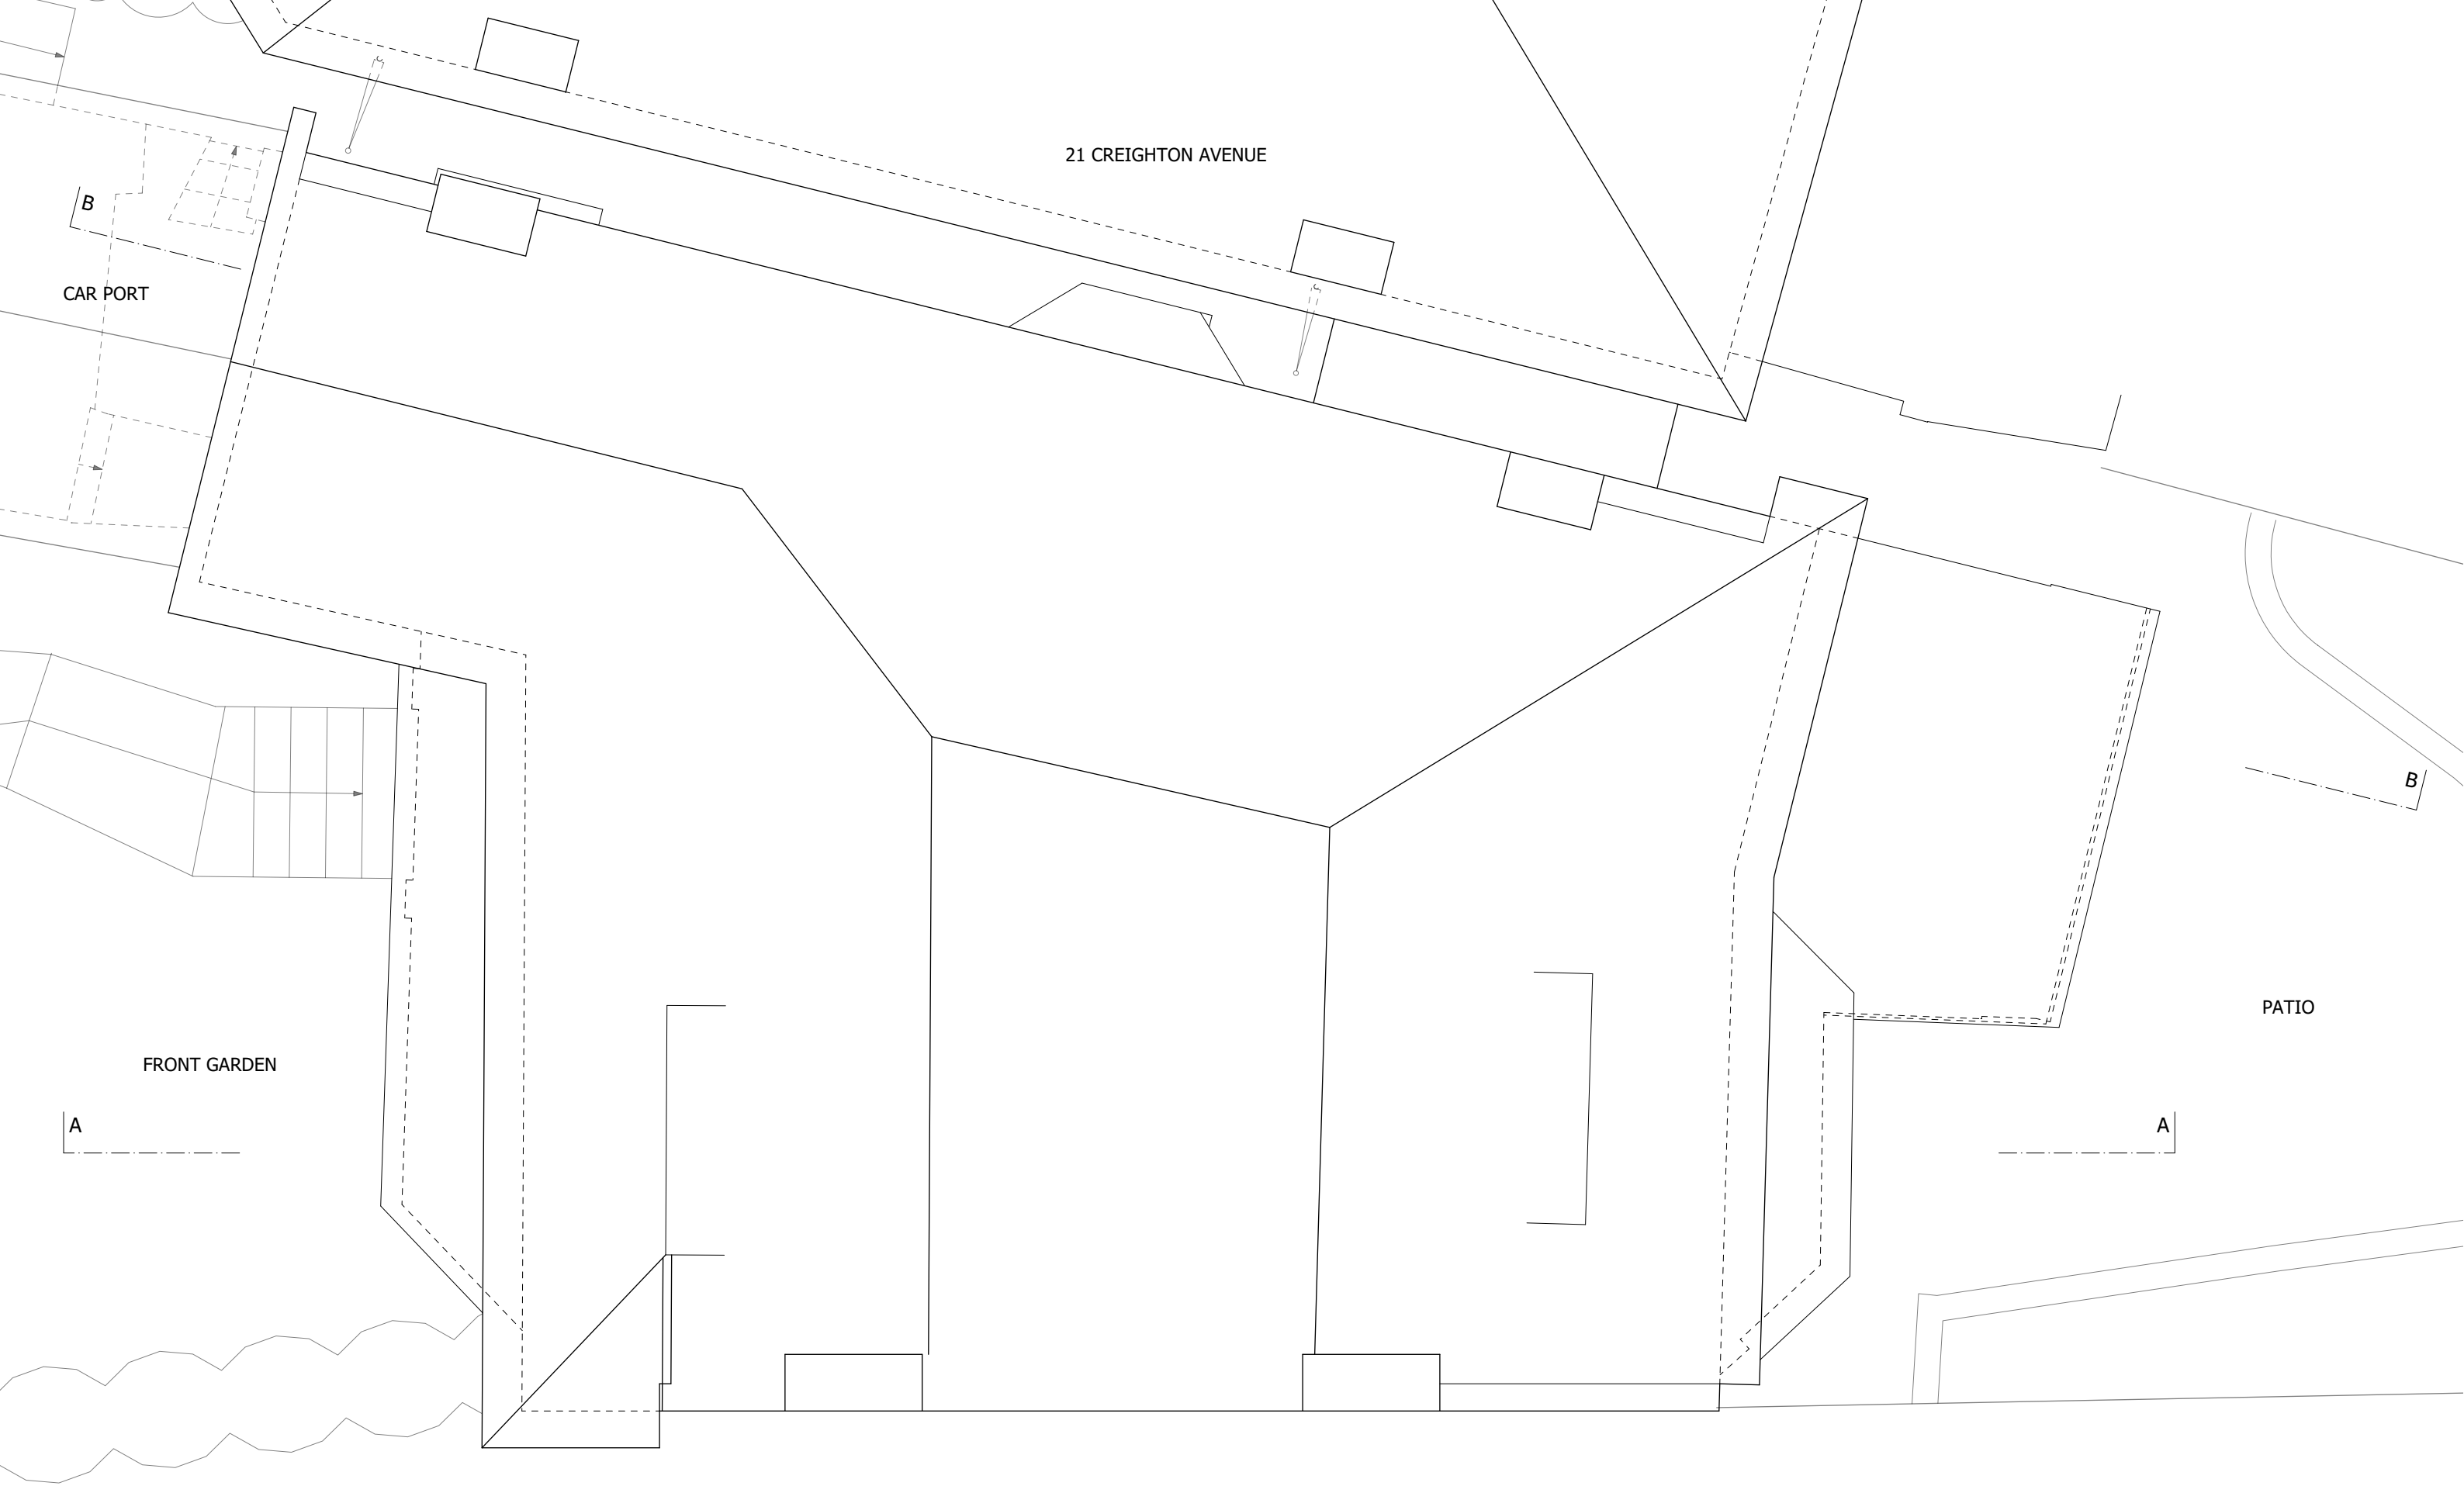

- Notes
- All contents copyright.
  - Do not scale.
  - Based on survey by others.
  - Contractor to verify all dimensions on site.
  - Read in conjunction with all relevant Architect's, Consultant's & Supplier's information.
  - Report any discrepancies to the Architect.

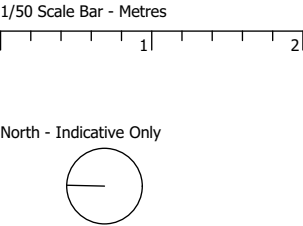

|         |                                                                                     |         |                                                                                            |
|---------|-------------------------------------------------------------------------------------|---------|--------------------------------------------------------------------------------------------|
| Project | <b>Alterations &amp; Extensions<br/>at 23 Creighton Avenue,<br/>London, N10 1NX</b> |         | Neil Kahawatte Architects                                                                  |
| Drawing | <b>Roof Plan<br/>As Existing</b>                                                    |         | Studio 36<br>Archway Studios<br>Bickerton House<br>25-27 Bickerton Road<br>London, N19 5JT |
| Number  | <b>2303_E002</b>                                                                    | Status  | <b>Information</b>                                                                         |
| Scale   | <b>1/50 @ A3</b>                                                                    | Drawn   | <b>AvdL</b>                                                                                |
| Date    | <b>21/04/23</b>                                                                     | Checked | <b>NJK</b>                                                                                 |


020 7360 5330  
mail@neilkahawatte.com  
Company Number: 8530938



Notes

- All contents copyright.
- Do not scale.
- Based on survey by others.
- Contractor to verify all dimensions on site.
- Read in conjunction with all relevant Architect's, Consultant's & Supplier's information.
- Report any discrepancies to the Architect.

1/50 Scale Bar - Metres

 

Revisions

A - 19/07/23 - Update to building line

Project **Alterations & Extensions  
at 23 Creighton Avenue,  
London, N10 1NX**


Drawing **Section AA  
As Existing**

|        |             |         |             |
|--------|-------------|---------|-------------|
| Number | 2303_E003_A | Status  | Information |
| Scale  | 1/50 @ A3   | Drawn   | AvdL        |
| Date   | 21/04/23    | Checked | NJK         |

Neil Kahawatte Architects


Studio 36  
Archway Studios  
Bickerton House  
25-27 Bickerton Road  
London, N19 5JT

020 7360 5330  
mail@neilkahawatte.com  
Company Number: 8530938

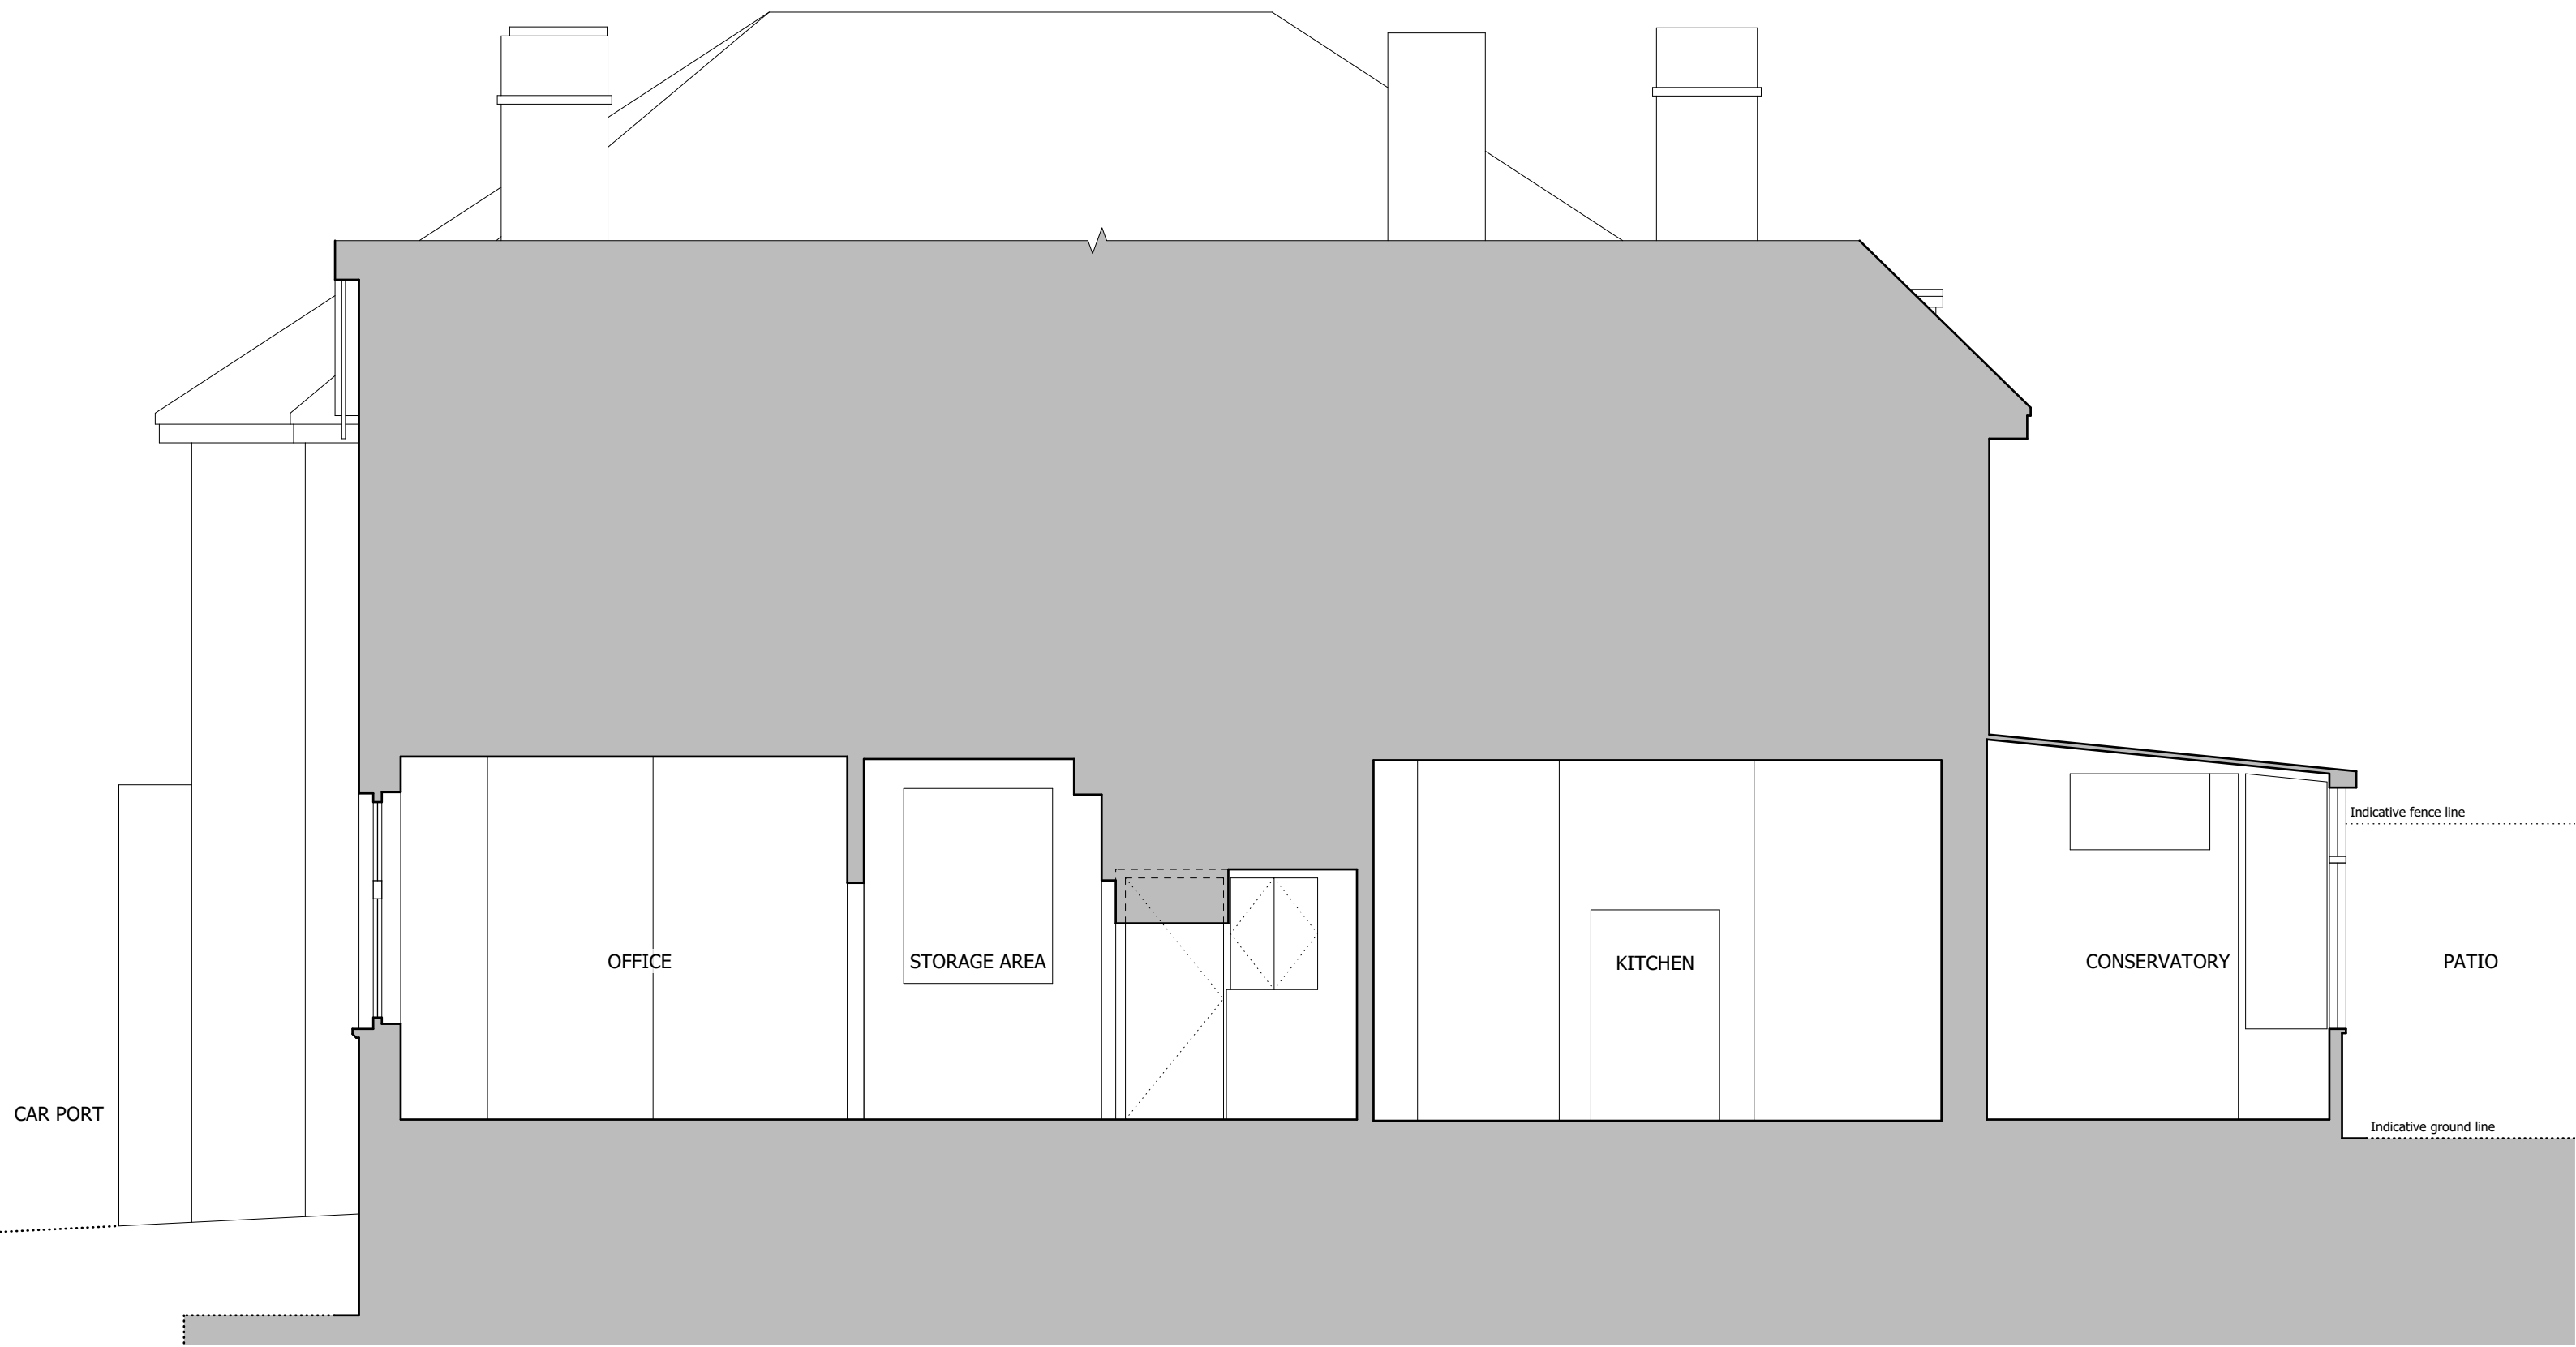

Notes

- All contents copyright.
- Do not scale.
- Based on survey by others.
- Contractor to verify all dimensions on site.
- Read in conjunction with all relevant Architect's, Consultant's & Supplier's information.
- Report any discrepancies to the Architect.

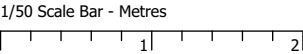

| Revisions                              |
|----------------------------------------|
| A - 19/07/23 - Update to building line |

|         |                                                                        |         |             |
|---------|------------------------------------------------------------------------|---------|-------------|
| Project | Alterations & Extensions<br>at 23 Creighton Avenue,<br>London, N10 1NX |         |             |
| Drawing | Section BB<br>As Existing                                              |         |             |
| Number  | 2303_E004_A                                                            | Status  | Information |
| Scale   | 1/50 @ A3                                                              | Drawn   | AvdL        |
| Date    | 21/04/23                                                               | Checked | NJK         |

Neil Kahawatte Architects

Studio 36  
Archway Studios  
Bickerton House  
25-27 Bickerton Road  
London, N19 5JT

020 7360 5330  
mail@neilkahawatte.com  
Company Number: 8530938

21 CREIGHTON AVENUE


23 CREIGHTON AVENUE

25 CREIGHTON AVENUE



Notes

- All contents copyright.
- Do not scale.
- Based on survey by others.
- Contractor to verify all dimensions on site.
- Read in conjunction with all relevant Architect's, Consultant's & Supplier's information.
- Report any discrepancies to the Architect.

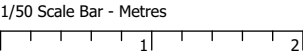

|         |                                                                                     |         |                    |
|---------|-------------------------------------------------------------------------------------|---------|--------------------|
| Project | <b>Alterations &amp; Extensions<br/>at 23 Creighton Avenue,<br/>London, N10 1NX</b> |         |                    |
| Drawing | <b>Front (North) Elevation<br/>As Existing</b>                                      |         |                    |
| Number  | <b>2303_E005</b>                                                                    | Status  | <b>Information</b> |
| Scale   | <b>1/50 @ A3</b>                                                                    | Drawn   | <b>AvdL</b>        |
| Date    | <b>21/04/23</b>                                                                     | Checked | <b>NJK</b>         |

Neil Kahawatte Architects


Studio 36  
Archway Studios  
Bickerton House  
25-27 Bickerton Road  
London, N19 5JT

020 7360 5330  
mail@neilkahawatte.com  
Company Number: 8530938



Notes

- All contents copyright.
- Do not scale.
- Based on survey by others.
- Contractor to verify all dimensions on site.
- Read in conjunction with all relevant Architect's, Consultant's & Supplier's information.
- Report any discrepancies to the Architect.

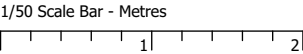

| Revisions                              |
|----------------------------------------|
| A - 19/07/23 - Update to building line |

|         |                                                                  |         |             |
|---------|------------------------------------------------------------------|---------|-------------|
| Project | Alterations & Extensions at 23 Creighton Avenue, London, N10 1NX |         |             |
| Drawing | Side (East) Elevation As Existing                                |         |             |
| Number  | 2303_E006_A                                                      | Status  | Information |
| Scale   | 1/50 @ A3                                                        | Drawn   | AvdL        |
| Date    | 21/04/23                                                         | Checked | NJK         |

Neil Kahawatte Architects


Studio 36  
Archway Studios  
Bickerton House  
25-27 Bickerton Road  
London, N19 5JT

020 7360 5330  
mail@neilkahawatte.com  
Company Number: 8530938



Notes

- All contents copyright.
- Do not scale.
- Based on survey by others.
- Contractor to verify all dimensions on site.
- Read in conjunction with all relevant Architect's, Consultant's & Supplier's information.
- Report any discrepancies to the Architect.

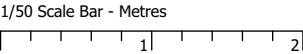

| Revisions                              |
|----------------------------------------|
| A - 19/07/23 - Update to building line |

|         |                                                                  |         |             |
|---------|------------------------------------------------------------------|---------|-------------|
| Project | Alterations & Extensions at 23 Creighton Avenue, London, N10 1NX |         |             |
| Drawing | Rear (South) Elevation As Existing                               |         |             |
| Number  | 2303_E007_A                                                      | Status  | Information |
| Scale   | 1/50 @ A3                                                        | Drawn   | AvdL        |
| Date    | 21/04/23                                                         | Checked | NJK         |

Neil Kahawatte Architects


Studio 36  
Archway Studios  
Bickerton House  
25-27 Bickerton Road  
London, N19 5JT

020 7360 5330  
mail@neilkahawatte.com  
Company Number: 8530938



PATIO

Notes

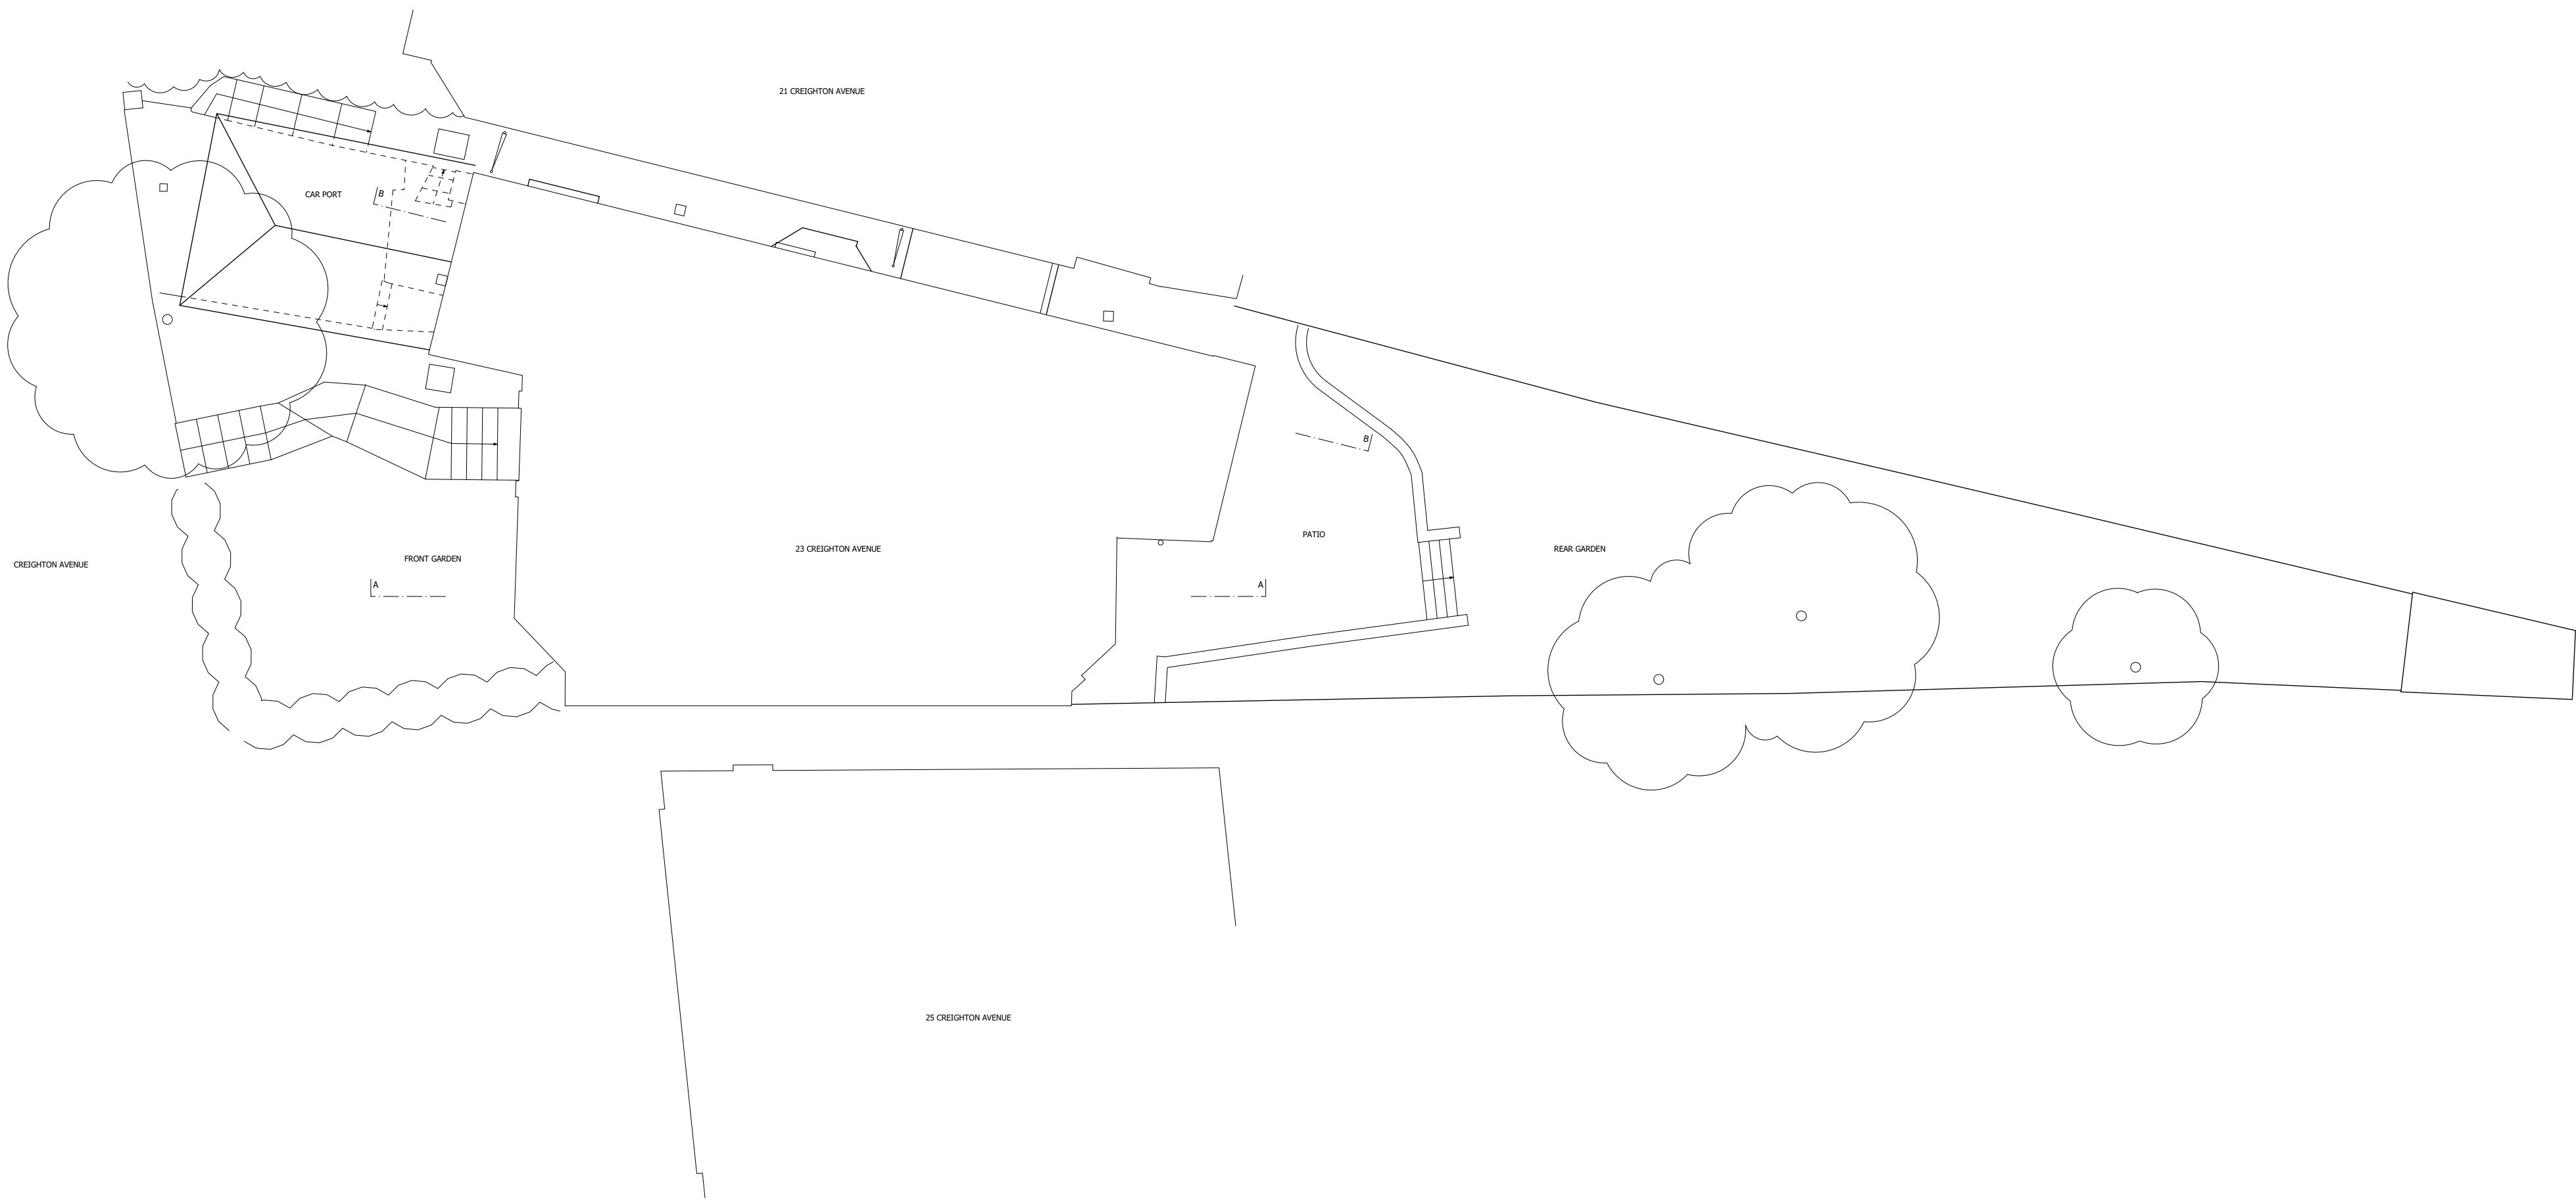

Notes

- All contents copyright.
- Do not scale.
- Based on survey by others.
- Contractor to verify all dimensions on site.
- Read in conjunction with all relevant Architect's, Consultant's & Supplier's information.
- Report any discrepancies to the Architect.

1/100 Scale Bar - Metres

1 2 3 4 5

Project **Alterations & Extensions  
at 23 Creighton Avenue,  
London, N10 1NX**

Drawing **Landscape Plan  
As Existing**

| Number | 2303_0009  | Status  | Information |
|--------|------------|---------|-------------|
| Scale  | 1/100 @ A1 | Drawn   | AvdL        |
| Date   | 21/04/23   | Checked | NJK         |

Neil Kahawatte Architects

Studio 36  
Archway Studios  
Bickerton House  
25-27 Bickerton Road  
London, N19 5JT

020 7360 5330  
mail@neilkahawatte.com  
Company Number: 8530938