



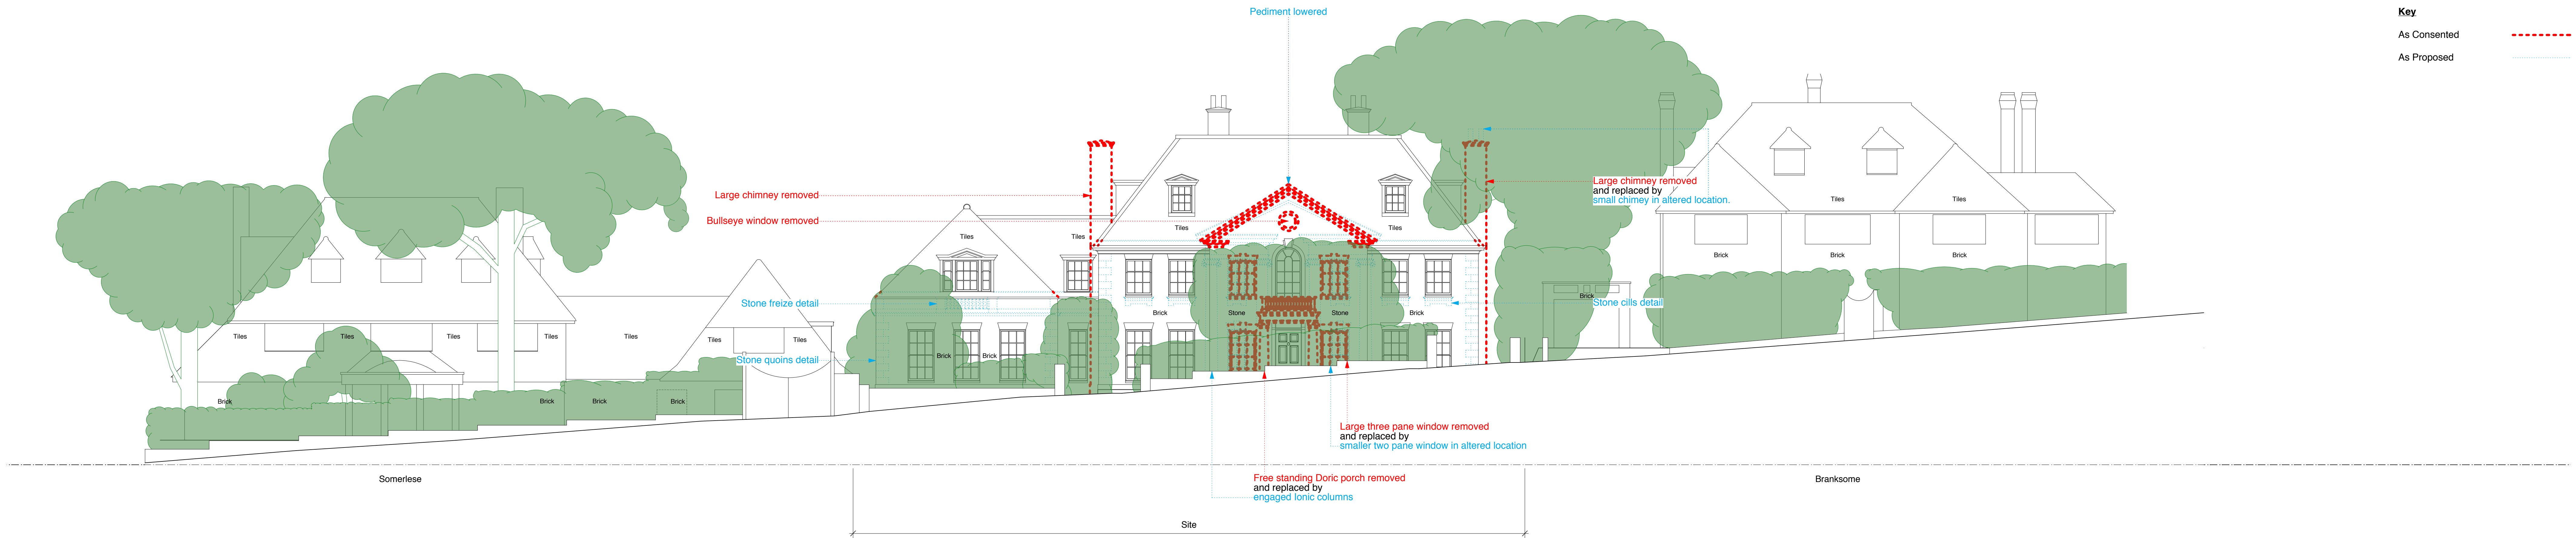


West / Front Elevation

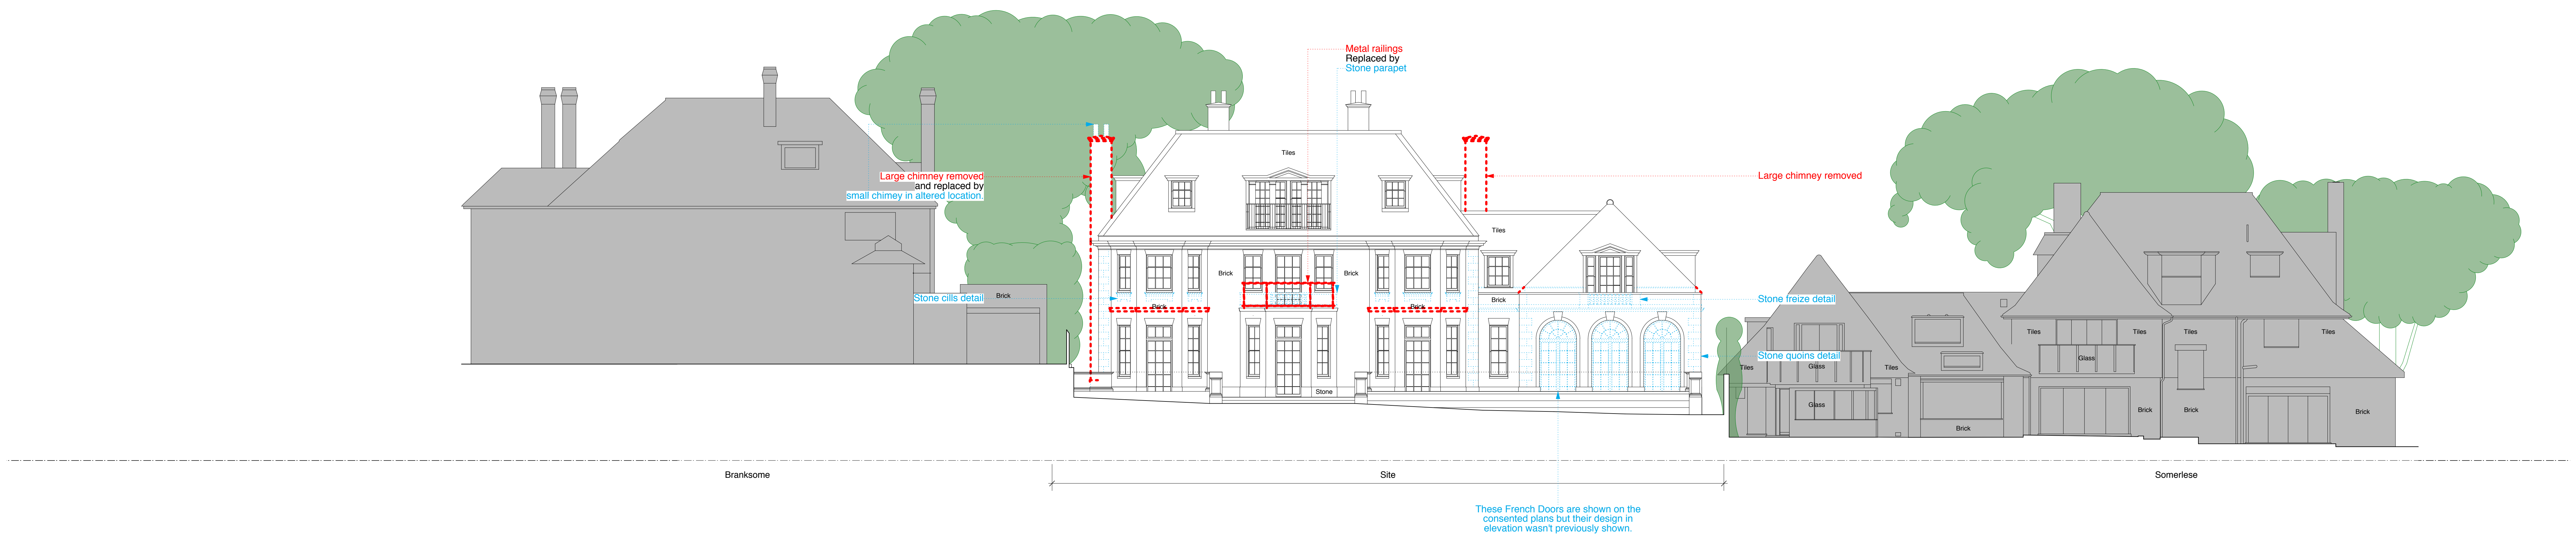


East / Rear Elevation

NB: This drawing shows the existing consent (HGY/2013/0131) with amendments to the treatment of the elevations. This drawing is for comparison purposes only.

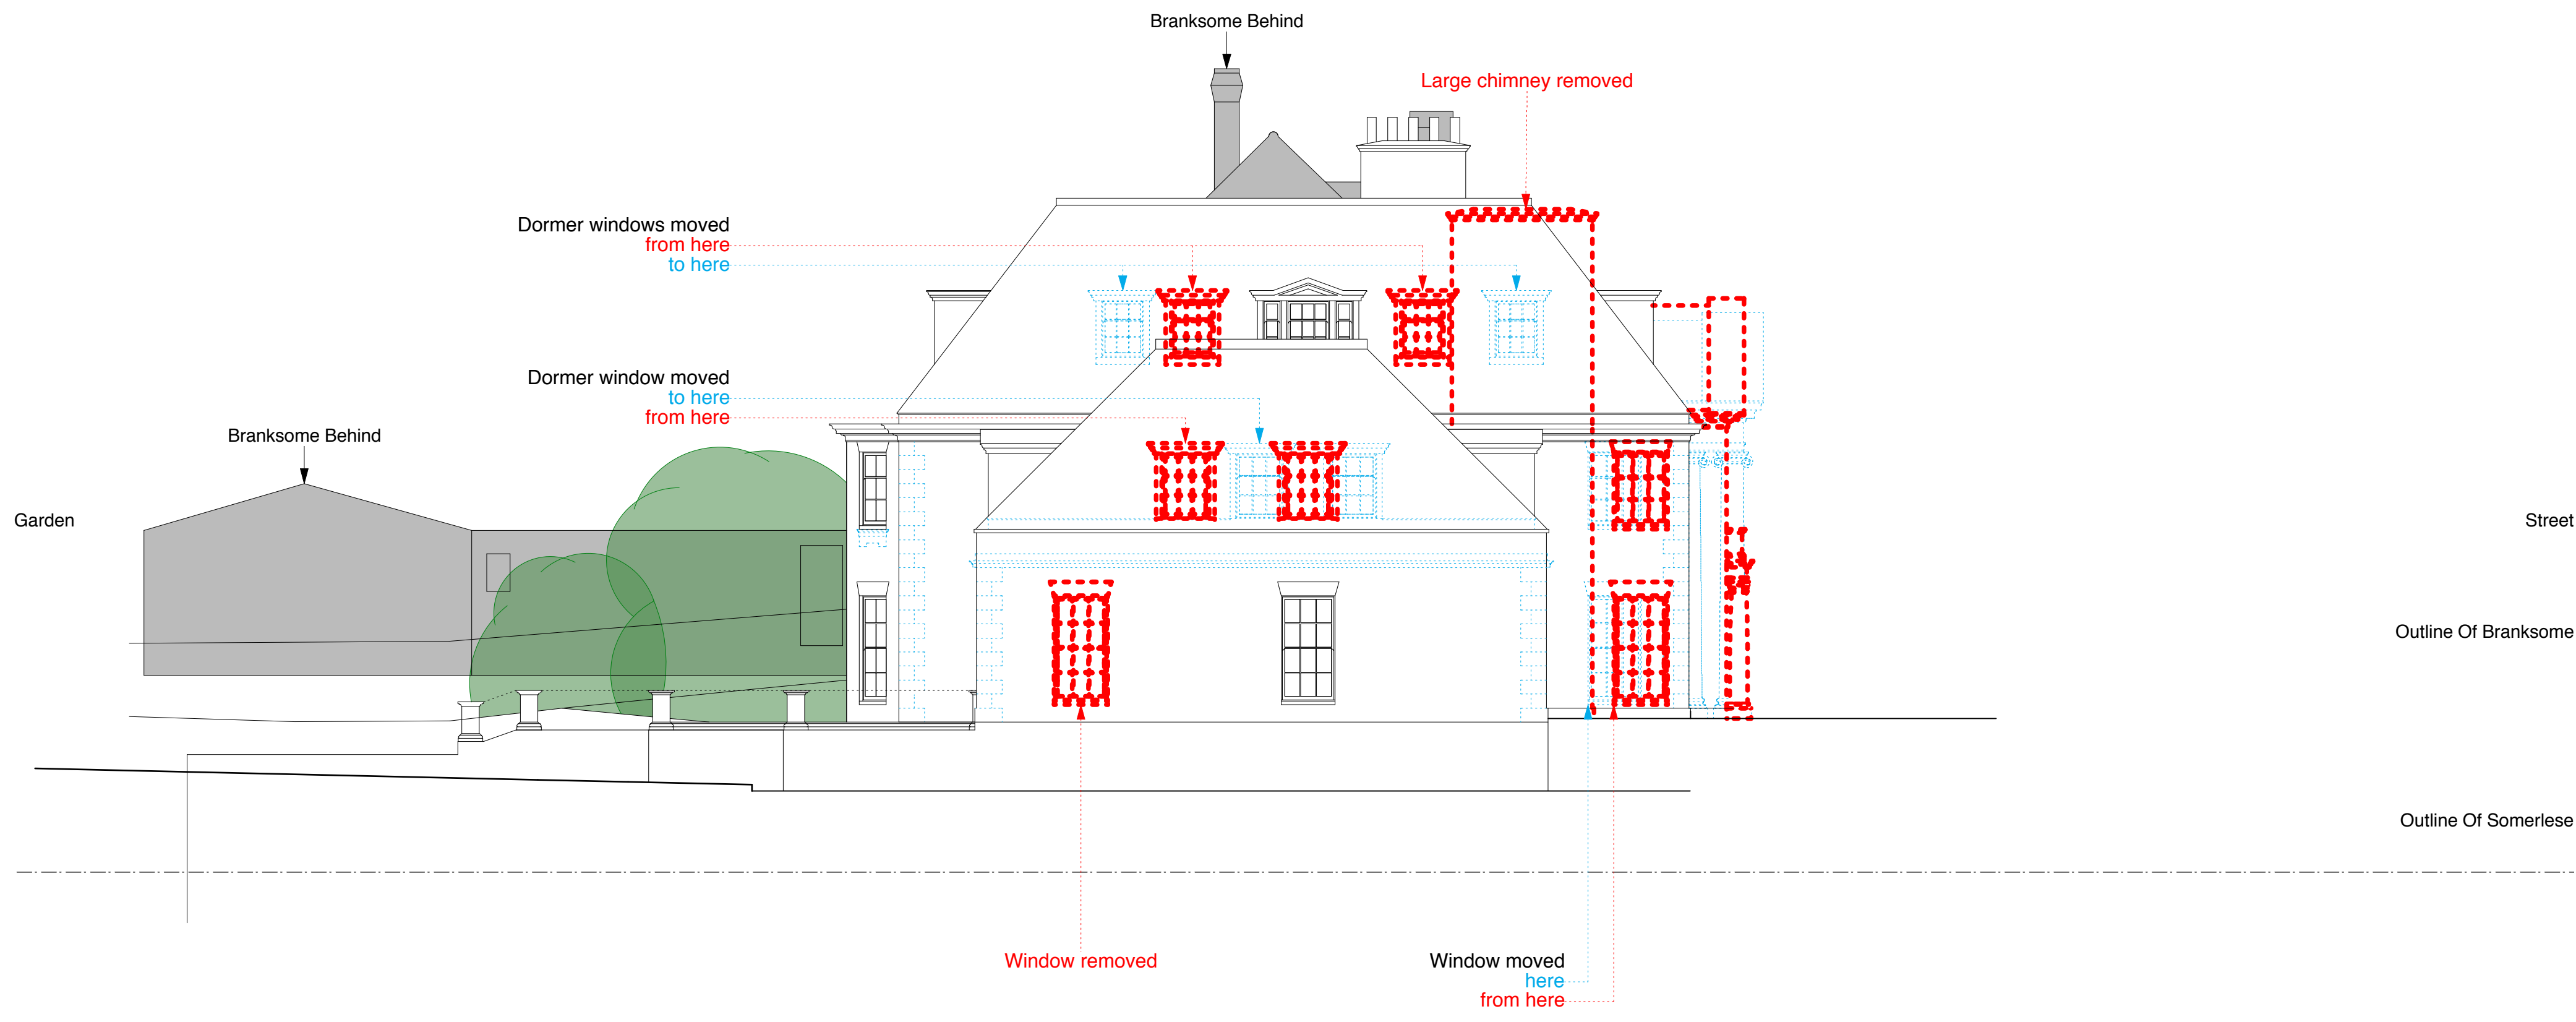

North / Side Elevation

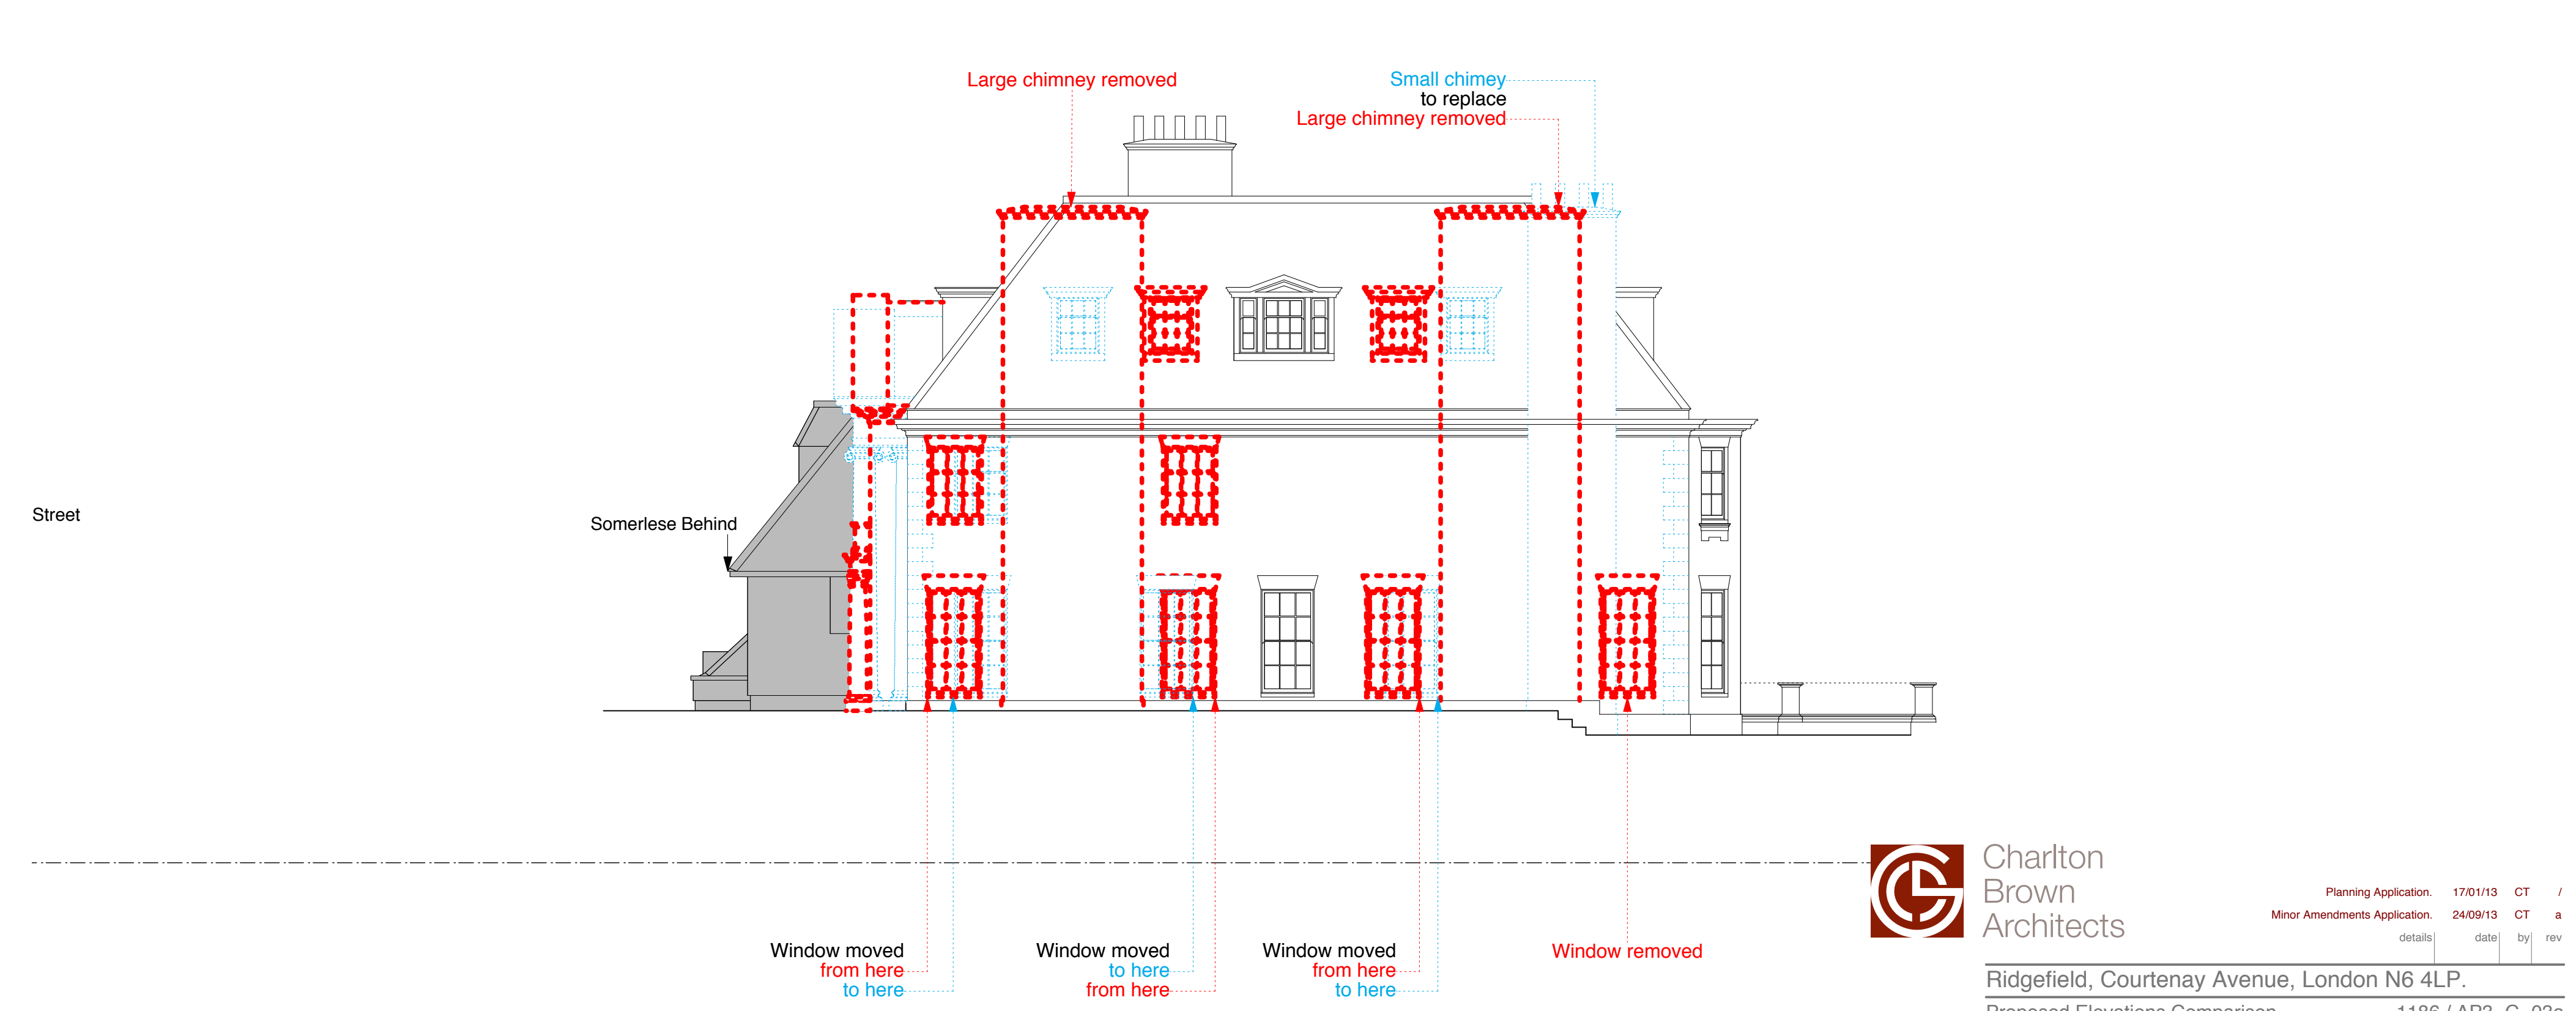

South / Side Elevation