




West / Front Elevation



East / Rear Elevation

NB: This drawing shows the existing consent (HGY/2013/0131) with amendments to the treatment of the elevations.
Please refer to comparison drawings to identify amendments.

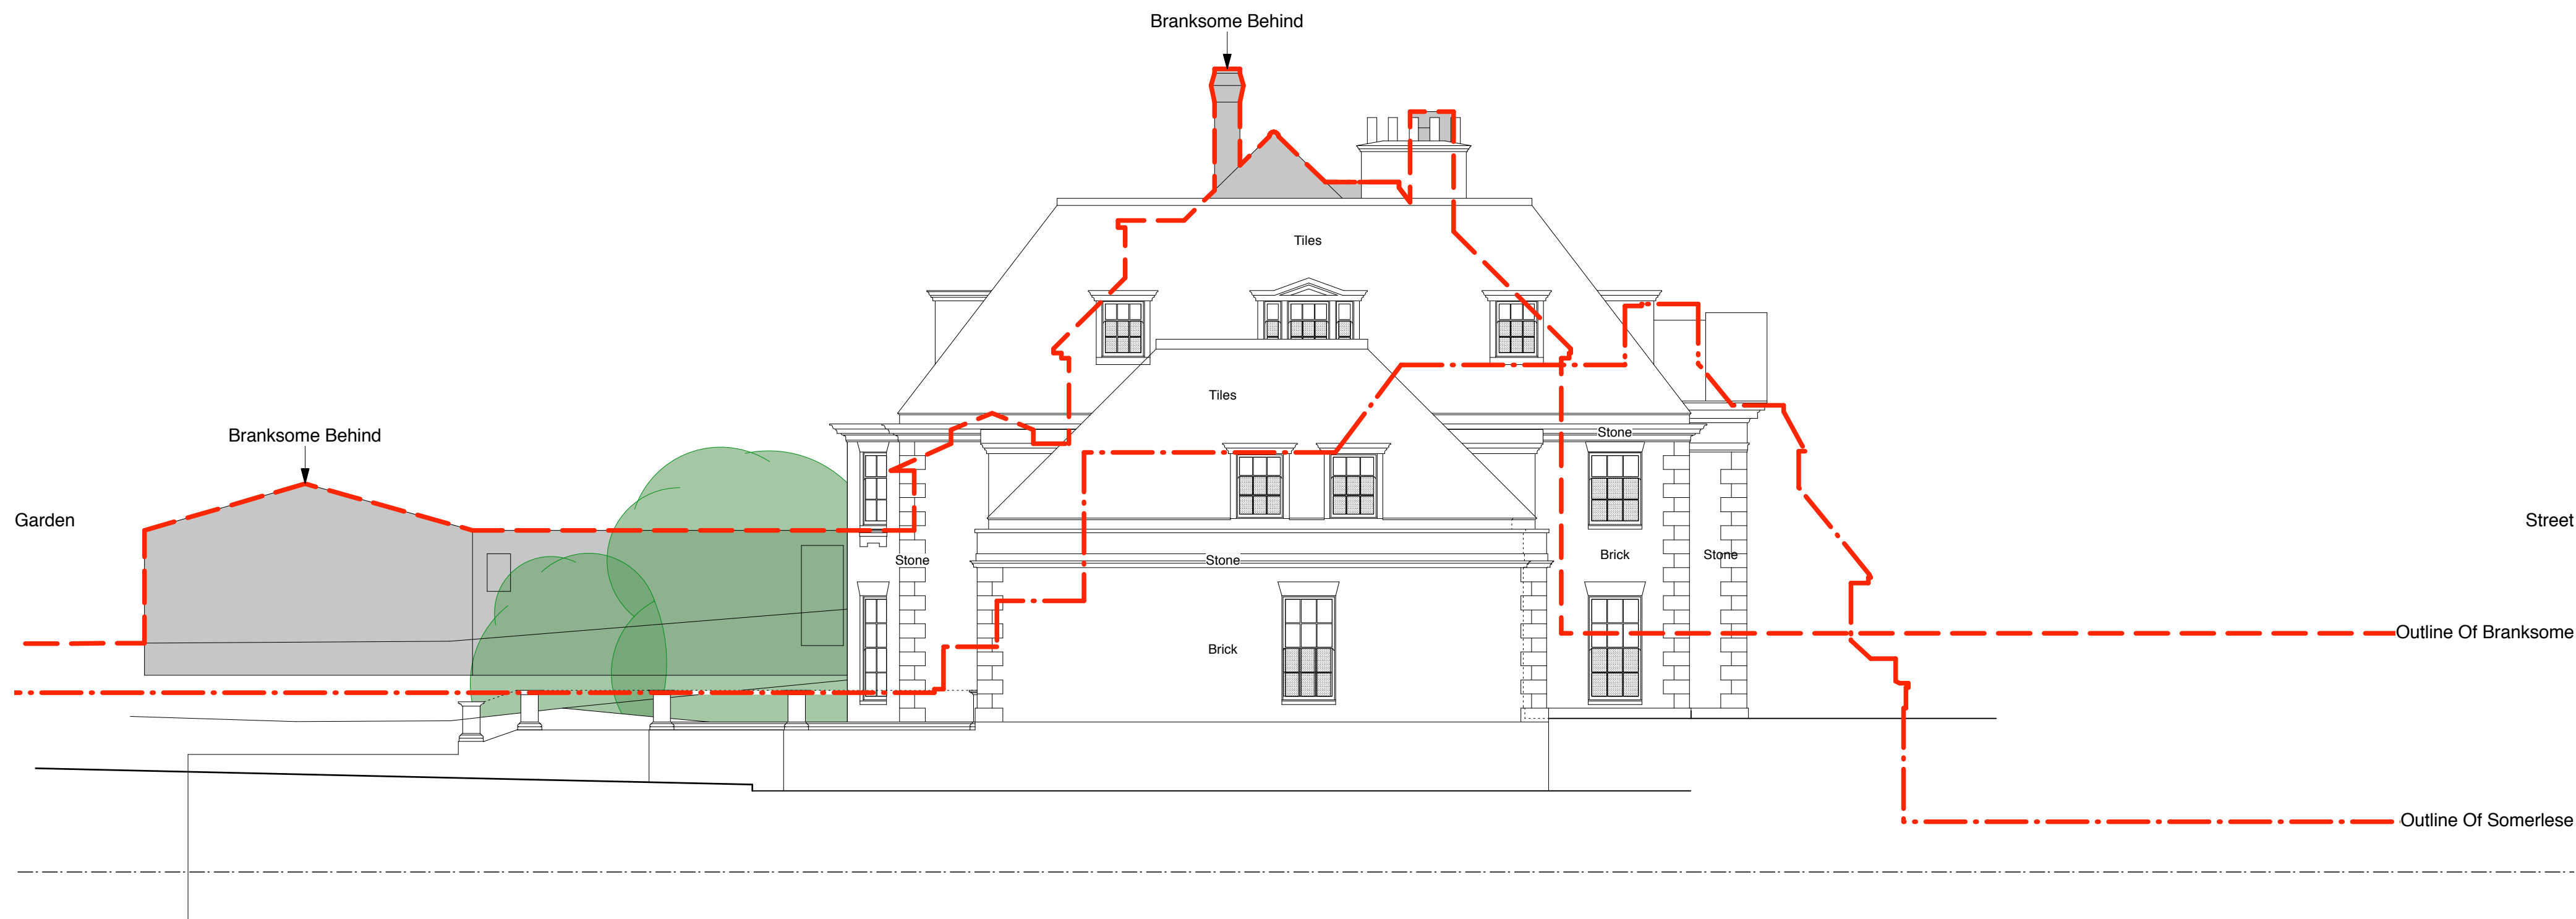

North / Side Elevation



South / Side Elevation