


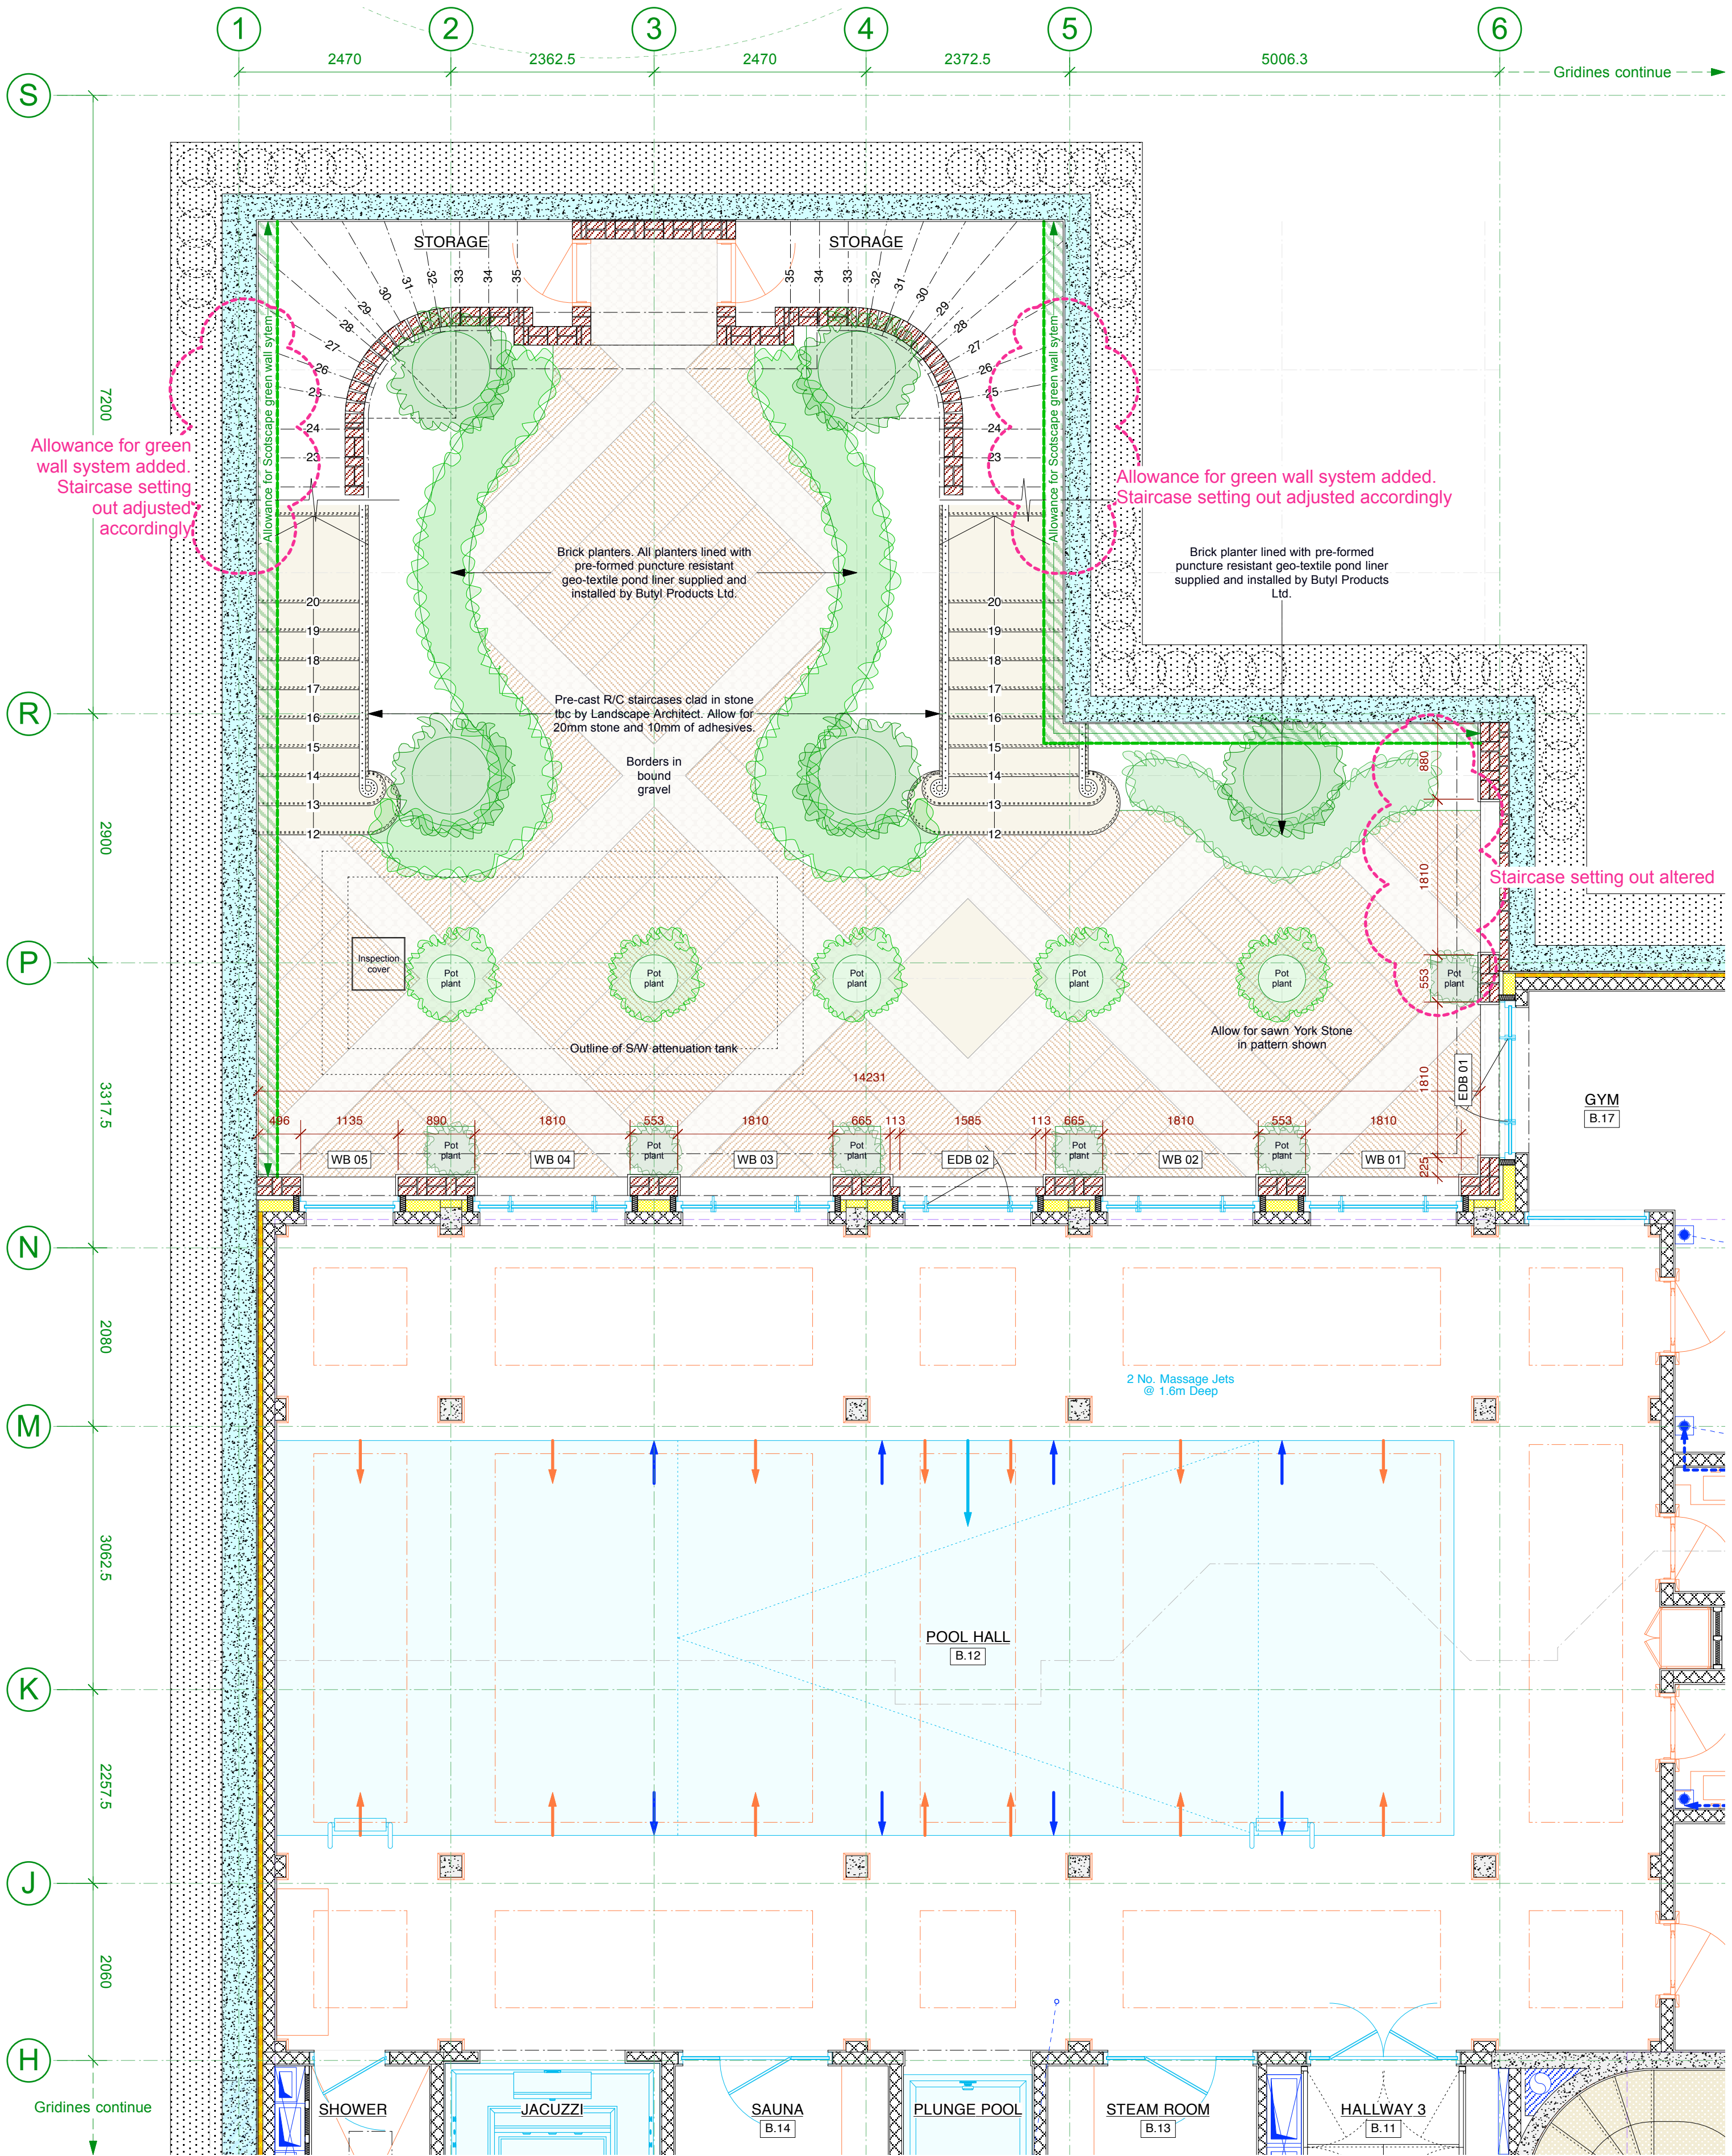

Notes:

- 1) See the latest iteration (confirmed from the Drawing Issue Sheet) of CBA drawing 1186_WD320 for further details of the rear garden lightwell.
- 2) Landscaping scheme shown indicative only. Please see Bunny Guinness Landscape Design Limited drawings for final scheme.
- 3) Drawing covers the design of the lightwell only. See the latest iteration (confirmed from the Drawing Issue Sheet) of CBA drawing 1186_WD102 for internal layouts



Charlton
Brown
Architects

Tender Issue - Drawing issued for piling only. 16/07/14 CT **T2**

Tender Issue - Scheme entirely updated. Drawing issued for costing. 31/03/15 CT **T3**

Tender Issue - See notes in PINK. Drawing issued for costing. 26/10/15 CT **T4**

details	date	by	rev

Ridgefield, Courtenay Avenue, London N6 4LP.

G.A. Basement Lightwell Plan 1186 / WD 107

The Belvedere, 2 Back Lane, Hampstead, London NW3 1HL. Scale 1:50 @ A2(P), 1:100 @ A4(P)
T 020 7794 1234 F 020 7435 5085 E office@charltonbrown.com This drawing is copyright

Please follow the drawings exactly. If you find errors or omissions ask for clarification. Do not proceed without revised instructions. No dimensions to be scaled