


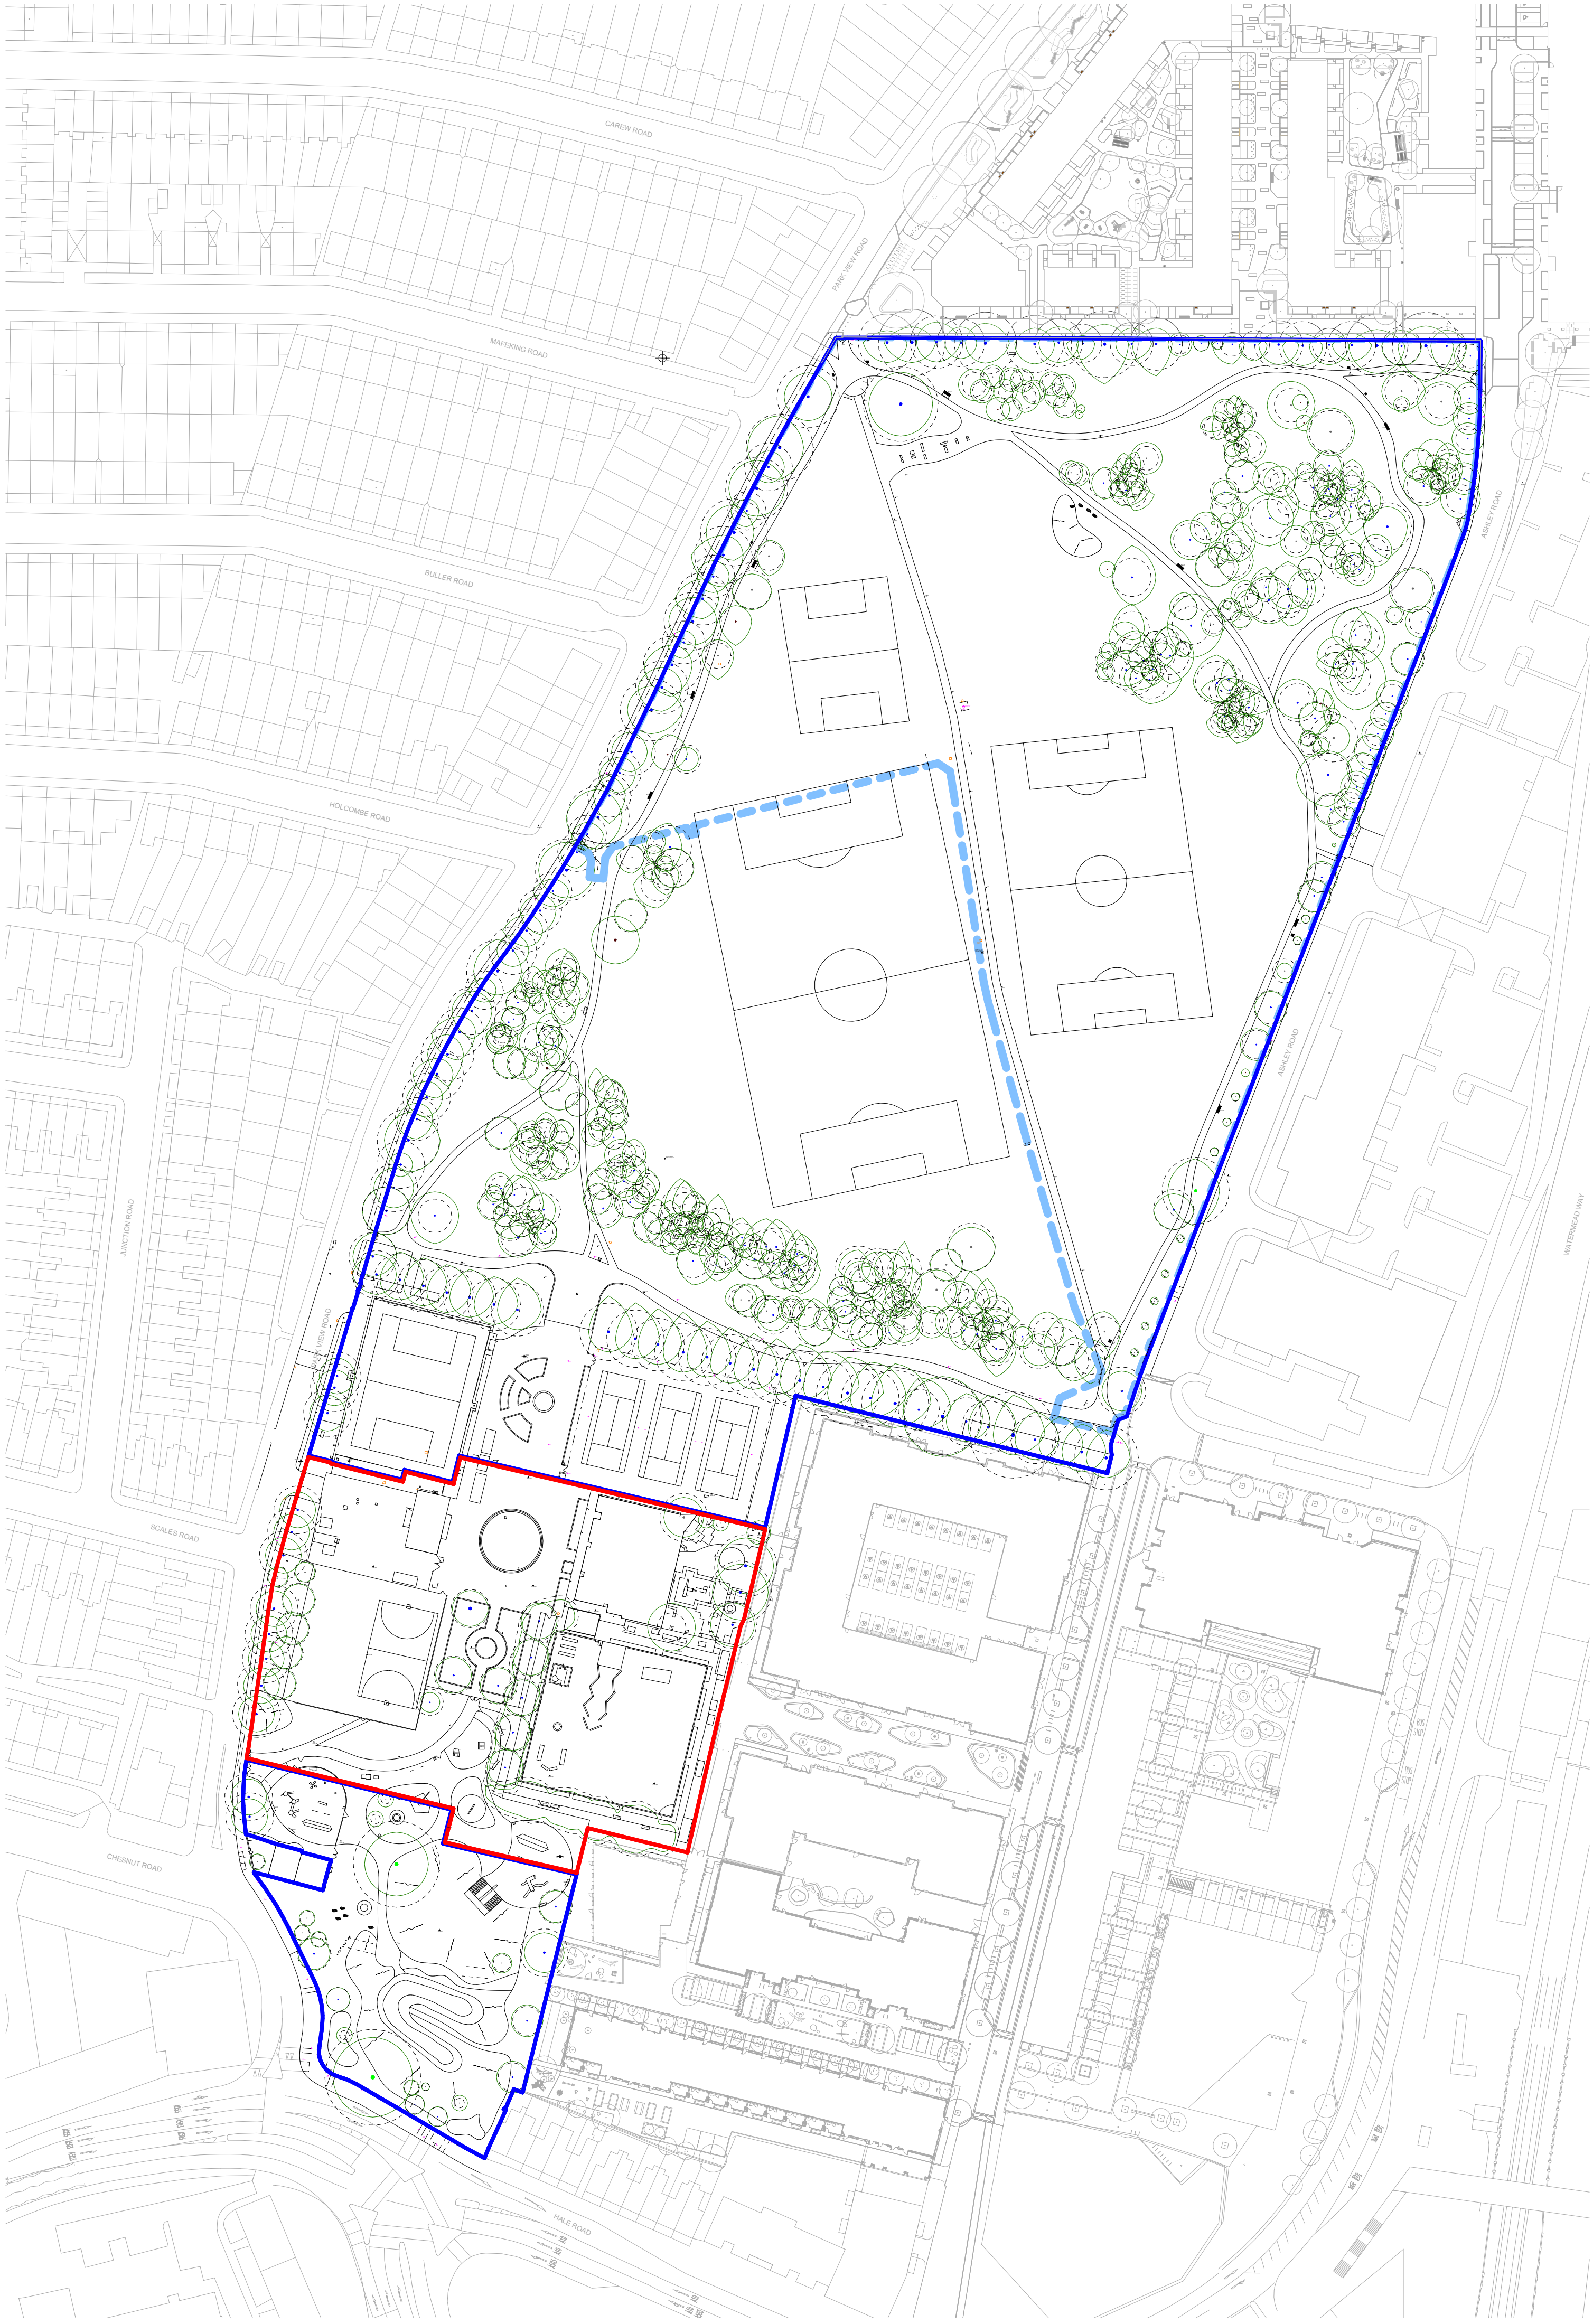

Notes

1. Do not scale this drawing.
2. All dimensions must be checked on site and any discrepancies verified with the architect.
3. Unless shown otherwise, all dimensions are to structural surfaces.
4. Drawing to be read with all other issued information. Any discrepancies to be brought to the attention of the architect.
5. This drawing is the copyright of Levitt Bernstein and may not be copied, altered or reproduced in any form, or passed to a third party without license or written consent.
6. This document is prepared for the sole use of London Borough of Haringey and no liability to any other persons is accepted by Levitt Bernstein. Levitt Bernstein accepts no liability for use of this drawing by parties other than the party for whom it was prepared or for purposes other than those for which it was prepared.

This is not a construction drawing, it is unsuitable for the purpose of construction and must on no account be used as such.

KEY

- Planning Application boundary
- Permitted Development boundary
- Phase 1 works boundary
- Existing retained Category A tree
- Existing retained Category B tree
- Existing retained Category C tree
- Existing retained Category U tree
- Root Protection Area

C01 06/11/23 Planning issue
P01 23/10/23 Preliminary issue
Rev Date Description

VS/KD
VS/KD
Drawn / Checked

Project name

DOWN LANE PARK Park Improvements

Drawing number

Rev

3862 - LB - XX - XX - D - L - 101000

C01

Drawing

Site Location Plan

Purpose of issue
Planning

Suitability code
A3

Scale
1 : 1000 @ A1

First issue date
23/10/23

Client
London Borough of Haringey

Levitt Bernstein
levittbernstein.co.uk

London
Thane Studios
2-4 Thane Villas
London N7 7PA
+44 (0)20 7275 7676
Manchester
Bonded Warehouse
18 Lower Byrom Street
Manchester M3 4AP
+44 (0)16 1669 8740