


FILE LOCATION PATH: P:\PROJECTS\HOT\2297-01 CIV-XX-XX-D-H-40001_VEHICLE TRACKING.DWG

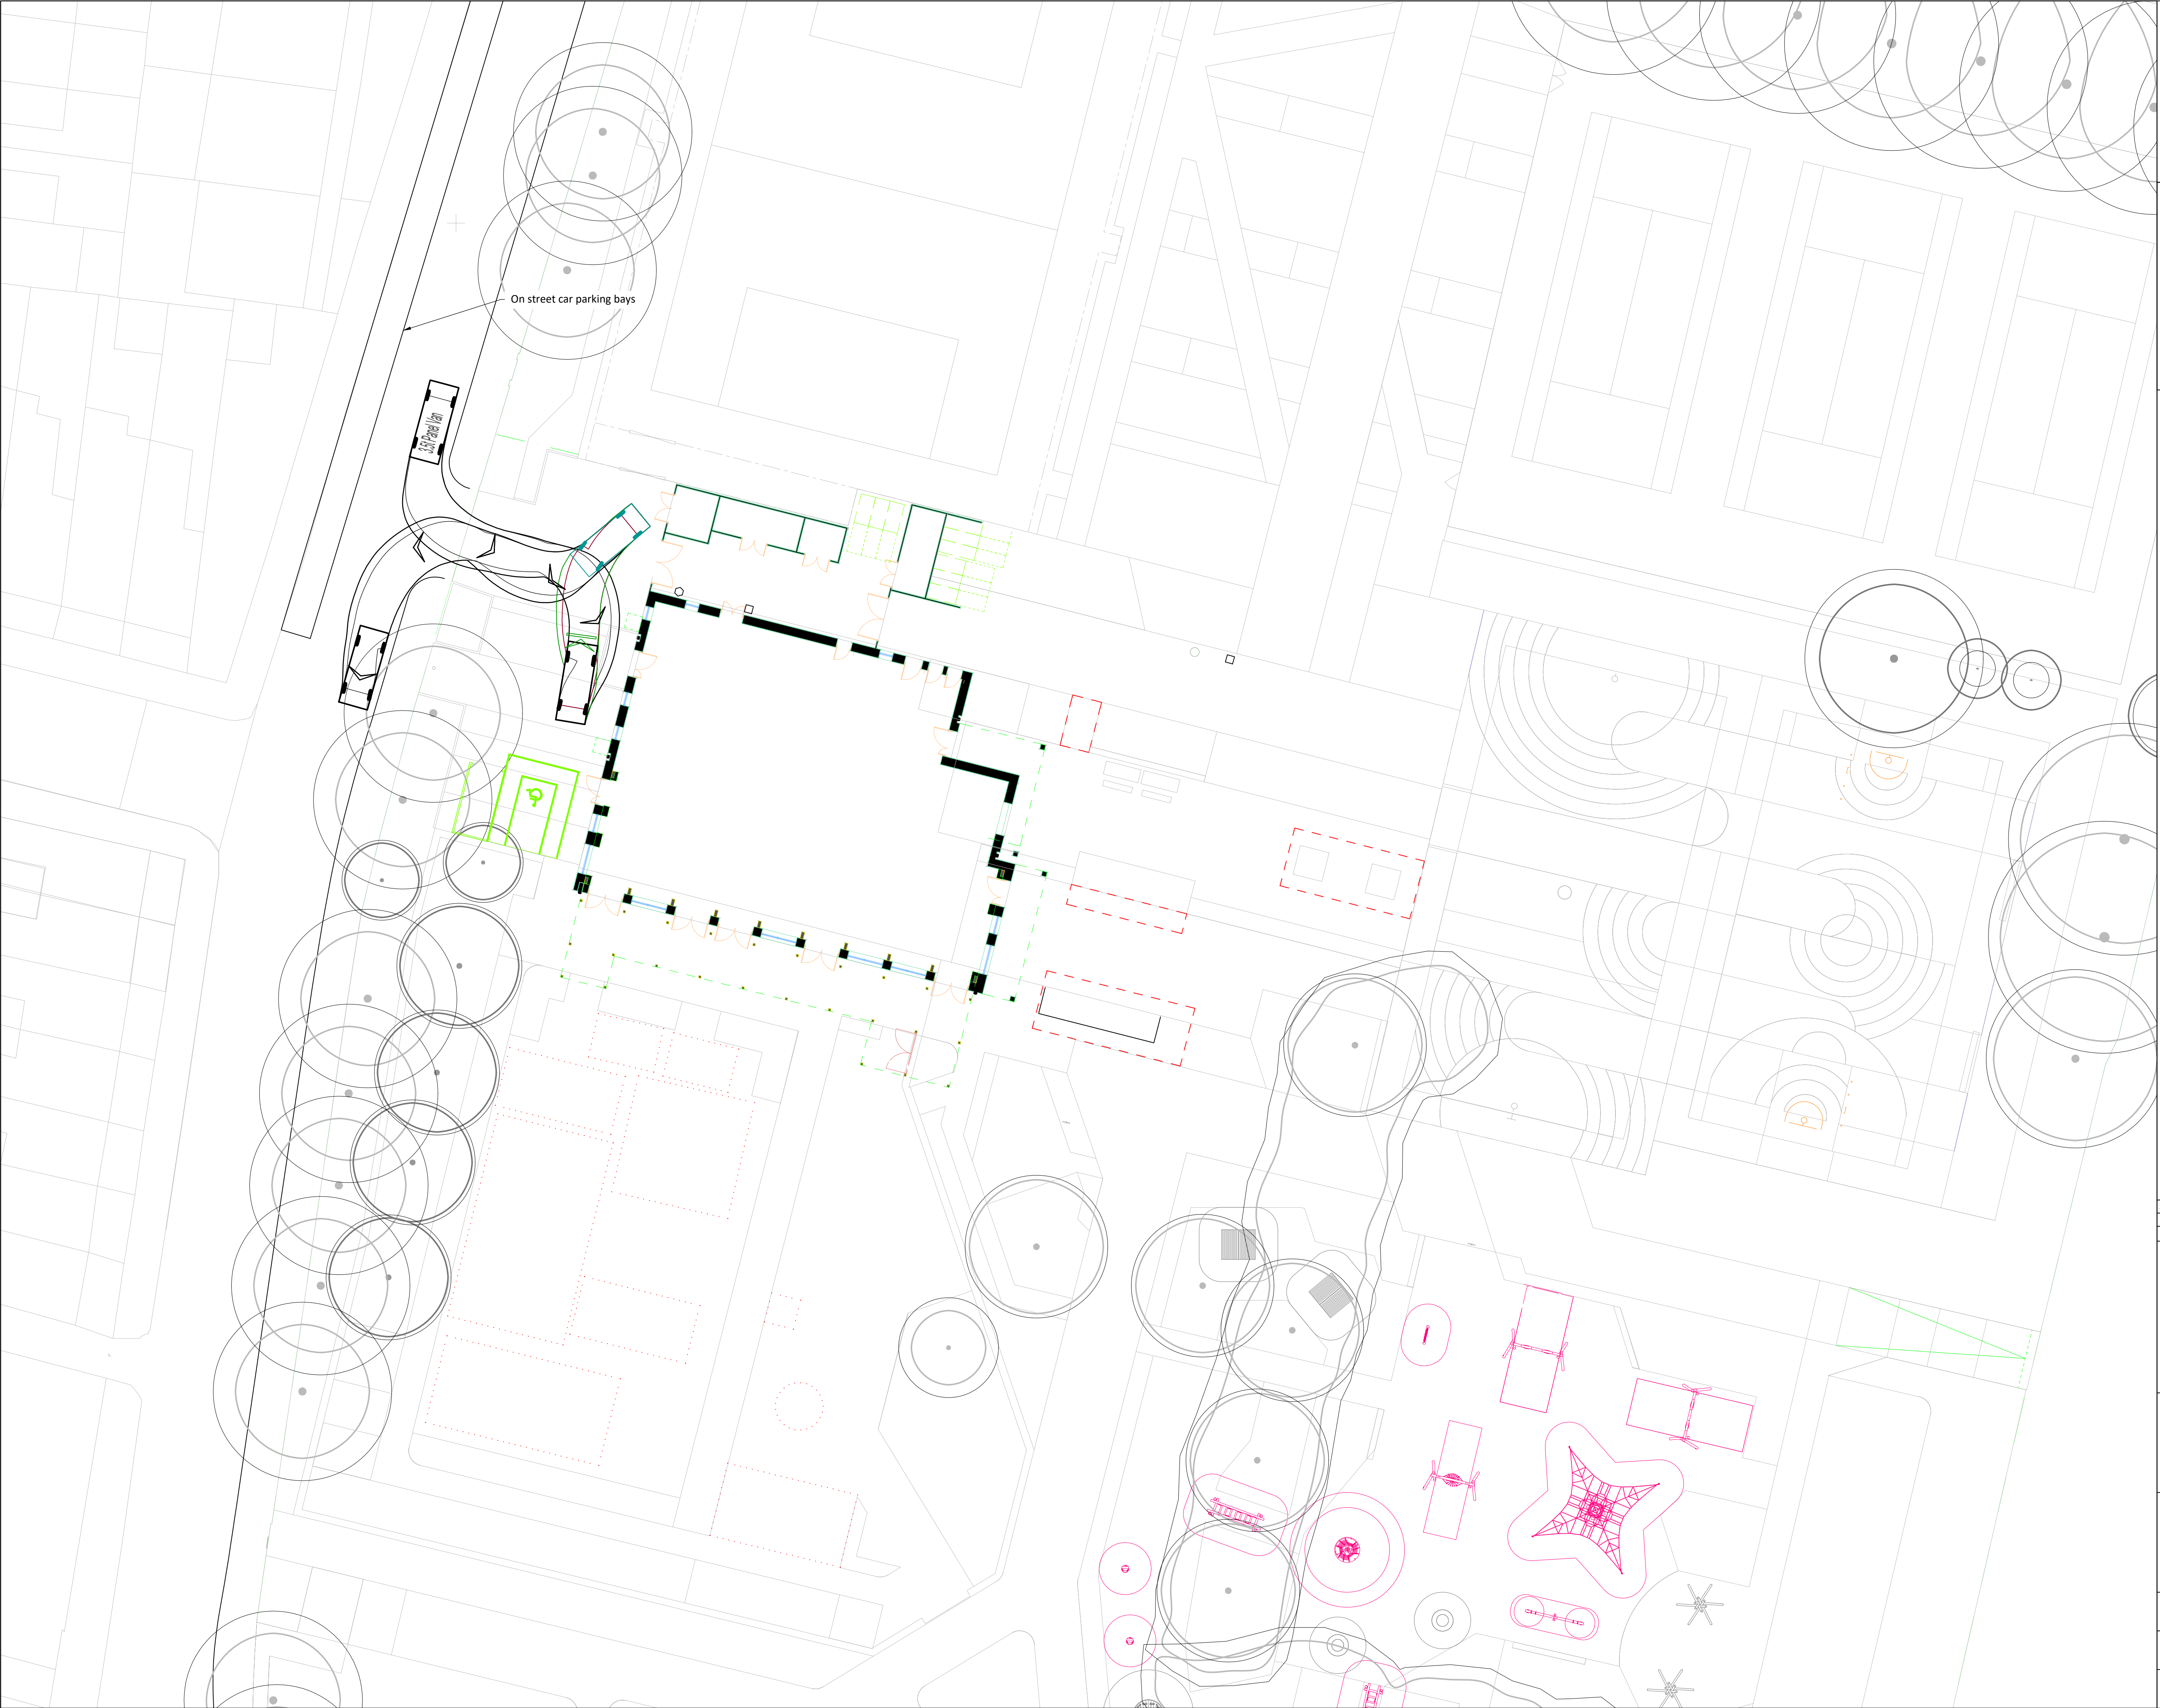

STANDARD NOTES				6.528 1.31 4 Small Tipper Overall Length 6.528m Overall Width 2.500m Overall Body Height 2.877m Min Body Ground Clearance 0.327m Track Width 2.383m Lock to lock time 6.00s Kerb to Kerb Turning Radius 7.850m				NOTES			
1. THIS DRAWING IS TO BE READ IN CONJUNCTION WITH ALL RELEVANT ARCHITECT'S AND ENGINEER'S DRAWINGS AND THE SPECIFICATIONS. 2. THIS DRAWING SHOULD NOT BE SCALED. 3. ALL DIMENSIONS ARE TO BE VERIFIED BY THE CONTRACTOR ON SITE. 4. ALL DISCREPANCIES SHOULD BE REPORTED TO C.A./E.A. PRIOR TO THE COMMENCEMENT OF WORKS. © CIVIC ENGINEERS LIMITED				1. THE VEHICLE MOVEMENT ENVELOPES SHOWN ARE GENERATED USING AUTODESK VEHICLE TRACKING SOFTWARE AND ARE INDICATIVE ONLY. 2. THE ENVELOPES SHOWN DO NOT MAKE ALLOWANCE FOR DRIVER ABILITY, GRADIENTS AND ALTERNATIVE VEHICLE SPECIFICATIONS 3. BASED ON LEVITT BERNSTEIN ARCHITECTS LANDSCAPE GENERAL ARRANGEMENT REF: 3862-LB-XX-XX-D-L-200002 DATED: 23.10.23				PROJECT DOWN LANE PARK TITLE VEHICLE TRACKING SMALL TIPPER MANCHESTER LONDON LEEDS GLASGOW Carver's Warehouse, 77 Dale Street, Manchester, M1 2HG. Tel: 0161 228 6757 Riverside Wharf, 81 Mill Street, London SE1 2AG. Tel: 020 7213 2927 1 Dove Mill Street, Water Lane, Leeds, LS2 3SW. Tel: 0113 2025 1300 35 Virginia Street, Glasgow, G1 1TN. Tel: 0141 370 1809 www.civicengineers.com DRAWING STATUS PRELIMINARY DRAWING No. 2297-01-CIV-XX-XX-D-H-40008 STATUS CODE - REV P02			


FILE LOCATION PATH: P:\PROJECTS\HOT\2297-01 DOWN LANE PARK TRANSPORT SERVICES\004-BIM\CIVILS\CIVIL 2D\2297-01-CIV-XX-XX-D-H-40001_VEHICLE TRACKING.DWG



STANDARD NOTES

1. THIS DRAWING IS TO BE READ IN CONJUNCTION WITH ALL RELEVANT ARCHITECT'S AND ENGINEER'S DRAWINGS AND THE SPECIFICATIONS.
2. THIS DRAWING SHOULD NOT BE SCALED.
3. ALL DIMENSIONS ARE TO BE VERIFIED BY THE CONTRACTOR ON SITE.
4. ALL DISCREPANCIES SHOULD BE REPORTED TO C.A./E.A. PRIOR TO THE COMMENCEMENT OF WORKS.

© CIVIC ENGINEERS LIMITED

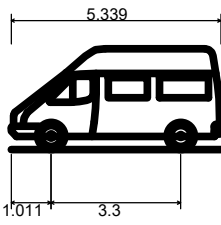

5.330
1.986
3.3

3.5t Panel Van
Overall Length 5.339m
Overall Width 1.986m
Overall Body Height 2.565m
Min Body Ground Clearance 0.338m
Track Width 1.986m
Lock to lock time 4.00s
Kerb to Kerb Turning Radius 6.400m

NOTES

1. THE VEHICLE MOVEMENT ENVELOPES SHOWN ARE GENERATED USING AUTODESK VEHICLE TRACKING SOFTWARE AND ARE INDICATIVE ONLY.
2. THE ENVELOPES SHOWN DO NOT MAKE ALLOWANCE FOR DRIVER ABILITY, GRADIENTS AND ALTERNATIVE VEHICLE SPECIFICATIONS
3. BASED ON LEVITT BERNSTEIN ARCHITECTS LANDSCAPE GENERAL ARRANGEMENT REF: 3862-LB-XX-XX-D-L-200002 DATED: 23.10.23

23.11.09	P02	Issue for planning	LD	SK
23.07.27	P01	Issue for information	LD	SK
DATE	REV	DESCRIPTION	DRAWN	CHKD



Civic Engineers

MANCHESTER Carver's Warehouse, 77 Dale Street, Manchester, M1 2HG. Tel: 0161 228 6757
LONDON Reeds Wharf, 33 Mill Street, London SE1 2AX. Tel: 020 7253 2977
LEEDS 1 Saw Mill Street, Water Lane, Leeds, LS11 5WZ. Tel: 0113 2025 130
GLASGOW 35 Virginia Street, Glasgow, G1 1TH. Tel: 0141 370 1809

www.civicengineers.com

PROJECT


DOWN LANE PARK

TITLE

VEHICLE TRACKING
LIGHT GOODS VEHICLE

DRAWING STATUS					STATUS CODE
PRELIMINARY					-
CE PROJECT No.	SCALE @ A1	DATE CREATED	DRAWN	CHECKED	
2297-01	1:200	JUL-23	LD	SK	
DRAWING No.					REV
2297-01-CIV-XX-XX-D-H-40003					P02

FILE LOCATION PATH: P:\PROJECTS HOT\2297-01 DOWN LANE PARK TRANSPORT SERVICES\004-BIM\CIVILS\CIVIL 2D\2297-01-CIV-XX-XX-D-H-40001_VEHICLE TRACKING.DWG

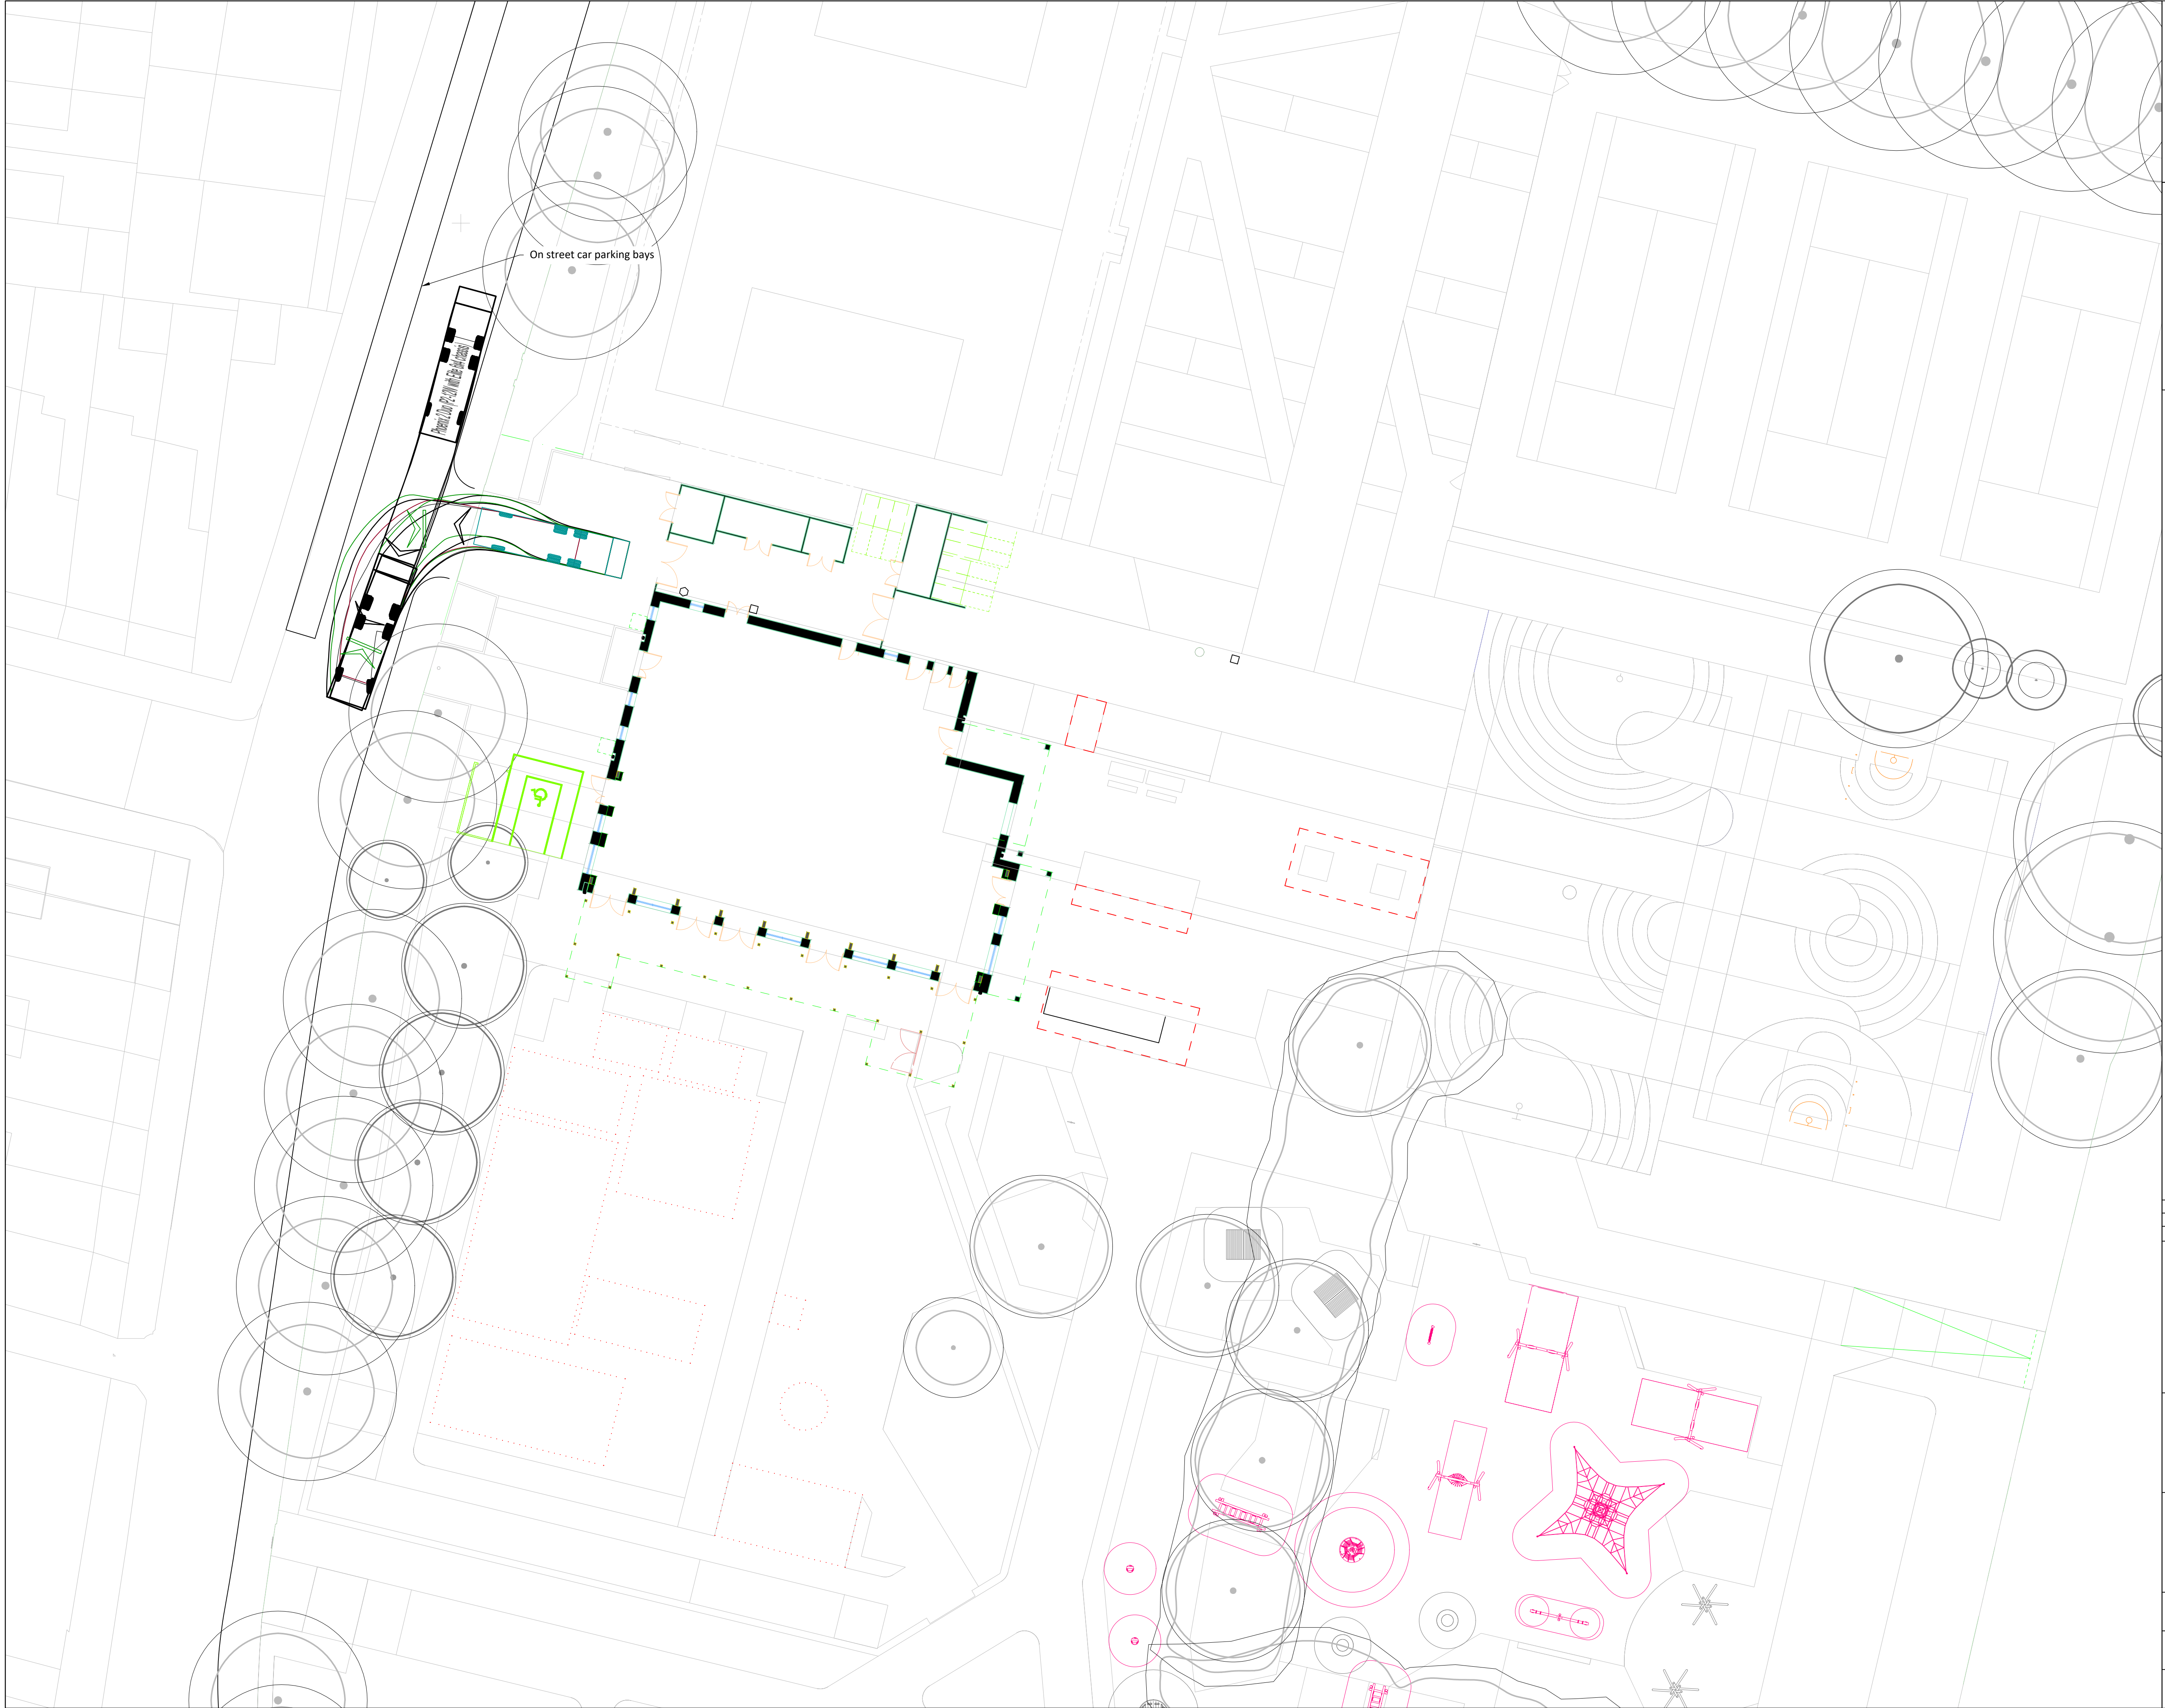

STANDARD NOTES

1. THIS DRAWING IS TO BE READ IN CONJUNCTION WITH ALL RELEVANT ARCHITECT'S AND ENGINEER'S DRAWINGS AND THE SPECIFICATIONS.
2. THIS DRAWING SHOULD NOT BE SCALED.
3. ALL DIMENSIONS ARE TO BE VERIFIED BY THE CONTRACTOR ON SITE.
4. ALL DISCREPANCIES SHOULD BE REPORTED TO C.A./E.A. PRIOR TO THE COMMENCEMENT OF WORKS.

© CIVIC ENGINEERS LIMITED

Phoenix 2 Duo (P2-12W with Elite 6x4 chassis)
Overall Length 10.200m
Overall Width 2.530m
Overall Body Height 3.751m
Min Body Ground Clearance 0.304m
Track Width 2.500m
Lock to lock time 4.00s
Kerb to Kerb Turning Radius 7.800m

NOTES

1. THE VEHICLE MOVEMENT ENVELOPES SHOWN ARE GENERATED USING AUTODESK VEHICLE TRACKING SOFTWARE AND ARE INDICATIVE ONLY.
2. THE ENVELOPES SHOWN DO NOT MAKE ALLOWANCE FOR DRIVER ABILITY, GRADIENTS AND ALTERNATIVE VEHICLE SPECIFICATIONS
3. BASED ON LEVITT BERNSTEIN ARCHITECTS LANDSCAPE GENERAL ARRANGEMENT REF: 3862-LB-XX-XX-D-L-200002 DATED: 23.10.23

23.11.09	P02	Issued for planning	LD	SK
23.07.27	P01	Issue for information	LD	SK
DATE	REV	DESCRIPTION	DRAWN	CHKD

Civic Engineers

MANCHESTER Carver's Warehouse, 77 Dale Street, Manchester, M1 2HG. Tel: 0161 228 6757
LONDON Reeds Wharf, 33 Mill Street, London SE1 2AX. Tel: 020 7253 2977
LEEDS 1 Saw Mill Street, Water Lane, Leeds, LS11 5WB. Tel: 0113 2025 130
GLASGOW 35 Virginia Street, Glasgow, G1 1TH. Tel: 0141 370 1809

www.civicengineers.com

PROJECT

DOWN LANE PARK

TITLE

**VEHICLE TRACKING
REFUSE COLLECTION VEHICLE (RCV)**

DRAWING STATUS					STATUS CODE
PRELIMINARY					-
CE PROJECT No.	SCALE @ A1	DATE CREATED	DRAWN	CHECKED	
2297-01	1:200	JUL-23	LD	SK	
DRAWING No.					REV
2297-01-CIV-XX-XX-D-H-40004					P02