


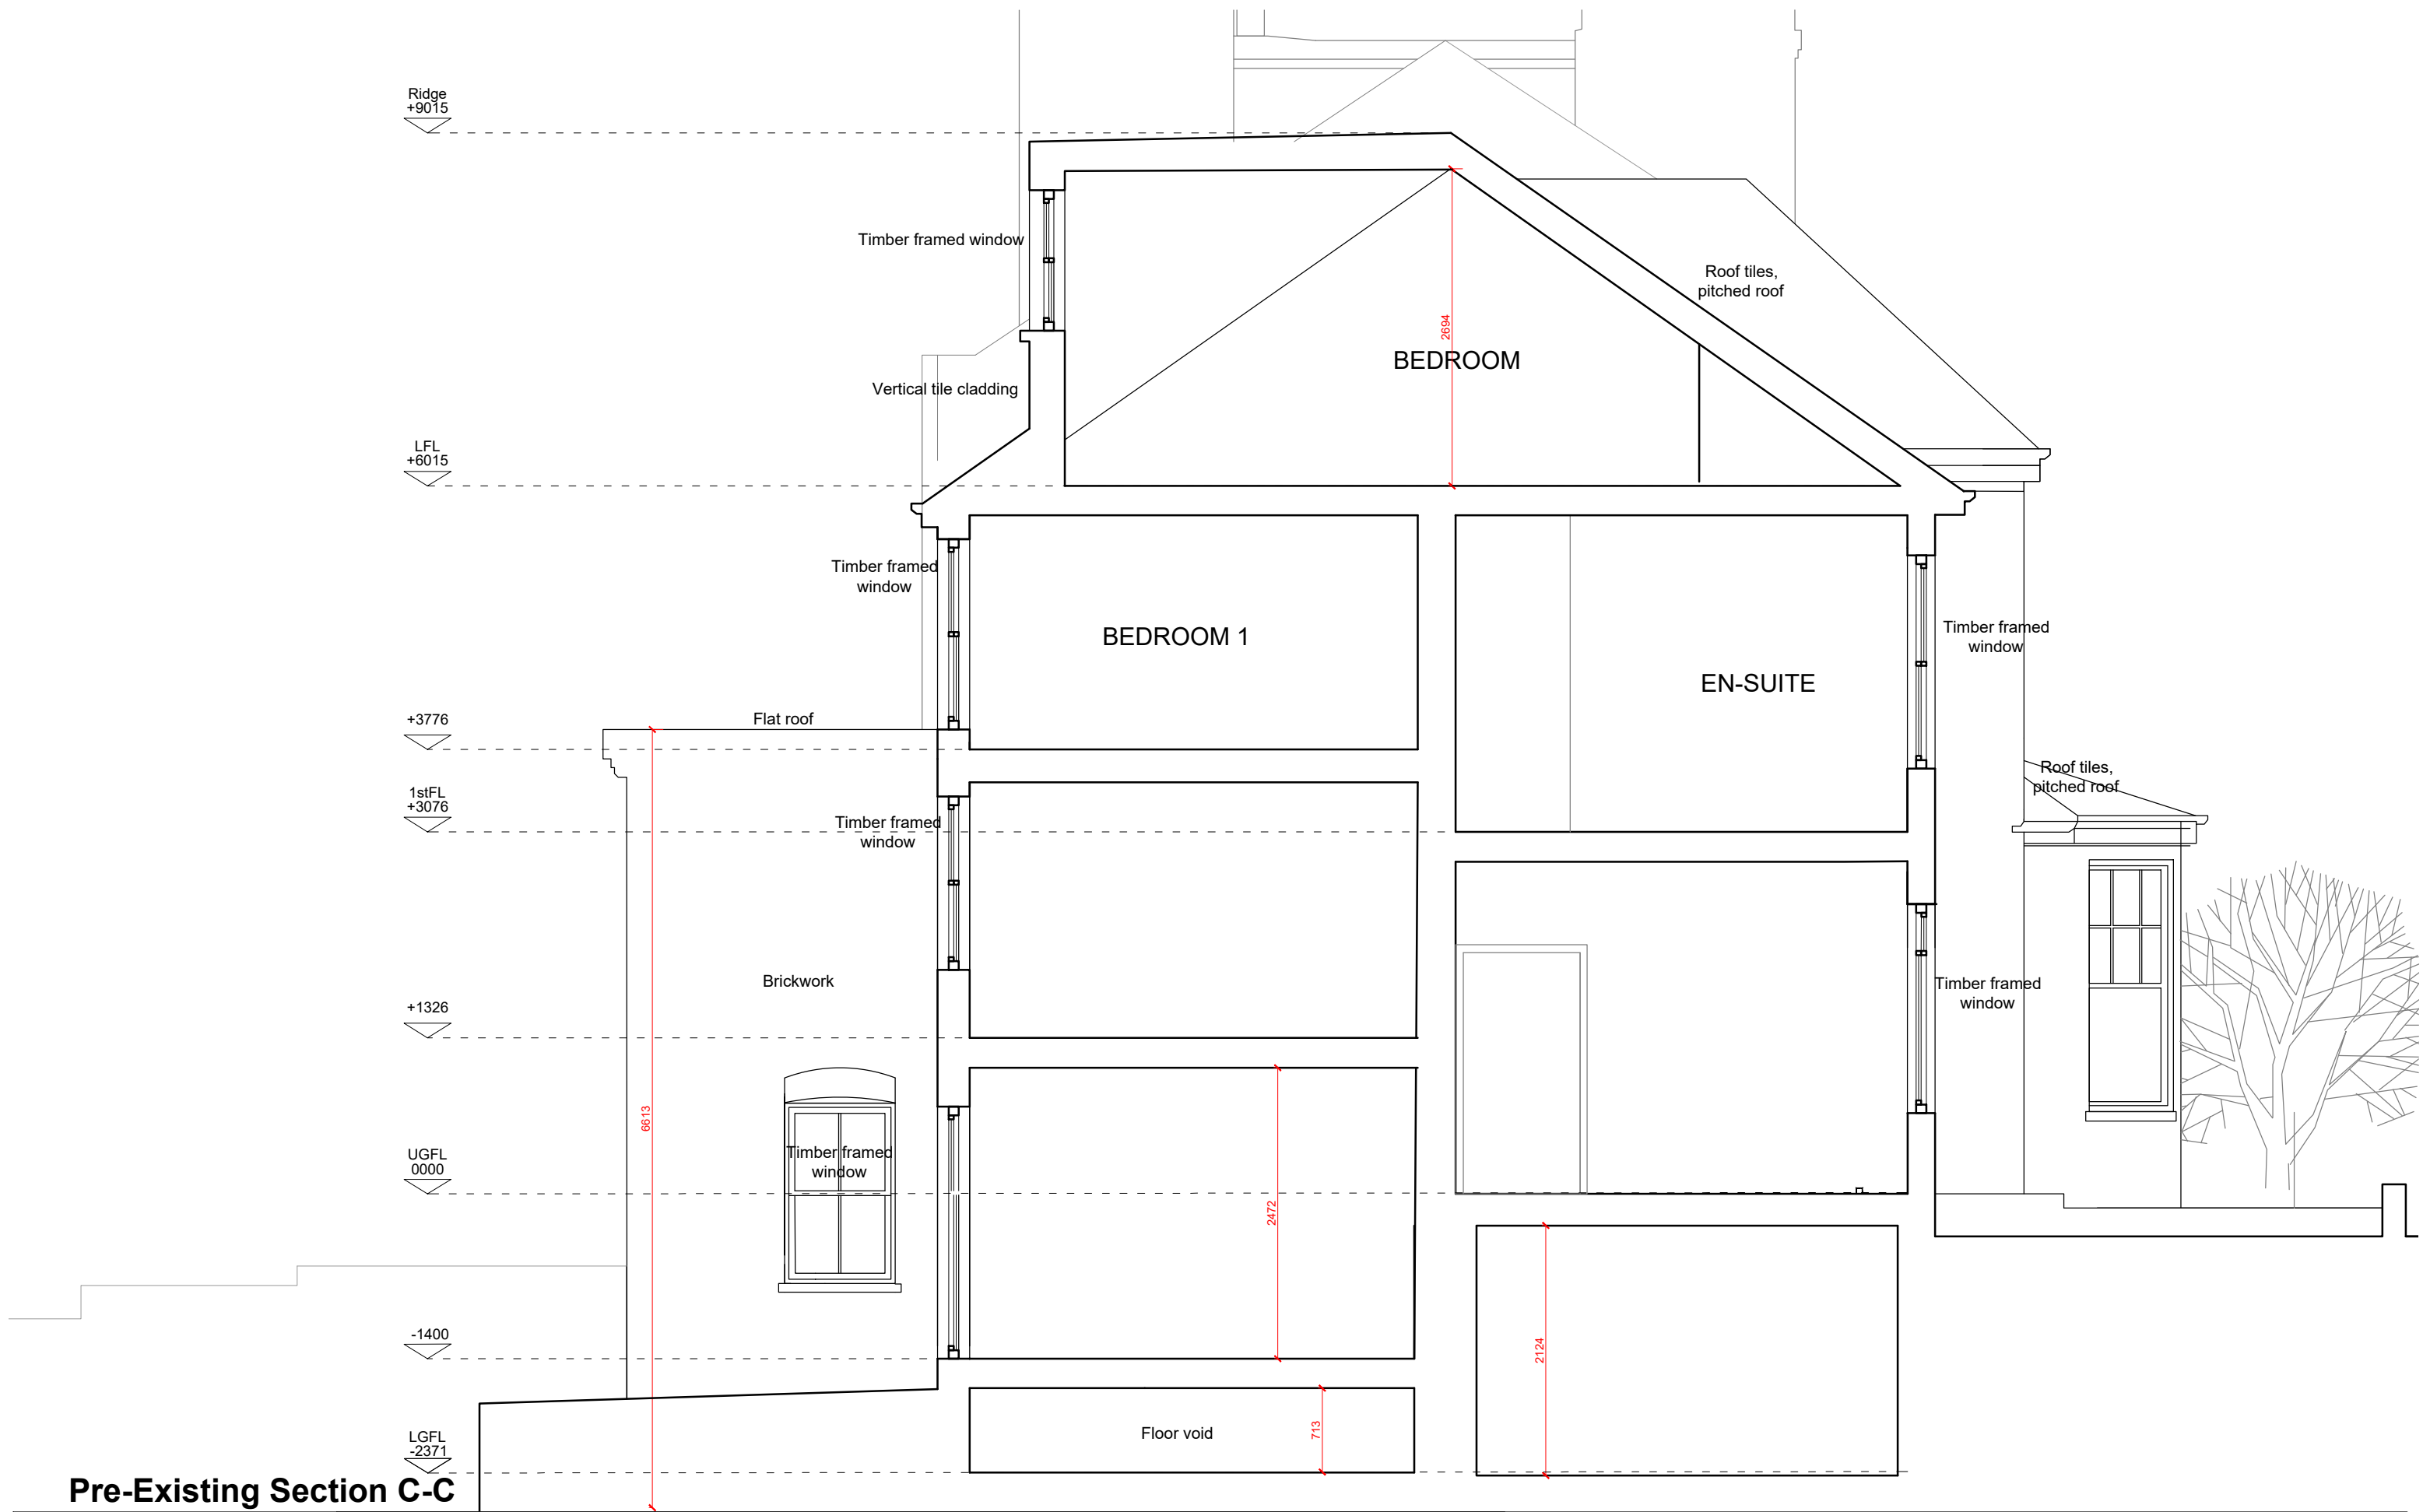


Pre-Existing Section C-C

Legend

General Notes:

This drawing is based on current available information and should not be relied on as accurate measurements of usable space.

This drawing is the property of the fallon architects and Copyright is reserved by them. The drawing is issued on condition that it is not copied or disclosed by or to any unauthorised persons without the prior consent in writing of the fallon architects

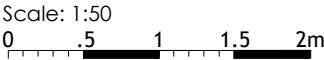

Project

27 Woodland Gardens,
N10 3UE

Title

Pre-Existing Section C-C

 **fallon architects**

Scale 1:50 @ A3	
Drawn by: DF	Date 01/11/2023
Drawing No. P-2307-005	Revision -

Fallon Architects, Tobacco Dock, London E1W 2SF
declanfallon@e1wfarchitecture.com 07920181490
www.fallon-architects.com instagram: fallon_architects