


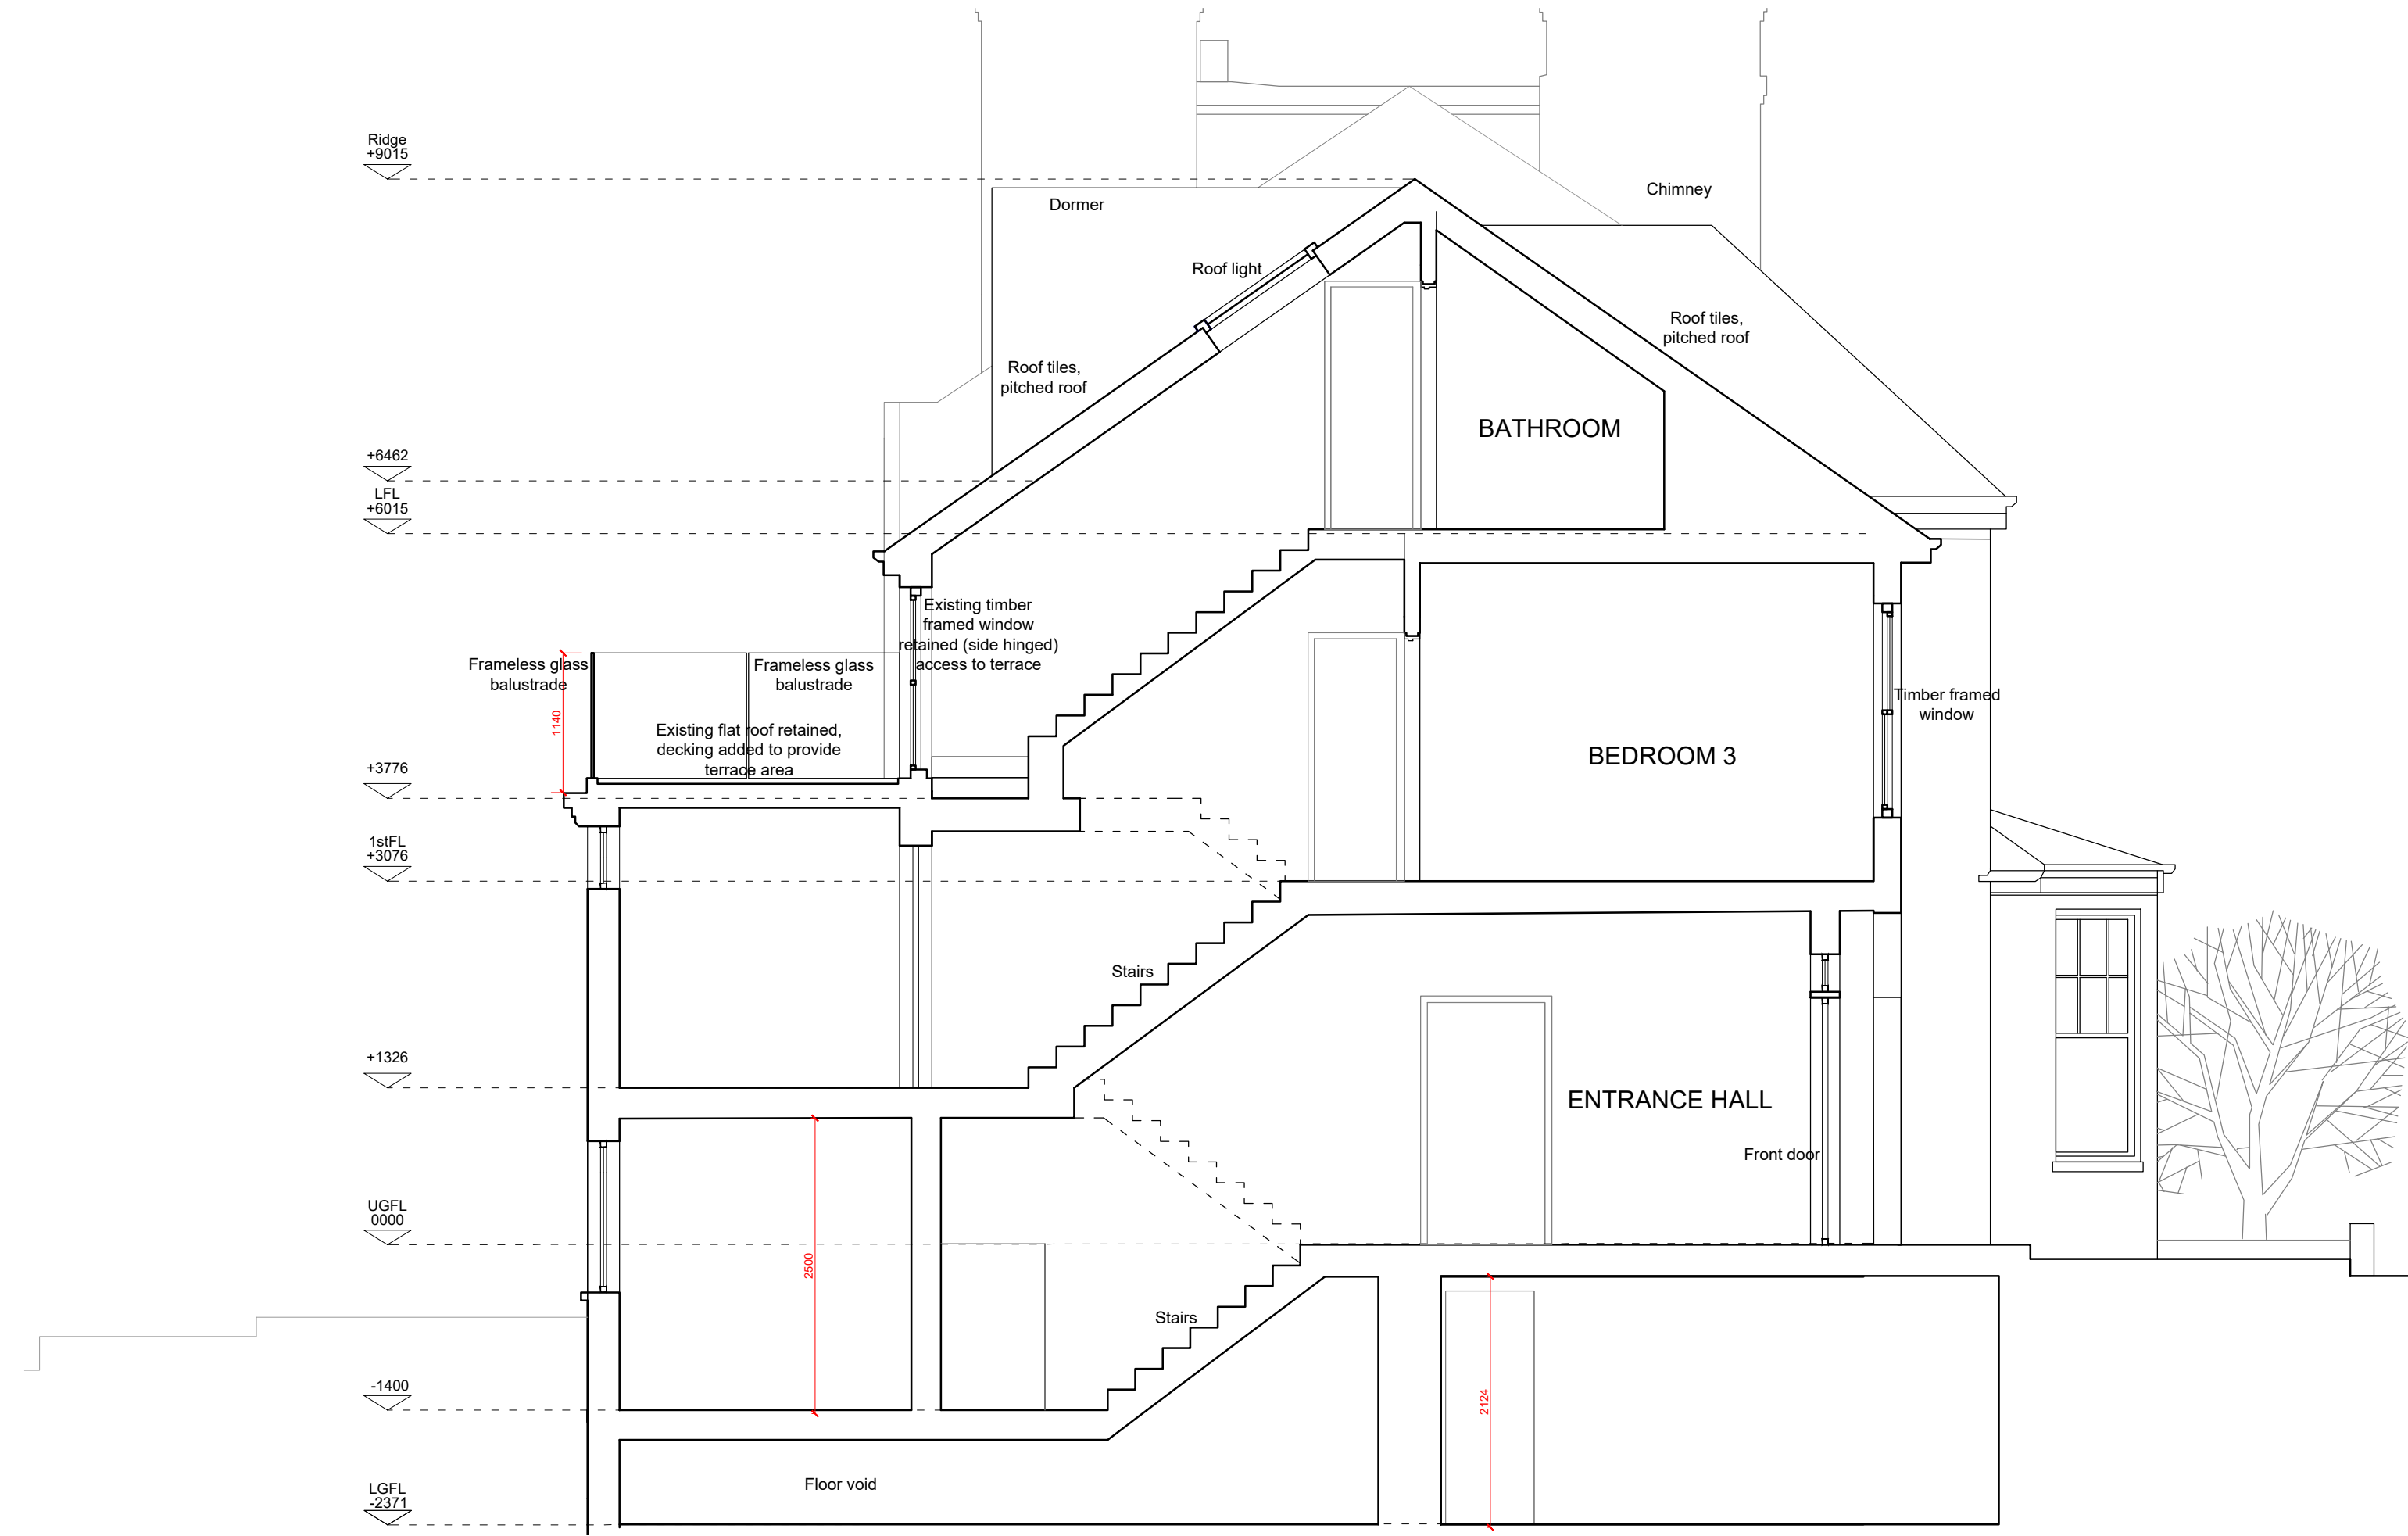

Existing Section B-B