


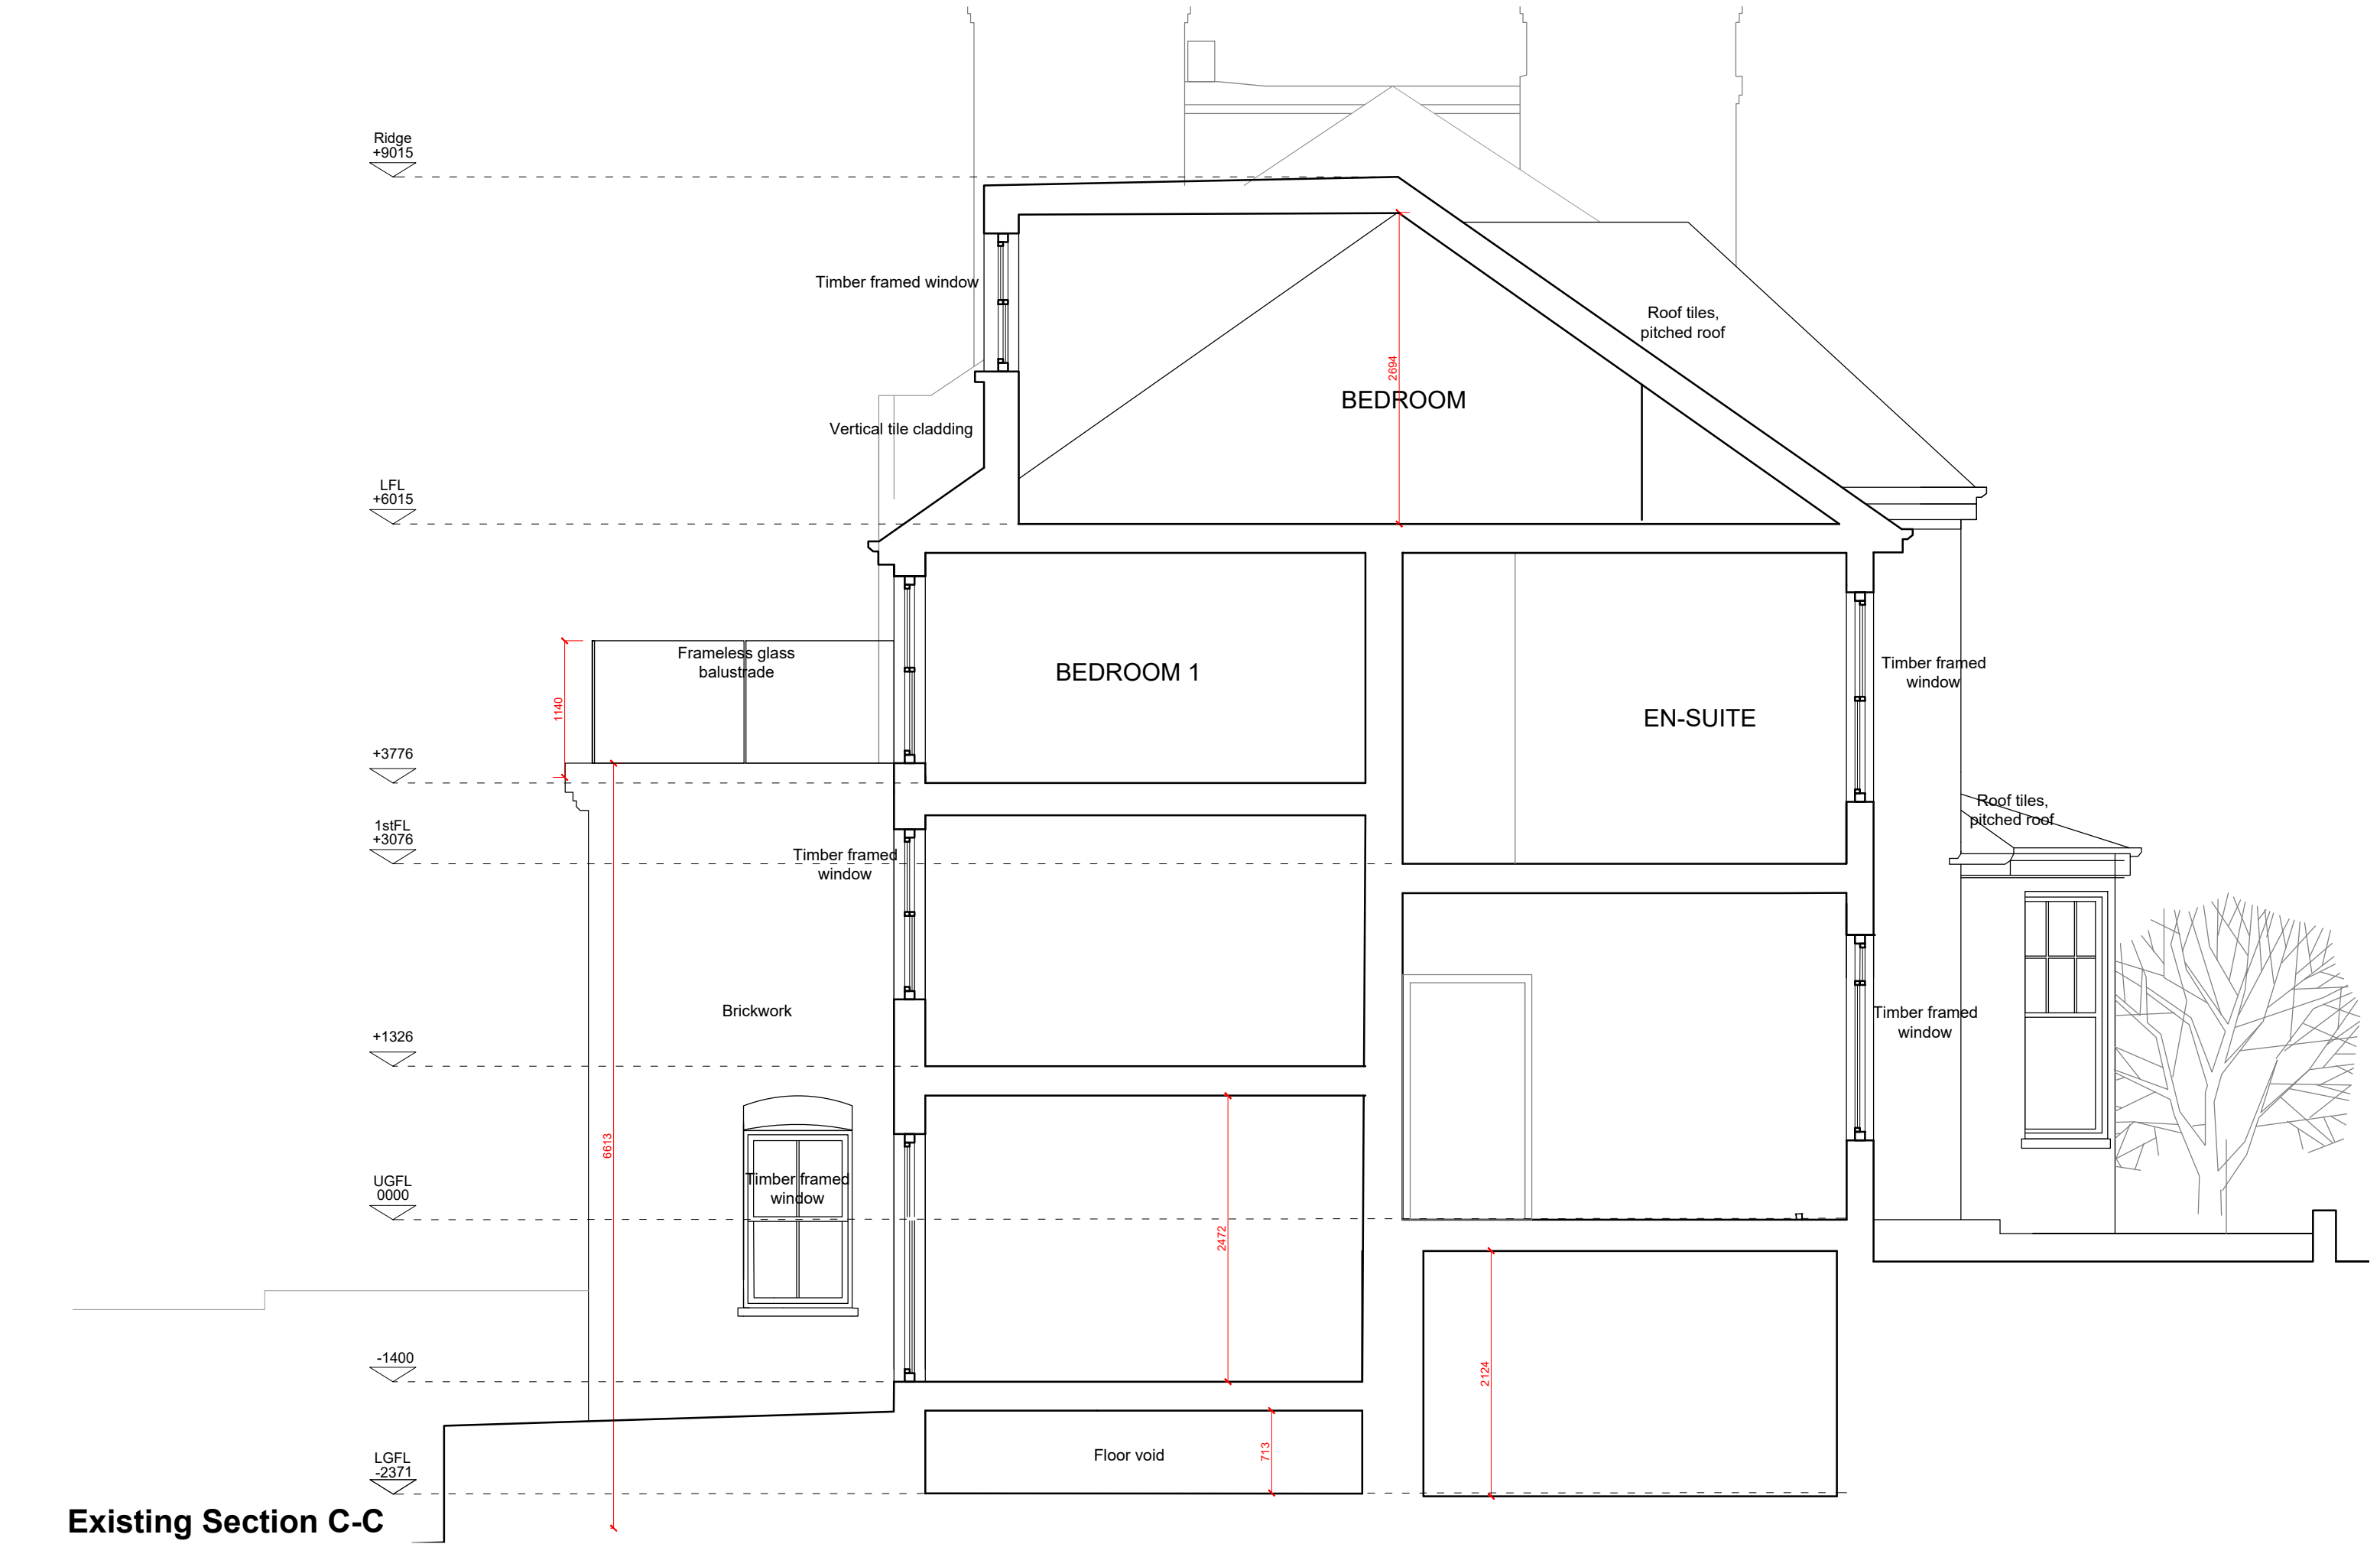

Existing Section C-C