



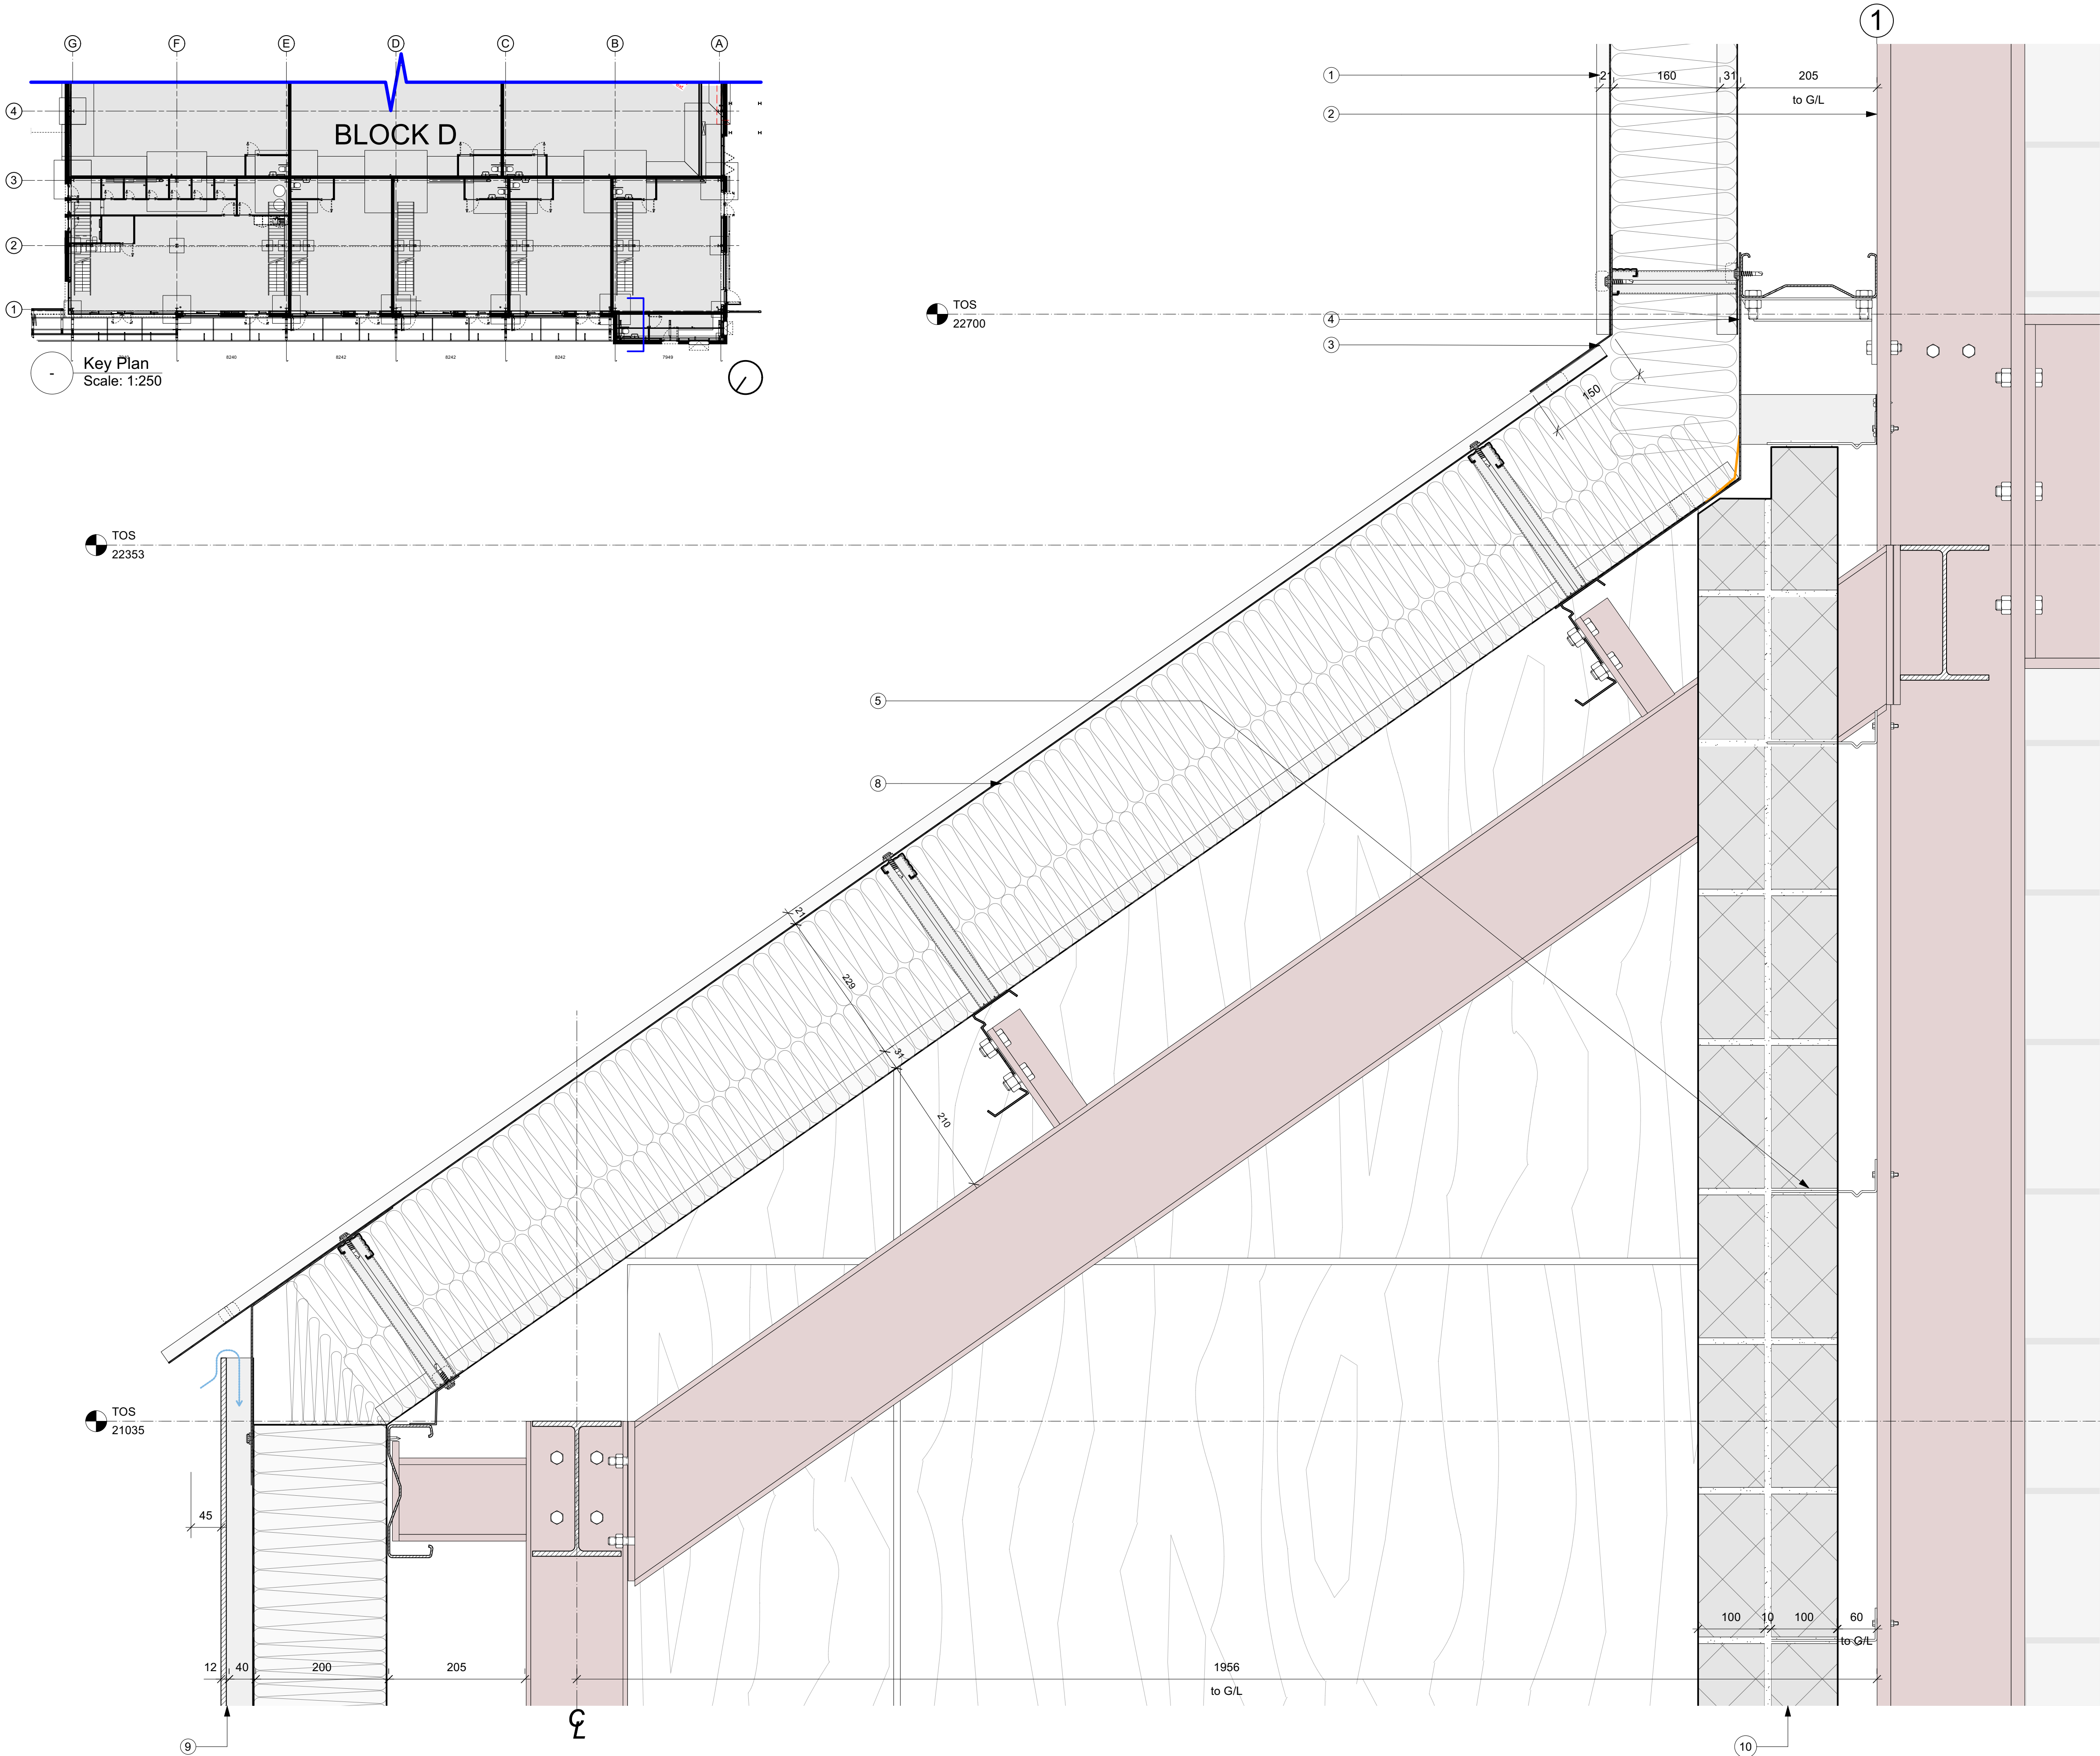

General Notes	
1. Refer to Finishes Schedule X-SC-001 for product and finishes specification	
2. Main contractor and sub-contractor(s) to check on site all dimensions prior to commencement of work.	
3. Levels are measured in metres above ordnance datum.	
4. Refer to structural engineer's drawings for all structural sizing, detailing and specification.	
5. Refer also to M&E drawings and specifications for all building services requirements.	
6. Refer also to Acoustic Consultant's Stage 4 report for all building acoustic requirements.	
7. Refer also to the Fire Strategy drawings for additional requirements for partitions, linings, fire rated doorsets and detection. Note: all structural elements to achieve a fire rating of TBC mins by use of proprietary coatings and /or encapsulation within fire rated linings.	
8. Ensure that joints between any materials or elements that will affect the passage of sound or thermal conductivity are sufficiently sealed in accordance with the relevant approved documents.	
Performance Targets	
External Envelope U-Values	
External Walls	U-Value = 0.21 W/m²K
Roof	U-Value = 0.18 W/m²K
Windows/Glazed Doors	U-Value = 1.60 W/m²K
Ground Floor	U-Value = 0.18 W/m²K
Vehicle/Large Doors	U-Value = 1.24 W/m²K
Pedestrian/High Doors	U-Value = 1.80 W/m²K
Personnel Doors	U-Value = 1.80 W/m²K
Internal Wall	U-Value = 1.10 W/m²K
Internal Floor/Ceiling	U-Value = 1.00 W/m²K
Envelope Air Tightness	<= 5.0 AC/Hr @50Pa

- Notes**
- EWTO1 - 21mm 13 1/2 3 profile corrugated steel in Colorcoat Prisma Metallic Sirius (RAL 9006) finish; 190mm Euroclad Quattro Spacer Bar System (centers TBC) w/ Knauf Factoryclad 40 ECOSE Insulation; 31mm Trapezoidal 32/1000 profile corrugated steel; Horizontal Kingspan Steel Purlin (depth varies from 145, 175, and 205mm) on MD205 Multicleat; all fixings in accordance with manufacturer's recommendations'
 - Internal steel structure, to SE specification. Finish / Colour: Intumescent coated / White as required (Ground/First floor columns/bracing, and Floor structure), all steelwork hand painted in RAL colour (TBC by architect)
 - 0.9mm thick mill finish aluminium flashing
 - Liner sheets sealed to maintain VCL
 - Stainless steel wall ties
 - N/A
 - N/A
 - Roof Cladding - System consisting: Trapezoidal 32/1000 profile corrugated steel in Colorcoat Prisma Metallic Sirius (RAL 9006) finish; 260mm Euroclad Quattro Spacer Bar System (centers TBC) w/ Knauf Factoryclad 40 ECOSE Insulation; 31mm Trapezoidal 32/1000 profile corrugated steel; Horizontal Kingspan Steel Purlin (depth varies from 145, 175, and 205mm) on MD205 Multicleat; all fixings in accordance with manufacturer's recommendations'
 - EWTO5 - 8mm Equitone Natura Fibre Cement (colour TBC); 40mm Steel Facade Rail; 200mm Kingspan K-Roc Karrier rainscreen panel; Horizontal Kingspan Steel Purlin (depth varies from 145, 175, and 205mm) on MD205 Multicleat; all fixings in accordance with manufacturer's recommendations'
 - IWT01 - 100mm Enviroblock concrete block; 10mm colour matching, flush-pointed mortar; 100mm Enviroblock concrete block

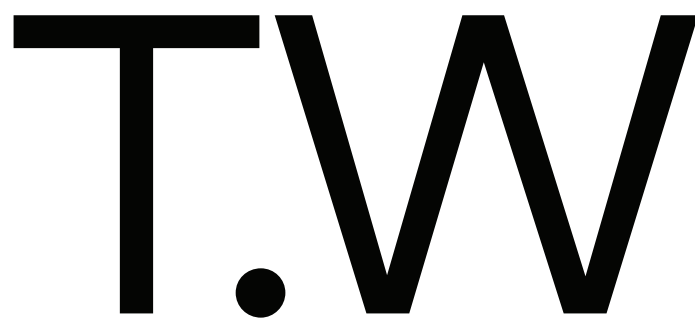


Turner.Works
Block D, Echo Building
Hackney Bridge
London E15 2SJ
020 3846 1890
hello@turner.works

Revision History		
Rev	Date	Description
T1	24.10.22	End of Stage 4 Tender Issue
T2	15.12.22	Revised Tender Issue
C1	28.06.23	Construction Issue
C2	13.10.23	Construction Issue Update

Notes
No dimensions are to be scaled from this drawing. The contractor/manufacturer is responsible for checking all dimensions and querying any discrepancies.
Copyright Turner.Works.
Copyright is reserved by them and the drawing is issued on condition that it is not copied, reproduced, retained or disclosed to any unauthorised person, either wholly or in part, without written consent.

Orientation & Scale

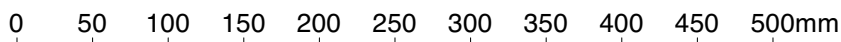

Project	21FLO Florentia Clothing Village	Drawn by CS	Date 14.09.22
Drawing Title	Security Booth Cannopy Detail	Scale	1:5 @ A1 1:10 @ A3
Drawing No.	D-21-525	Rev.	C2
Status	Construction		