



| General Notes   |                      |
|---|----------------------|
| 1. Refer to Finishes Schedule X-SC-001 for product and finishes specification   |                      |
| 2. Main contractor and sub-contractor(s) to check on site all dimensions prior to commencement of work.   |                      |
| 3. Levels are measured in metres above ordnance datum.   |                      |
| 4. Refer to structural engineer's drawings for all structural sizing, detailing and specification.   |                      |
| 5. Refer also to M&E drawings and specifications for all building services requirements.   |                      |
| 6. Refer also to Acoustic Consultant's Stage 4 report for all building acoustic requirements.   |                      |
| 7. Refer also to the Fire Strategy drawings for additional requirements for partitions, linings, fire rated doorsets and detection. Note: all structural elements to achieve a fire rating of TBC mins by use of proprietary coatings and /or encapsulation within fire rated linings |                      |
| 8. Ensure that joints between any materials or elements that will affect the passage of sound or thermal conductivity are sufficiently sealed in accordance with the relevant approved documents.                                                                                     |                      |
| Performance Targets   |                      |
| <b>External Envelope U-Values</b>   |                      |
| External Walls   | U-Value = 0.21 W/m²K |
| Roof   | U-Value = 0.18 W/m²K |
| Windows/Glazed Doors   | U-Value = 1.60 W/m²K |
| Ground Floor   | U-Value = 0.18 W/m²K |
| Vehicle/Large Doors   | U-Value = 1.24 W/m²K |
| Pedestrian/High Doors   | U-Value = 1.80 W/m²K |
| Personnel Doors   | U-Value = 1.80 W/m²K |
| Internal Wall   | U-Value = 1.10 W/m²K |
| Internal Floor/Ceiling   | U-Value = 1.00 W/m²K |
| <b>Envelope Air Tightness</b>   | <= 5.0 AC/Hr @50Pa   |

- Notes**
- Equitone Natura Fibre Cement jamb
  - 30mm Heel-Proof GRP grating on proprietary metal channel to form threshold drain
  - Door threshold cill flashing: 0.9mm thick mill finish aluminium; Refer to design drawings for key profile dimensions
  - EDT02 - External Glazed Aluminium Comar 7P.i single door
  - EWTO5 - 8mm Equitone Natura Fibre Cement (colour TBC); 40mm Steel Facade Rail; 200mm Kingspan K-Roc Karrier rainscreen panel; Horizontal Kingspan Steel Purlin (depth varies from 145, 175, and 205mm) on MD205 Multicleat; all fixings in accordance with manufacturer's recommendations'
  - N/A
  - Internal steel structure, to SE specification. Finish / Colour: Intumescent coated / White as required (Ground/First floor columns/bracing, and Floor structure), all steelwork hand painted in RAL colour (TBC by architect)

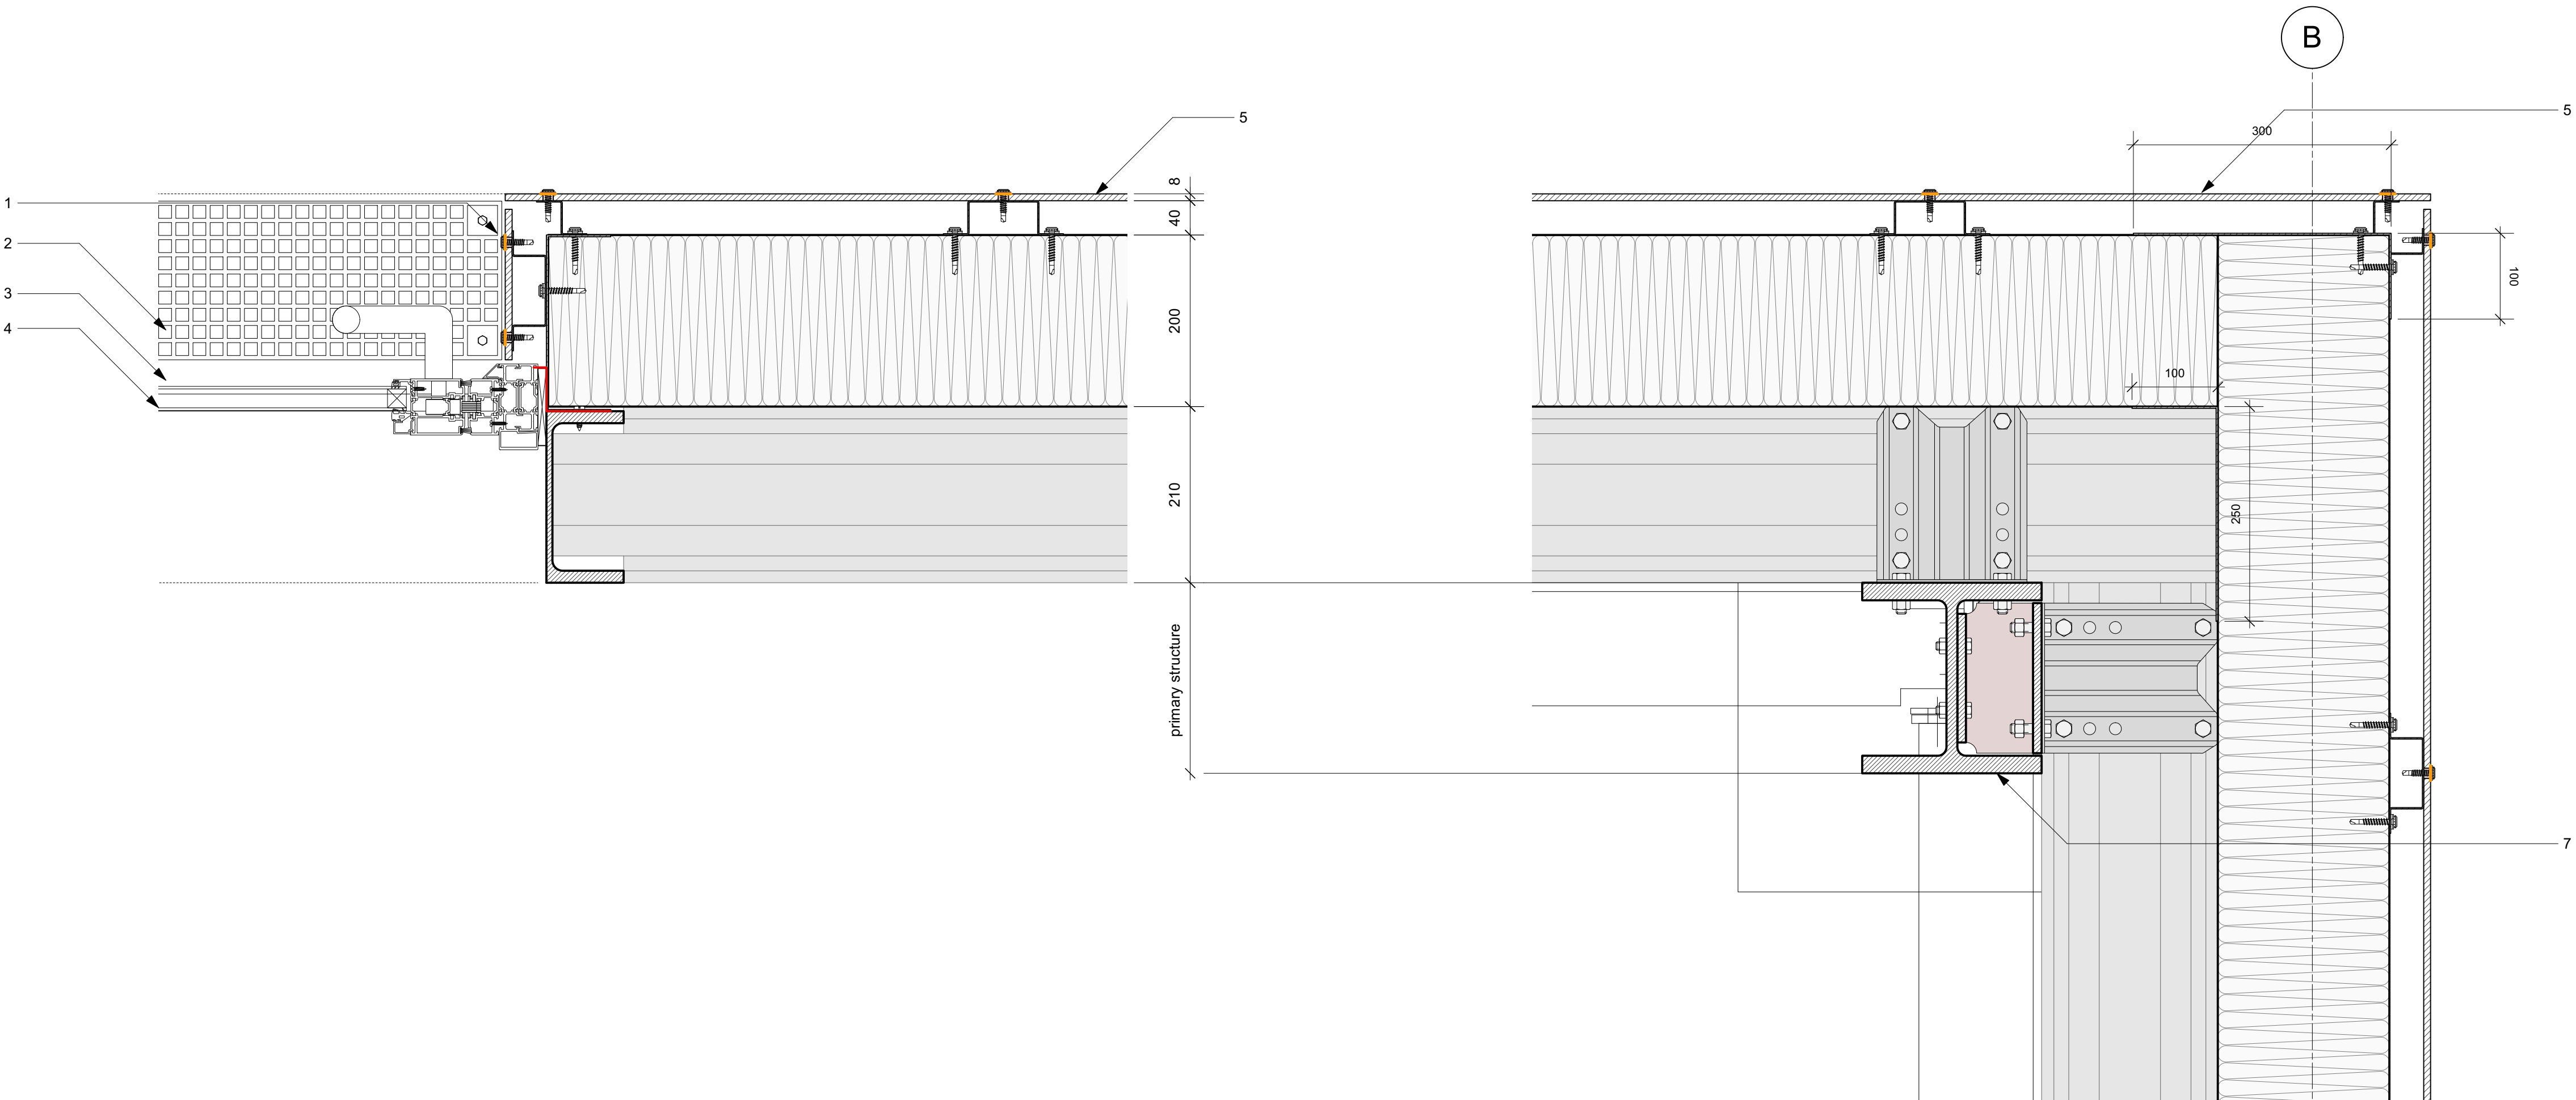

1 Typical Fibre Cement to Opening Junction  
Scale: 1:5


2 Typical Fibre Cement Corner Junction  
Scale: 1:5

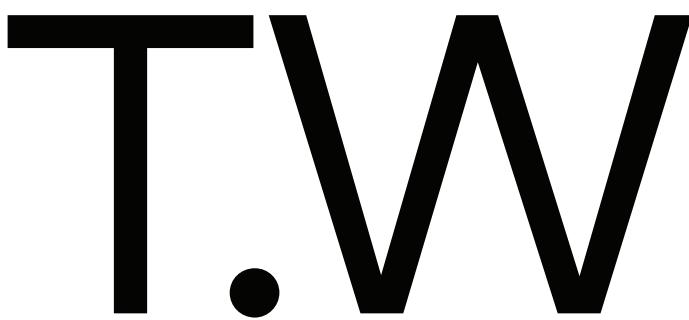

Turner.Works  
Block D, Echo Building  
Hackney Bridge  
London E15 2SJ  
  
020 3846 1890  
hello@turner.works

| Revision History |          |                             |
|------------------|----------|-----------------------------|
| Rev              | Date     | Description                 |
| T2               | 15.02.22 | Revised Tender Set          |
| T3               | 24.10.22 | End of Stage 4 Tender Issue |
| T4               | 15.12.22 | Revised Tender Issue        |
| C1               | 28.06.23 | Construction Issue          |
| C2               | 13.10.23 | Construction Issue Update   |

**Notes**  
No dimensions are to be scaled from this drawing. The contractor/manufacturer is responsible for checking all dimensions and querying any discrepancies.  
  
Copyright Turner.Works.  
Copyright is reserved by them and the drawing is issued on condition that it is not copied, reproduced, retained or disclosed to any unauthorised person, either wholly or in part, without written consent.

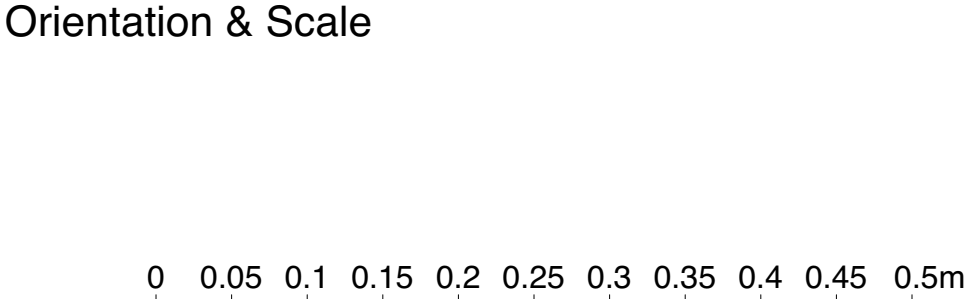

|               |                                                   |             |                       |
|---------------|---------------------------------------------------|-------------|-----------------------|
| Project       | 21FLO<br>Florentia Clothing Village               | Drawn by CS | Date 21.01.22         |
| Drawing Title | Typical Fibre Cement<br>Corner and Opening Detail | Scale       | 1:5 @ A1<br>1:10 @ A3 |
| Drawing No.   | D-21-500                                          | Rev. C2     | Status Tender         |