


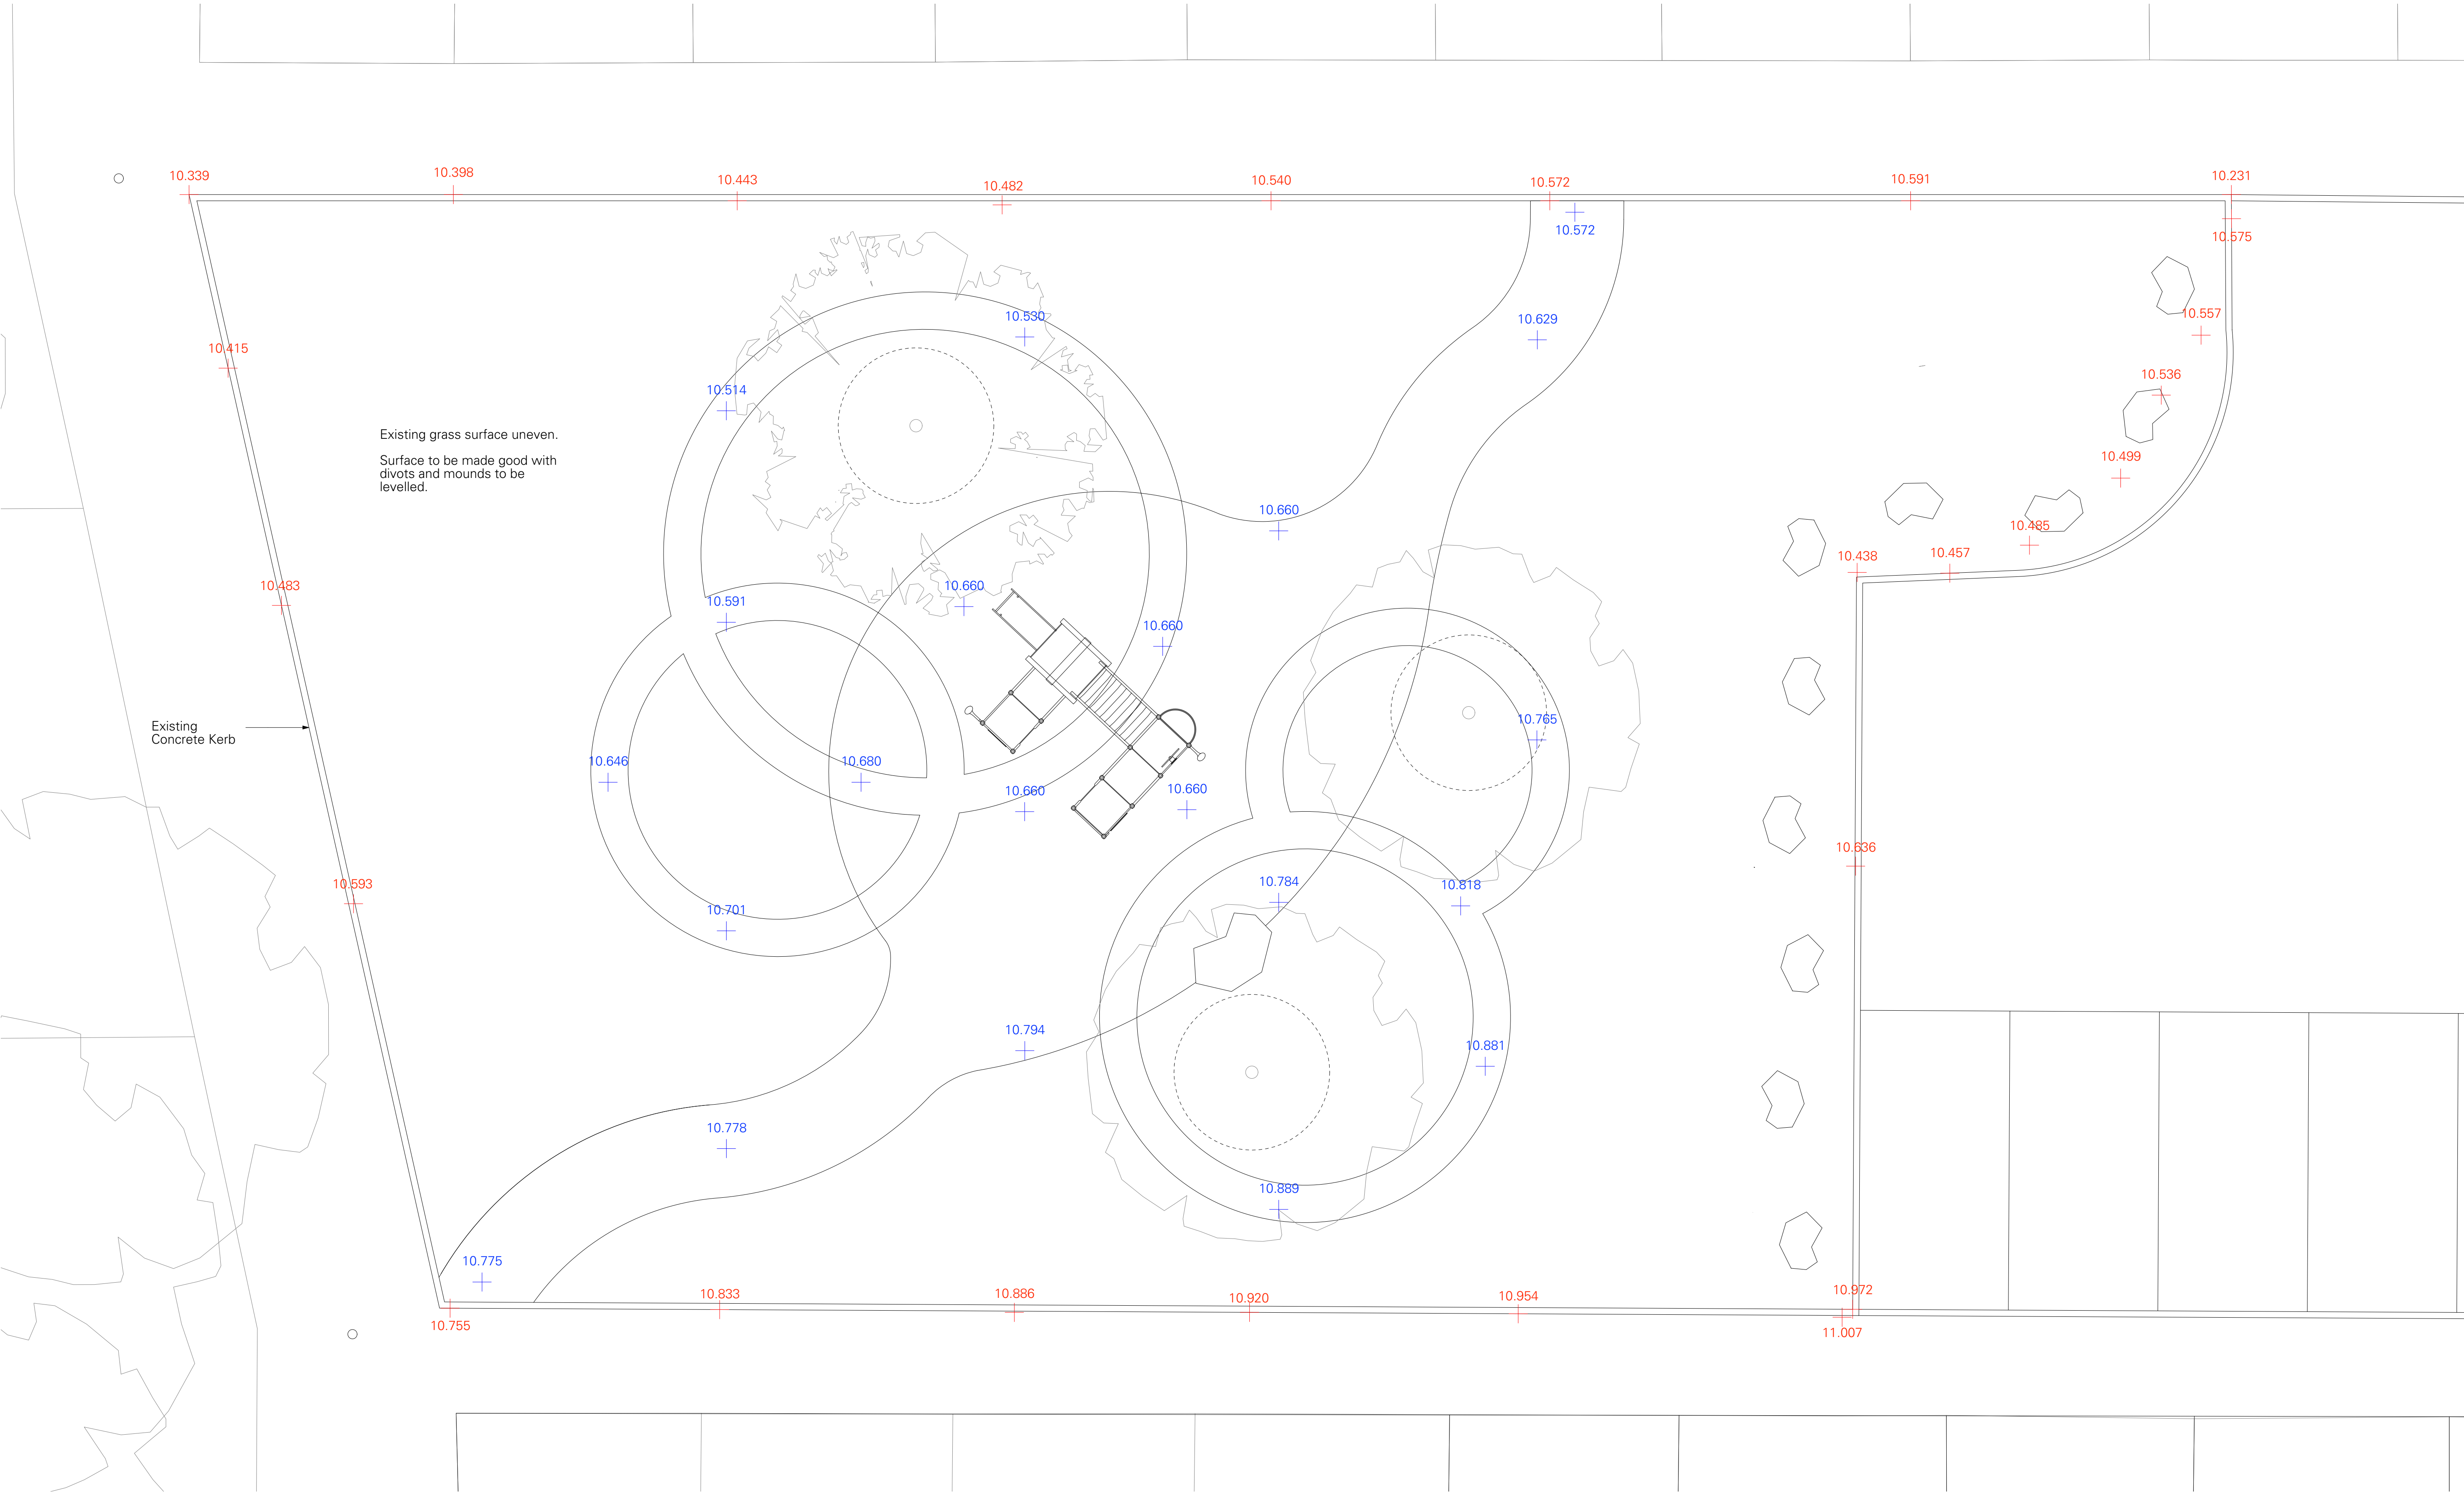

1

Proposed Levels
Scale: 1:50

CONSTRUCTION

Rev.	Date	Note
C1	14/11/2023	FOR CONSTRUCTION

Key:

10.850

+

Existing Level

10.920

+

Proposed Level

Notes:

1. Do not scale from this drawing.
2. All dimensions in mm unless noted otherwise.
3. All dimensions to be checked on site and discrepancies to be notified to A&S in writing.
4. This drawing should be read in conjunction with information from all other design consultants and contractors.
5. Copyright Adams & Sutherland Ltd.
6. If in doubt, ask.

Client: Mulalley

Job: Fairbanks Road - Monument Way

Drawing Title: Proposed Play Area
Block A - Levels

Drawn: DLChecked: SSApproved: GSDate: October 2023

0 0.5 1 2m
Scale 1:50 @ A1 and 1:100 @ A3

Adams & Sutherland

architecture landscape urban design

Tel: 020 7267 1747
Fax: 020 7482 2359
info@adams-sutherland.co.uk

Ground Floor, Highgate Business Centre
33 Greenwood Place, London NW5 1LB

Drawing No. 298.211Rev. C1